







## Consultants

Civil  
BTM Engineering, Inc.  
3001 Taylor Springs Drive  
Louisville, KY 40220  
(502) 459-8427

S / MEP  
Genesis Engineering  
224 3rd Avenue N.  
Franklin, TN 37064  
(615) 967-5761

Interior Design  
Details Commercial Group  
360 Missouri Avenue, Suite 100  
Jeffersonville, IN 47130  
(502) 930-6507

Food Service  
Dine Company  
3310 Preston Highway  
Louisville, KY 40213  
(502) 637-3232

Project Name

Nazareth Home  
Assisted Living  
Building


PAYNE STREET  
LOUISVILLE, KY 40206

Client

NAZARETH  
HOME

200 Newburg Road  
Louisville, KY 40205

UNLESS OTHERWISE  
DIMENSIONED ON PLANS  
INSTALL DOORS PER THE  
FOLLOWING DIMENSIONS  
LISTED BELOW (FACE OF  
GWB TO FACE OF GWB)

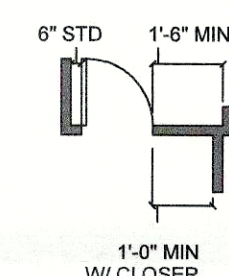

Se:

## SCHEMATIC DESIGN


[illegible]

LEVEL 1  
OVERALL  
DIMENSION  
PLAN

|                |          |
|----------------|----------|
| Project number | 18NH01   |
| Date           | 04/30/19 |

A103

|       |              |
|-------|--------------|
| Scale | As indicated |
|-------|--------------|

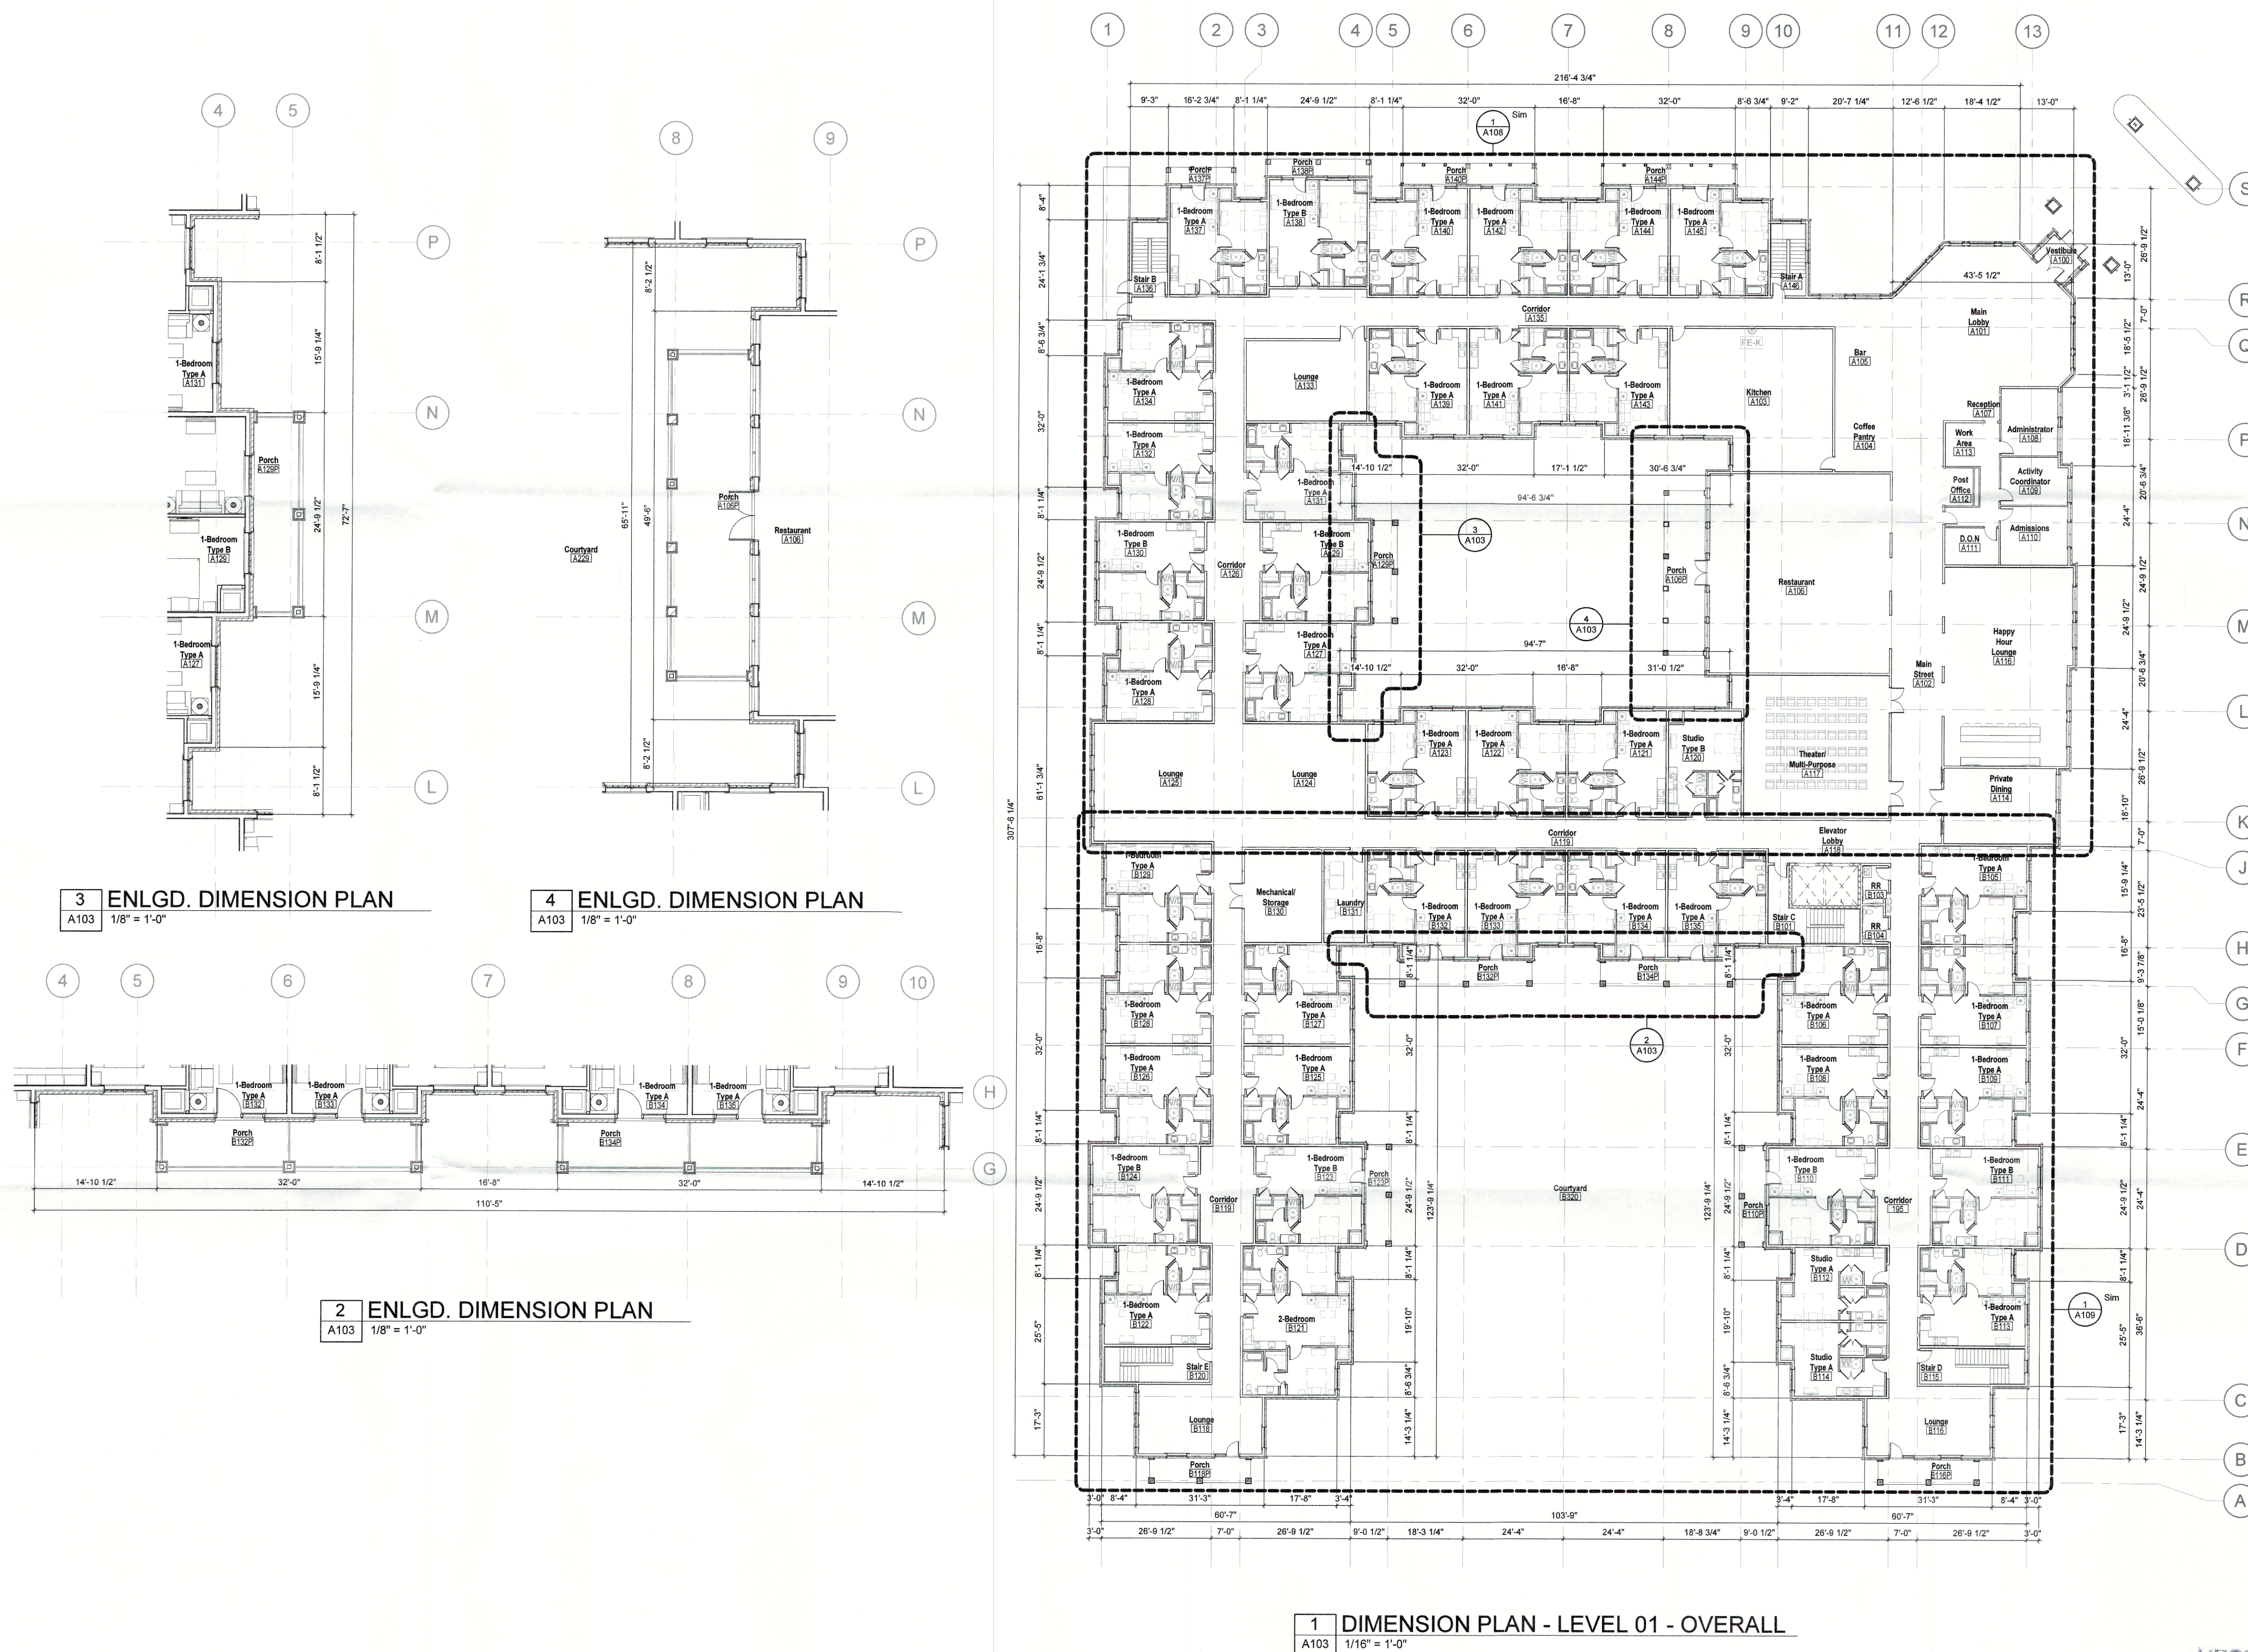

RECEIVED  
MAY 24 2019  
PLANNING &  
DESIGN SERVICES

19COA11601



Consultants

Civil  
BTM Engineering, Inc.  
3001 Taylor Springs Drive  
Louisville, KY 40220  
(502) 459-9427

S / MEP  
Genesis Engineering  
224 3rd Avenue N.  
Franklin, TN 37064  
(615) 967-5761

Interior Design  
Details Commercial Group  
380 Missouri Avenue, Suite 100  
Jeffersonville, IN 47130  
(502) 930-6507

Food Service  
Dine Company  
3310 Preston Highway  
Louisville, KY 40213  
(502) 637-3232

Project Name

**Nazareth Home  
Assisted Living  
Building**



PAYNE STREET  
LOUISVILLE, KY 40206

Client

**NAZARETH  
HOME**

200 Newburg Road  
Louisville, KY 40205

UNLESS OTHERWISE  
DIMENSIONED ON PLANS,  
INSTALL DOORS PER THE  
FOLLOWING DIMENSIONS  
LISTED BELOW (FACE OF  
GWB TO FACE OF GWB)

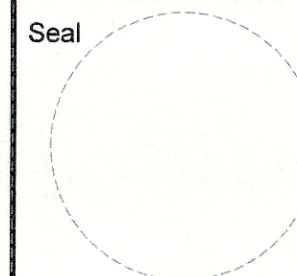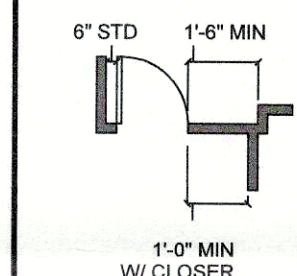

SCHEMATIC DESIGN

| No. | Description | Date   |
|-----|-------------|--------|
| 1   | Revision 1  | Date 1 |


**LEVEL U1  
OVERALL  
DIMENSION  
PLAN**

Project number 18NH01  
Date 04/30/19

**A102**

Scale As indicated

RECEIVED  
MAY 24 2019  
PLANNING &  
DESIGN SERVICES

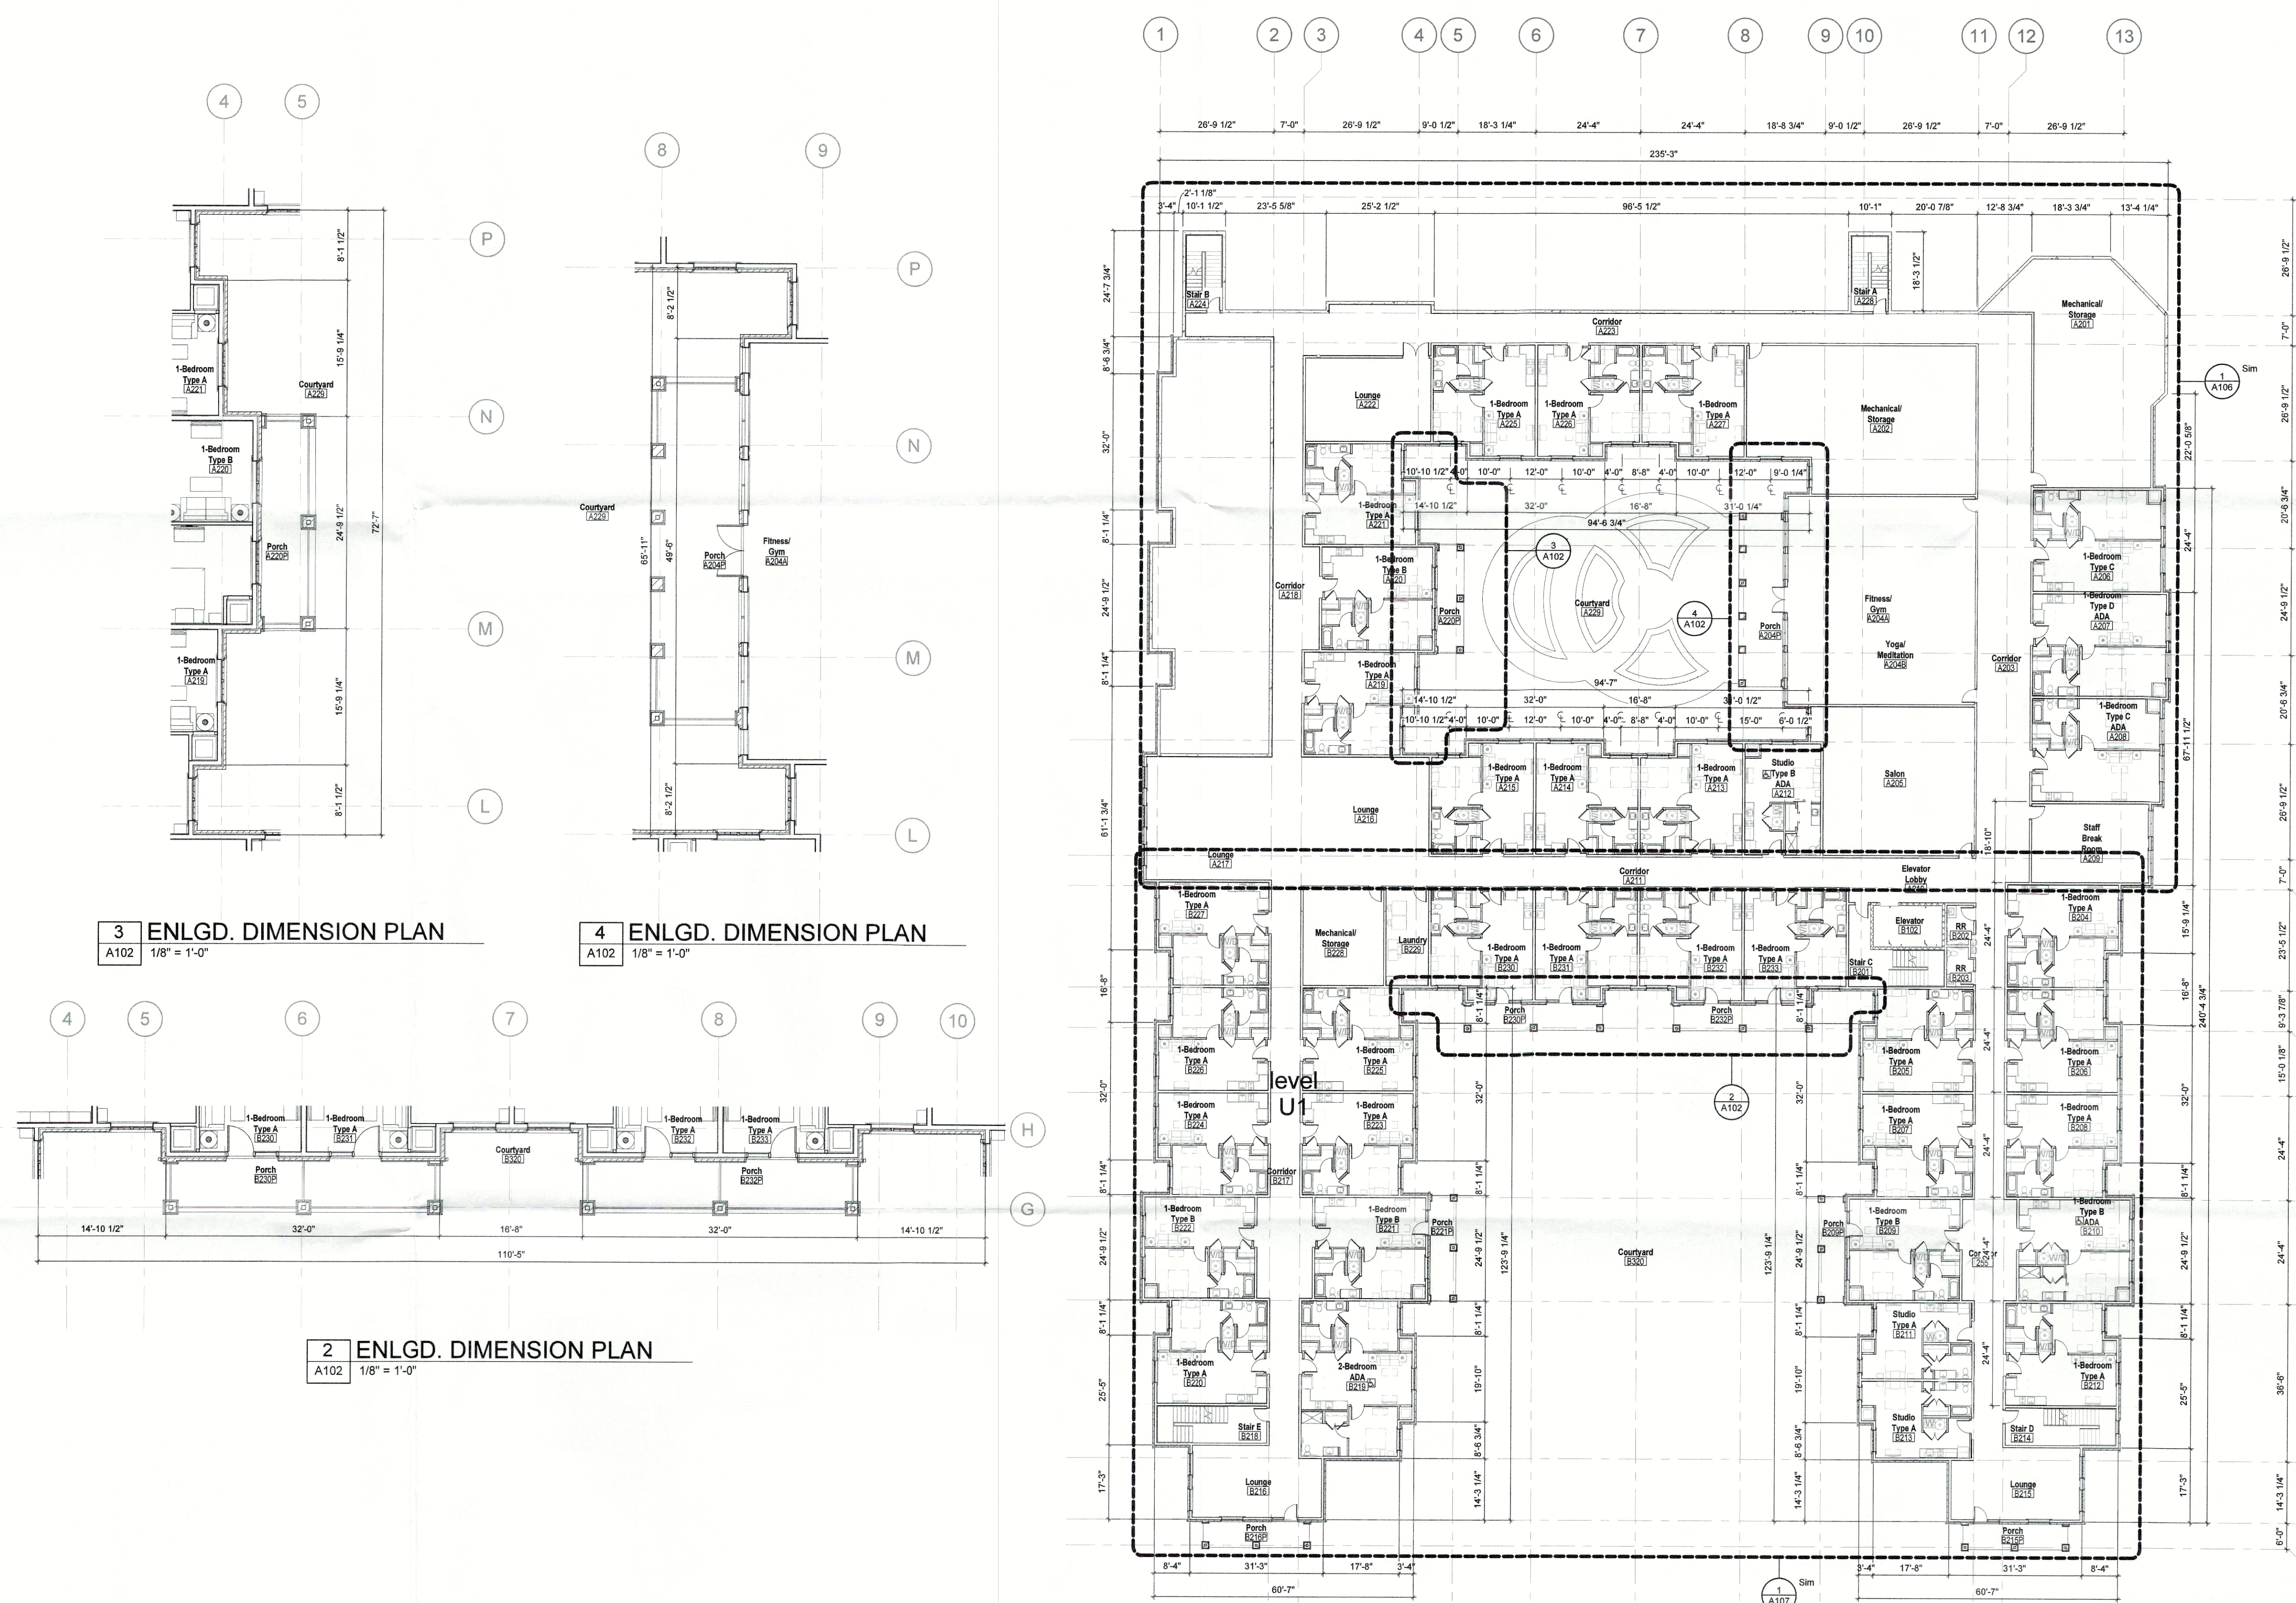

**1 DIMENSION PLAN - LEVEL U1 - OVERALL**  
A102 1/16\" = 1'-0\"

**3 ENLGD. DIMENSION PLAN**  
A102 1/8\" = 1'-0\"

**4 ENLGD. DIMENSION PLAN**  
A102 1/8\" = 1'-0\"

**2 ENLGD. DIMENSION PLAN**  
A102 1/8\" = 1'-0\"



Consultants

Project Name

Nazareth Home  
Clifton Campus.  
Skilled Care  
Community  
Addition/  
Renovation

2120 Payne Street  
Louisville, Kentucky 40206

Client

Nazareth  
Home

2000 Newburg Road  
Louisville, Kentucky 40205

Seal

NOT FOR  
CONSTRUCTION

Revisions

| No. | Description | Date |
|-----|-------------|------|
|     |             |      |
|     |             |      |
EXTERIOR  
ELEVATIONS


Project number 18-NH-02

Date July 21, 2017

**A201**

Scale 1/16" = 1'-0"

© 2017 Studio A Architecture. All rights reserved. Nazareth Home is a registered trademark of Nazareth Home.

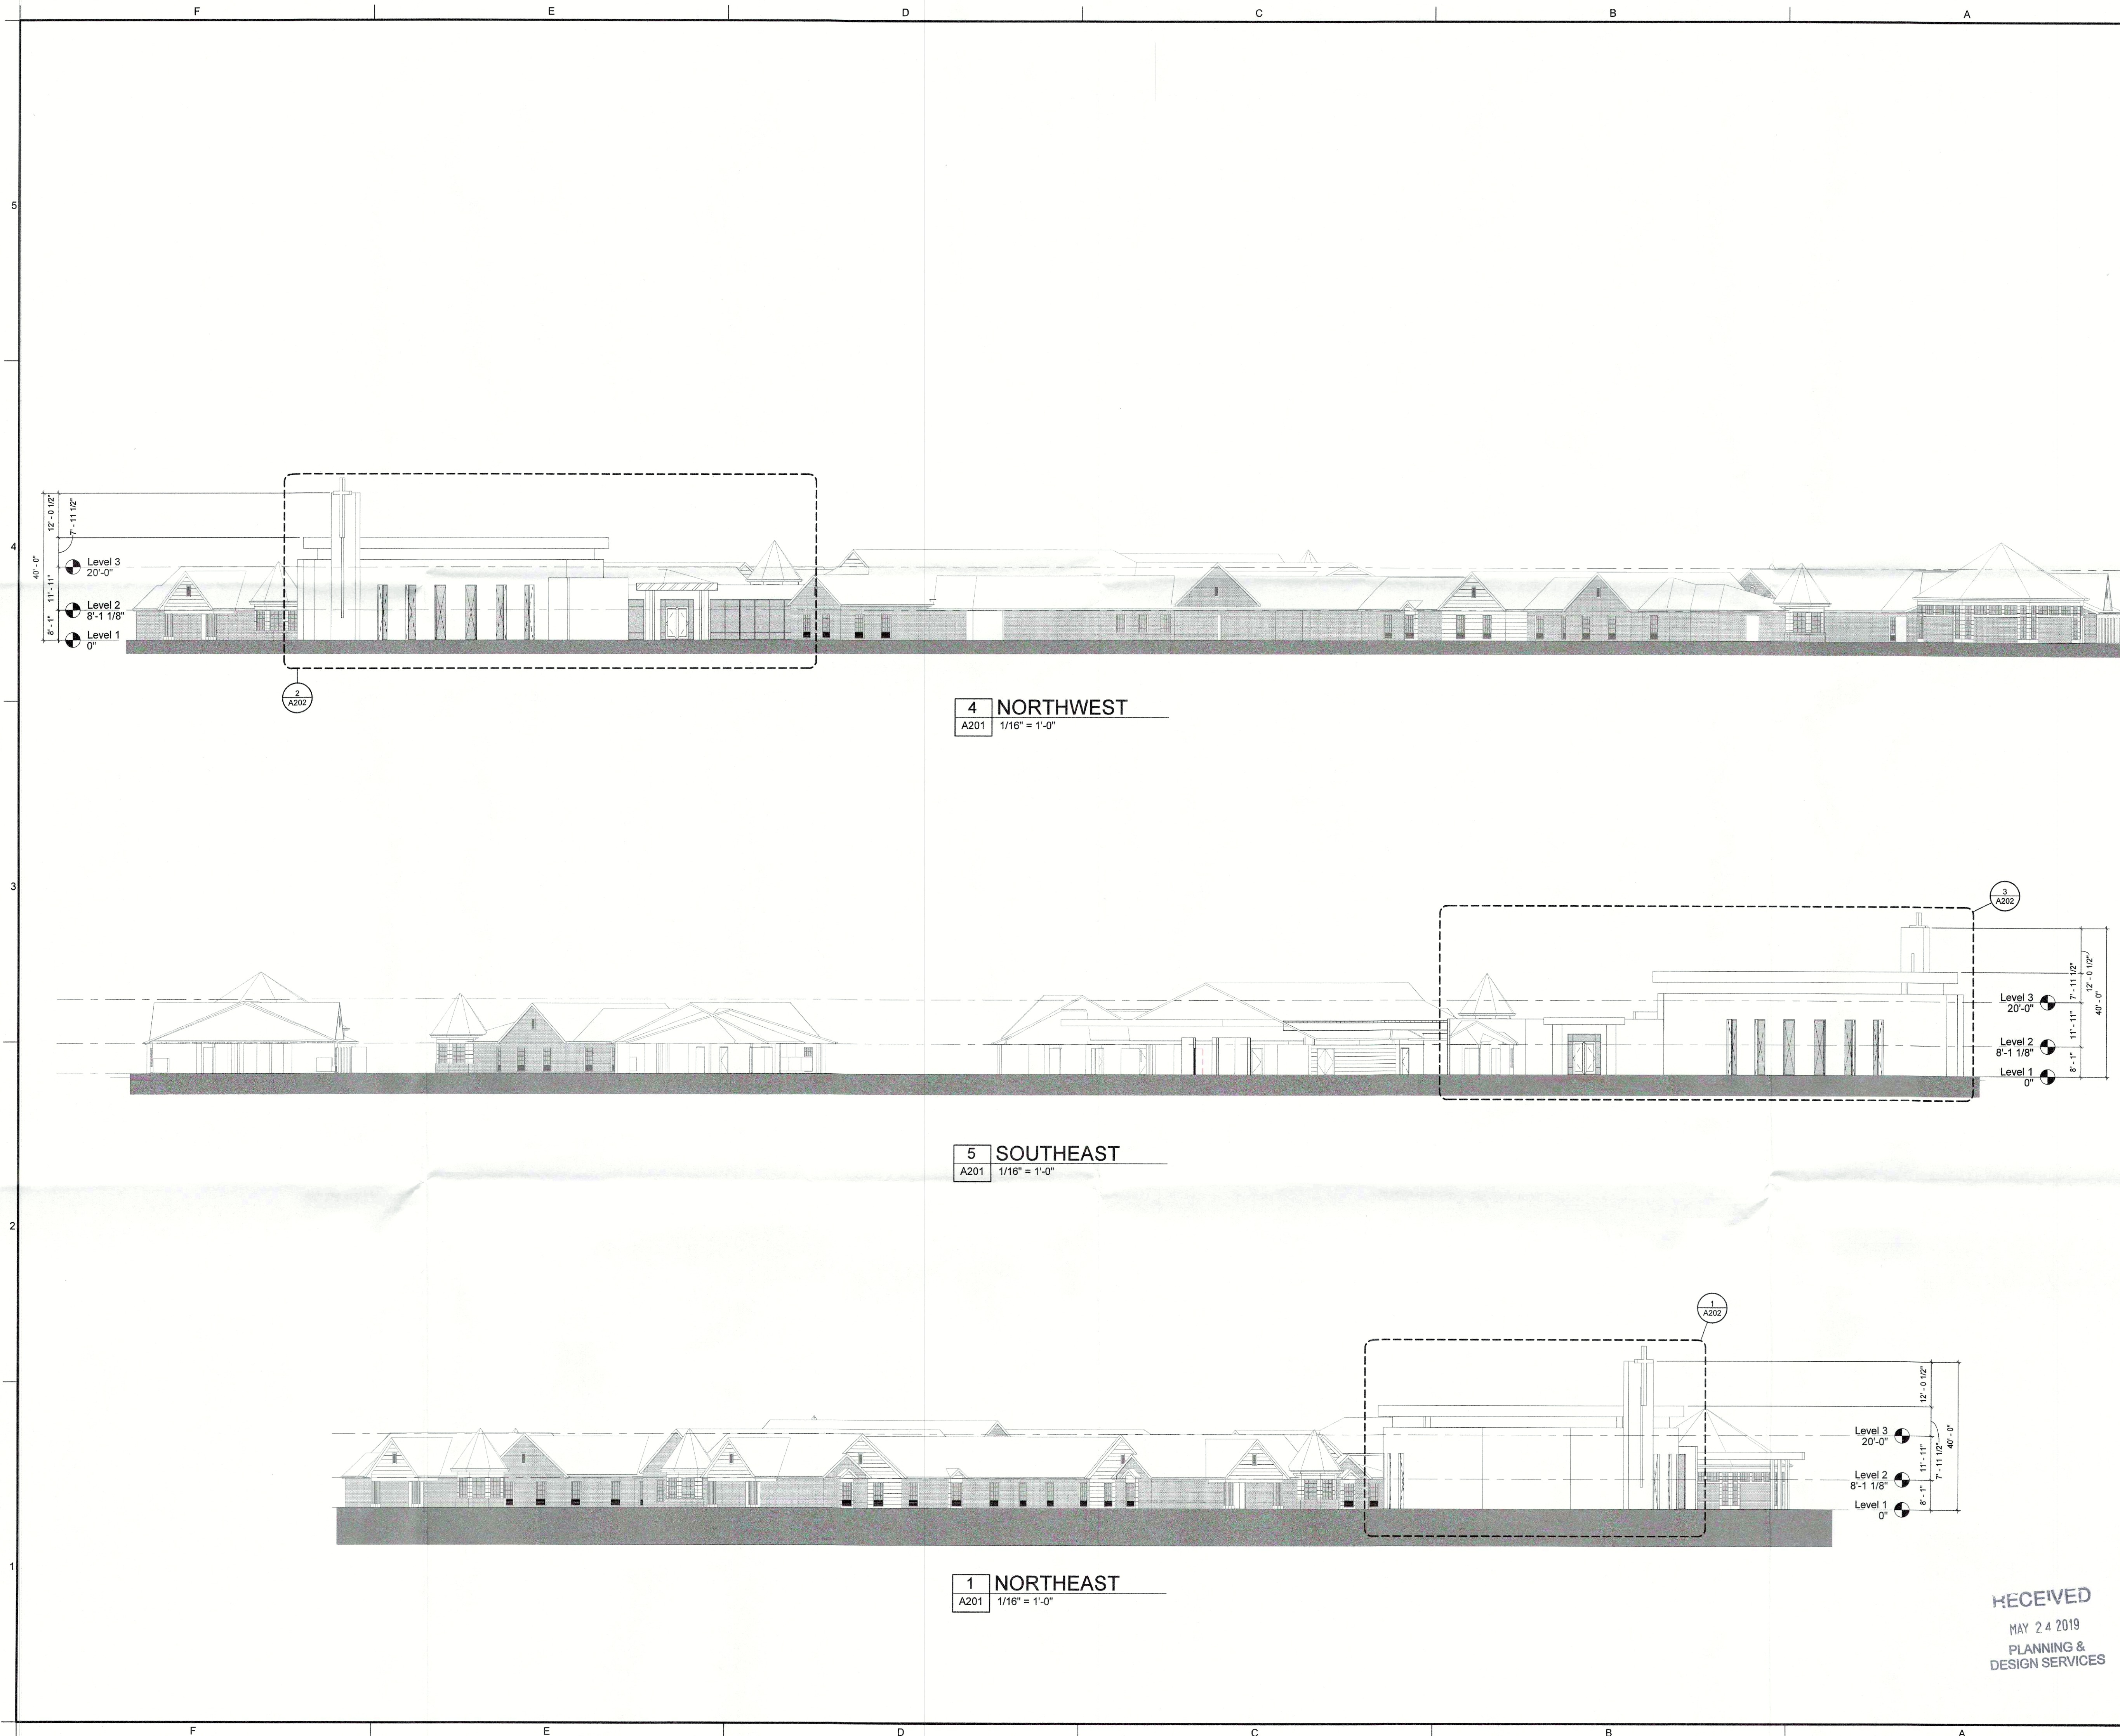



Consultants

Project Name

Nazareth Home  
Clifton Campus.  
Skilled Care  
Community  
Addition/  
Renovation

2120 Payne Street  
Louisville, Kentucky 40206

Client

Nazareth  
Home

2000 Newburg Road  
Louisville, Kentucky 40205

Seal

NOT FOR  
CONSTRUCTION

Revisions

| No. | Description | Date |
|-----|-------------|------|
|     |             |      |
|     |             |      |
EXTERIOR  
ELEVATIONS

Project number 18-NH-02


Date July 21, 2017

**A202**


Scale 1/8" = 1'-0"

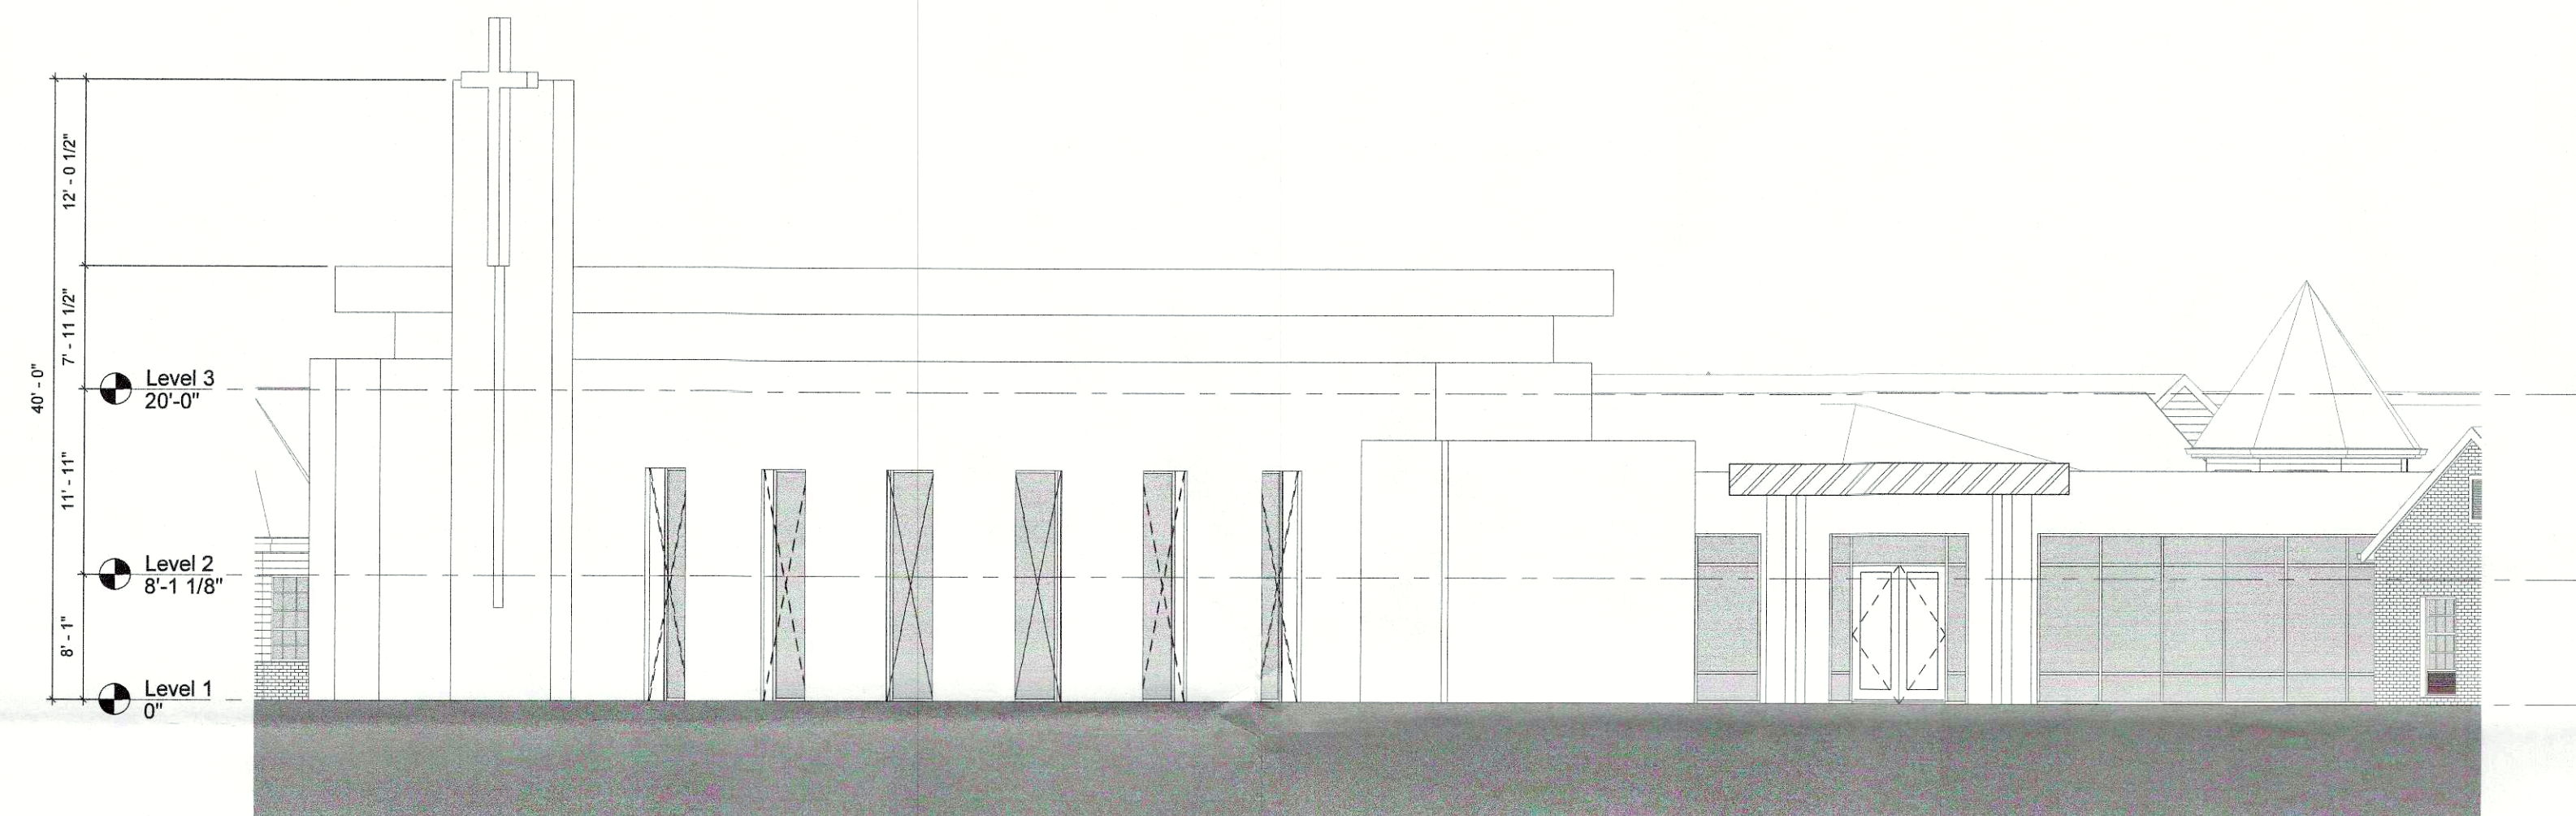

**2** NORTHWEST - Callout 1  
A202 1/8" = 1'-0"

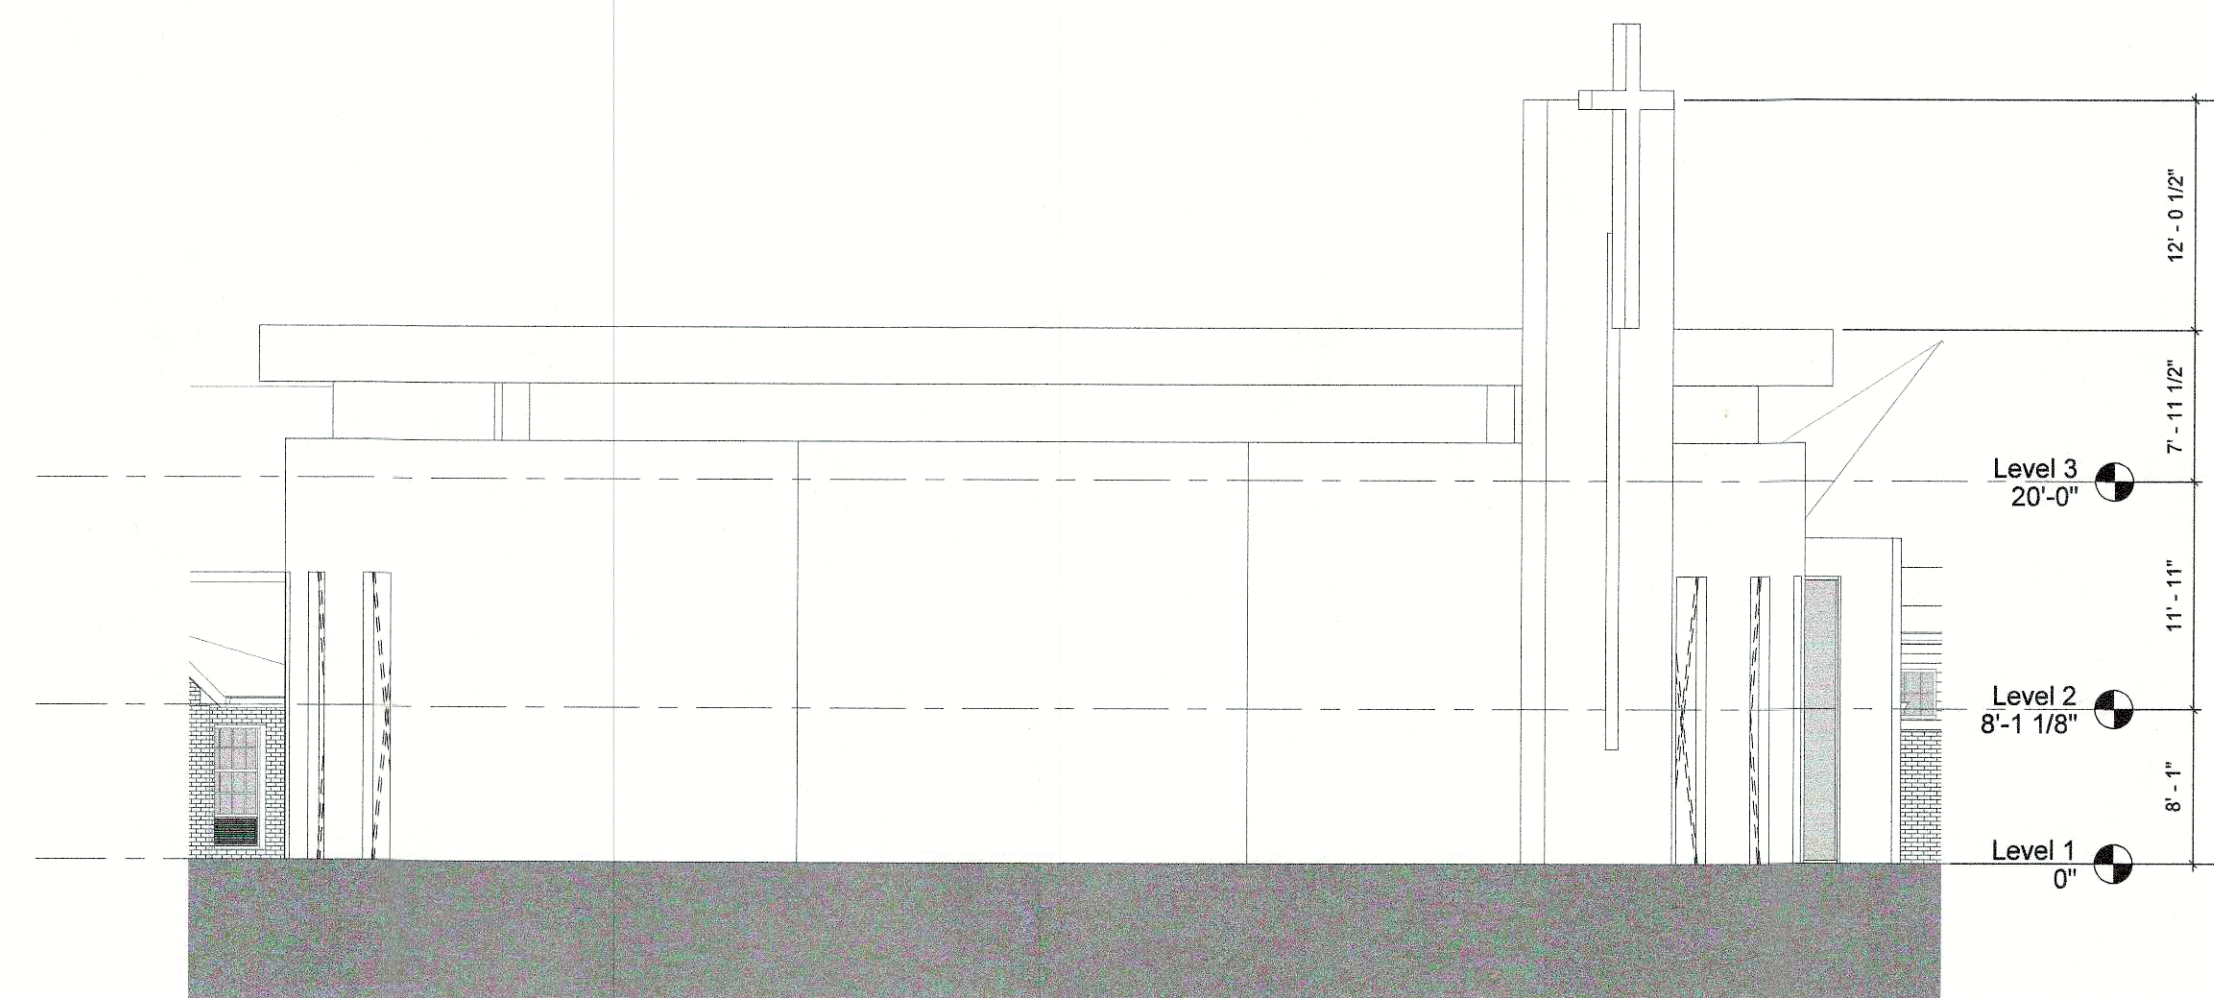

**1** NORTHEAST - Callout 1  
A202 1/8" = 1'-0"

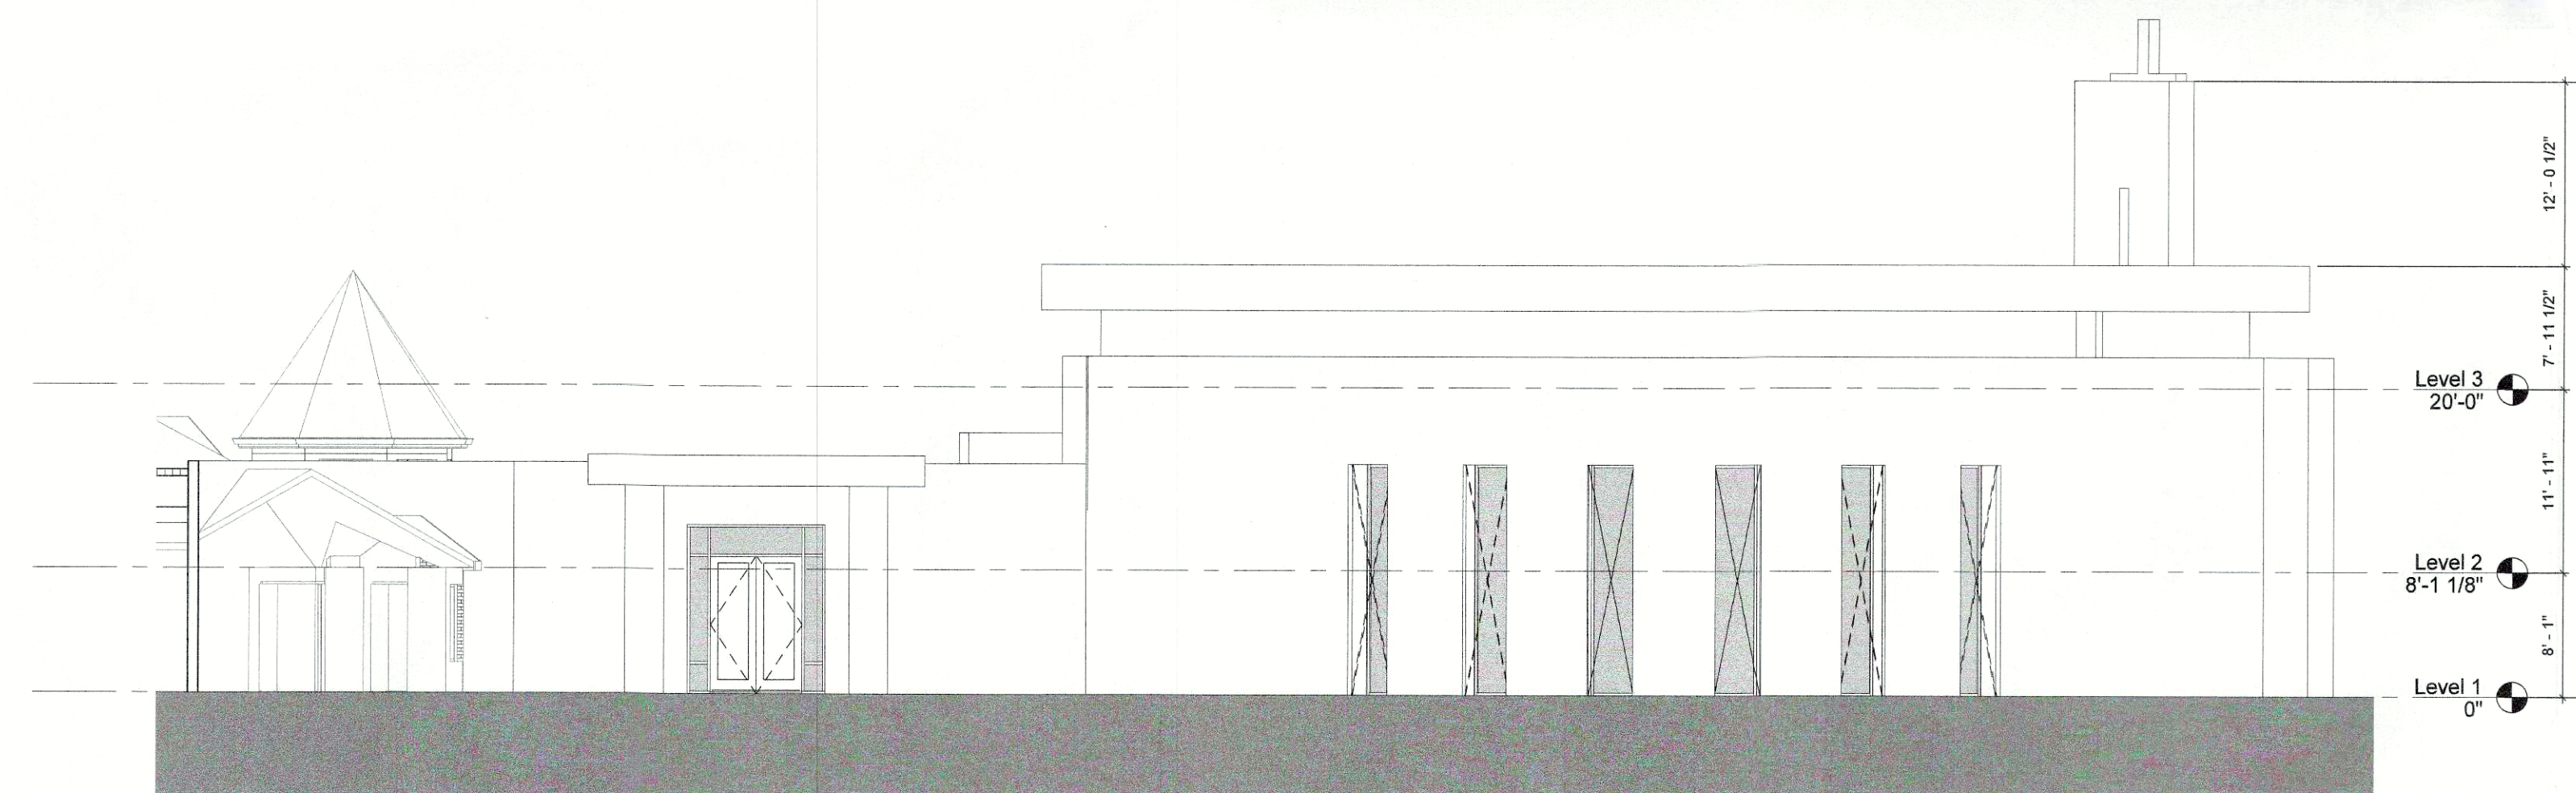


**3** SOUTHEAST - Callout 1  
A202 1/8" = 1'-0"

RECEIVED  
MAY 24 2019  
PLANNING &  
DESIGN SERVICES

19COA1161



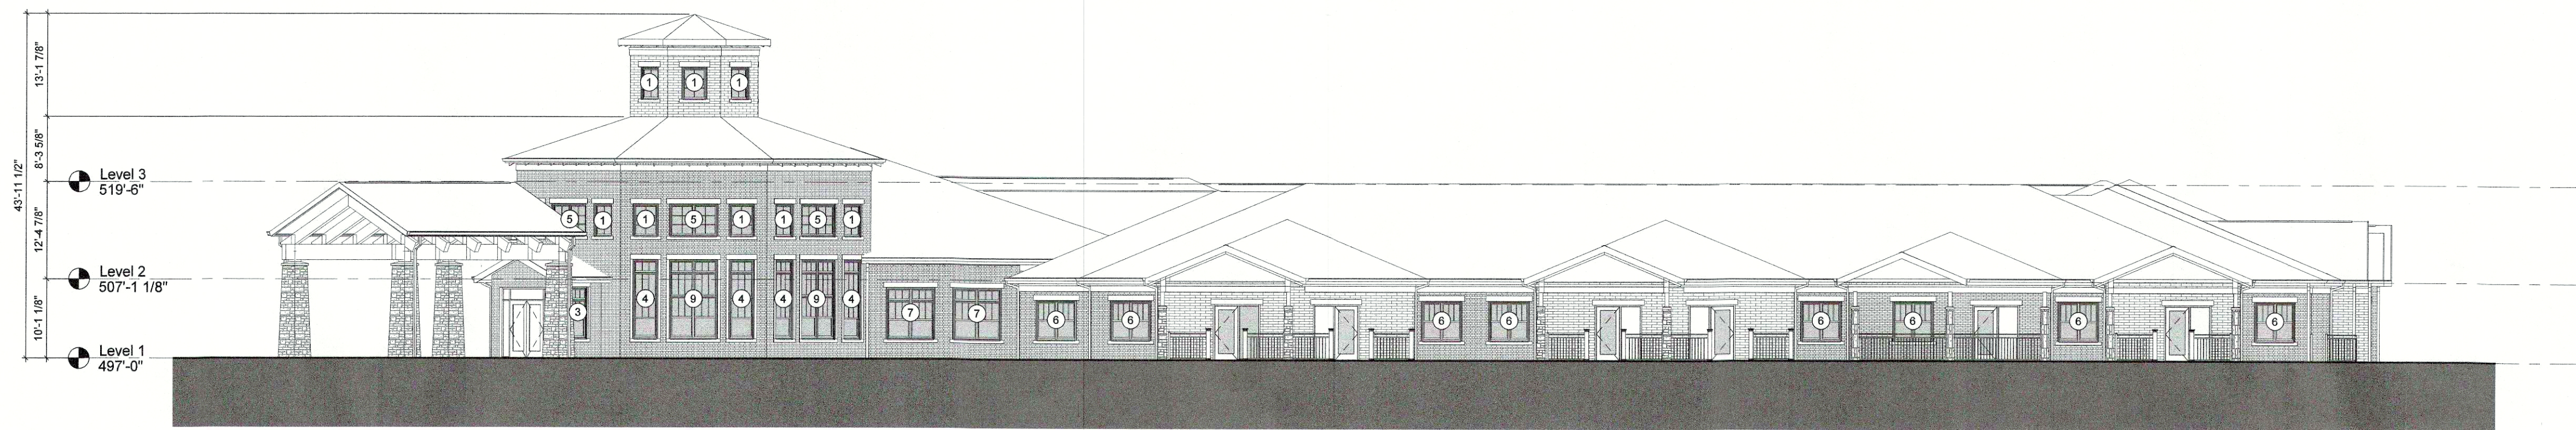

1 NORTH  
A201 3/32" = 1'-0"



2 SOUTH  
A201 3/32" = 1'-0"

RECEIVED  
MAY 24 2019  
PLANNING &  
DESIGN SERVICES

**STUDIO A**  
architecture  
2330 frankfort ave  
louisville, ky 40206  
p: (502) 589-8007  
f: (502) 589-8004  
www.studioaarch.com

Consultants

Civil  
BTM Engineering, Inc.  
3001 Taylor Springs Drive  
Louisville, KY 40220  
(502) 458-0427  
  
S / MEP  
Genesis Engineering  
224 3rd Avenue N.  
Franklin, TN 37064  
(615) 967-6761  
  
Interior Design  
Details Commercial Group  
360 Missouri Avenue, Suite 100  
Jeffersonville, IN 47130  
(902) 930-6507  
  
Food Service  
Dine Company  
3310 Preston Highway  
Louisville, KY 40213  
(502) 637-3232

Project Name

Nazareth Home  
Assisted Living  
Building


PAYNE STREET  
LOUISVILLE, KY 40206

Client


NAZARETH  
HOME

200 Newburg Road  
Louisville, KY 40205

UNLESS OTHERWISE  
DIMENSIONED ON PLANS,  
INSTALL DOORS PER THE  
FOLLOWING DIMENSIONS  
LISTED BELOW (FACE OF  
GWB TO FACE OF GWB)

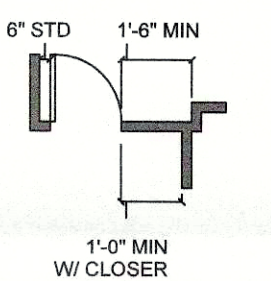

Seal

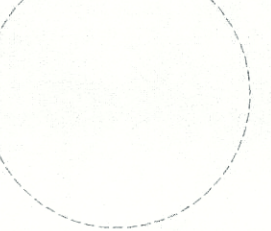

SCHEMATIC DESIGN

Revisions

| No. | Description | Date |
|-----|-------------|------|
|     |             |      |
|     |             |      |
EXTERIOR  
ELEVATIONS

Project number 18NH01  
Date 04/30/19

A201  
Scale 3/32" = 1'-0"

190041161



Consultants

Civil  
ETM Engineering, Inc.  
3001 Taylor Springs Drive  
Louisville, KY 40220  
(502) 459-8427

S / MEP  
Genesis Engineering  
224 3rd Avenue N.  
Franklin, TN 37064  
(615) 957-5761

Interior Design  
Dellale Commercial Group  
360 Missouri Avenue, Suite 100  
Jeffersonville, IN 47130  
(502) 930-6507

Food Service  
Dine Company  
3310 Preston Highway  
Louisville, KY 40213  
(502) 637-3232

Project Name

**Nazareth Home  
Assisted Living  
Building**


PAYNE STREET  
LOUISVILLE, KY 40206

Client

**NAZARETH  
HOME**

200 Newburg Road  
Louisville, KY 40205

UNLESS OTHERWISE  
DIMENSIONED ON PLANS,  
INSTALL DOORS PER THE  
FOLLOWING DIMENSIONS  
LISTED BELOW (FACE OF  
GWB TO FACE OF GWB)

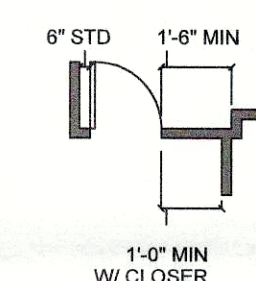

Seal



SCHEMATIC DESIGN

Revisions

| No. | Description | Date |
|-----|-------------|------|
|     |             |      |
|     |             |      |
**EXTERIOR  
ELEVATIONS**

Project number 16NH01  
Date 04/30/19


**A202**

Scale 3/32" = 1'-0"

1900411661




**1 EAST**  
A202 3/32" = 1'-0"

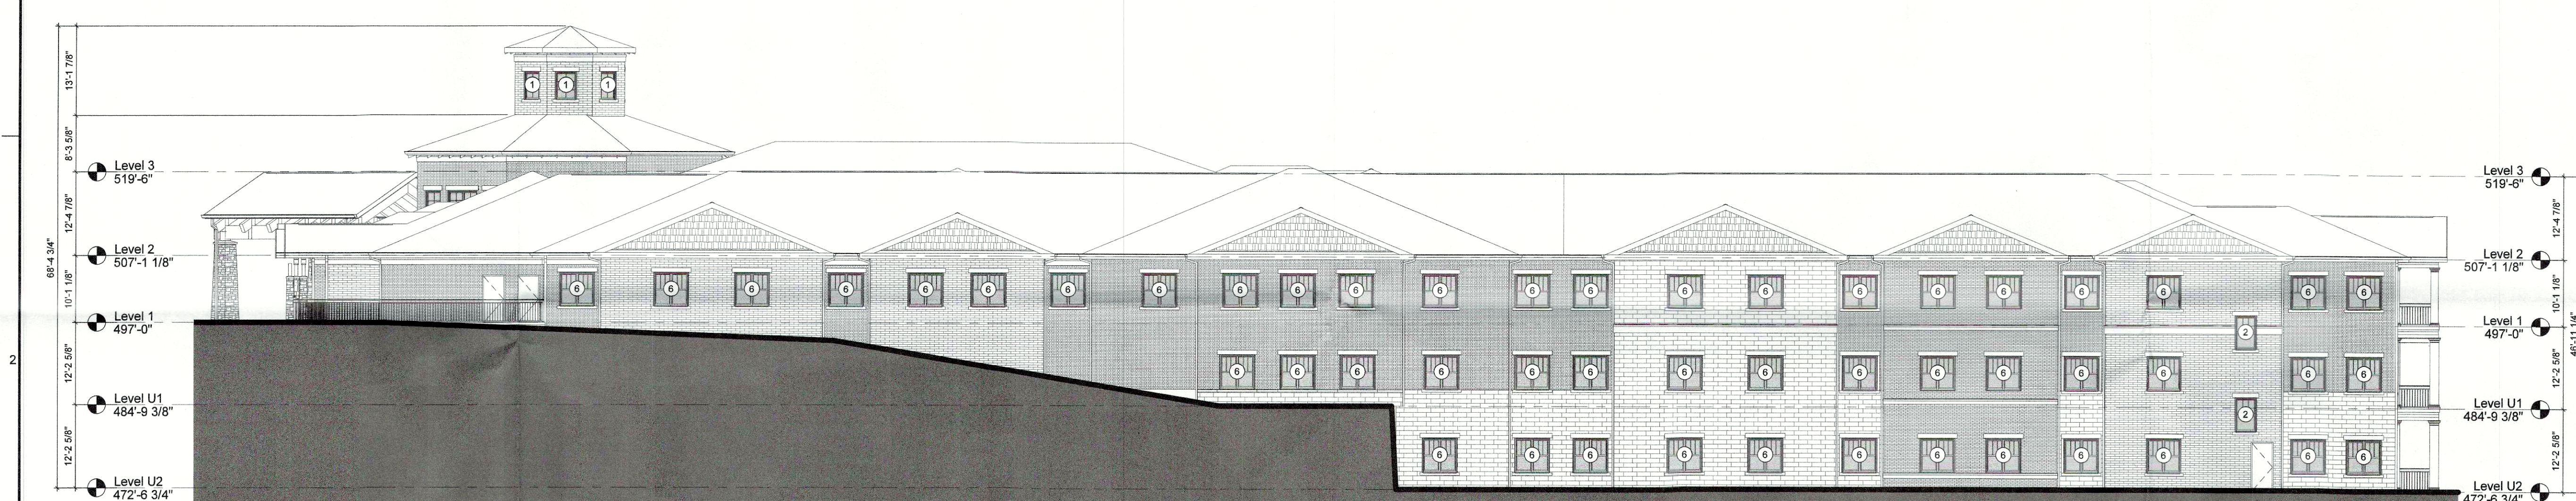

**2 WEST**  
A202 3/32" = 1'-0"

RECEIVED  
MAY 24 2019  
PLANNING &  
DESIGN SERVICES



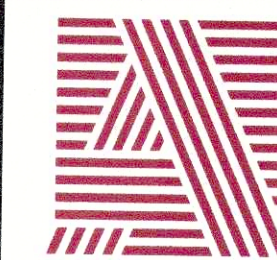

**STUDIO A**  
architecture  
2330 frankfort ave  
louisville, ky 40206  
p: (502) 589-8007  
f: (502) 589-8004  
www.studioaarch.com

Consultants

Civil  
BTM Engineering, Inc.  
3001 Taylor Springs Drive  
Louisville, KY 40220  
(502) 459-9427

S I MEP  
Genesis Engineering  
224 3rd Avenue N.  
Franklin, TN 37064  
(615) 967-5761

Interior Design  
Details Commercial Group  
360 Missouri Avenue, Suite 100  
Jeffersonville, IN 47130  
(502) 836-6507

Food Service  
Dine Company  
3310 Preston Highway  
Louisville, KY 40213  
(502) 637-3232

Project Name

**Nazareth Home**  
Assisted Living  
Building


PAYNE STREET  
LOUISVILLE, KY 40206

Client

**NAZARETH**  
HOME

200 Newburg Road  
Louisville, KY 40205

UNLESS OTHERWISE  
DIMENSIONED ON PLANS,  
INSTALL DOORS PER THE  
FOLLOWING DIMENSIONS  
LISTED BELOW (FACE OF  
GWB TO FACE OF GWB)

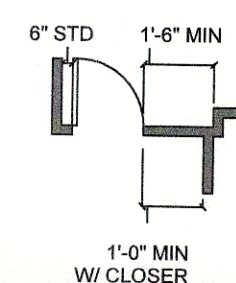

Seal

SCHEMATIC DESIGN

Revisions

| No. | Description | Date |
|-----|-------------|------|
|     |             |      |
|     |             |      |
**EXTERIOR**  
ELEVATIONS

Project number 18NH01

Date 04/30/19

**A203**


Scale 3/32" = 1'-0"

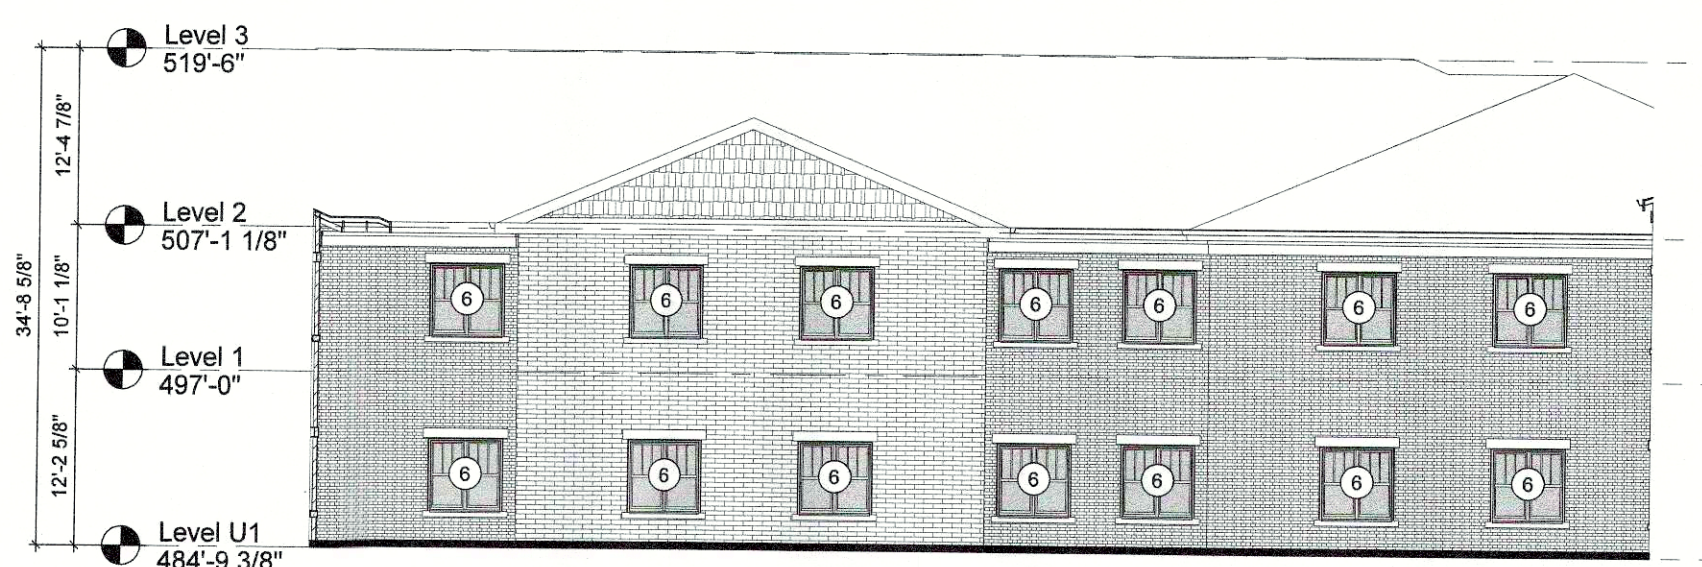

**1** COURTYARD - NORTH ELEVATION  
A203 3/32" = 1'-0"



**2** COURTYARD - EAST ELEVATION  
A203 3/32" = 1'-0"

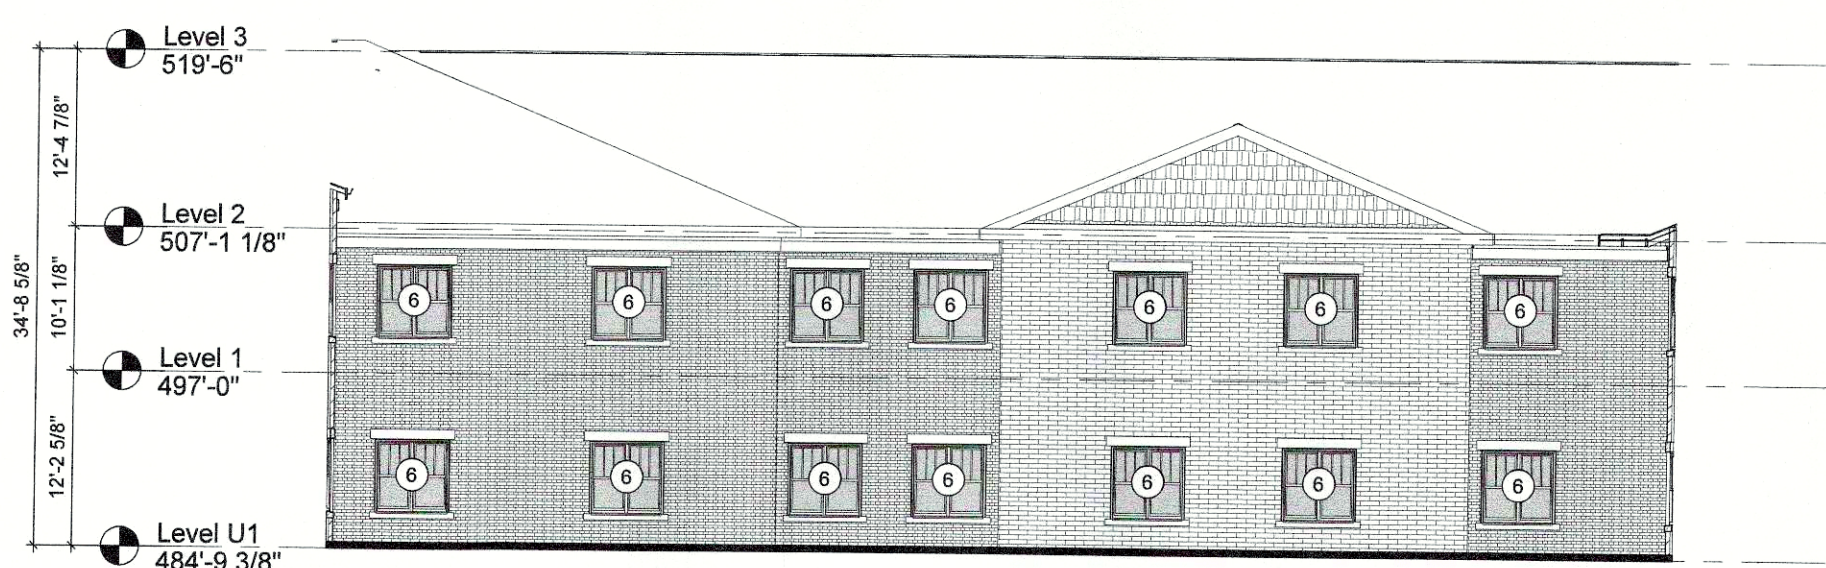

**3** COURTYARD - SOUTH ELEVATION  
A203 3/32" = 1'-0"



**4** COURTYARD - WEST ELEVATION  
A203 3/32" = 1'-0"



**5** CUPOLA - ELEVATION  
A203 3/32" = 1'-0"



**6** LOWER COURTYARD - WEST ELEVATION  
A203 3/32" = 1'-0"



**7** LOWER COURTYARD - EAST ELEVATION  
A203 3/32" = 1'-0"

RECEIVED  
MAY 24 2019  
PLANNING &  
DESIGN SERVICES



Consultants

Civil  
ETM Engineering, Inc.  
3001 Taylor Springs Drive  
Louisville, KY 40220  
(502) 458-8427

S / MEP  
Genesis Engineering  
224 3rd Avenue N.  
Franklin, TN 37064  
(615) 957-5781

Interior Design  
Dettelle Commercial Group  
360 Missouri Avenue, Suite 100  
Jeffersonville, IN 47130  
(502) 930-6507

Food Service  
Dine Company  
3310 Preston Highway  
Louisville, KY 40213  
(502) 637-3232

Project Name

Nazareth Home  
Assisted Living  
Building


PAYNE STREET  
LOUISVILLE, KY 40206

Client


**NAZARETH  
HOME**

200 Newburg Road  
Louisville, KY 40205

UNLESS OTHERWISE  
DIMENSIONED ON PLANS,  
INSTALL DOORS PER THE  
FOLLOWING DIMENSIONS  
LISTED BELOW (FACE OF  
GWB TO FACE OF GWB)

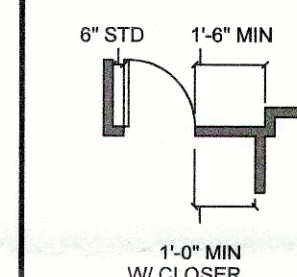

Seal

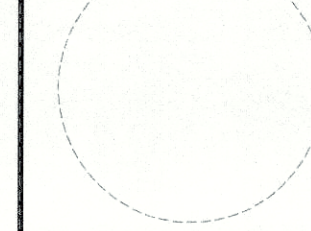

SCHEMATIC DESIGN

Revisions

| No. | Description | Date   |
|-----|-------------|--------|
| 1   | Revision 1  | Date 1 |
|     |             |        |
|     |             |        |
**LEVEL U2  
OVERALL  
DIMENSION  
PLAN**

Project number 18NH01  
Date 05/24/19

**A101**

Scale As indicated

RECEIVED  
MAY 24 2019  
PLANNING &  
DESIGN SERVICES

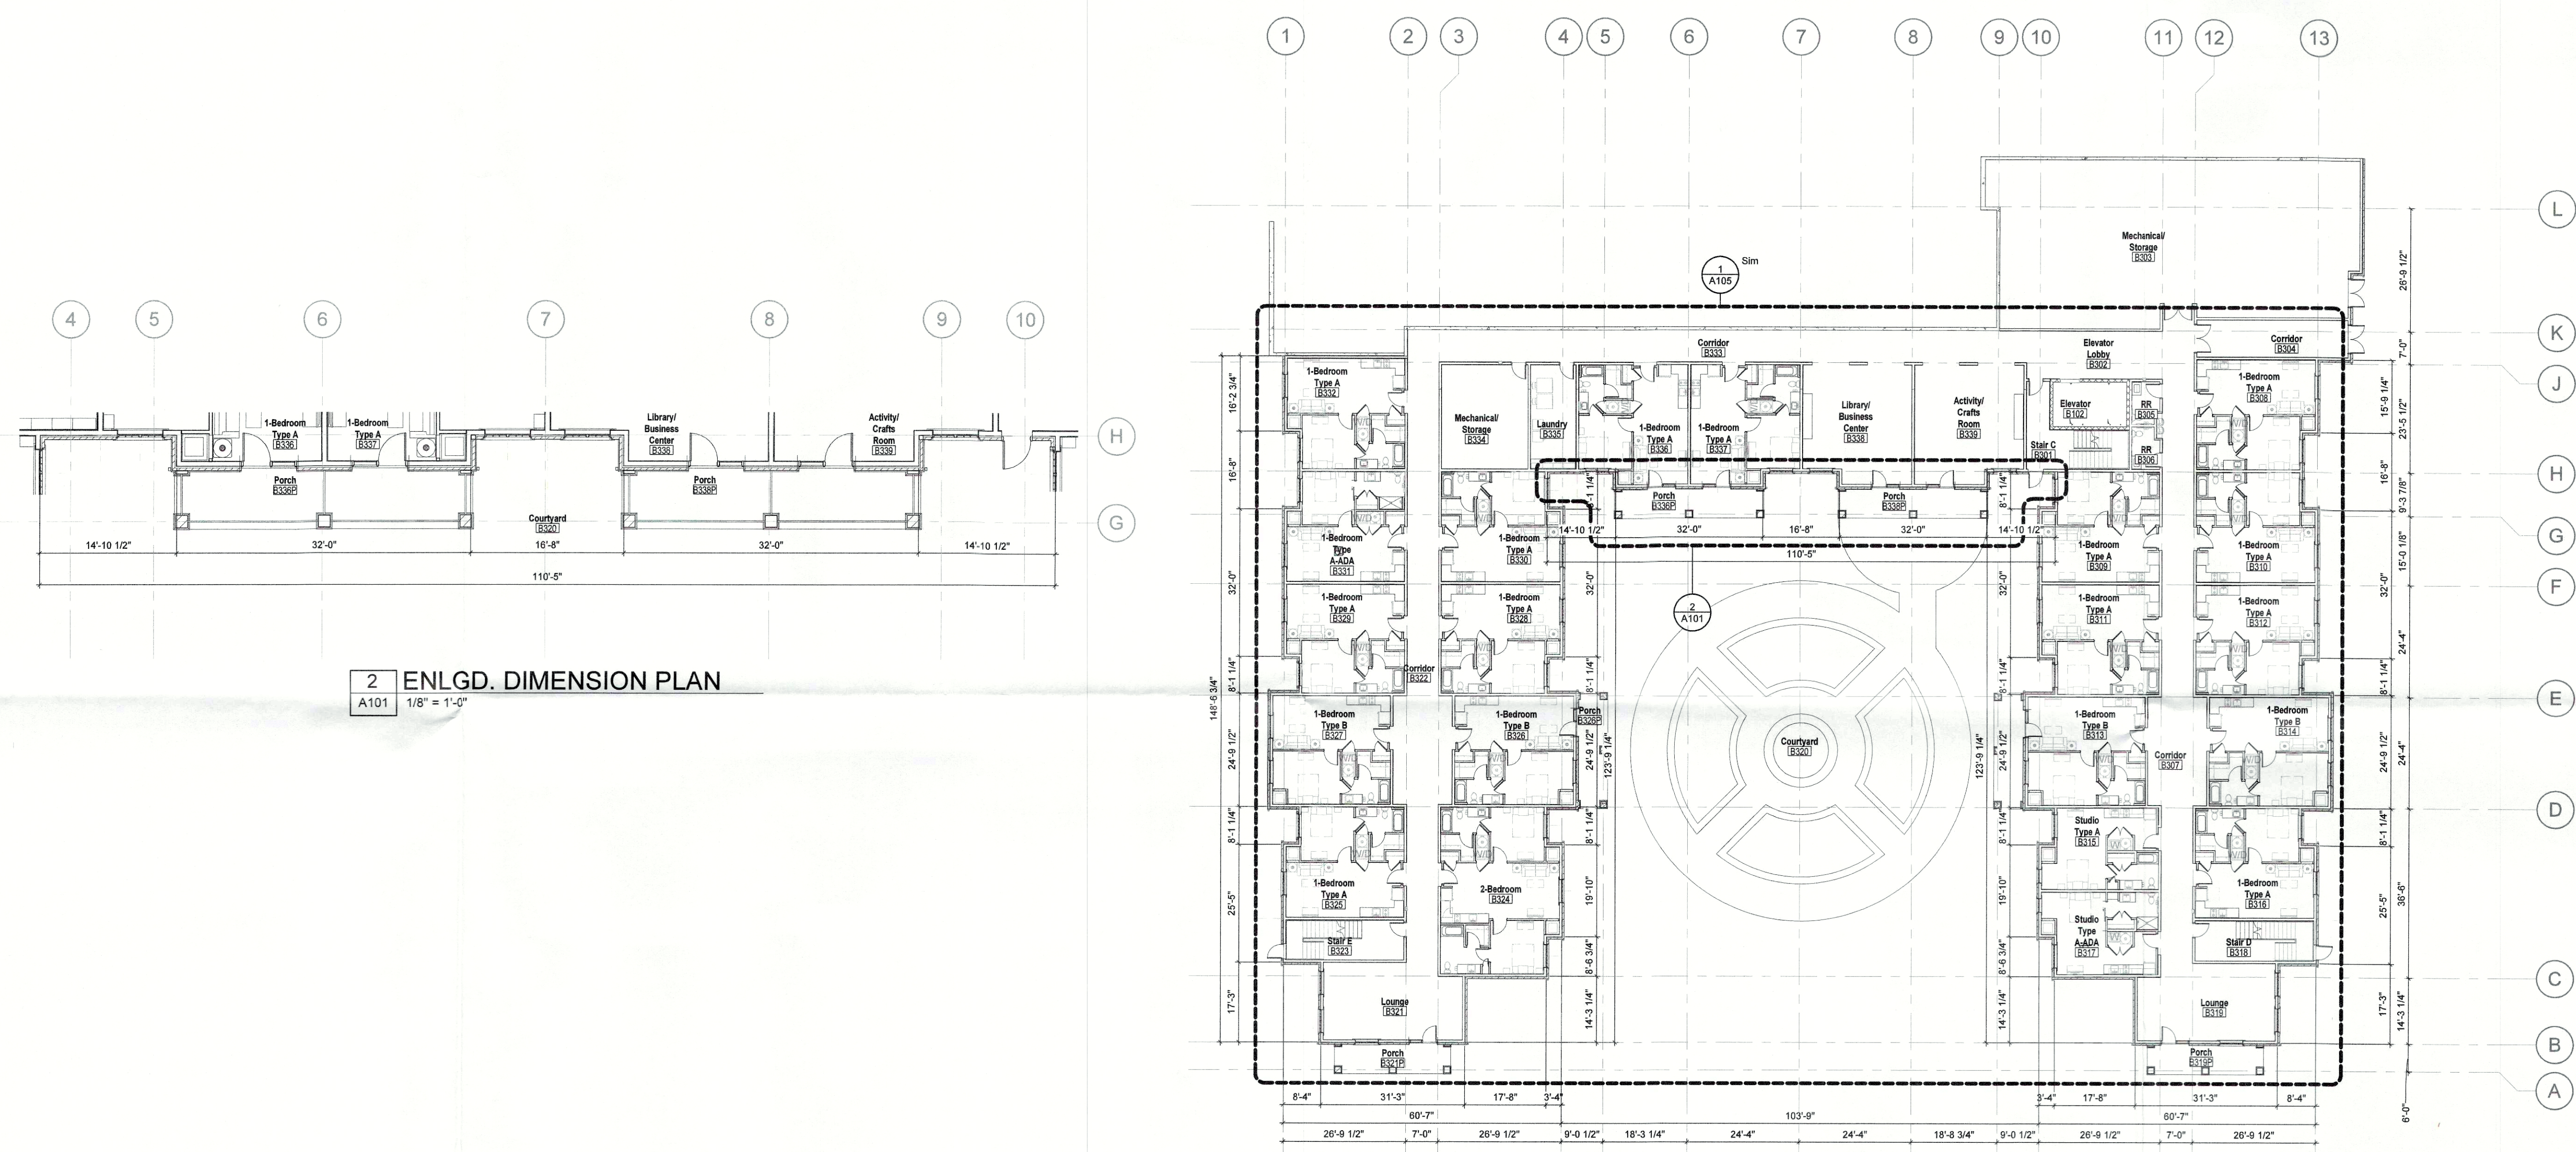

**2 ENLGD. DIMENSION PLAN**  
A101 1/8" = 1'-0"

**1 DIMENSION PLAN - LEVEL U2 - OVERALL**  
A101 1/16" = 1'-0"