


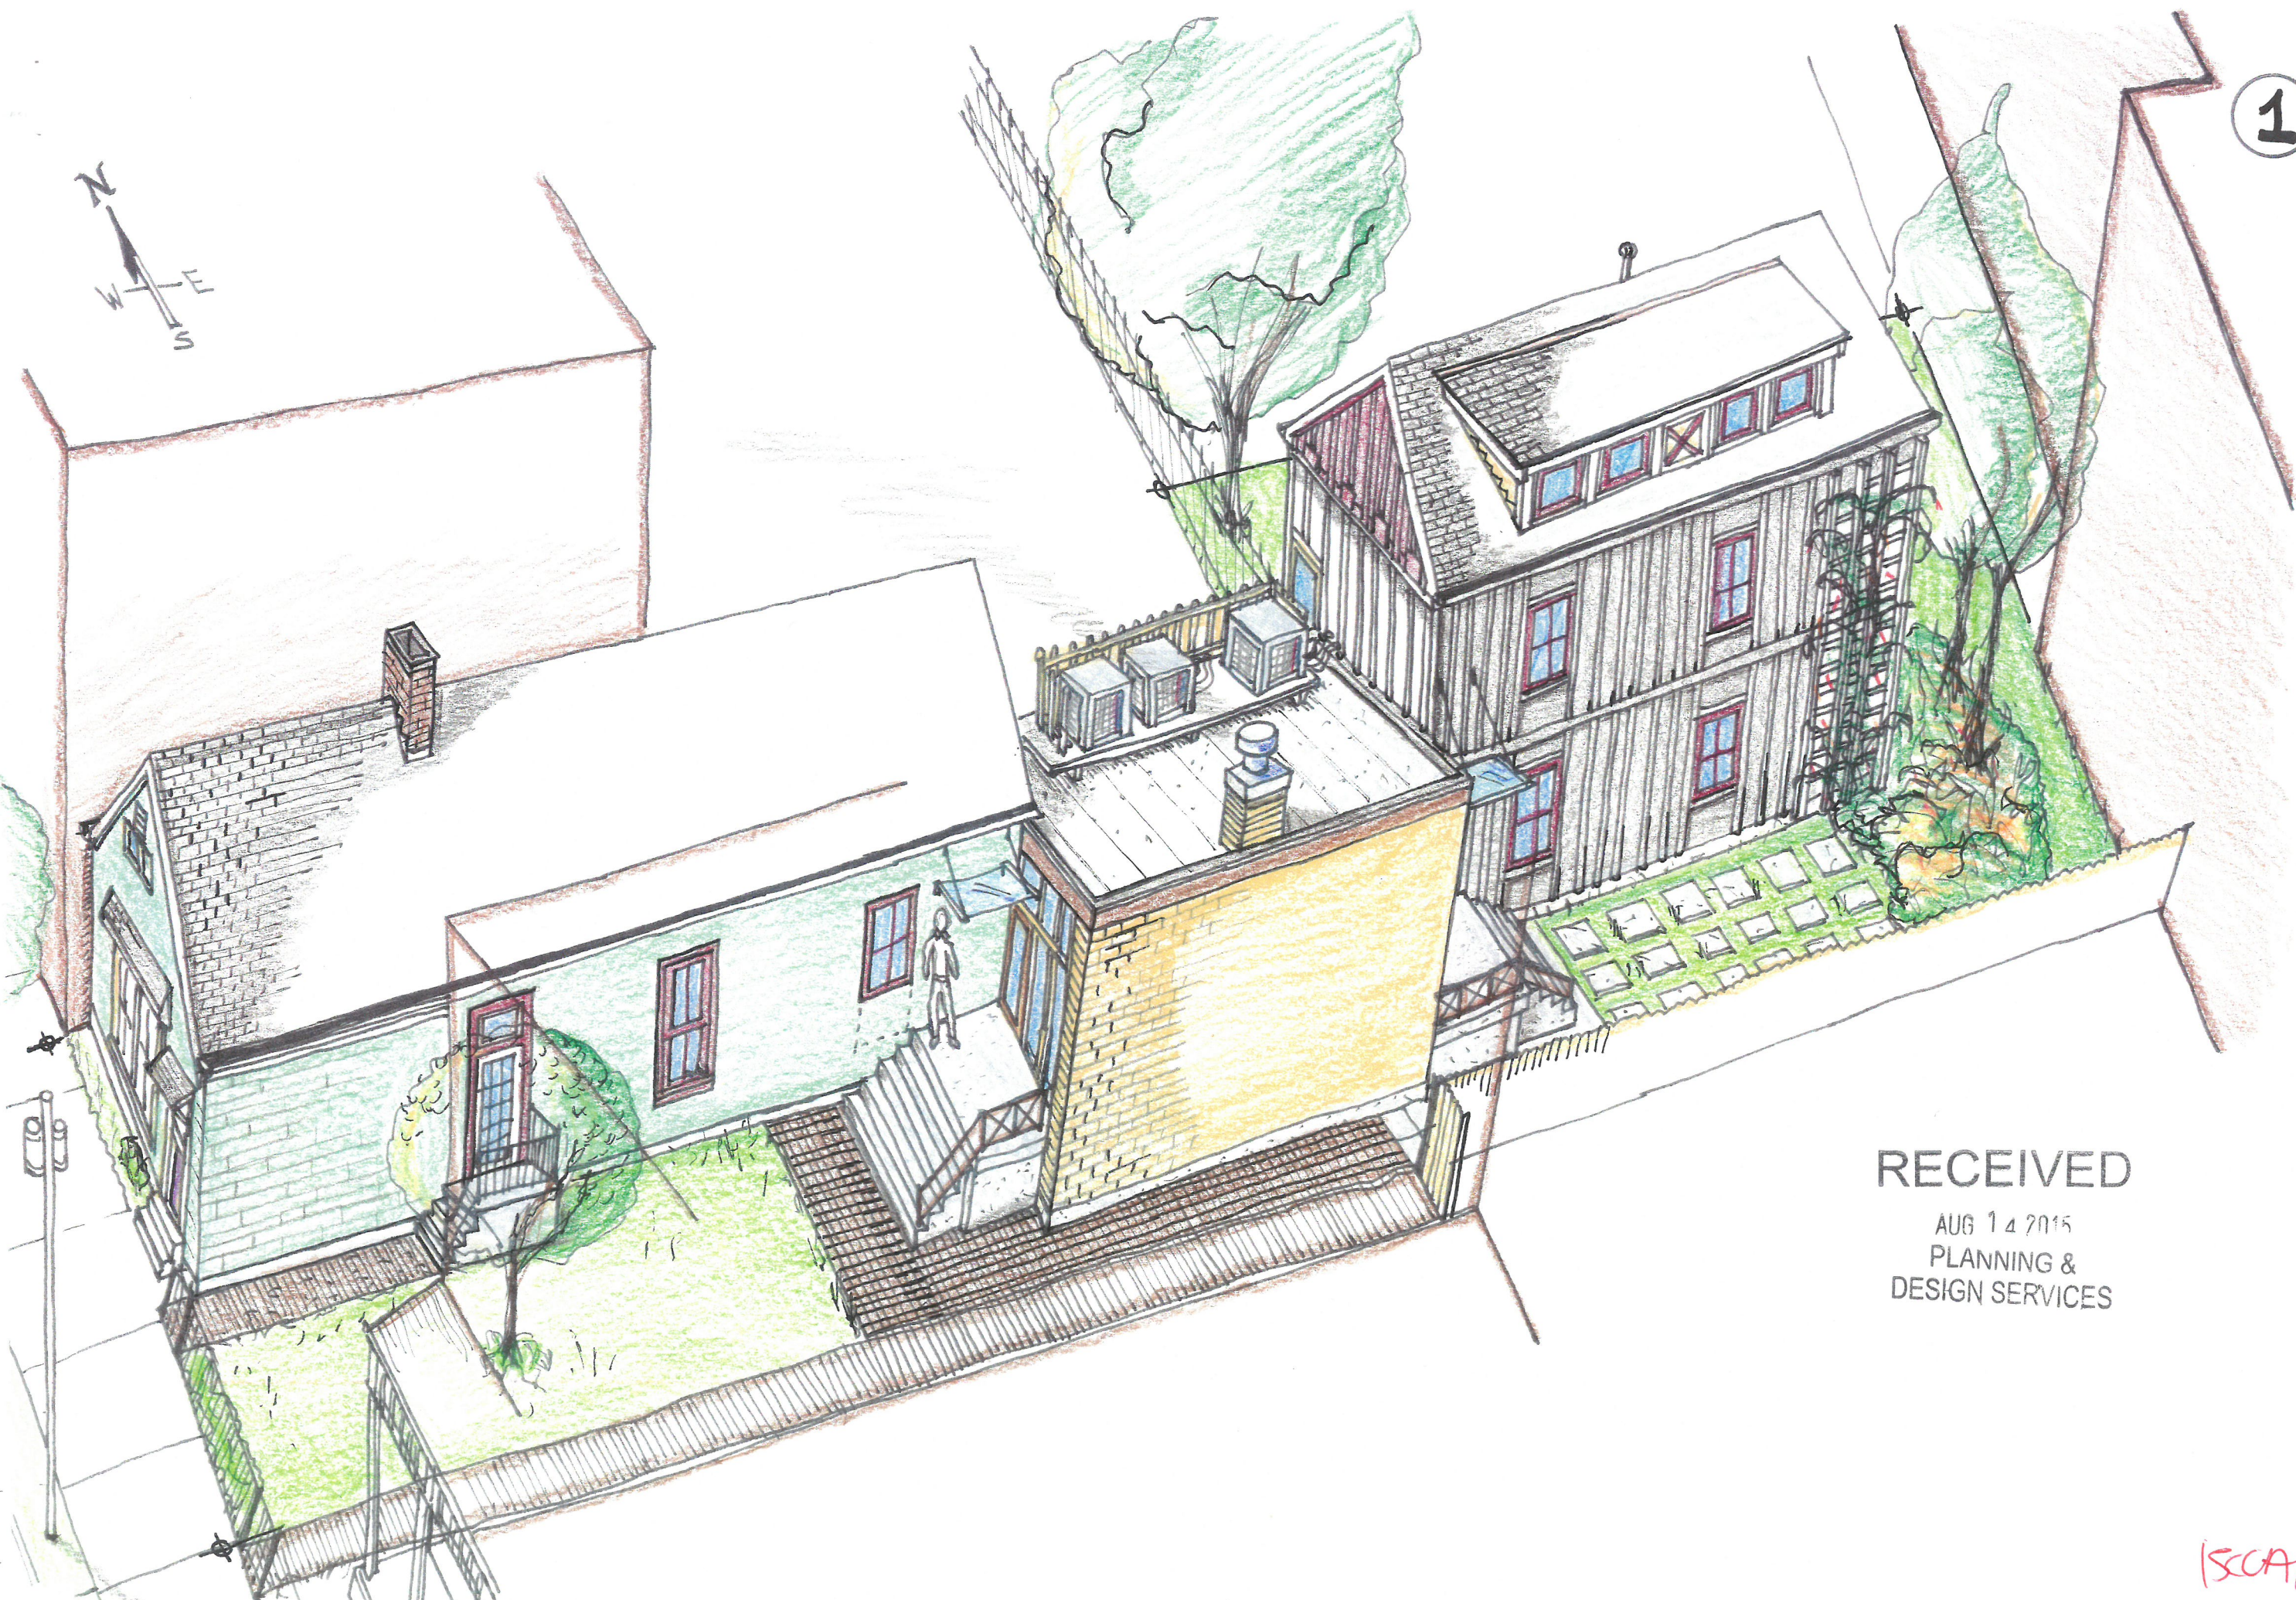

1

AUGUST/2015
by: DARNELL FARRIS
R. KEVIN MILBURN

1209 GARVIN PLACE

HENSLEY RESIDENCE
ADDITION PROPOSAL

RECEIVED
AUG 14 2015
PLANNING &
DESIGN SERVICES

15071101

R. KEVIN MILBURN

by: DARNELL FARRIS

AUGUST/2015

1209 GARVIN PLACE

ADDITION PROPOSAL

2

HENSLEY RESIDENCE

RECEIVED


AUG 14 2015
PLANNING &
DESIGN SERVICES

COURTESY
Sanborn Map Company
Page 59E
1991



60' 50' 0' 50' 100 FT.

WEST OAK STREET

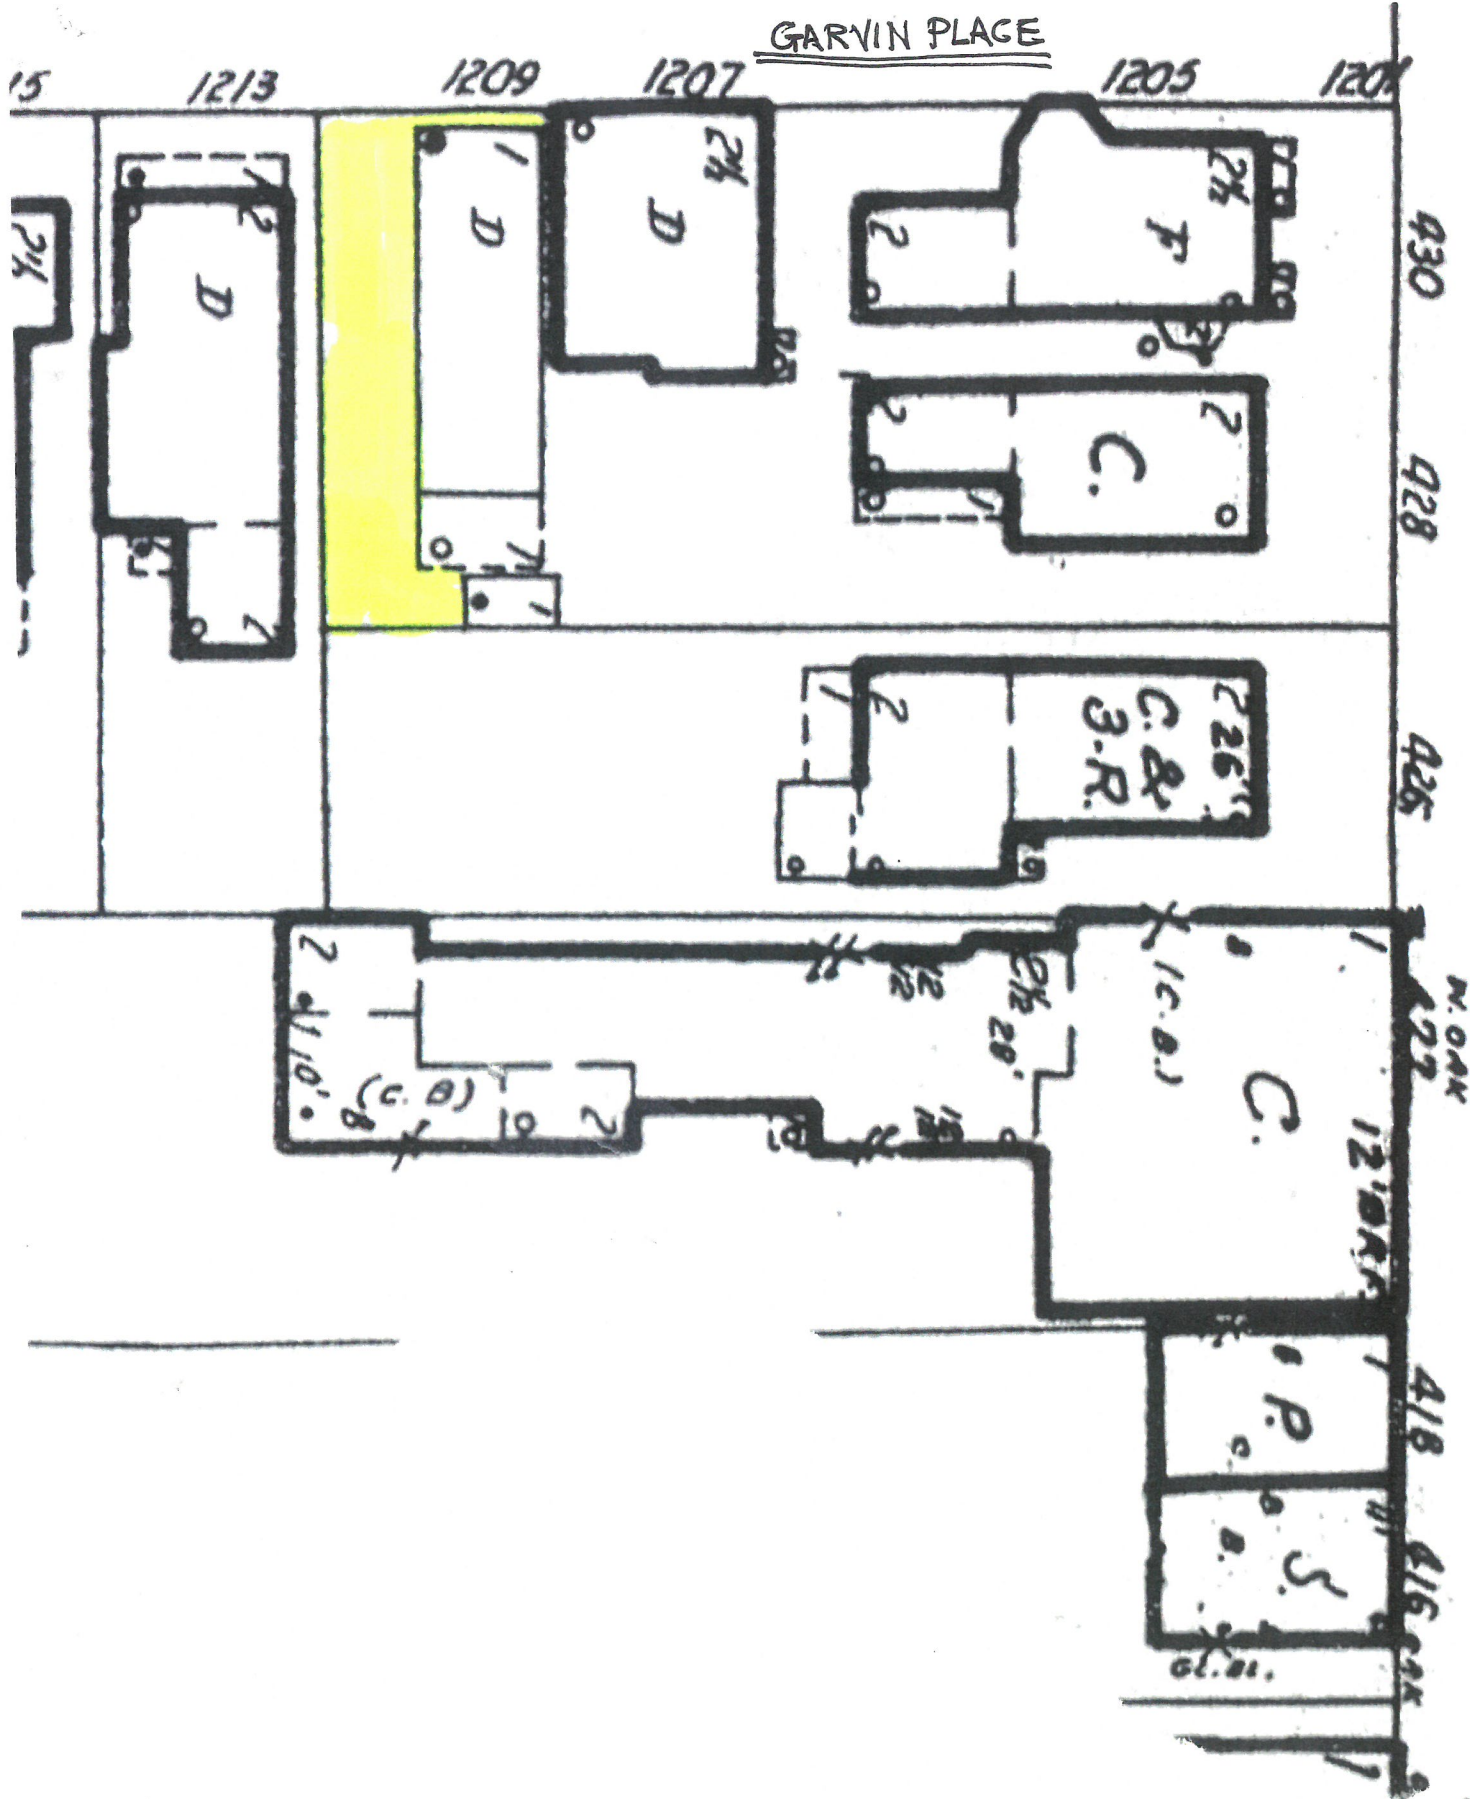



RECEIVED

AUG 14 2015
PLANNING &
DESIGN SERVICES



2B

HENSLEY RESIDENCE
ADDITION PROPOSAL


1209 GARVIN PLACE

AUGUST/2015
by: DARNELL FARRIS
R. KEVIN MILBURN

18CA1161

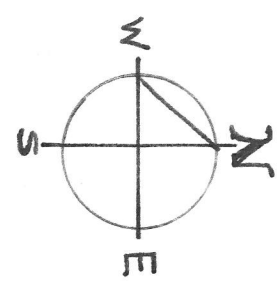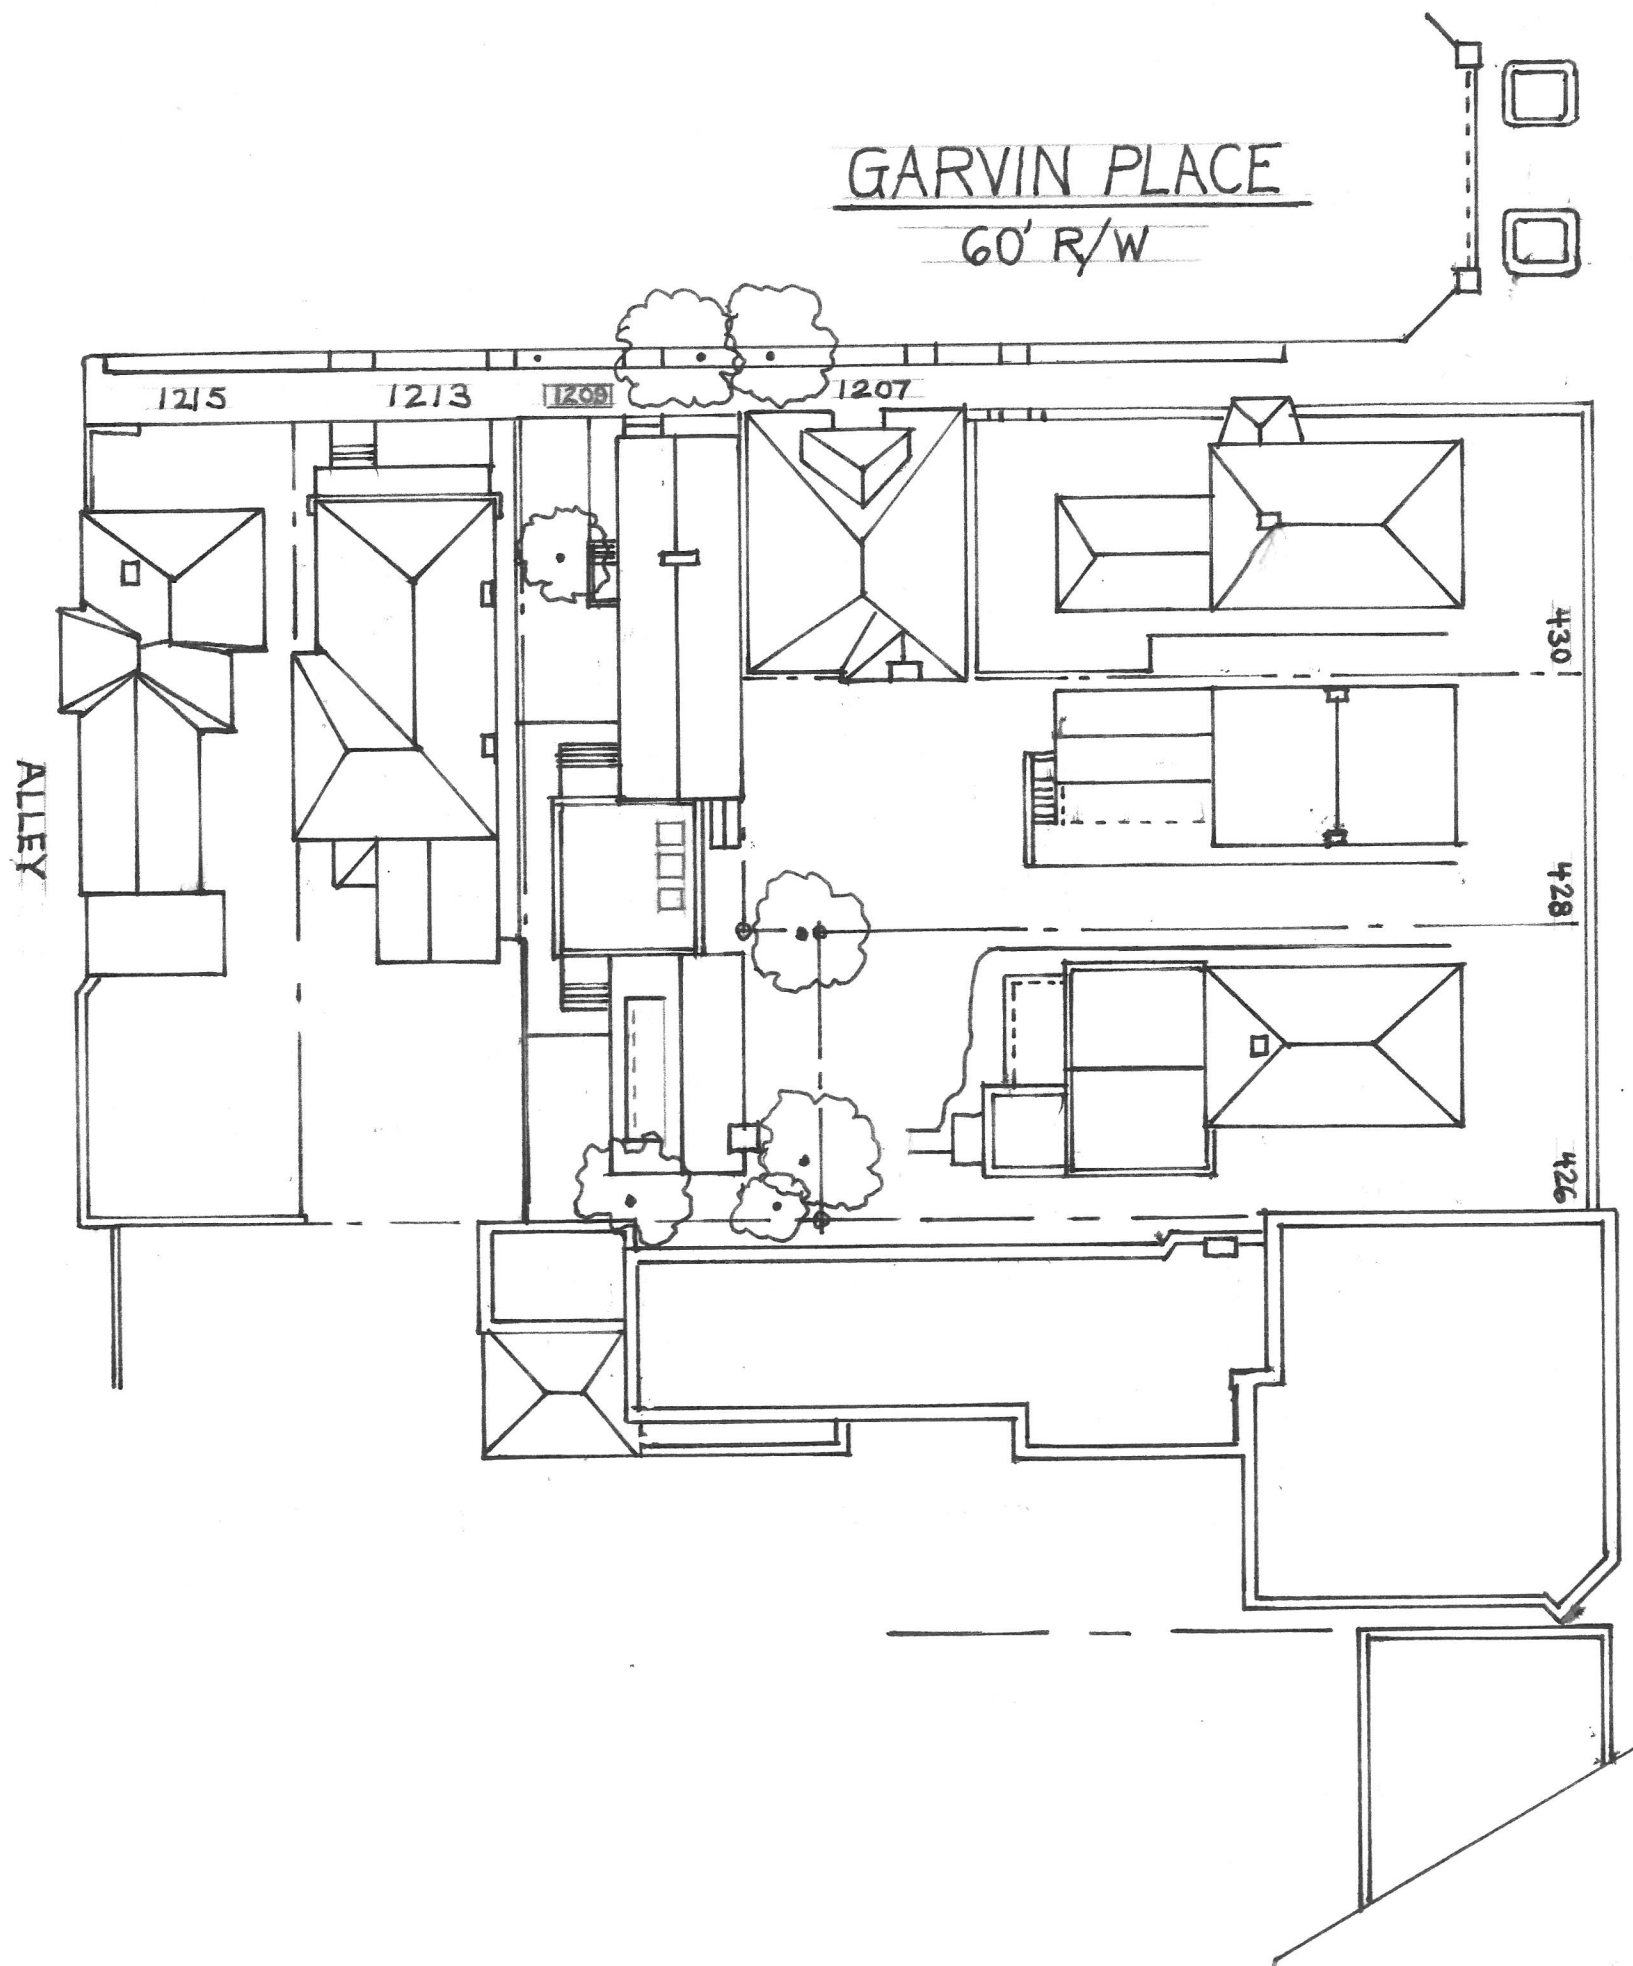

W. OAK STREET
60' R/W

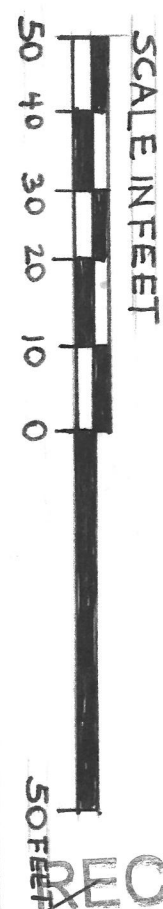

RECEIVED
AUG 14 2015
PLANNING &
DESIGN SERVICES

3

HENSLEY RESIDENCE ADDITION PROPOSAL

1209 GARVIN PLACE

AUGUST / 2015
by: DARNELL FARRIS
R. KEVIN MILBURN

SCA1161

1213 GARVIN PLACE



1207 GARVIN PLACE



1209 GARVIN PLACE



RECEIVED
AUG 14 2015
PLANNING &
DESIGN SERVICES

HENSLEY RESIDENCE
ADDITION PROPOSAL

1209 GARVIN PLACE

4

AUGUST/2015
by: DARNELL FARRIS
R. KEVIN MILBURN

15C01161



VIEWS INTO SOUTH
SIDE COURTYARD

RECEIVED
AUG 14 2015
PLANNING &
DESIGN SERVICE

5

HENSLEY RESIDENCE
ADDITION PROPOSAL

1209 GARVIN PLACE

AUGUST/2015
by: DARNELL FARRIS
R. KEVIN MILBURN

SC041161



HOUSE REAR

SIDE COURTYARD



RECEIVED
AUG 14 2015
PLANNING &
DESIGN SERVICES

HENSLEY RESIDENCE
ADDITION PROPOSAL

1209 GARVIN PLACE

AUGUST/2015
by: DARNELL FARRIS
R. KEVIN MILBURN

6

15C041161

VIEW NORTH
TOWARDS 426 & 428
W. OAK STREET




HOUSE REAR EAST TOWARDS
OLD RUDYARD-KIPLING



REAR OF 426 W. OAK



RECEIVED
AUG 14 2015
PLANNING &
DESIGN SERVICES

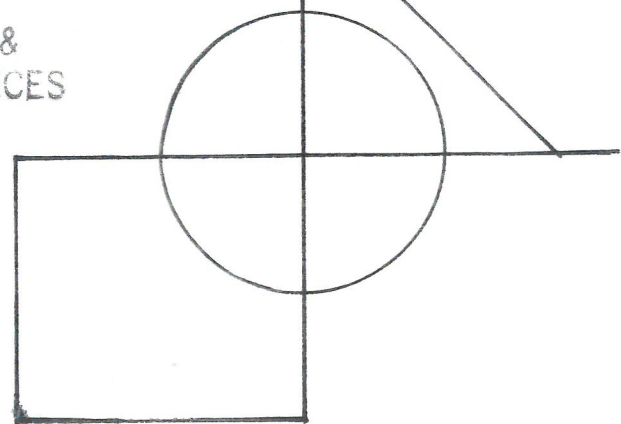

15CC471/61

HENSLEY RESIDENCE ADDITION PROPOSAL

1209 GARVIN PLACE

7

AUGUST/2015
by: DARNELL FARRIS
R. KEVIN MILBURN



REAR OF 426 W. OAK



VIEW NORTH
FROM HOUSE REAR



REAR OF 1207

RECEIVED
AUG 14 2015
PLANNING &
DESIGN SERVICES

8

HENSLEY RESIDENCE ADDITION PROPOSAL

1209 GARYIN PLACE

AUGUST/2015
by: DARNELL FARRIS
R. KEVIN MILBURN

15CGA1161

AUGUST/2015
by: DARNELL FARRIS
R. KEVIN MILBURN

HENSLEY RESIDENCE
ADDITION PROPOSAL

1209 GARVIN PLACE

RECEIVED

AUG 14 2015
PLANNING &
DESIGN SERVICES



SCA1161

AUGUST/2015
by: DARNELL FARRIS
R. KEVIN MILBURN

1209 GARVIN PLACE


HENSLEY RESIDENCE
ADDITION PROPOSAL



1500A1161

RECEIVED

ALLIANCE
PLANNING &
DESIGN SERVICES

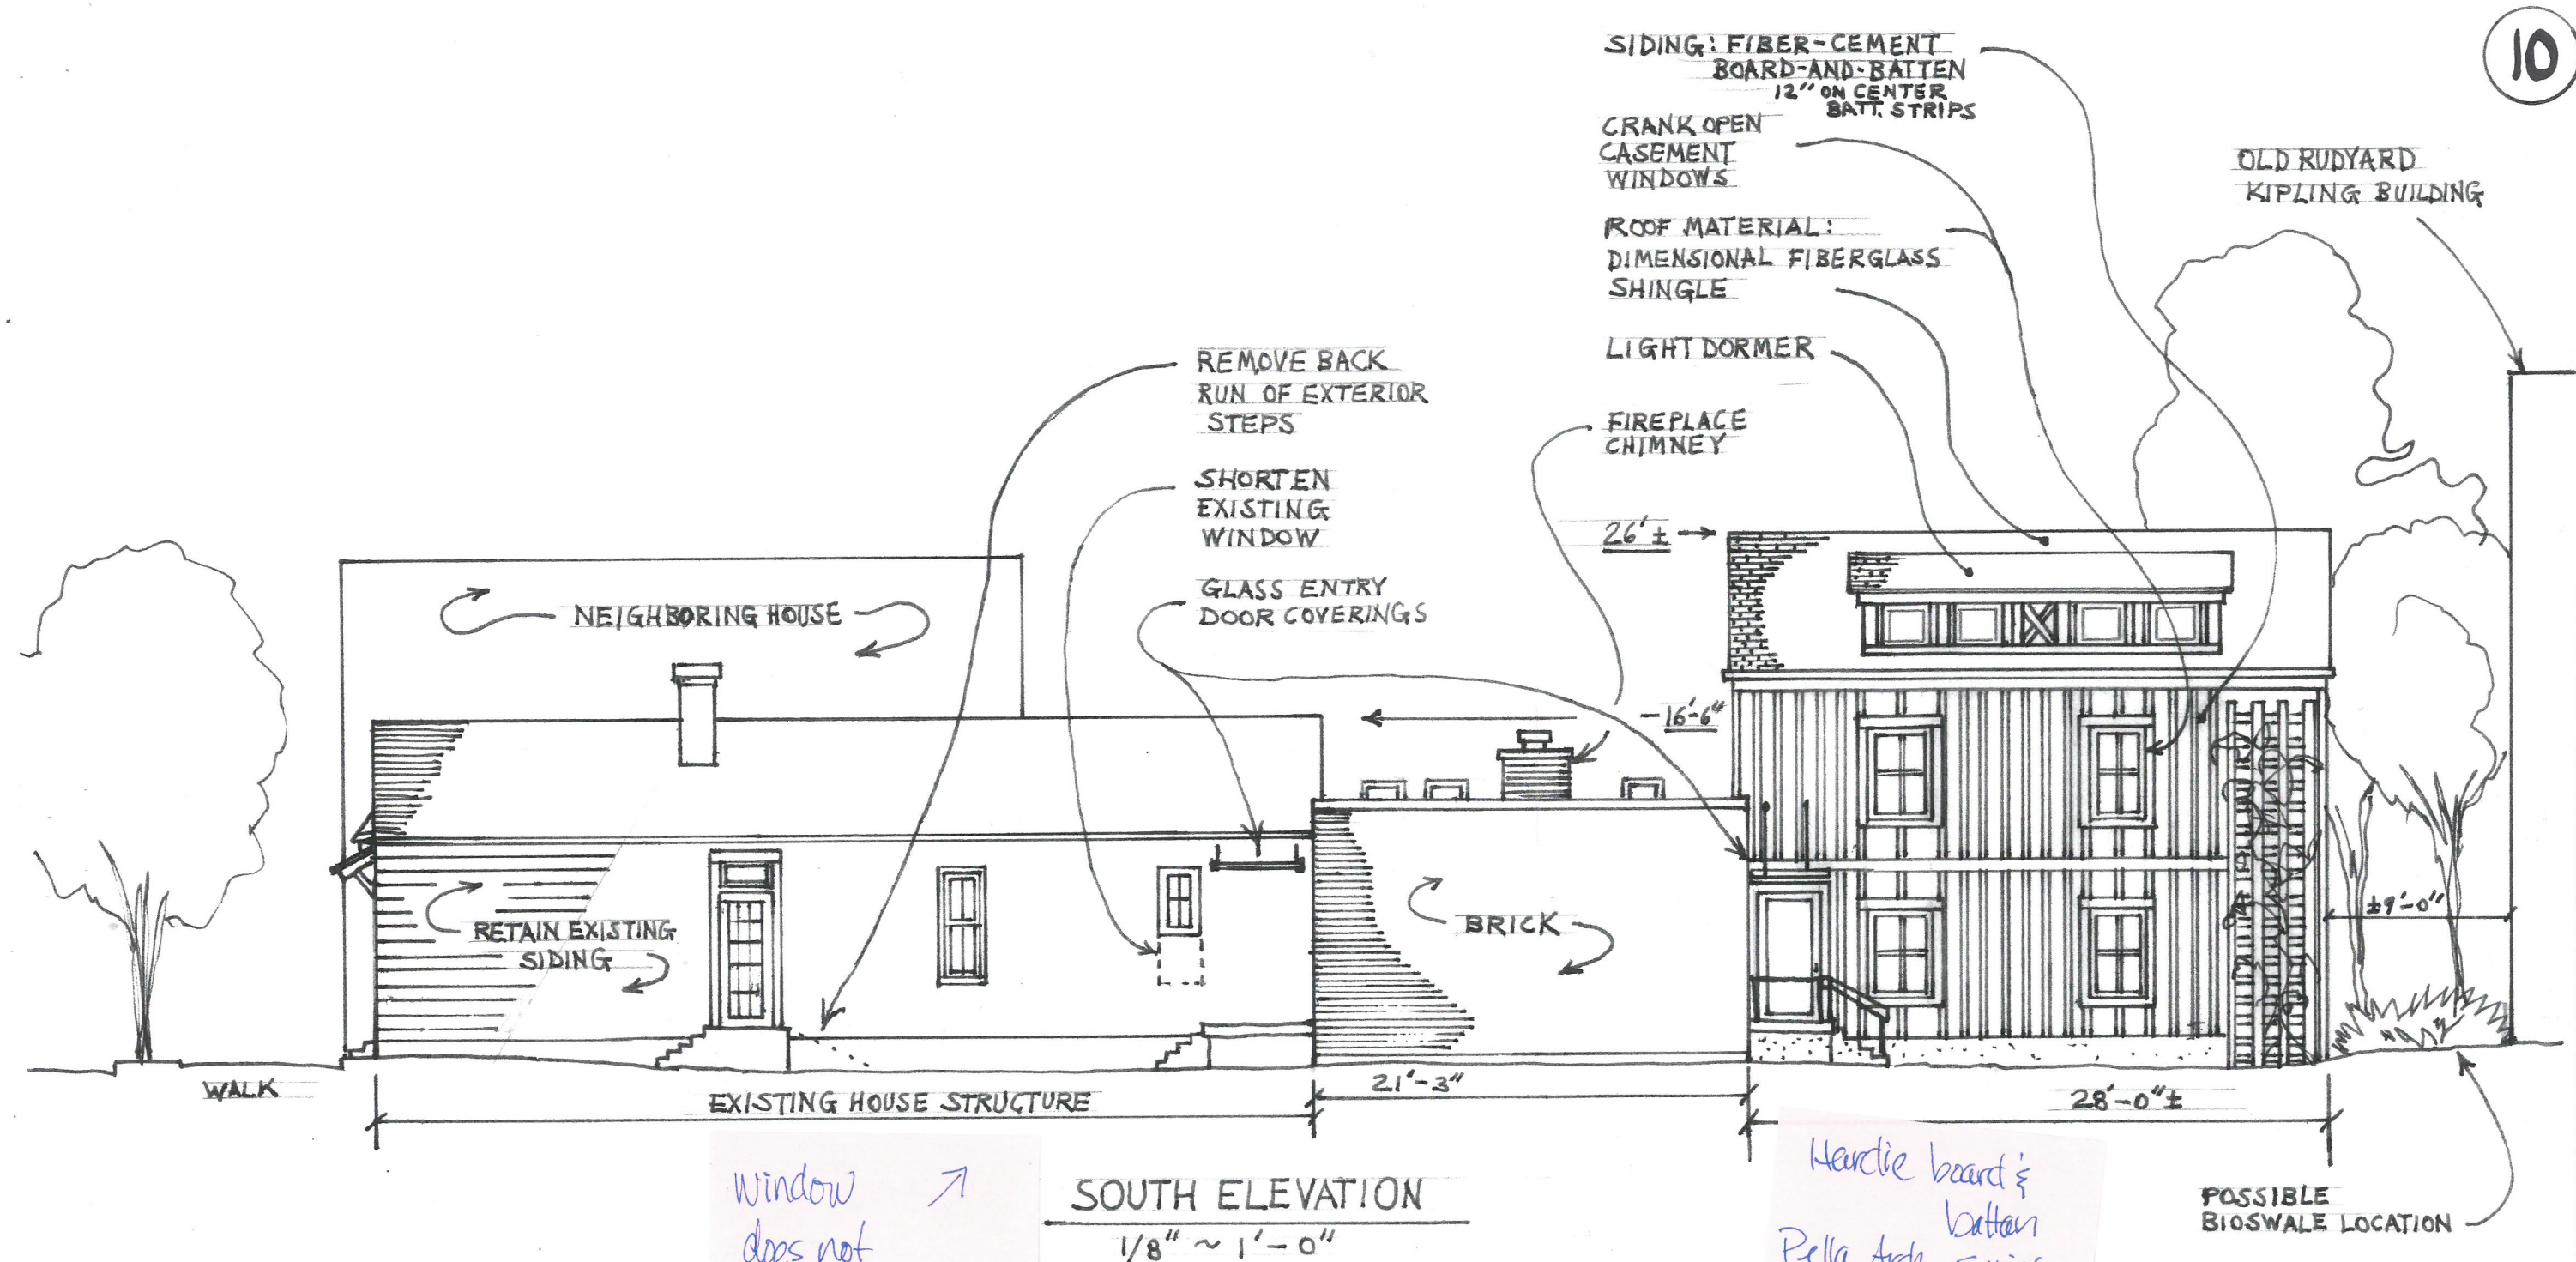

SOUTH ELEVATION

1/8" ~ 1'-0"

Window
does not
change


Hardie board &
batten
Pella Arch. Series
alum. clad
same profile as org.

11

AUGUST / 2015
by: DARNELL FARRIS
R. KELVIN MILBURN

HENSLEY RESIDENCE
ADDITION PROPOSAL

1209 GARVIN PLACE

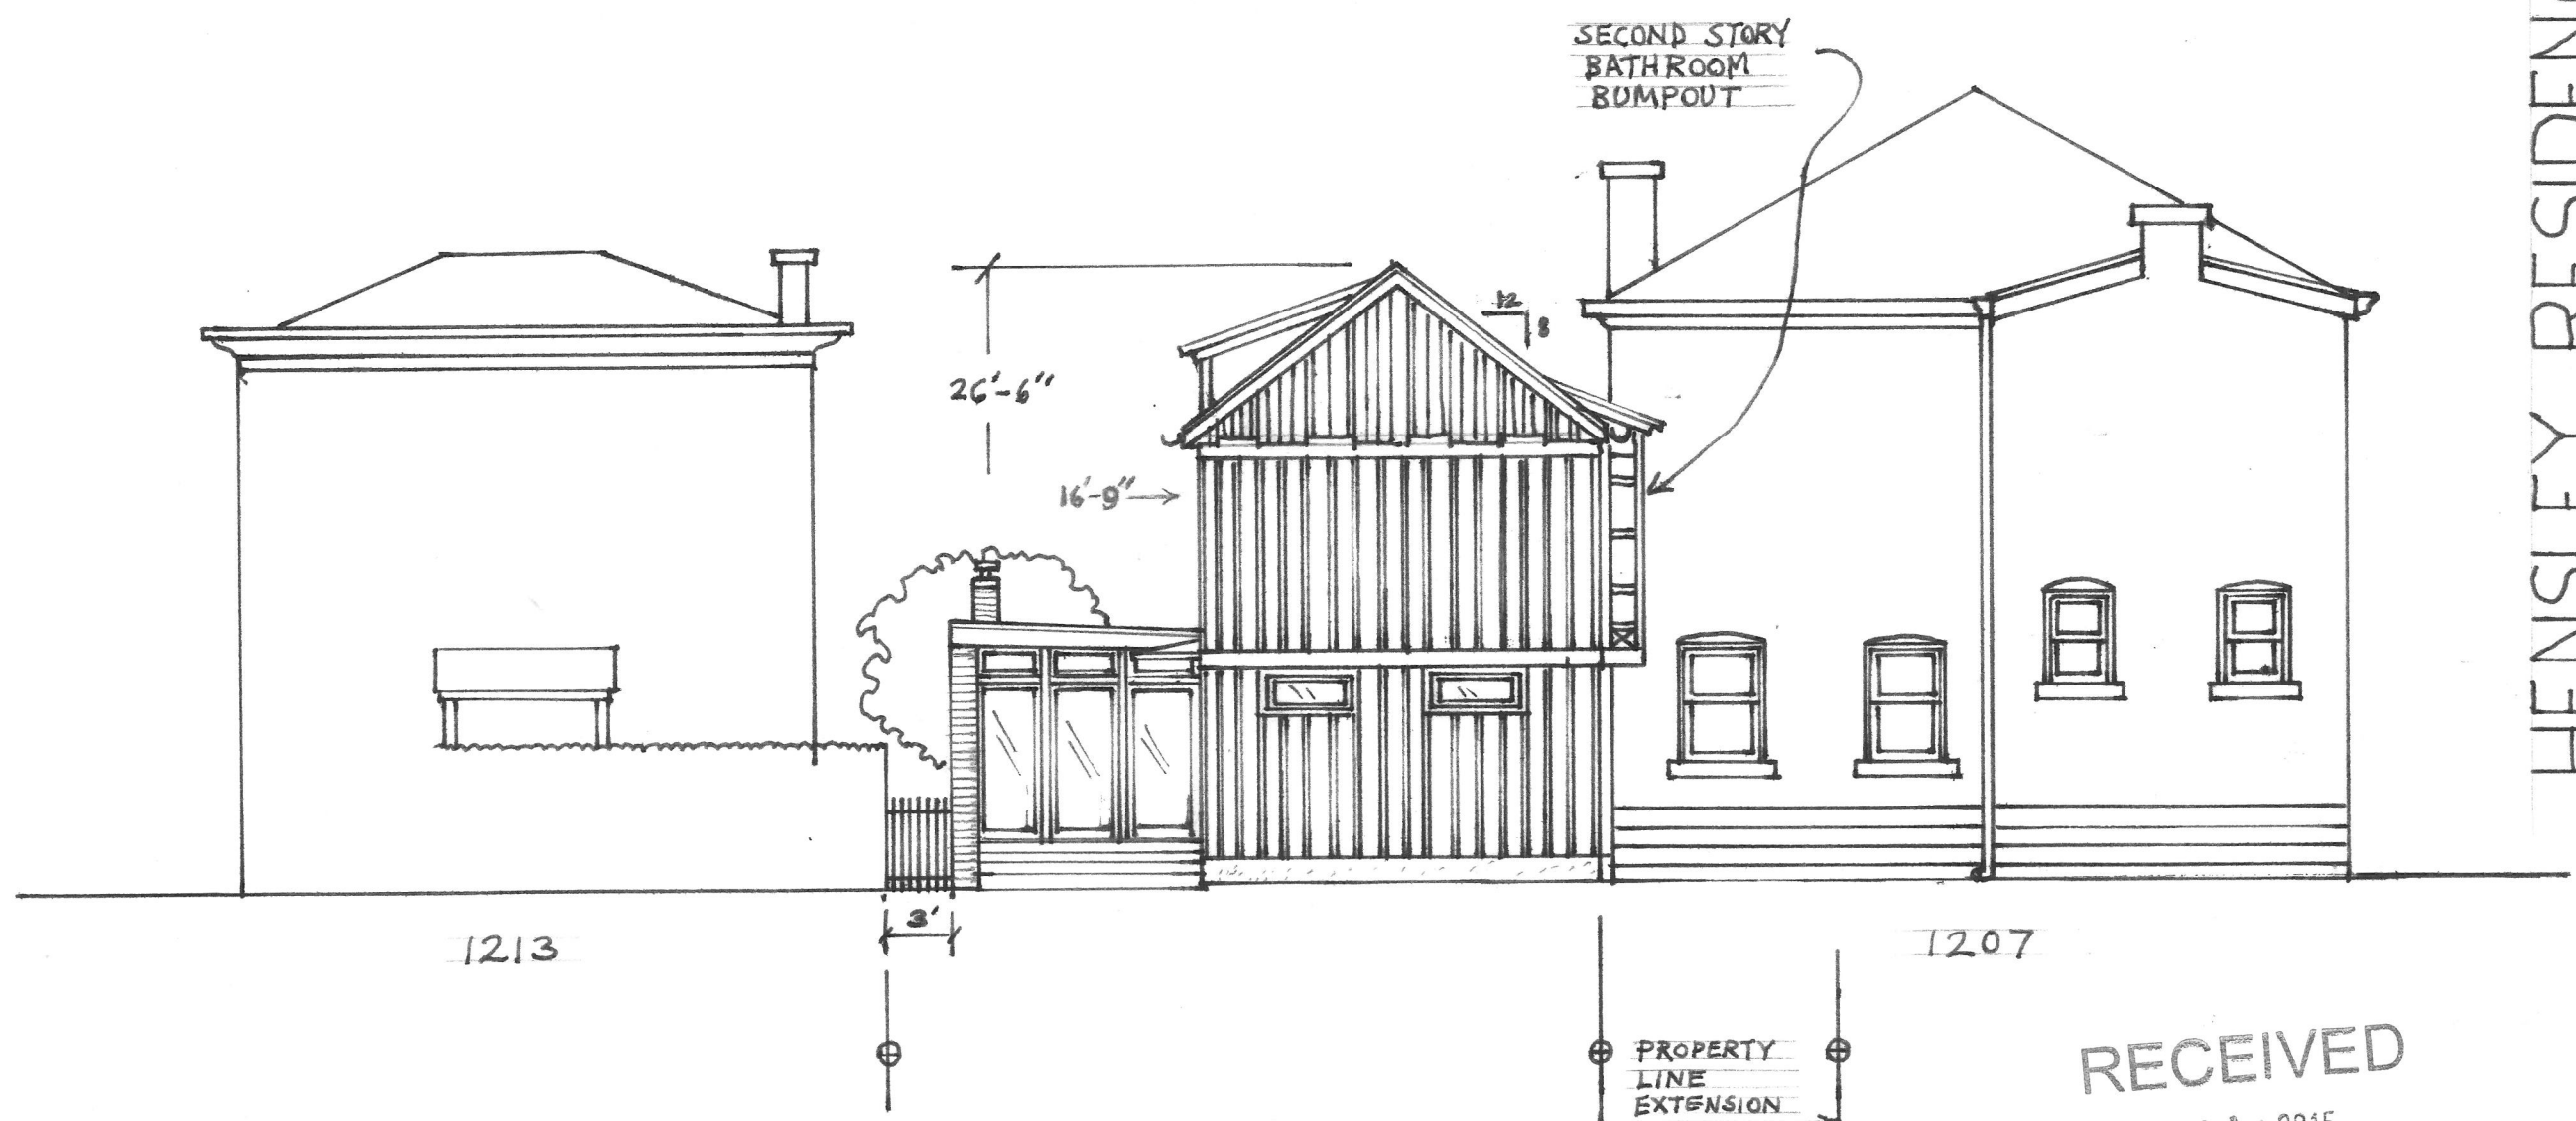

EAST ELEVATION
SCALE 1/8" ~ 1'-0"

RECEIVED
AUG 14 2015
PLANNING &
DESIGN SERVICES

15CCA7161

AUGUST/2015
by: DARNELL FARRIS
R. KEVIN MILBURN

1209 GARVIN PLACE

HENSLEY RESIDENCE
ADDITION PROPOSAL



150711/01

OLD RUDYARD
KIPLING

BATHROOM
BUMPOUT

12" OC.
TYP.

LOW
PITCH ROOF
ROOFTOP
AC UNITS

NEIGHBORING
HOUSE

NEIGHBORING
HOUSE

EXISTING
HOUSE

±9'-0"

NEWLY ACQUIRED PROPERTY

NORTH ELEVATION

SCALE 1/8" = 1'-0"

RECEIVED

AUG 14 2015
PLANNING &
DESIGN SERVICES

Brick →
to match
South elev.

AUG 14 2015
PLANNING &
DESIGN SERVICES

2

1207 GARVIN PLACE

46.86'

CELLAR DOORS

20'-3"

426 WEST OAK PROPERTY LINE

28'-9"

9" DA.

10'-0" 8'-0"

8'-6"

7" DIA.

1' DIA.

WALK

6th DIA

3'-0" +

WALK

1213 GARVIN PLACE

PRIVACY FENCING

OLD RUDYARD
KIPLING PROPERTY


13

AUGUST/2015
by: DARNELL FARRIS
R. KEVIN MILBURN

1209 GARVIN PLACE

HENSLEY RESIDENCE
ADDITION PROPOSAL

1507A7161

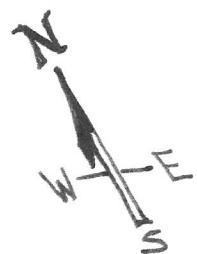


14

AUGUST/2015
by: DARNELL FARRIS
R. KEVIN MILBURN


1209 GARVIN PLACE

HENSLEY RESIDENCE
ADDITION PROPOSAL

 

1500A1161

RECEIVED
AUG 14 2015
PLANNING &
DESIGN SERVICES

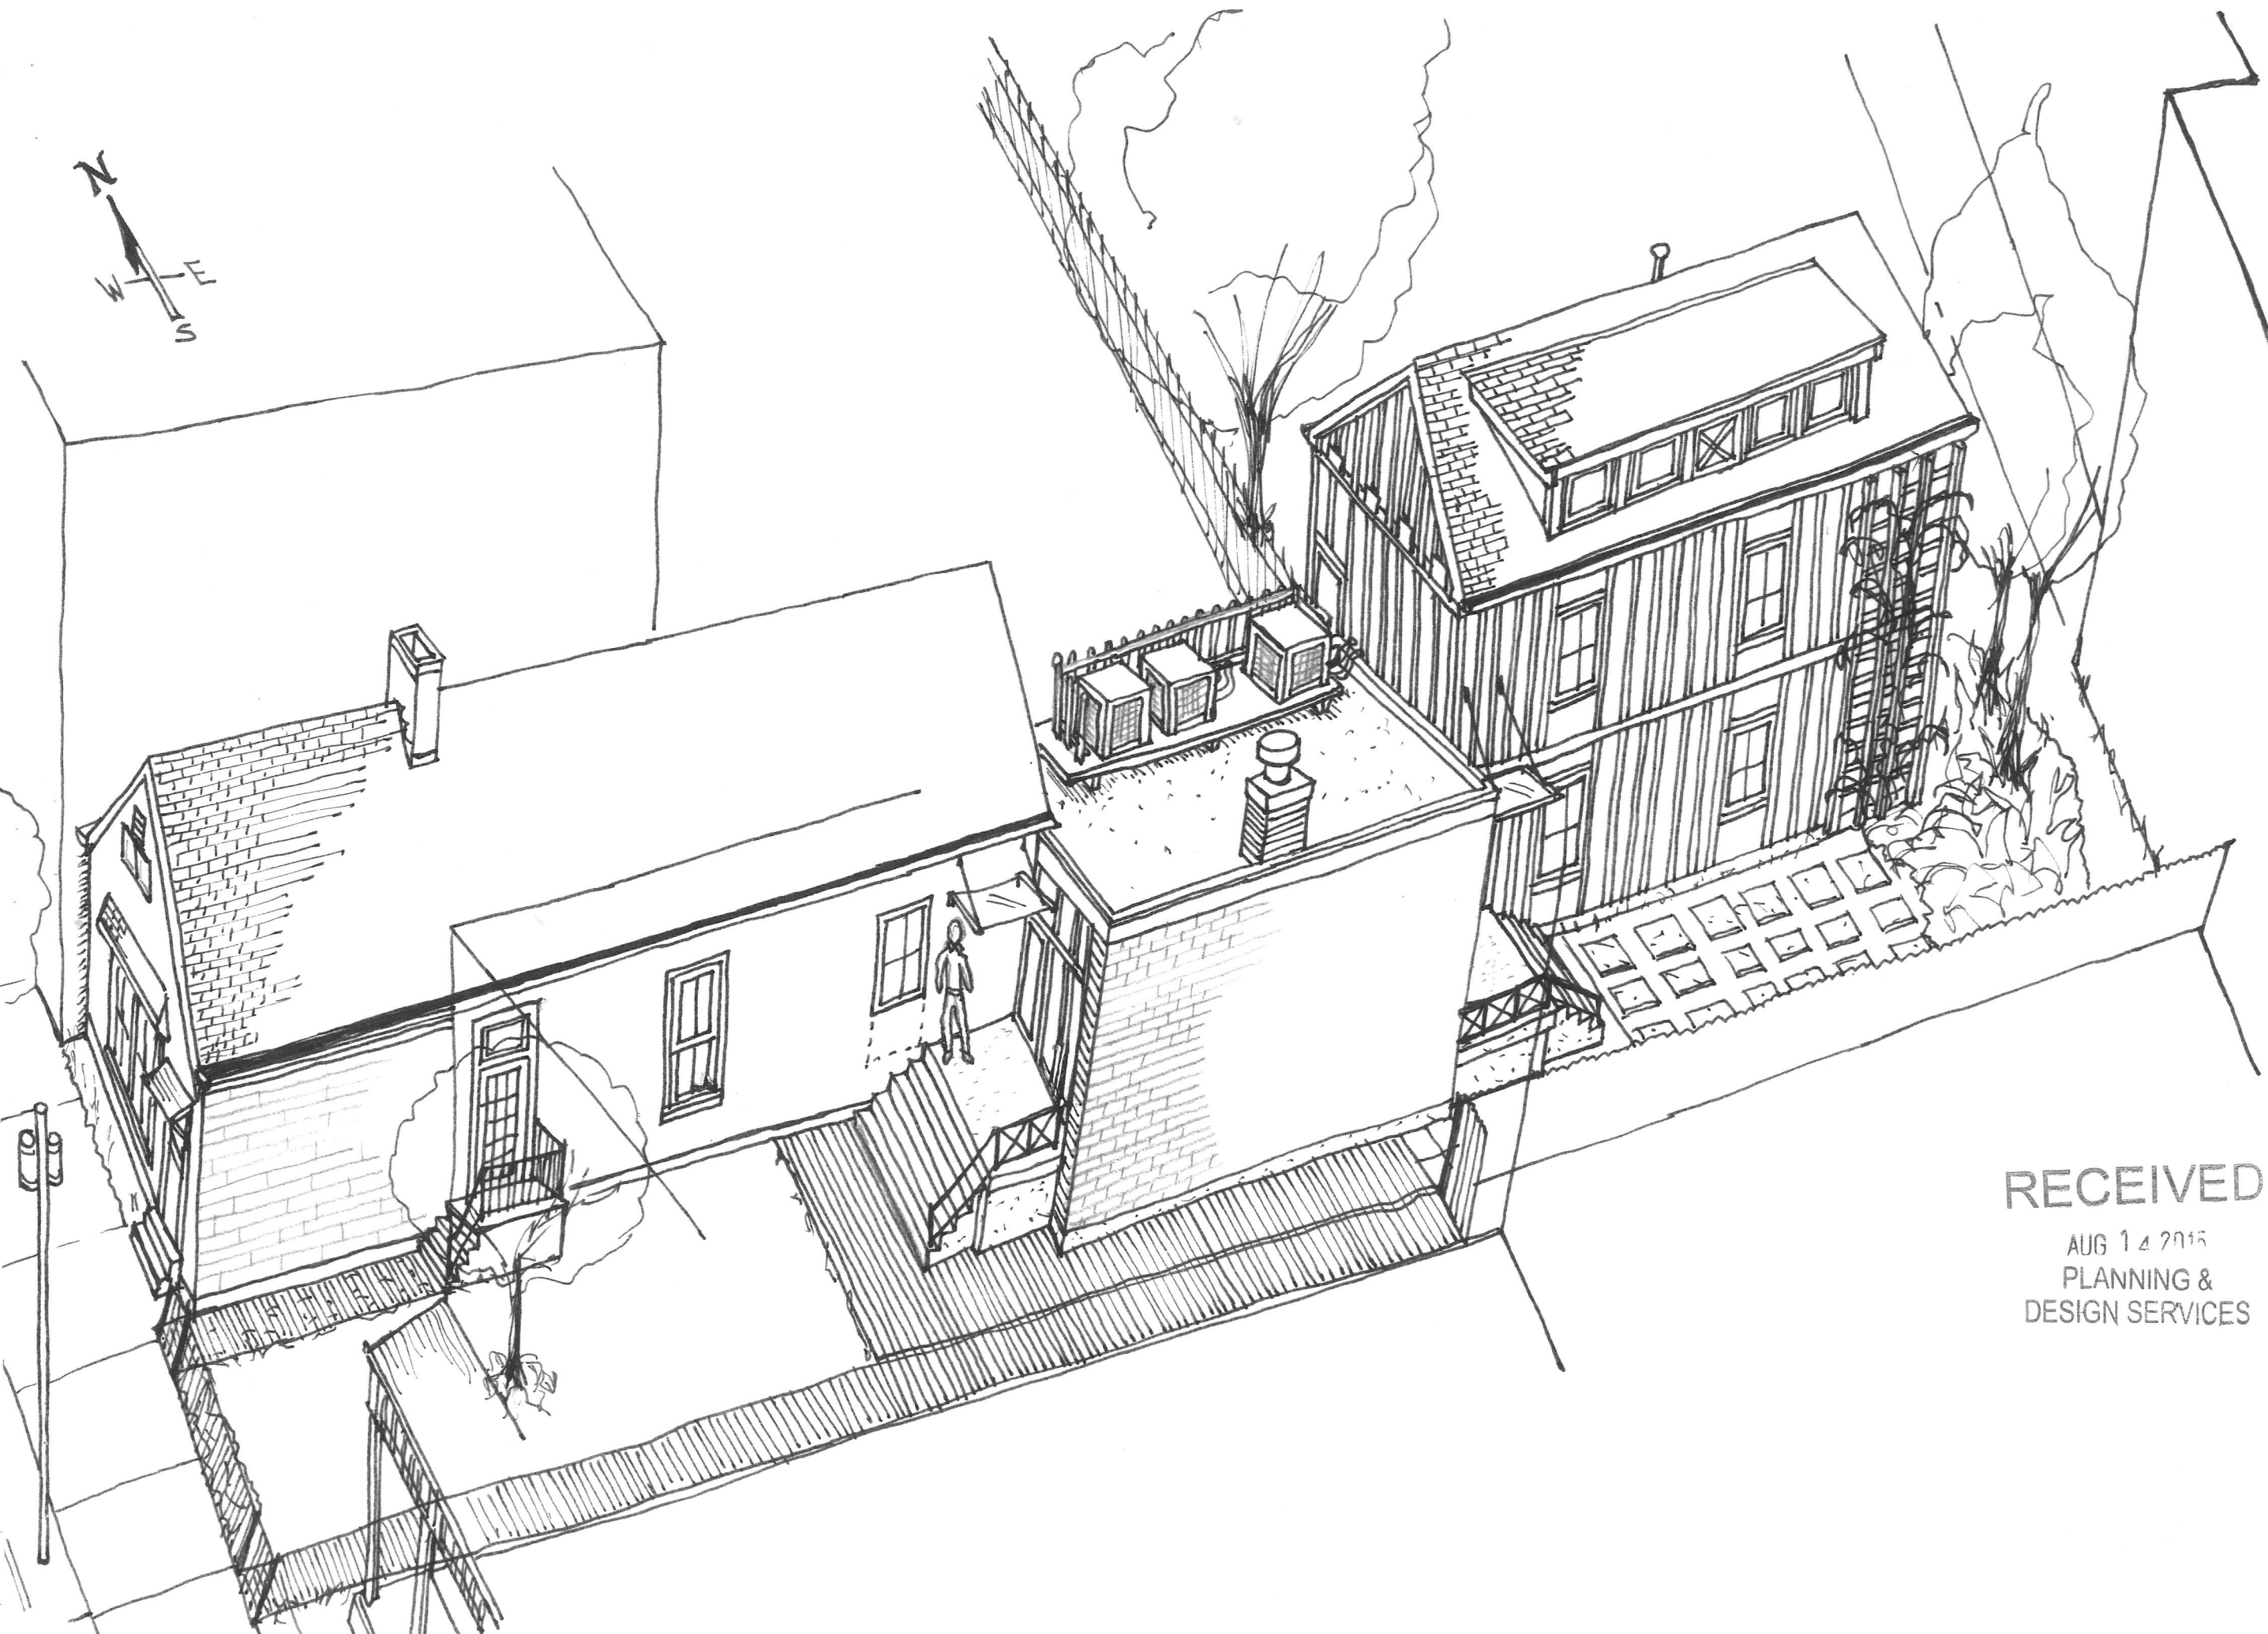

RECEIVED


AUG 14 2015
PLANNING &
DESIGN SERVICES

AUGUST / 2015
by: DARNELL FARRIS
R. KEVIN MILBURN

1209 GARVIN PLACE

HENSLEY RESIDENCE
ADDITION PROPOSAL

KSCA11601

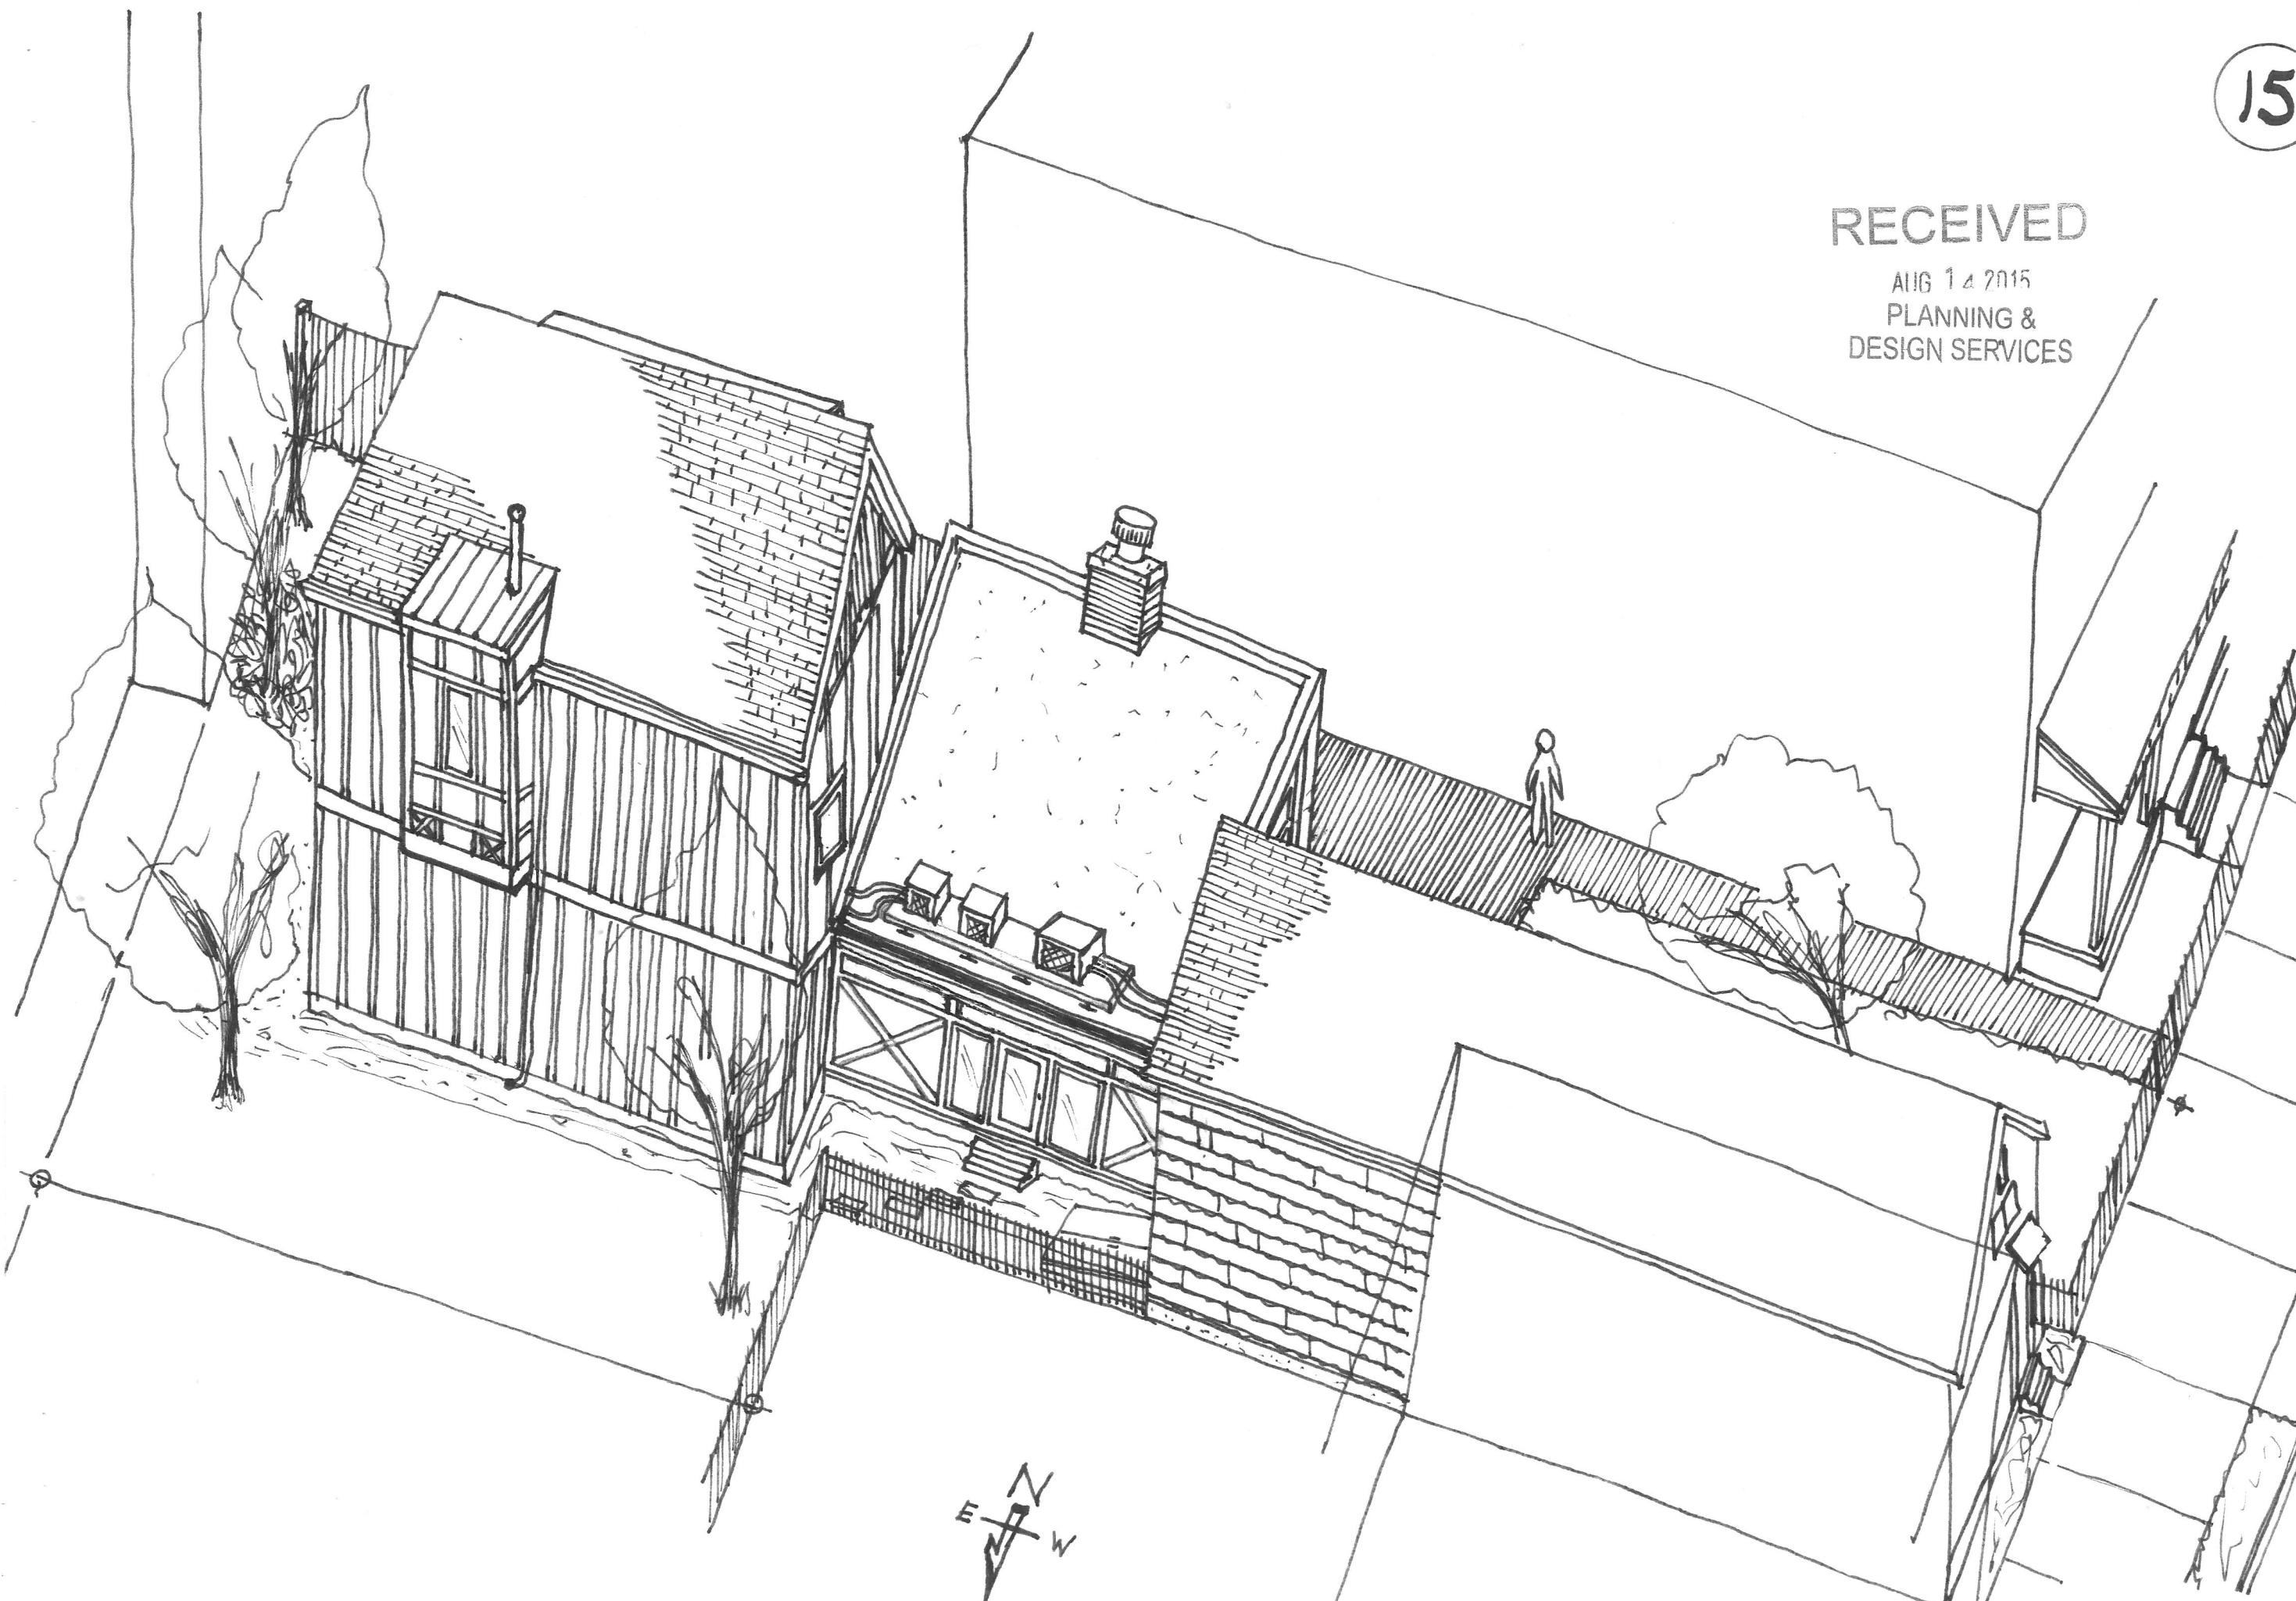

by: DARNELL FARRIS

AUGUST/2015

1209 GARVIN PLACE

ADDITION PROPOSAL


HENSLEY RESIDENCE

RECEIVED
AUG 14 2015
PLANNING &
DESIGN SERVICES

AUG 14 2015

PLANNING &

DESIGN SERVICES

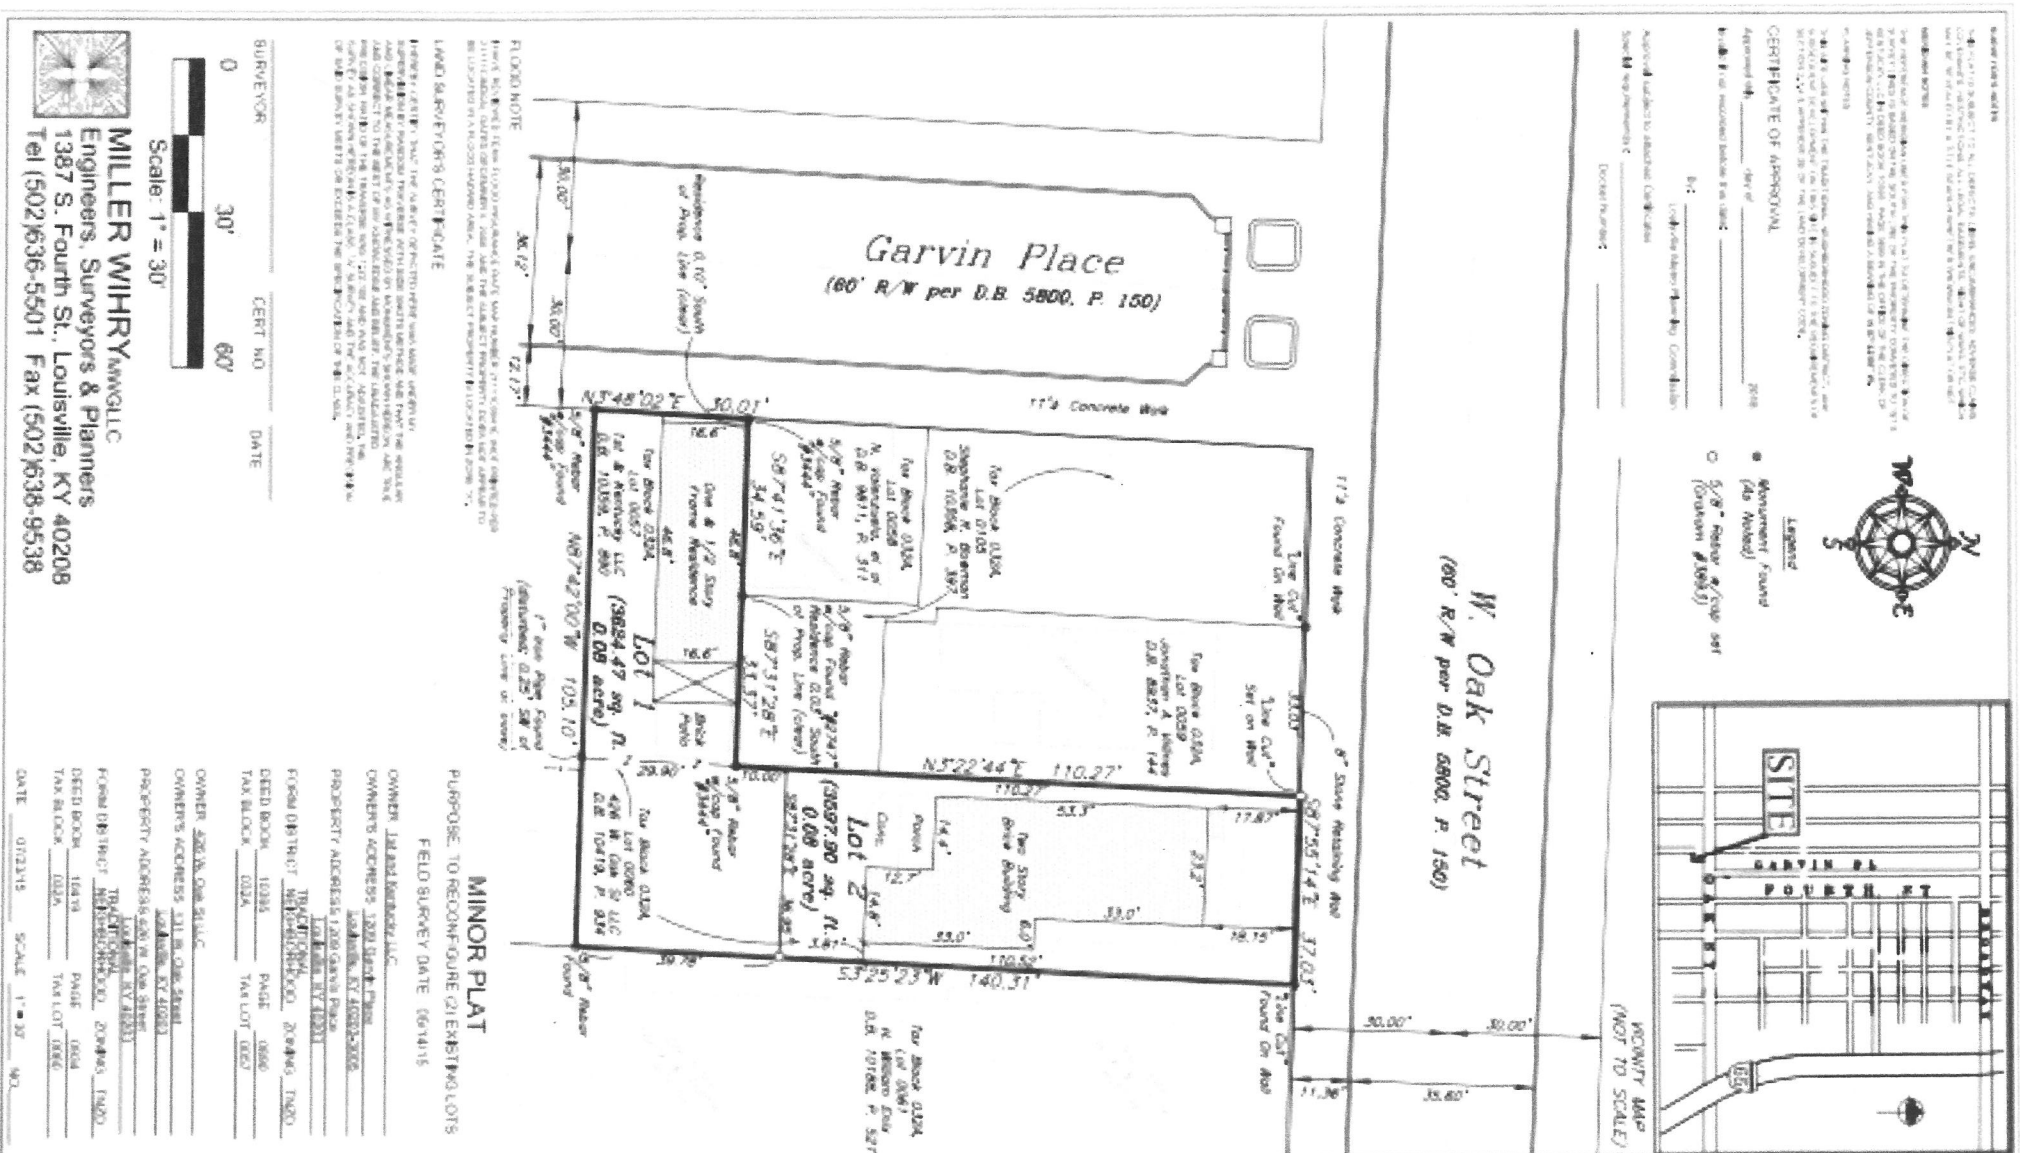

SCA 1161

R. KEVIN MILBURN

by: DARNELL FARRIS

AUGUST/2015


1209 GARVIN PLACE

ADDITION PROPOSAL

HENSLEY RESIDENCE

RECEIVED
AUG 14 2015
PLANNING &
DESIGN SERVICES

17

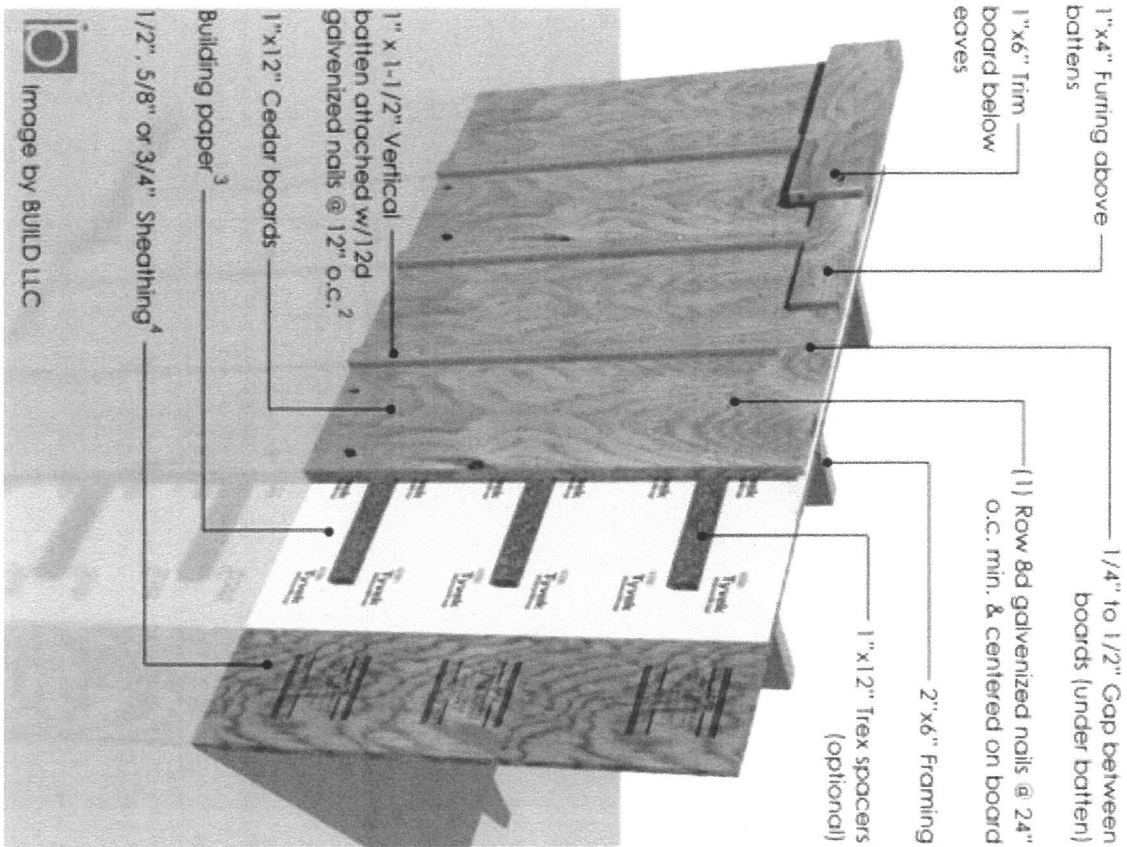

BOARD AND BATTEN CLADDING

EITHER WOOD OR ROUGH FINISHED
FIBER- CEMENT


SC001161

HENSLEY RESIDENCE ADDITION PROPOSAL

1209 GARVIN PLACE

RECEIVED

AUG 14 2015
PLANNING &
DESIGN SERVICES

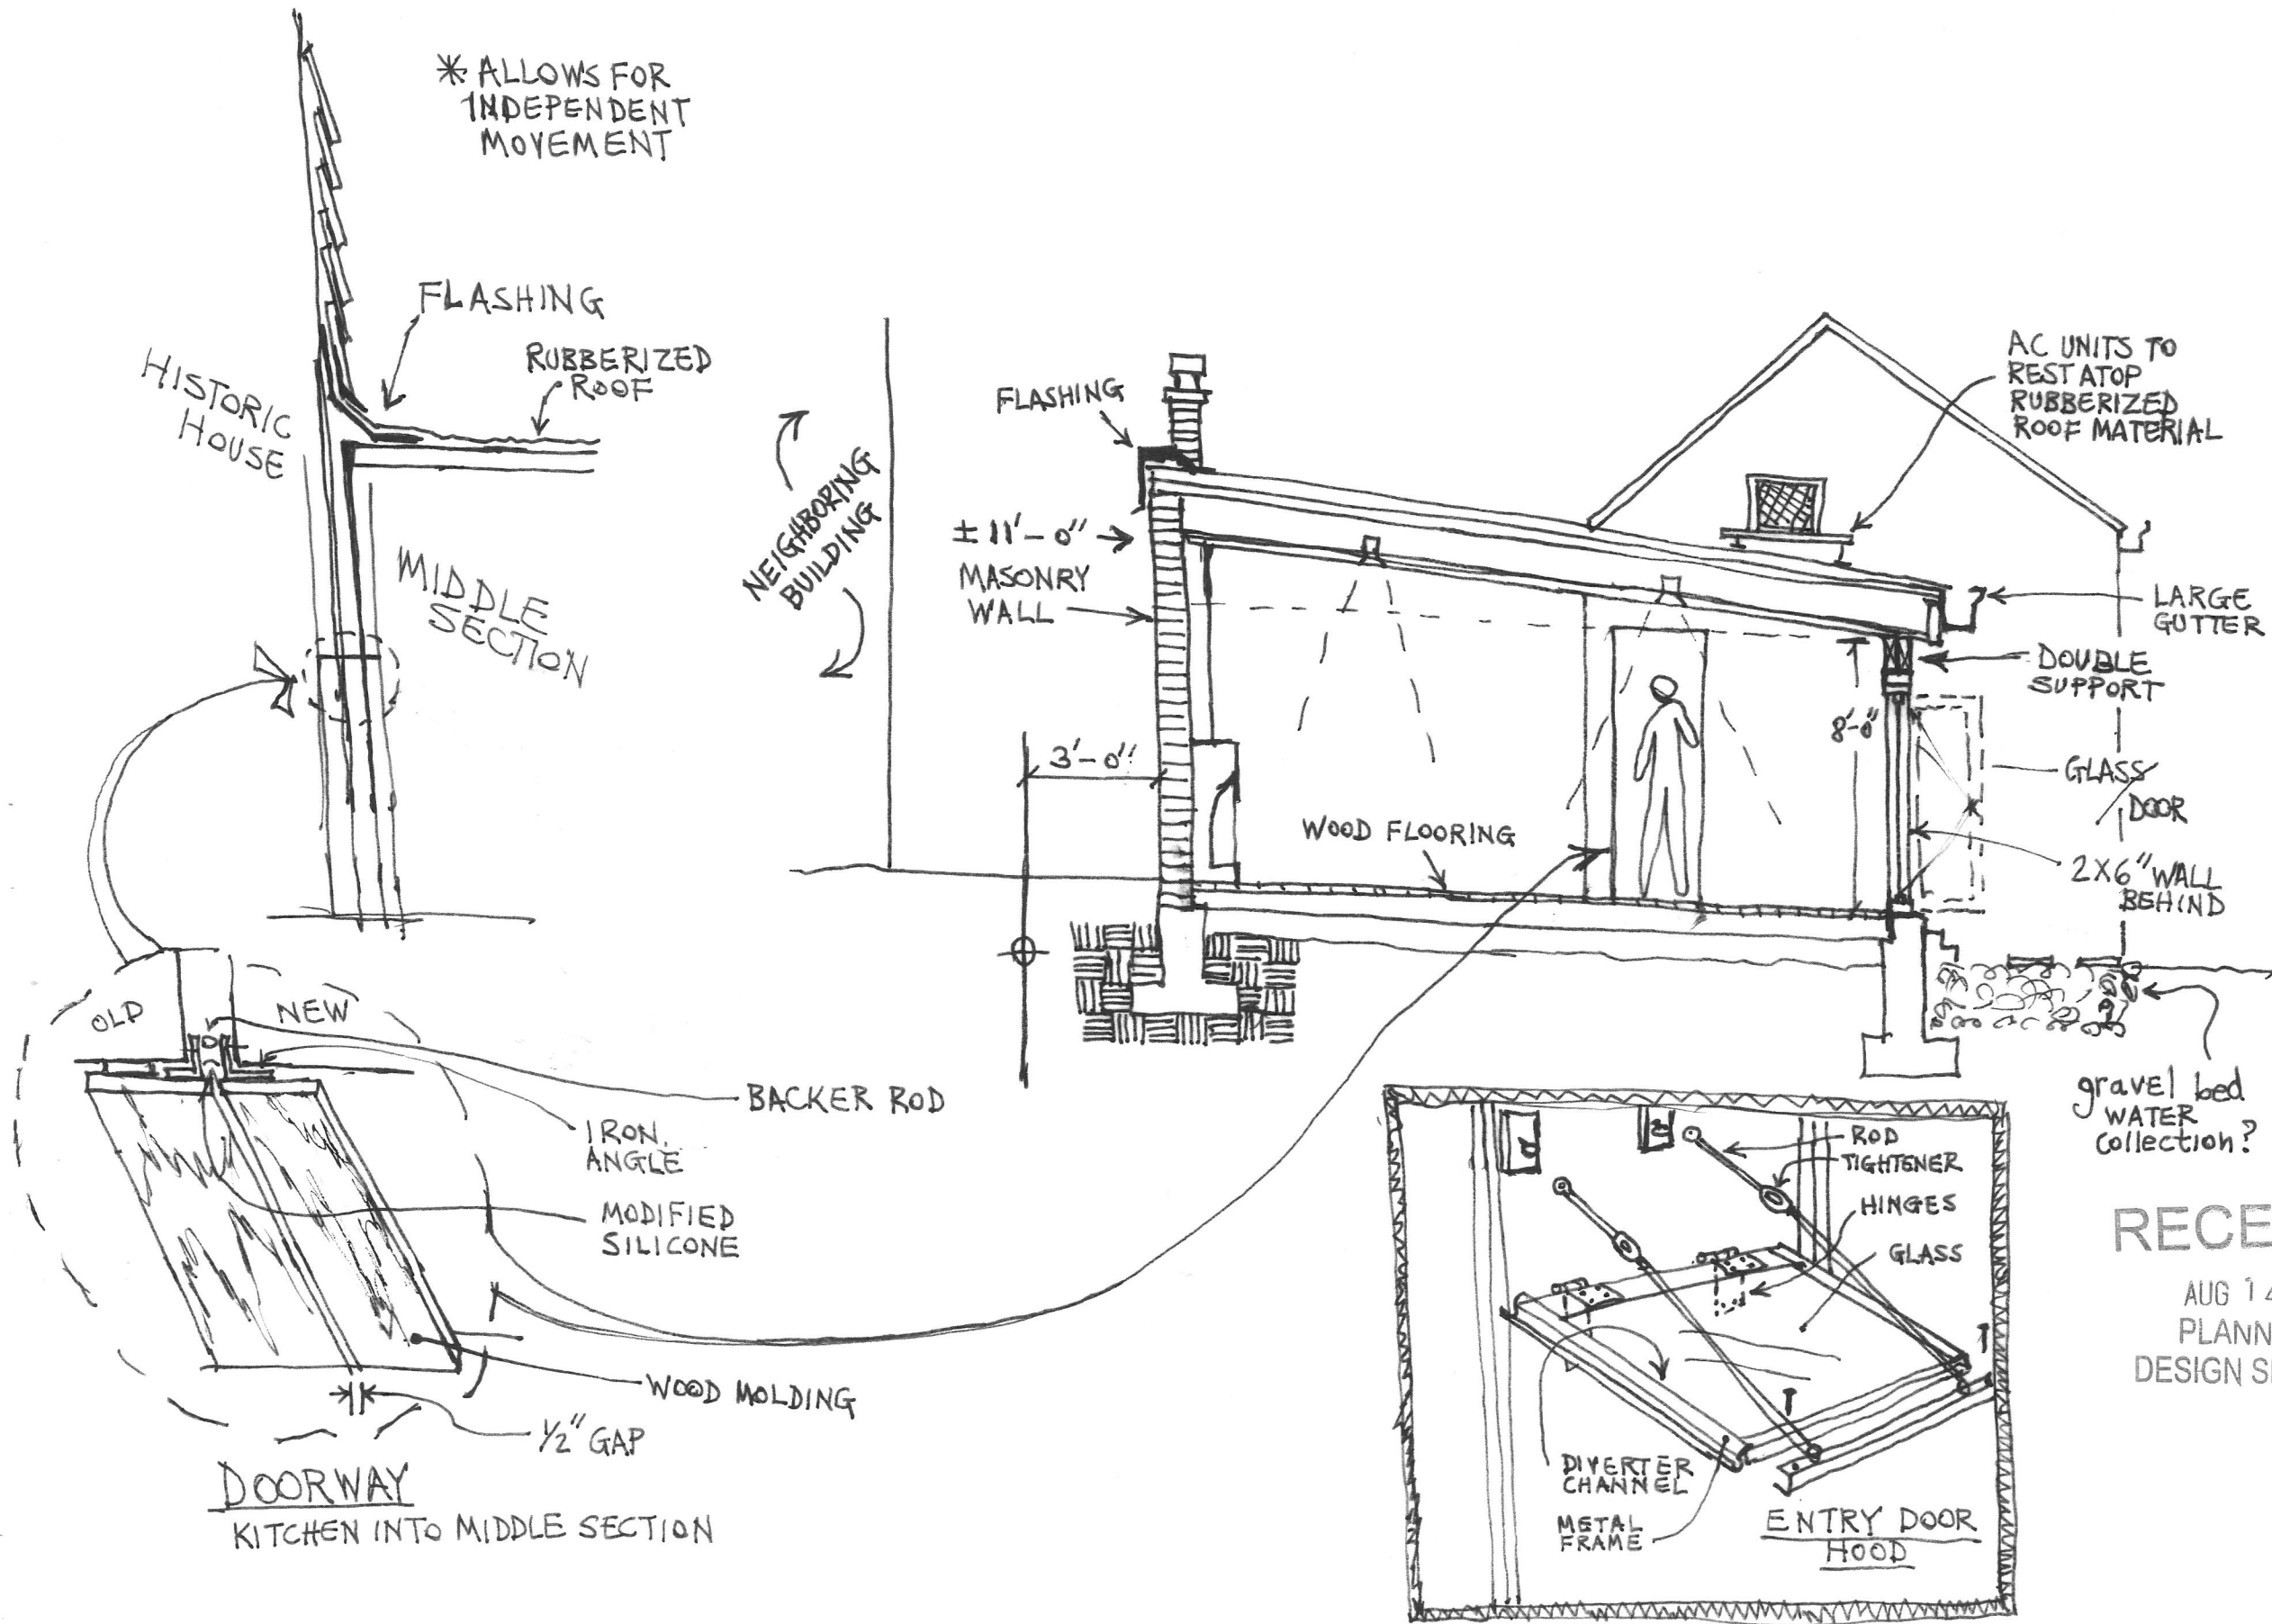

R. KEVIN MULBURN

by: DARNELL FARRIS

AUGUST/2015

1209 GARVIN PLACE


ADDITION PROPOSAL

HENSLEY RESIDENCE


19

RECEIVED
AUG 14 2015
PLANNING &
DESIGN SERVICES


ROOF FLASHING

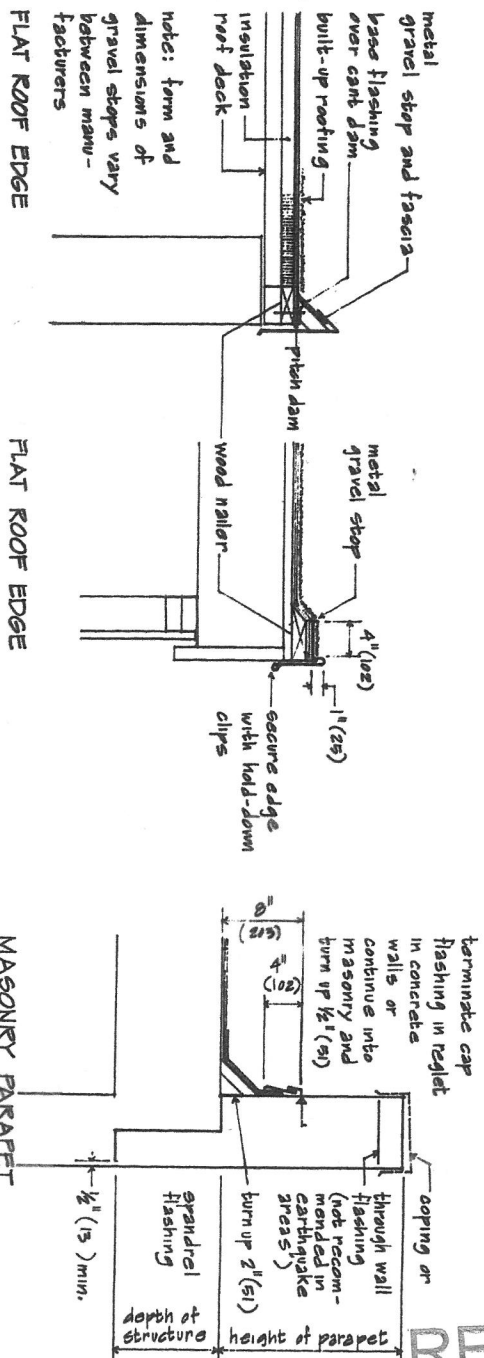


WALL PATTERNS

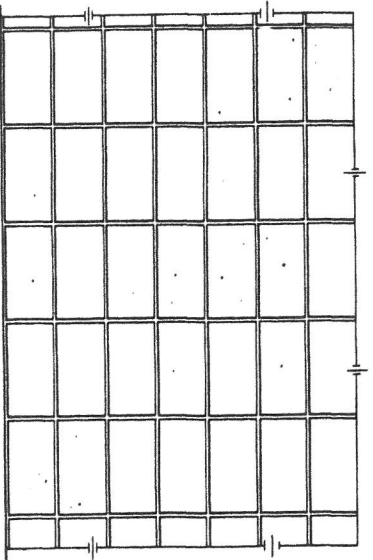


Stack bond
8" high and 16" long units

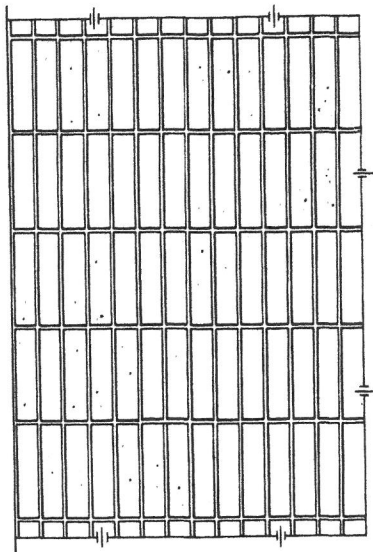


Stack bond
4" high and 16" long units

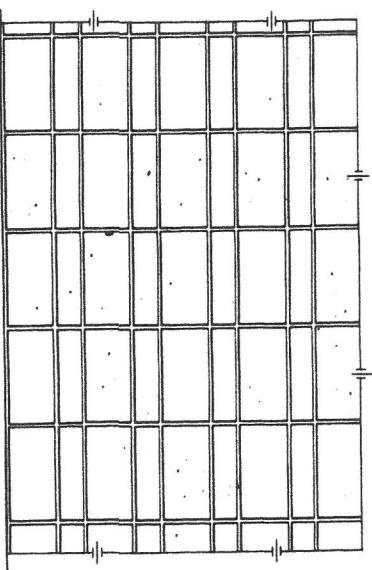


Stack bond
8" x 16" and 4" x 16" units

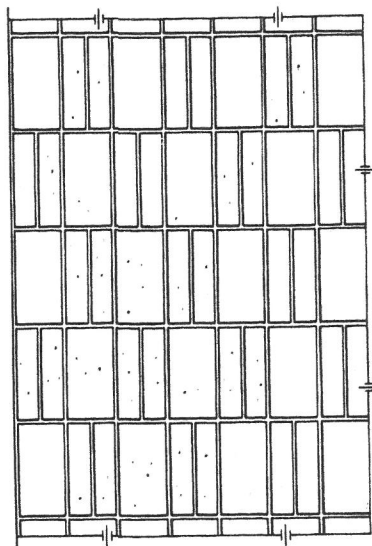


Stack bond
8" x 16" and 4" x 16" units

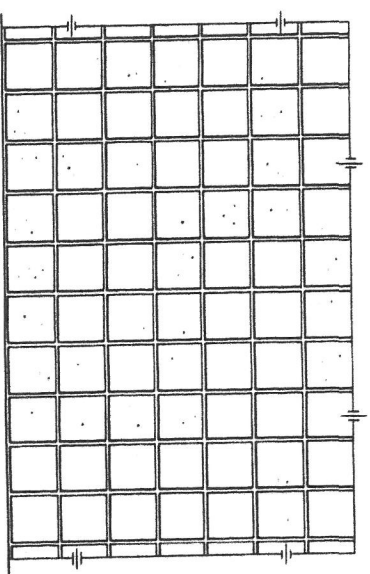

Stack bond
8" x 8" units

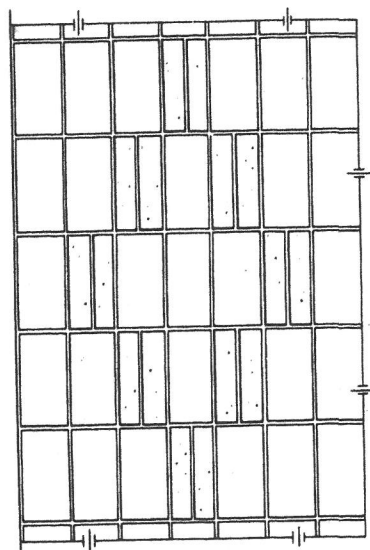


Stack bond
8" x 16" and 4" x 16" units

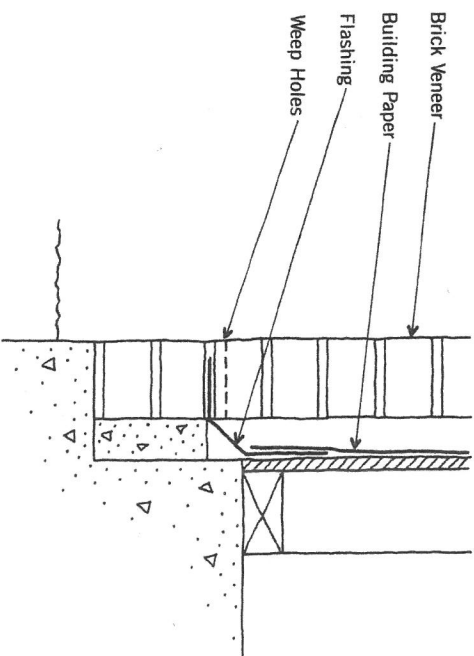

MIDDLE SECTION DETAILING


Flashing to develop water-resistant joints.

Base of Brick Veneer Wall

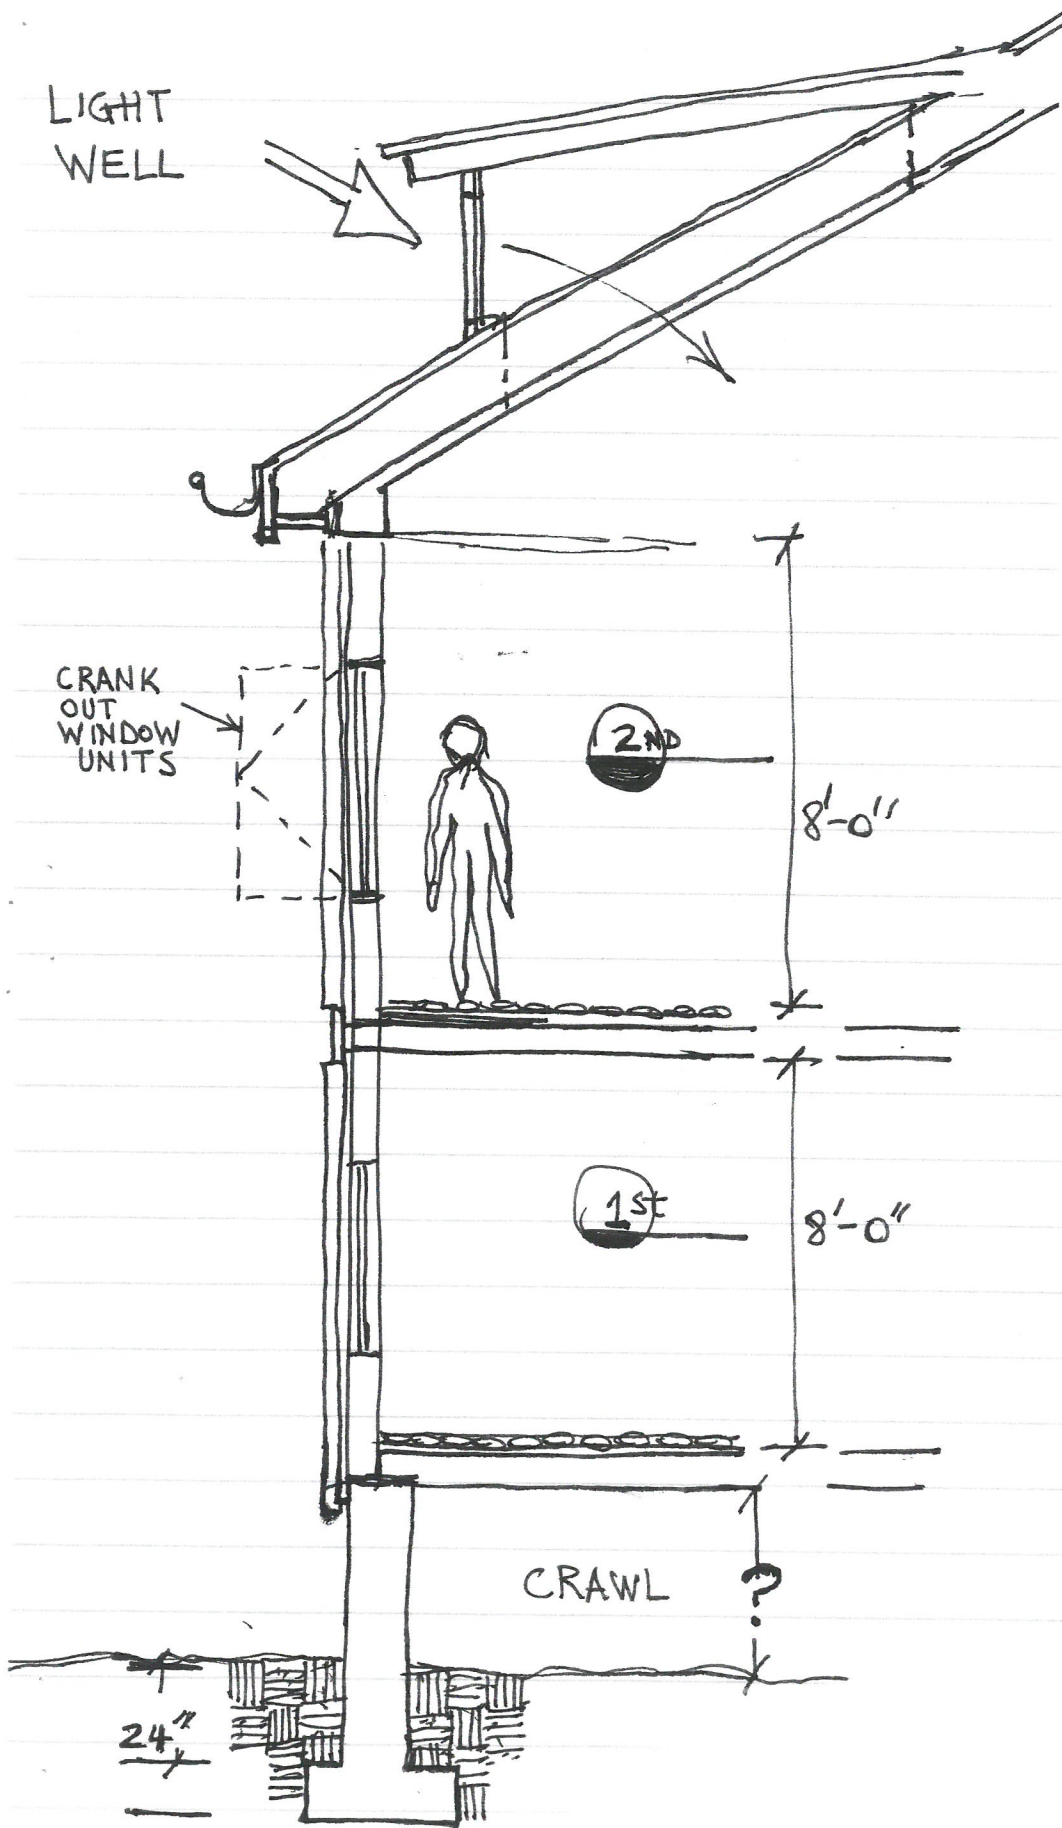

*gutters-half-round
downspouts routed
in crawl space
empty in yard*

- Roofing: all options for a sloping roof; 4 in 12 slope permits most types of shingles; lower slope requires more water-tight, membrane type; higher slope required for some tile or slate or for very heavy snow.
- Roof Deck: 3/8" plywood most common and adequate for nails holding for common shingles; thicker material required to hold fasteners for tile; 1/2" minimum for most membrane roofs.
- Rafters: 2 x 6, 8, 10, etc.; typically 16 or 24 in. on center for plywood deck; size and spacing determined by load and span - deflection is often critical.
- Ceiling Joists: size and spacing depends on ceiling material and joist span; joists often used as ties to prevent the outward thrust of the sloped rafters.
- Soffit: shown with vent to prevent moisture accumulation in space between rafters.
- Metal Edge: used as flashing and as protection for wear on edge of shingles.
- Fascia: for trim, but also protects ends of rafters and supports the gutter.
- Gutter: must be pitched to drain.
- Blocking: to brace the rafters and joists against rollover; situated as shown to provide for the nailing of the edge of the drywall.
- Gypsum Drywall: or plaster, or wood or wood fiber panels; nailed to studs and to blocking between studs.
- Studs: typically 2 x 4 at 16"; may be larger for heavy loads or to provide more space for insulation.
- Insulation: loose fill or preformed glass fiber batts between studs and between ceiling joists (as shown) or rafters.
- Wall Sheathing: may be 3/8" plywood (as shown) or a variety of other materials; depends on exterior finish and whether wall is a shear wall.
- Exterior Finish: stucco (exterior cement plaster) as shown or one of many other options; may be self-supporting or require a structural sheathing backup as shown.
- Carpet: shown over wood fiber underlay.
- Floor Deck: typically 3/4" or 5/8" plywood; depends on finish floor materials.

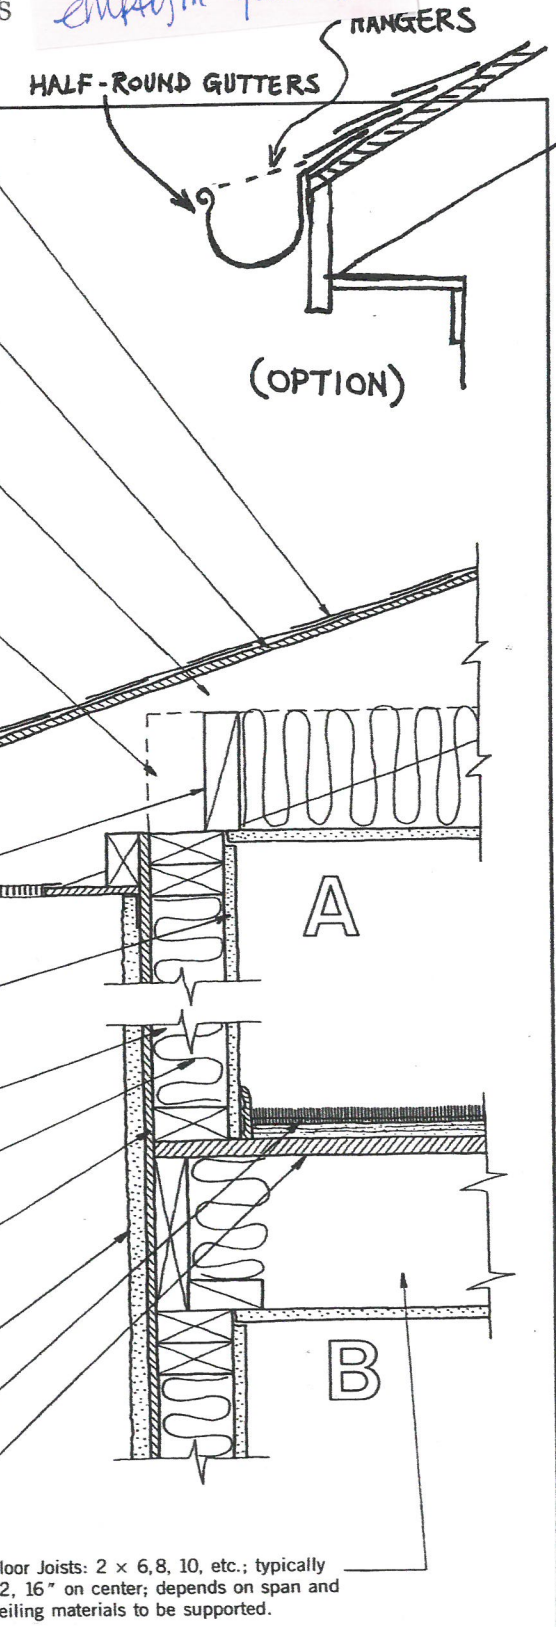

20

HENSLEY RESIDENCE
ADDITION PROPOSAL

1209 GARVIN PLACE

RECEIVED
AUG 14 2015
PLANNING &
DESIGN SERVICES

AUGUST/2015
by: DARNELL FARRIS
R. KEVIN MILBURN

ISCCAT161