

Consultants

Project Name

Nazareth Home
Clifton Campus.
Skilled Care
Community
Addition/
Renovation

2120 Payne Street
Louisville, Kentucky 40206

Client

Nazareth
Home

2000 Newburg Road
Louisville, Kentucky 40205

Seal

NOT FOR
CONSTRUCTION

Revisions

No.	Description	Date


**SCHEMATIC
PLAN**

Project number 18-NH-02

Date February 13, 2019

SD101

Scale 1" = 20'-0"

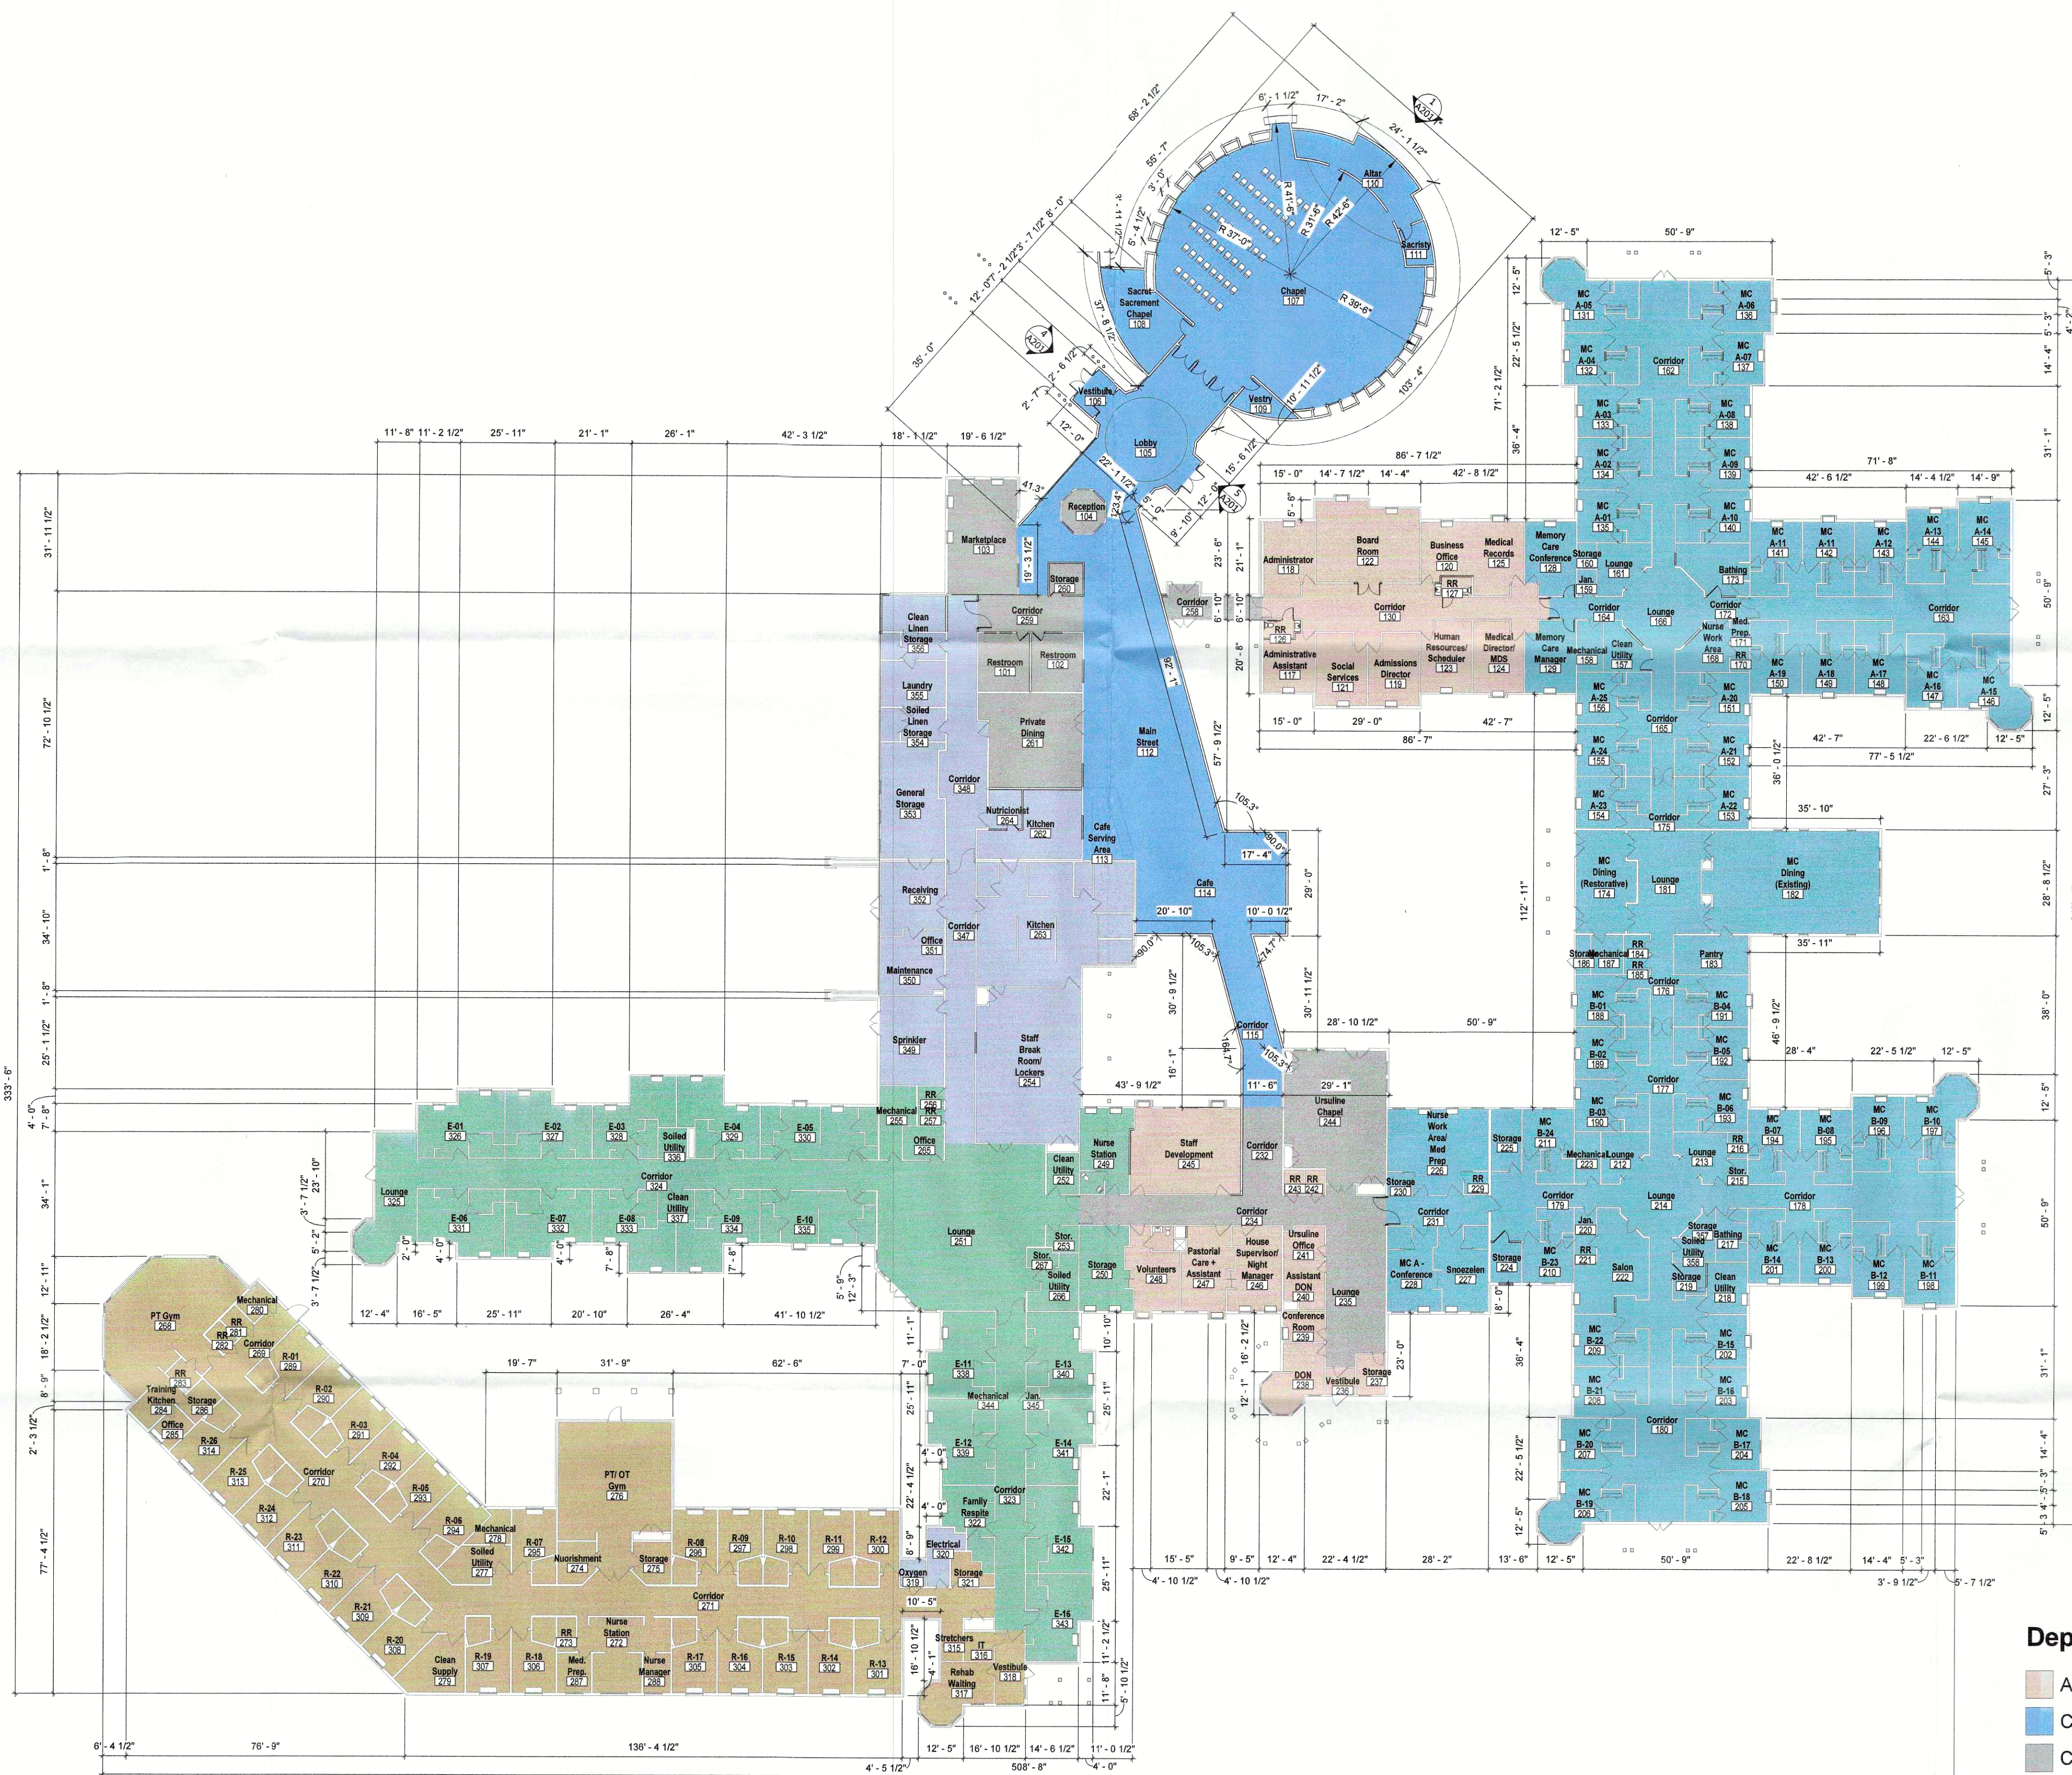

Department Legend

- Administration - Renovation
- Common Areas - New Construction
- Common Areas - Renovation
- End of Life Care - Renovation
- Memory Care - Renovation
- Rehabilitation - Existing to Remain
- Support Areas - Renovation

1 Department Plan - Level 01 - Schematic
SD101 1" = 20'-0"

RECEIVED
MAY 24 2019
PLANNING &
DESIGN SERVICES

19COA1161

Consultants

Civil
B7M Engineering, Inc.
3001 Taylor Springs Drive
Louisville, KY 40220
(502) 459-9427

S / MEP
Genesis Engineering
224 3rd Avenue N.
Franklin, TN 37064
(615) 967-5761

Interior Design
Dedette Commercial Group
360 Missouri Avenue, Suite 100
Jeffersonville, IN 47130
(802) 930-6507

Food Service
Dine Company
3310 Preston Highway
Louisville, KY 40213
(502) 637-3232

Project Name

**Nazareth Home
Assisted Living
Building**


PAYNE STREET
LOUISVILLE, KY 40206

Client

**NAZARETH
HOME**

200 Newburg Road
Louisville, KY 40205

UNLESS OTHERWISE
DIMENSIONED ON PLANS,
INSTALL DOORS PER THE
FOLLOWING DIMENSIONS
LISTED BELOW (FACE OF
LWB TO FACE OF GWB)

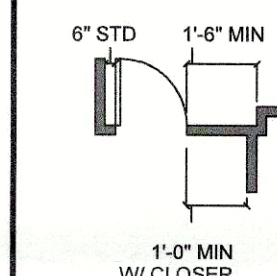

Seal



SCHEMATIC DESIGN

Revisions		
No.	Description	Date

**LEVEL 1
OVERALL
DIMENSION
PLAN**


Project number 18NH01
Date 04/30/19

A103

Scale As indicated

RECEIVED
MAY 24 2019
PLANNING &
DESIGN SERVICES

19COA1161

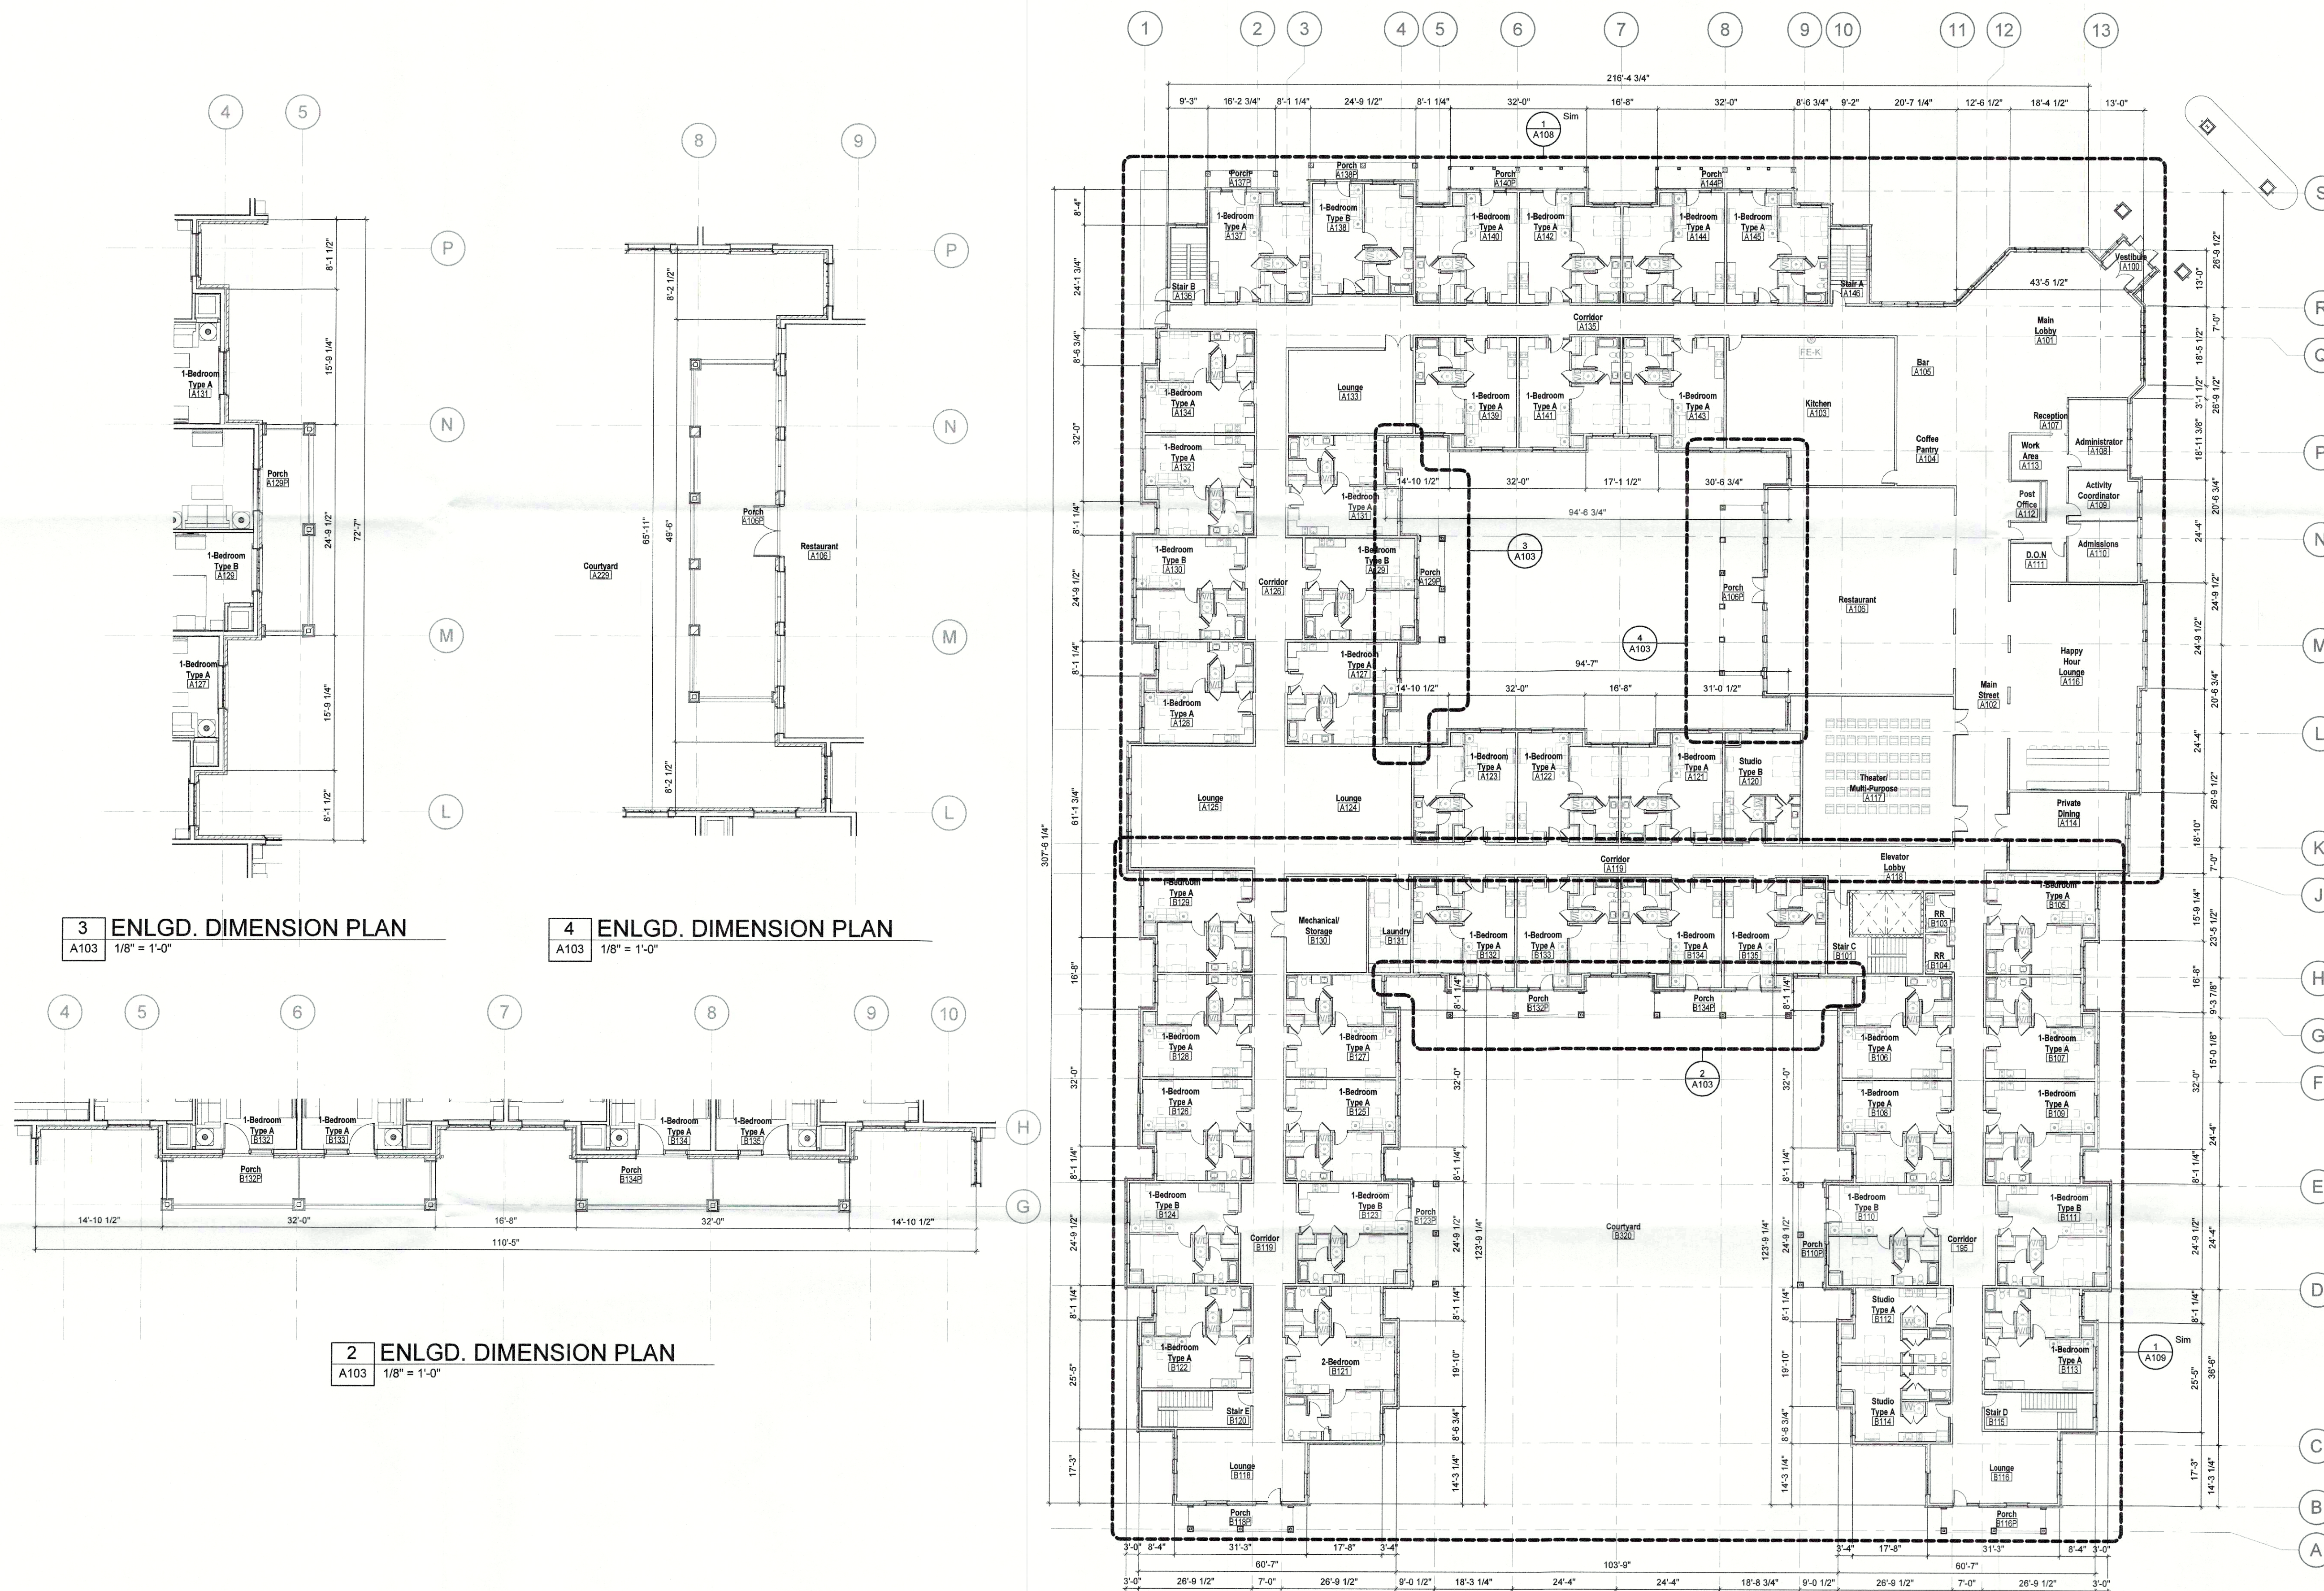

1 DIMENSION PLAN - LEVEL 01 - OVERALL
A103 1/16" = 1'-0"

3 ENLGD. DIMENSION PLAN
A103 1/8" = 1'-0"

4 ENLGD. DIMENSION PLAN
A103 1/8" = 1'-0"

2 ENLGD. DIMENSION PLAN
A103 1/8" = 1'-0"

Consultants

Civil
BTM Engineering, Inc.
3001 Taylor Springs Drive
Louisville, KY 40220
(502) 459-9427

S / MEP
Genesis Engineering
224 3rd Avenue N.
Franklin, TN 37064
(615) 967-5761

Interior Design
Details Commercial Group
380 Missouri Avenue, Suite 100
Jeffersonville, IN 47130
(502) 930-6507

Food Service
Dine Company
3310 Preston Highway
Louisville, KY 40213
(502) 637-3232

Project Name

**Nazareth Home
Assisted Living
Building**


PAYNE STREET
LOUISVILLE, KY 40206

Client


NAZARETH HOME

200 Newburg Road
Louisville, KY 40205

UNLESS OTHERWISE
DIMENSIONED ON PLANS,
INSTALL DOORS PER THE
FOLLOWING DIMENSIONS
LISTED BELOW (FACE OF
GWB TO FACE OF GWB)

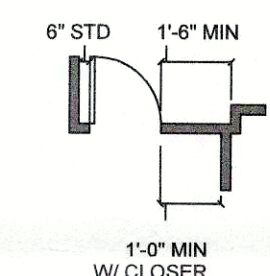

Seal

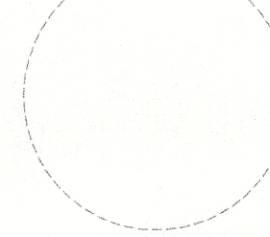

SCHEMATIC DESIGN

No.	Description	Date
1	Revision 1	Date 1

**LEVEL U1
OVERALL
DIMENSION
PLAN**


Project number 18NH01
Date 04/30/19

A102

Scale As indicated

RECEIVED
MAY 24 2019
PLANNING &
DESIGN SERVICES

19c0A1161

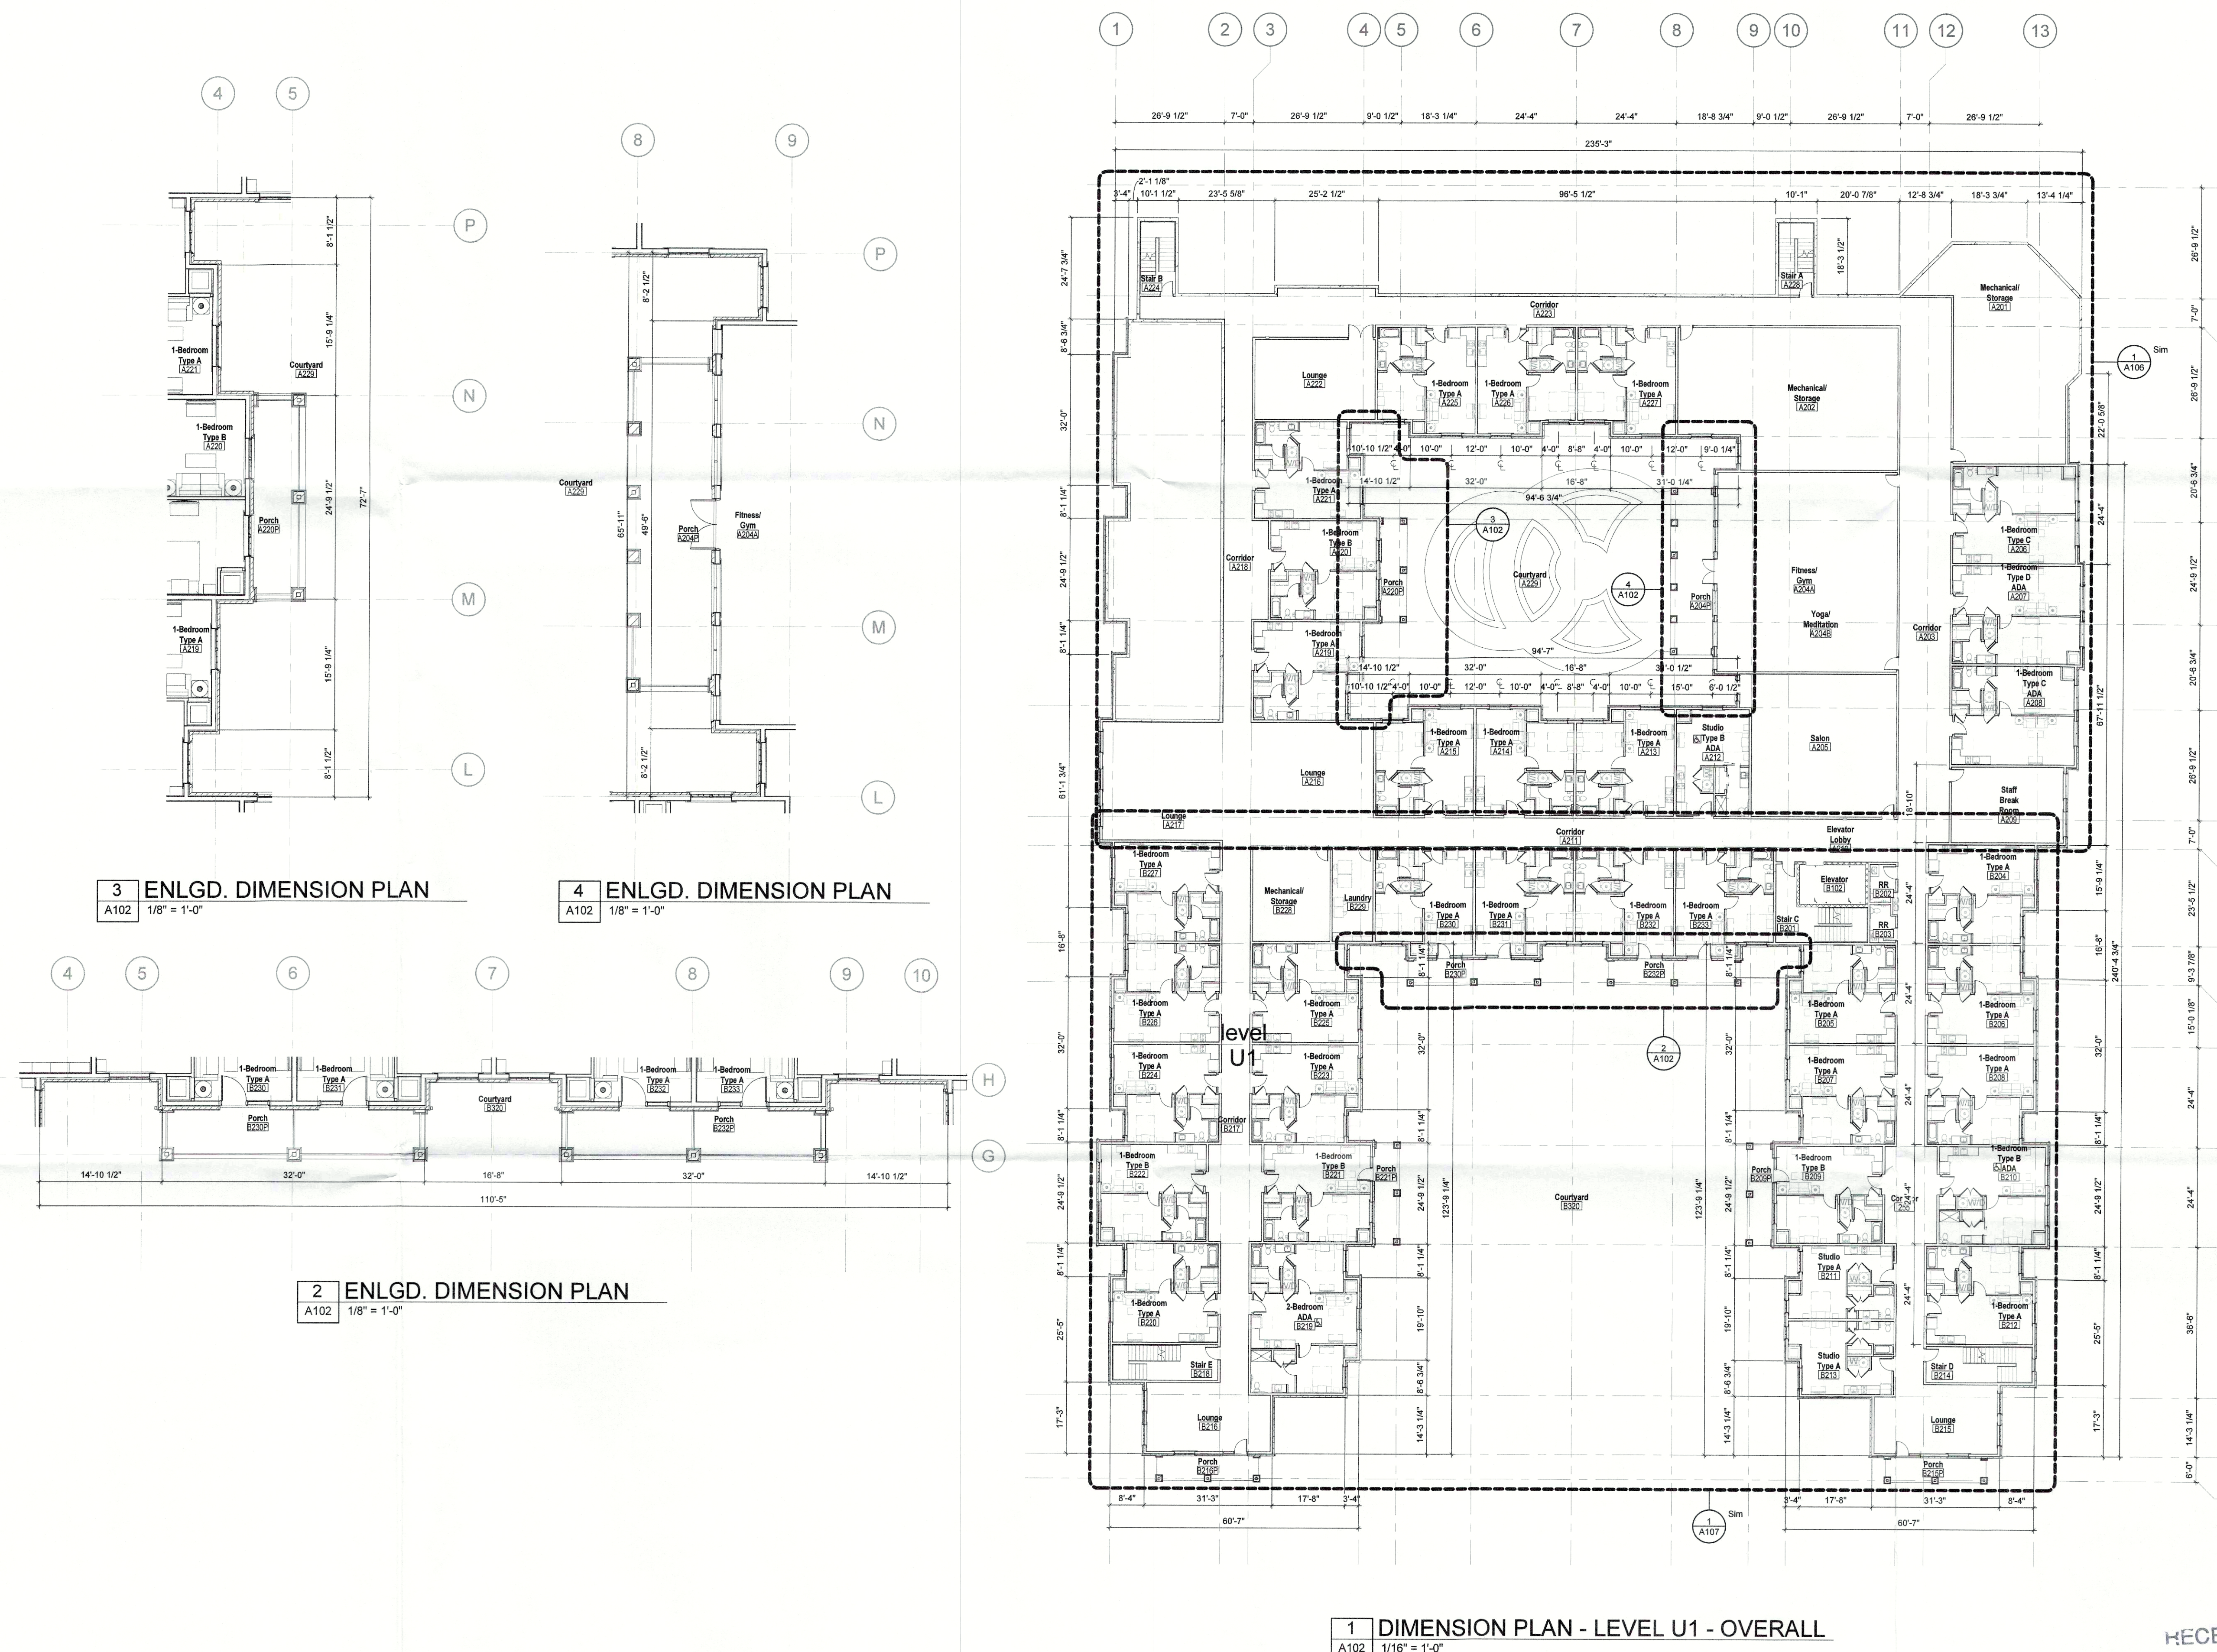

3 ENLGD. DIMENSION PLAN
A102 1/8" = 1'-0"

4 ENLGD. DIMENSION PLAN
A102 1/8" = 1'-0"

2 ENLGD. DIMENSION PLAN
A102 1/8" = 1'-0"

1 DIMENSION PLAN - LEVEL U1 - OVERALL
A102 1/16" = 1'-0"

Consultants

Project Name

Nazareth Home
Clifton Campus.
Skilled Care
Community
Addition/
Renovation

2120 Payne Street
Louisville, Kentucky 40206

Client

Nazareth
Home

2000 Newburg Road
Louisville, Kentucky 40205

Seal

NOT FOR
CONSTRUCTION

Revisions

No.	Description	Date

EXTERIOR
ELEVATIONS

Project number 18-NH-02


Date July 21, 2017

A201

Scale 1/16" = 1'-0"

© 2017 Studio A Architecture. All rights reserved. No part of this document may be reproduced without written permission from Studio A Architecture.

RECEIVED
MAY 24 2019
PLANNING &
DESIGN SERVICES

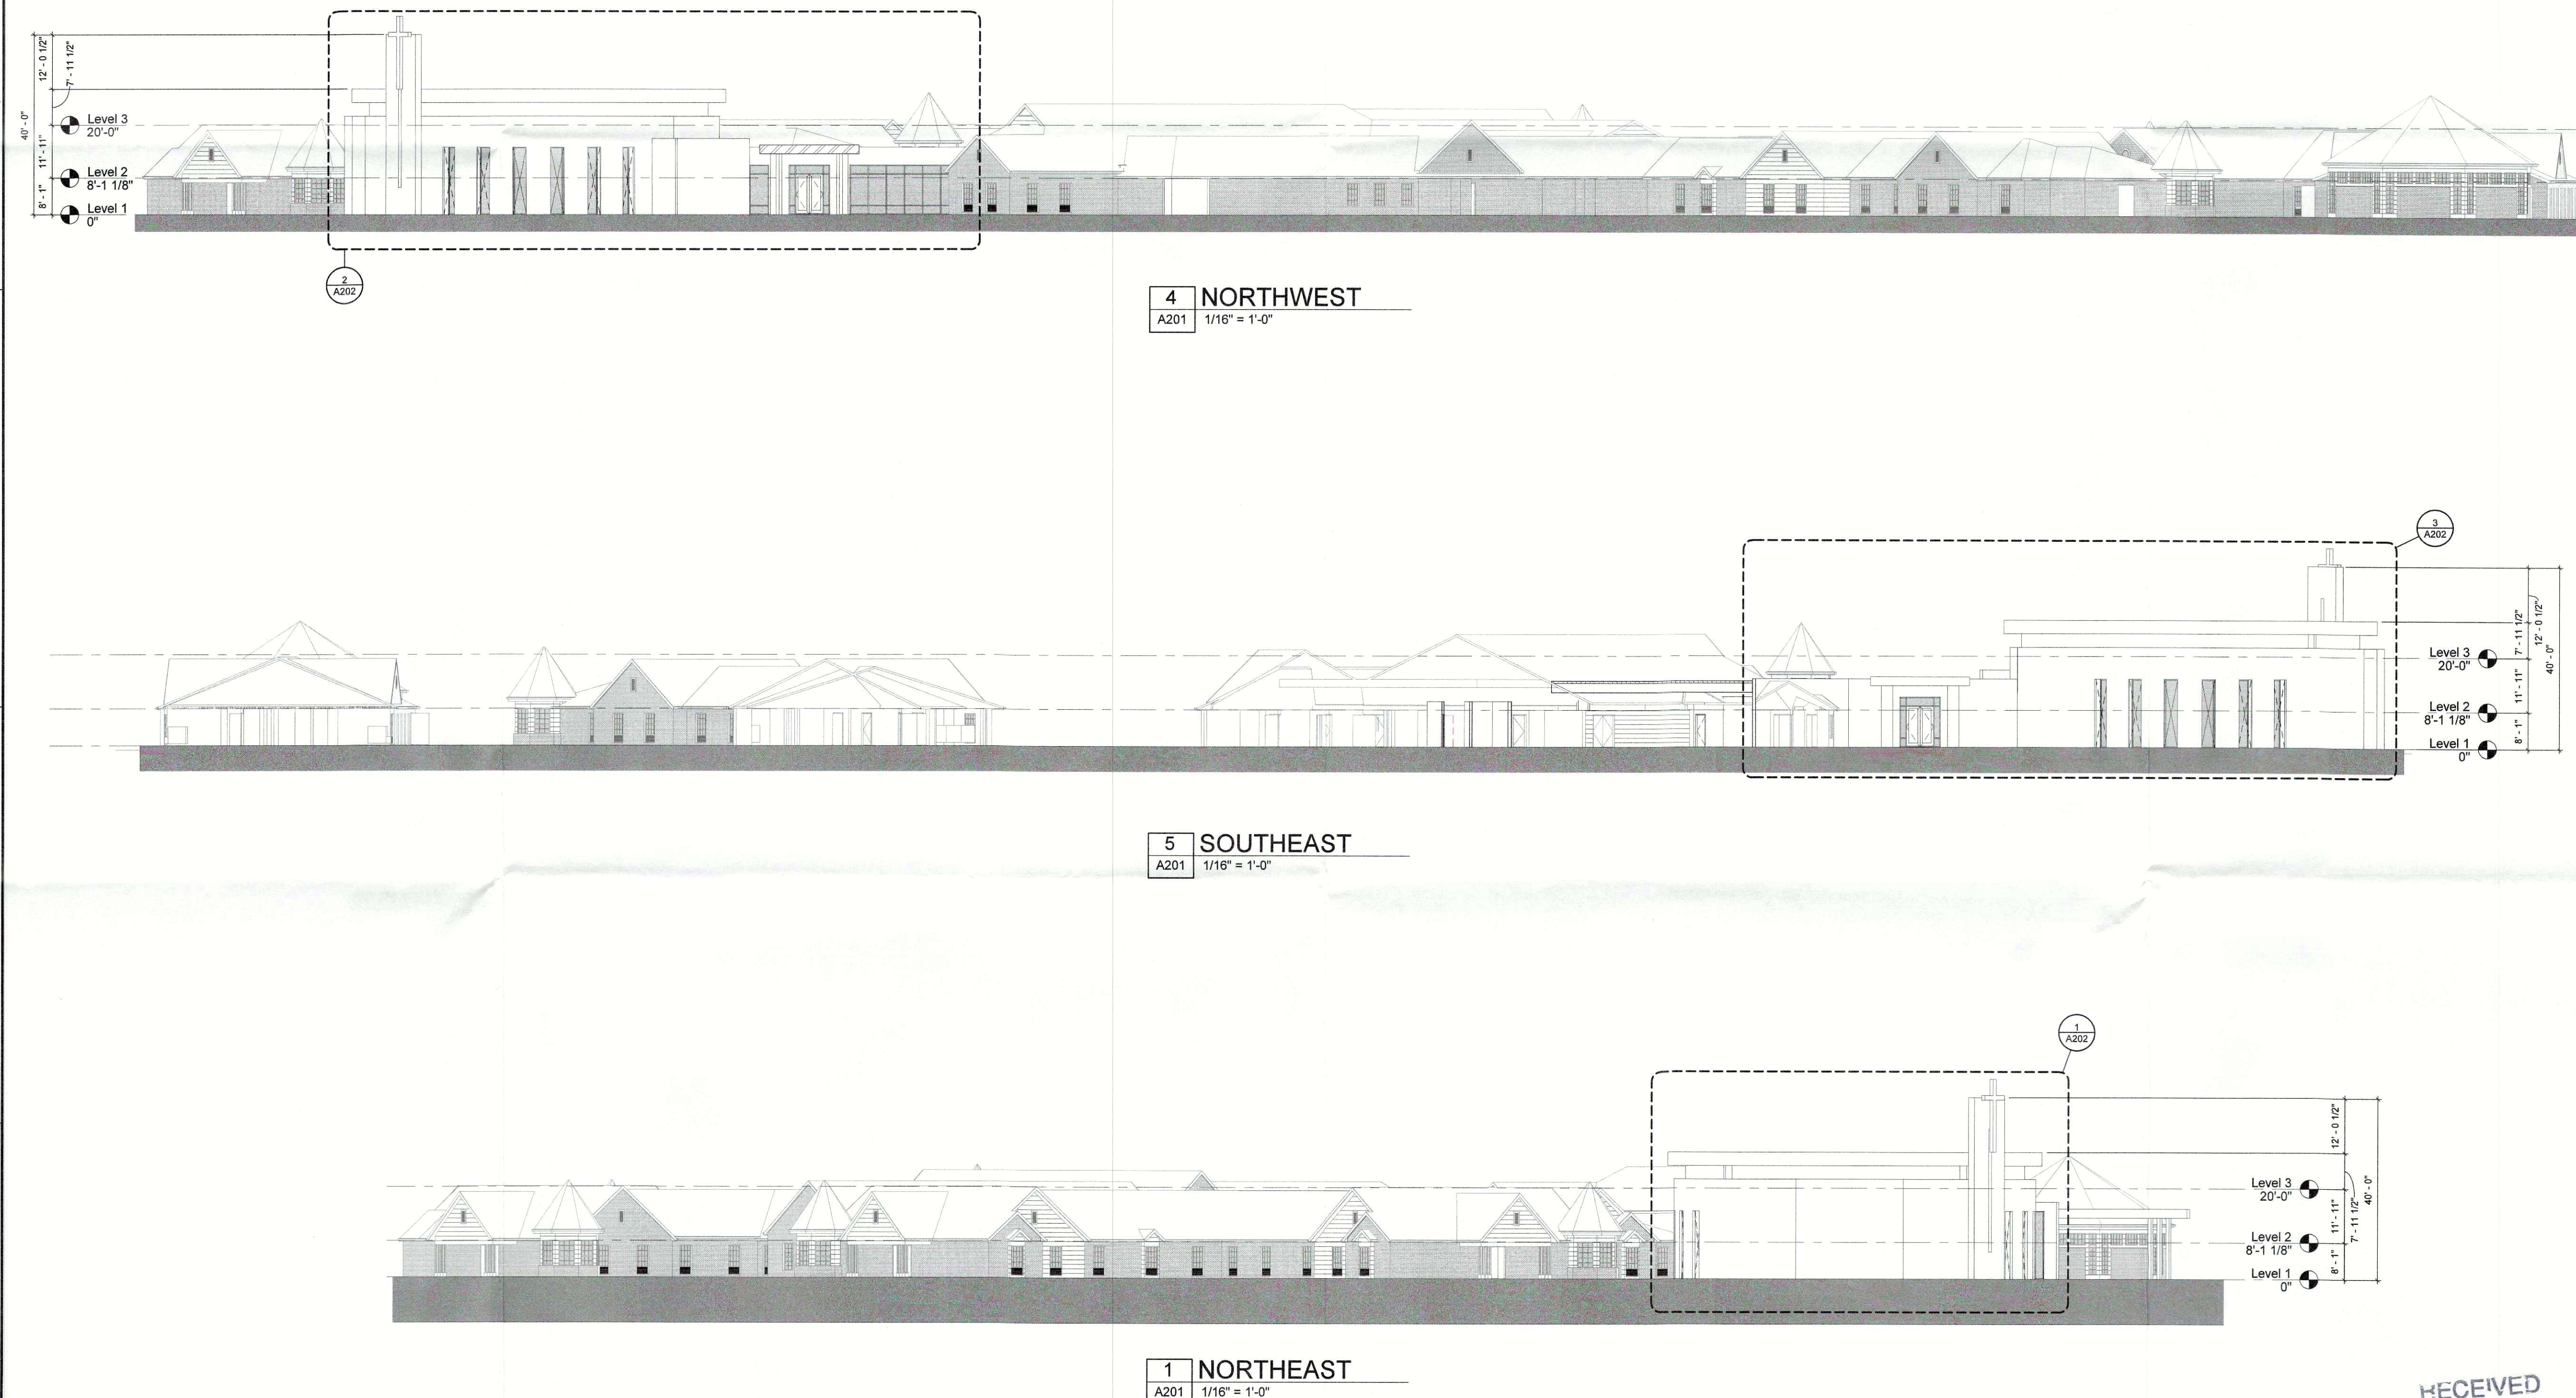

4 NORTHWEST
A201 1/16" = 1'-0"

5 SOUTHEAST
A201 1/16" = 1'-0"

1 NORTHEAST
A201 1/16" = 1'-0"

19001161

Consultants

Project Name

Nazareth Home
Clifton Campus.
Skilled Care
Community
Addition/
Renovation

2120 Payne Street
Louisville, Kentucky 40206

Client

Nazareth
Home

2000 Newburg Road
Louisville, Kentucky 40205

Seal

NOT FOR
CONSTRUCTION

Revisions

No.	Description	Date


EXTERIOR
ELEVATIONS

Project number 18-NH-02


Date July 21, 2017

A202


Scale 1/8" = 1'-0"

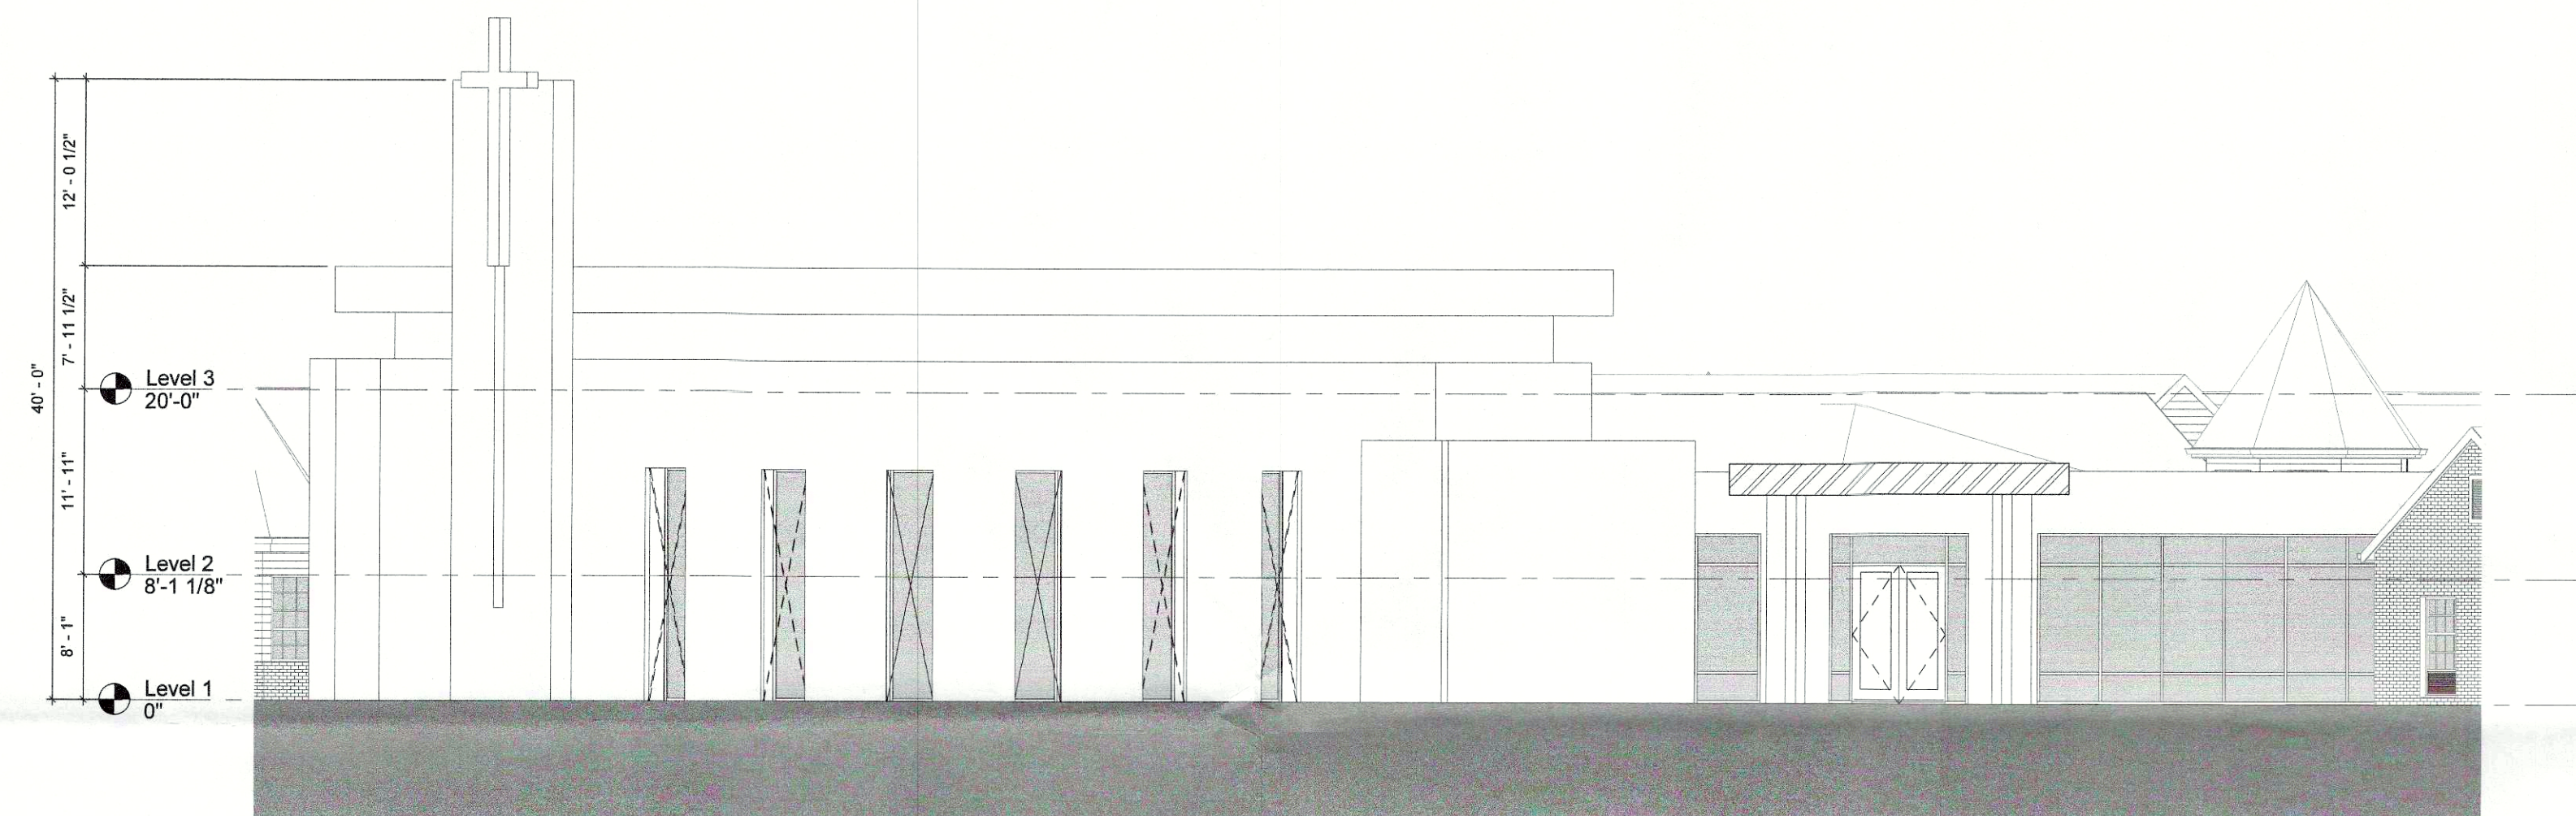

2 NORTHWEST - Callout 1
A202 1/8" = 1'-0"

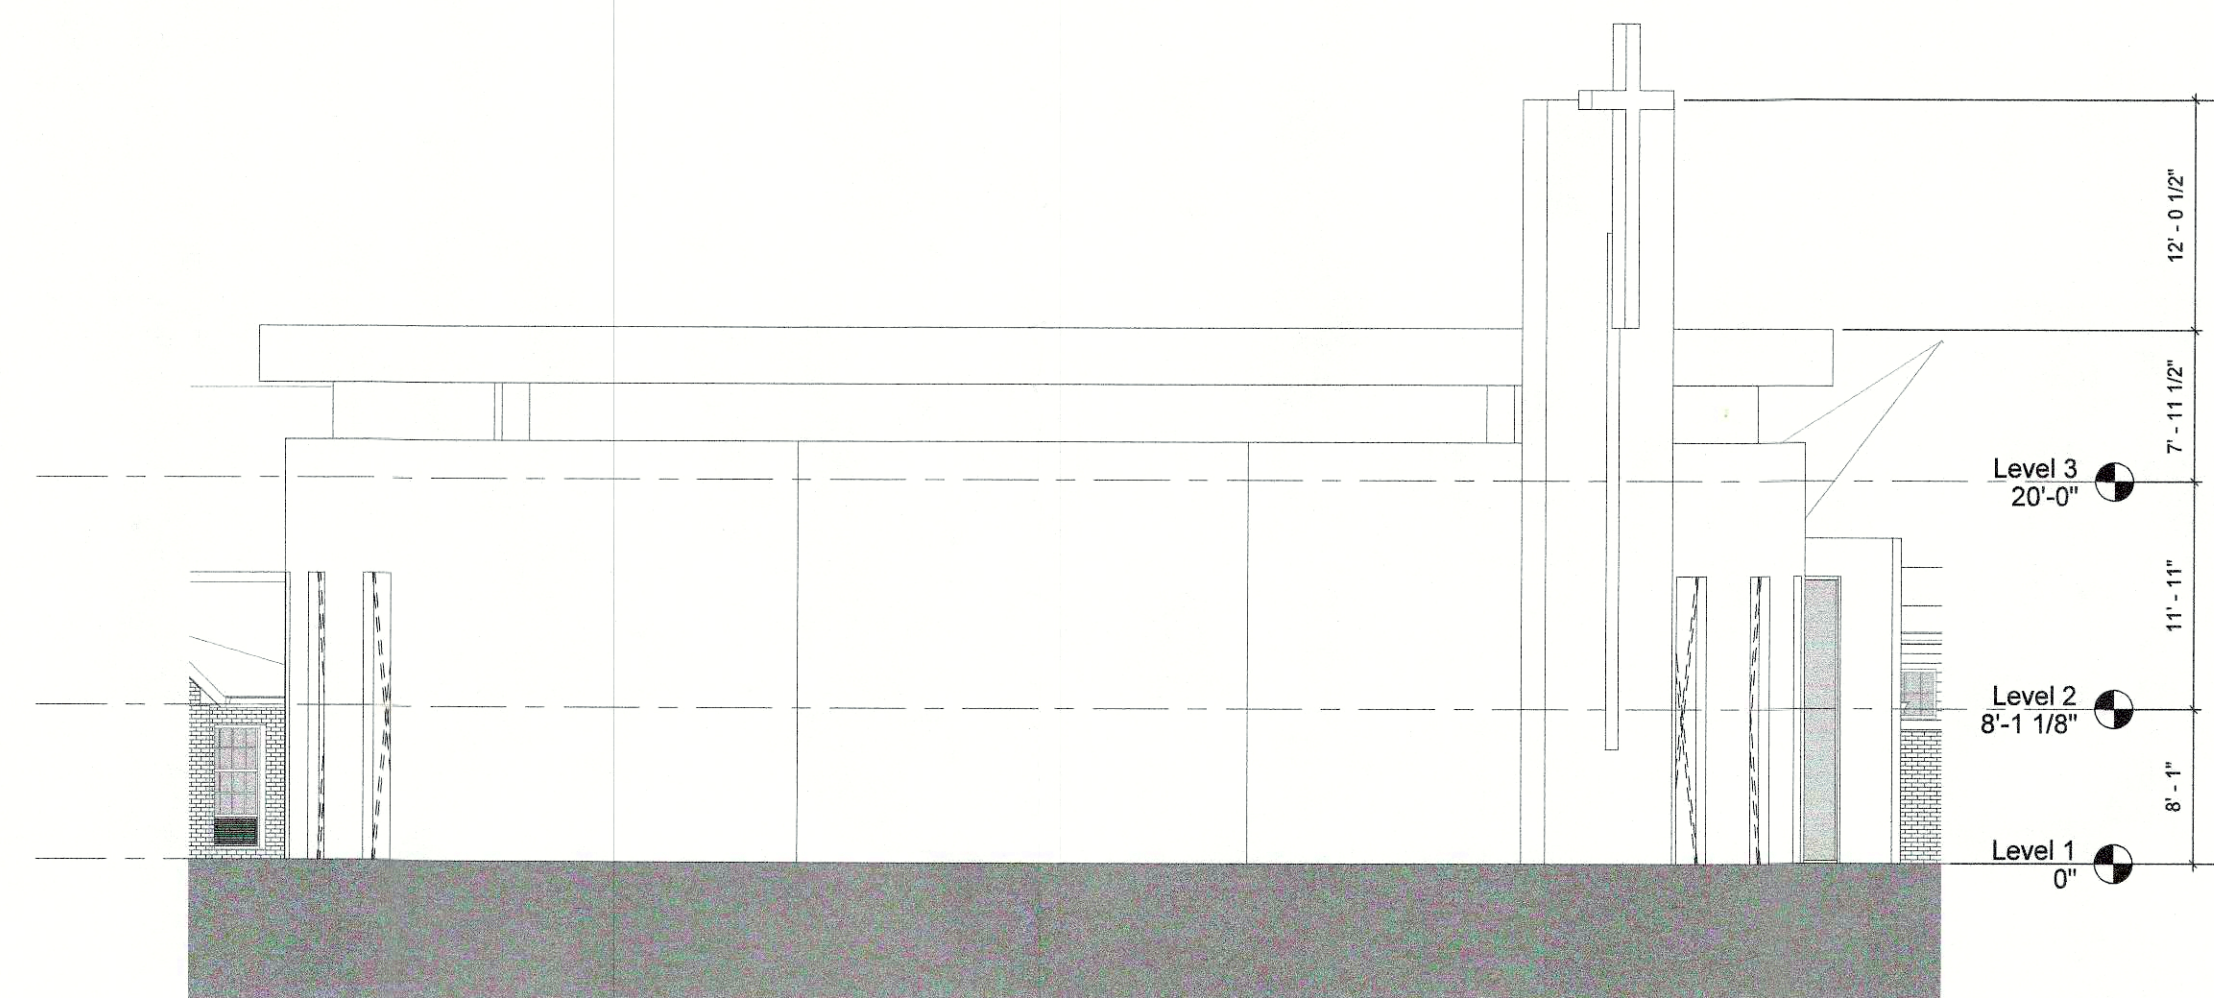


1 NORTHEAST - Callout 1
A202 1/8" = 1'-0"

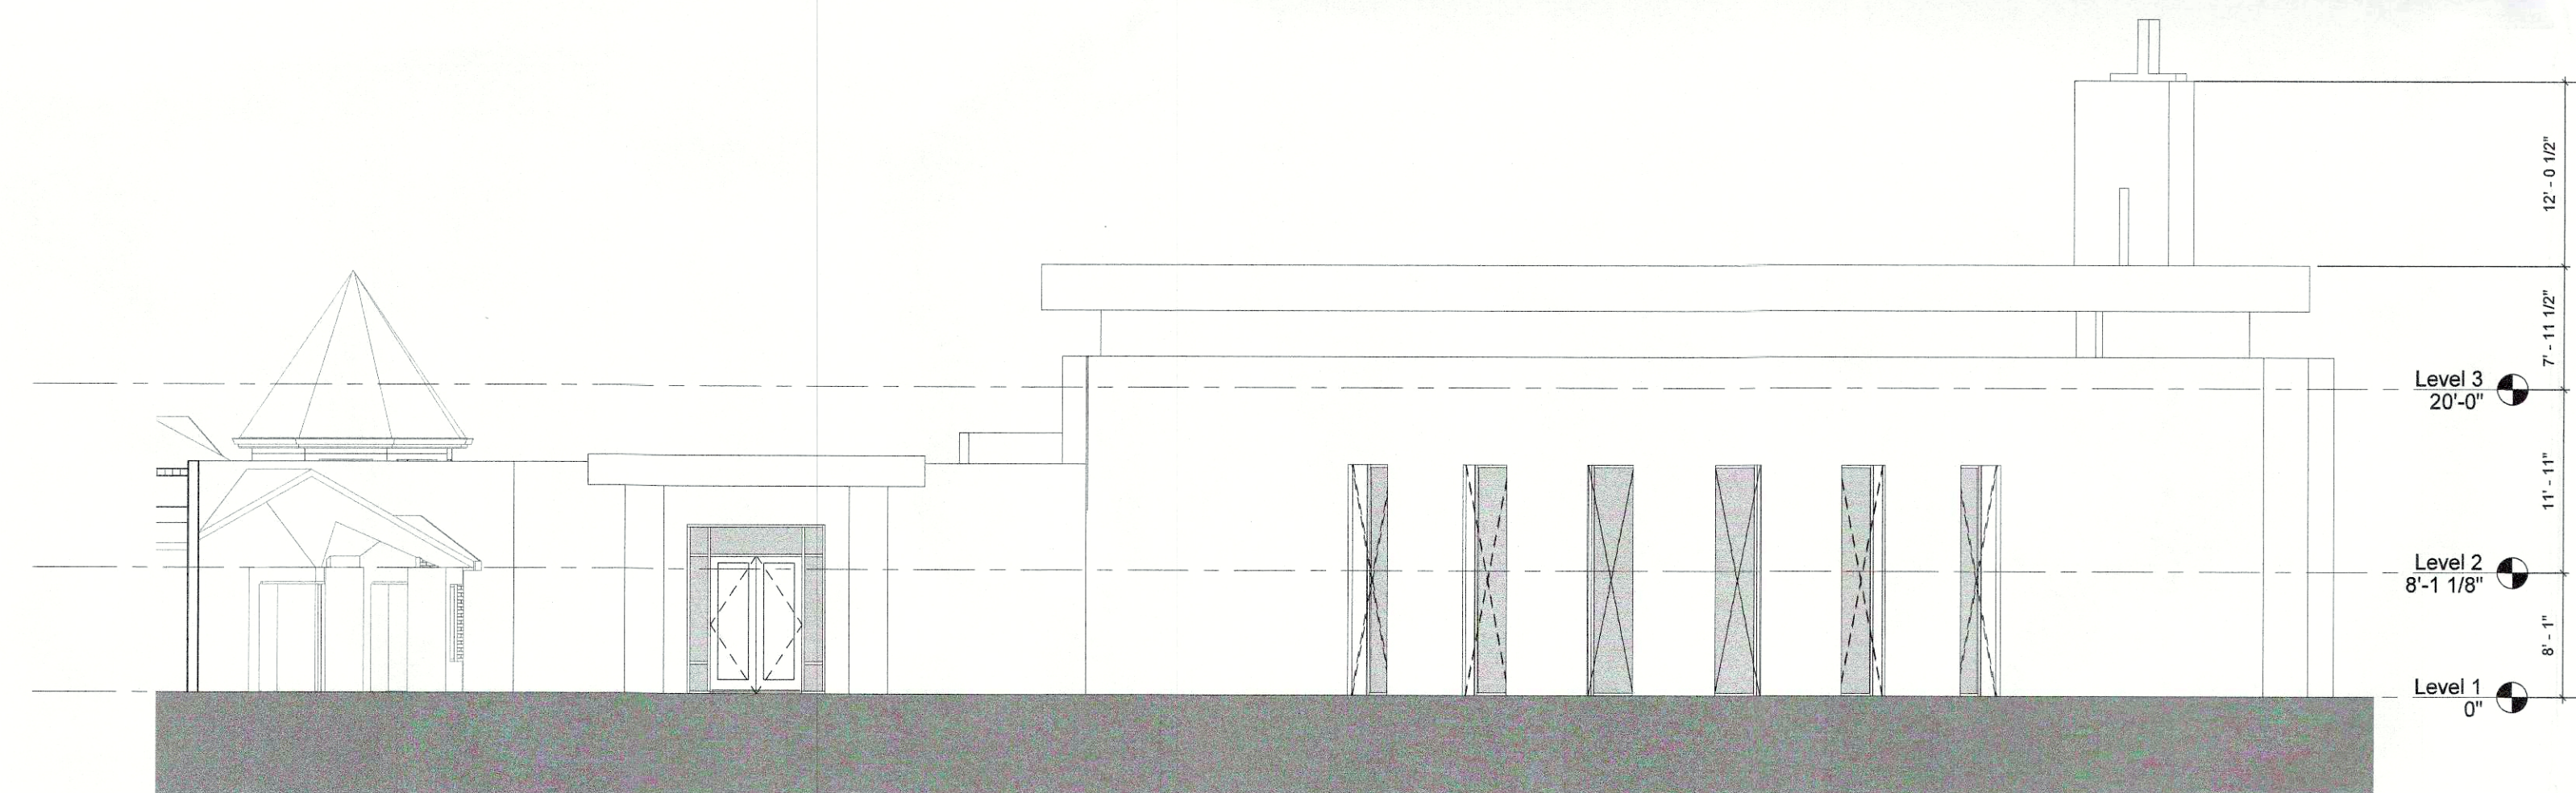

3 SOUTHEAST - Callout 1
A202 1/8" = 1'-0"

RECEIVED
MAY 24 2019
PLANNING &
DESIGN SERVICES

19COA1161

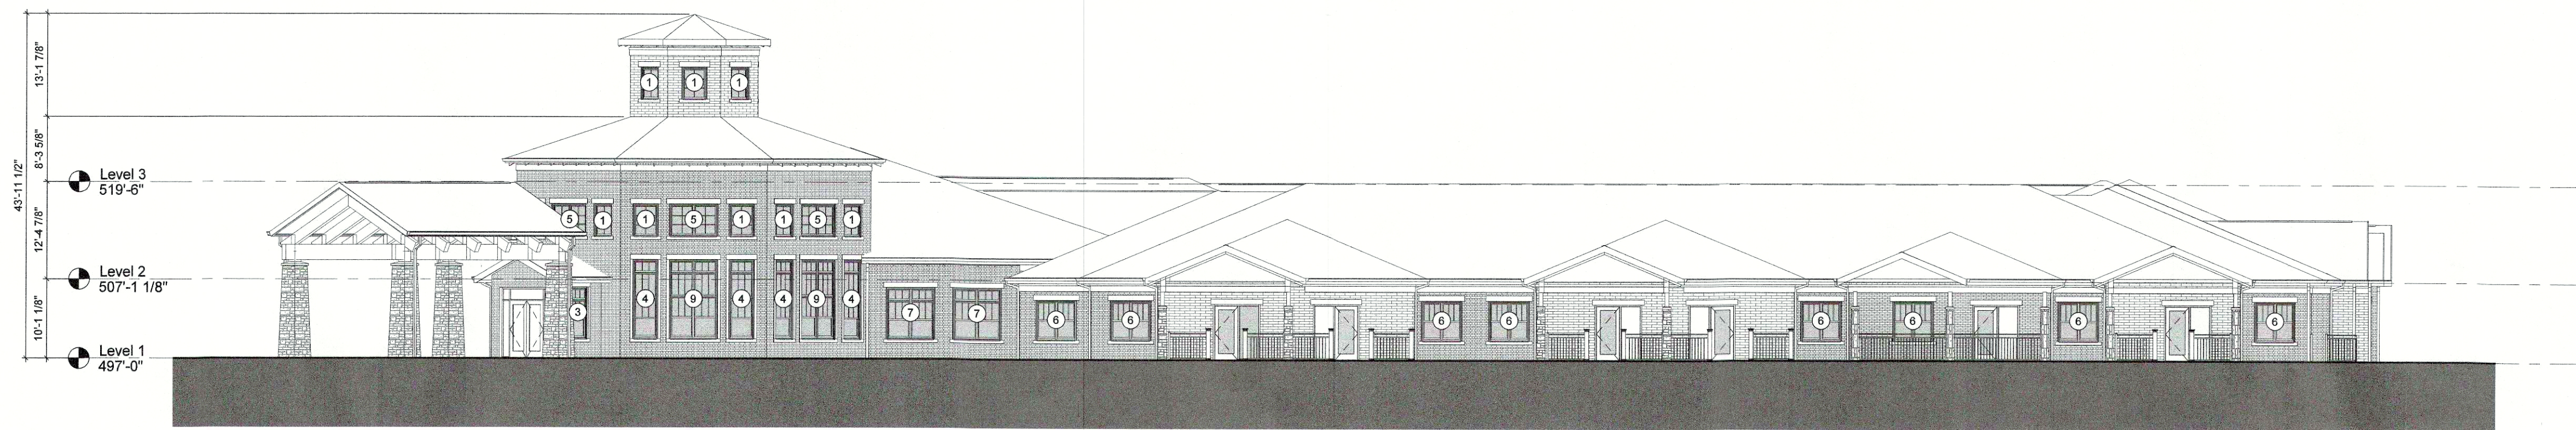

1 NORTH
A201 3/32" = 1'-0"



2 SOUTH
A201 3/32" = 1'-0"

RECEIVED
MAY 24 2019
PLANNING &
DESIGN SERVICES

STUDIO A
architecture
2330 frankfort ave
louisville, ky 40206
p: (502) 589-8007
f: (502) 589-8004
www.studioaarch.com

Consultants

Civil
BTM Engineering, Inc.
3001 Taylor Springs Drive
Louisville, KY 40220
(502) 458-8427

S / MEP
Genesis Engineering
224 3rd Avenue N.
Franklin, TN 37064
(615) 967-6761

Interior Design
Details Commercial Group
360 Missouri Avenue, Suite 100
Jeffersonville, IN 47130
(902) 930-6507

Food Service
Dine Company
3310 Preston Highway
Louisville, KY 40213
(502) 637-3232

Project Name

Nazareth Home
Assisted Living
Building


PAYNE STREET
LOUISVILLE, KY 40206

Client


NAZARETH
HOME

200 Newburg Road
Louisville, KY 40205

UNLESS OTHERWISE
DIMENSIONED ON PLANS,
INSTALL DOORS PER THE
FOLLOWING DIMENSIONS
LISTED BELOW (FACE OF
GWB TO FACE OF GWB)

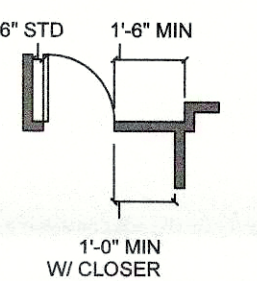

Seal

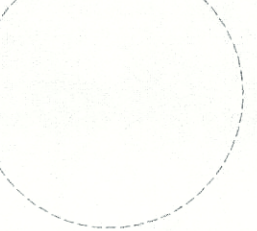

SCHEMATIC DESIGN

Revisions

No.	Description	Date

EXTERIOR
ELEVATIONS

Project number 18NH01
Date 04/30/19

A201

Scale 3/32" = 1'-0"

190041161

Consultants

Civil
ETM Engineering, Inc.
3001 Taylor Springs Drive
Louisville, KY 40220
(502) 459-8427

S / MEP
Genesis Engineering
224 3rd Avenue N.
Franklin, TN 37064
(615) 957-5761

Interior Design
Dellale Commercial Group
360 Missouri Avenue, Suite 100
Jeffersonville, IN 47130
(502) 930-6507

Food Service
Dine Company
3310 Preston Highway
Louisville, KY 40213
(502) 637-3232

Project Name

Nazareth Home
Assisted Living
Building


PAYNE STREET
LOUISVILLE, KY 40206

Client

**NAZARETH
HOME**

200 Newburg Road
Louisville, KY 40205

UNLESS OTHERWISE
DIMENSIONED ON PLANS,
INSTALL DOORS PER THE
FOLLOWING DIMENSIONS
LISTED BELOW (FACE OF
GWB TO FACE OF GWB)

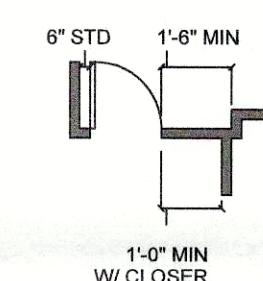

Seal



SCHEMATIC DESIGN

Revisions

No.	Description	Date

**EXTERIOR
ELEVATIONS**

Project number 16NH01
Date 04/30/19


A202

Scale 3/32" = 1'-0"

1900411661




1 EAST
A202 3/32" = 1'-0"

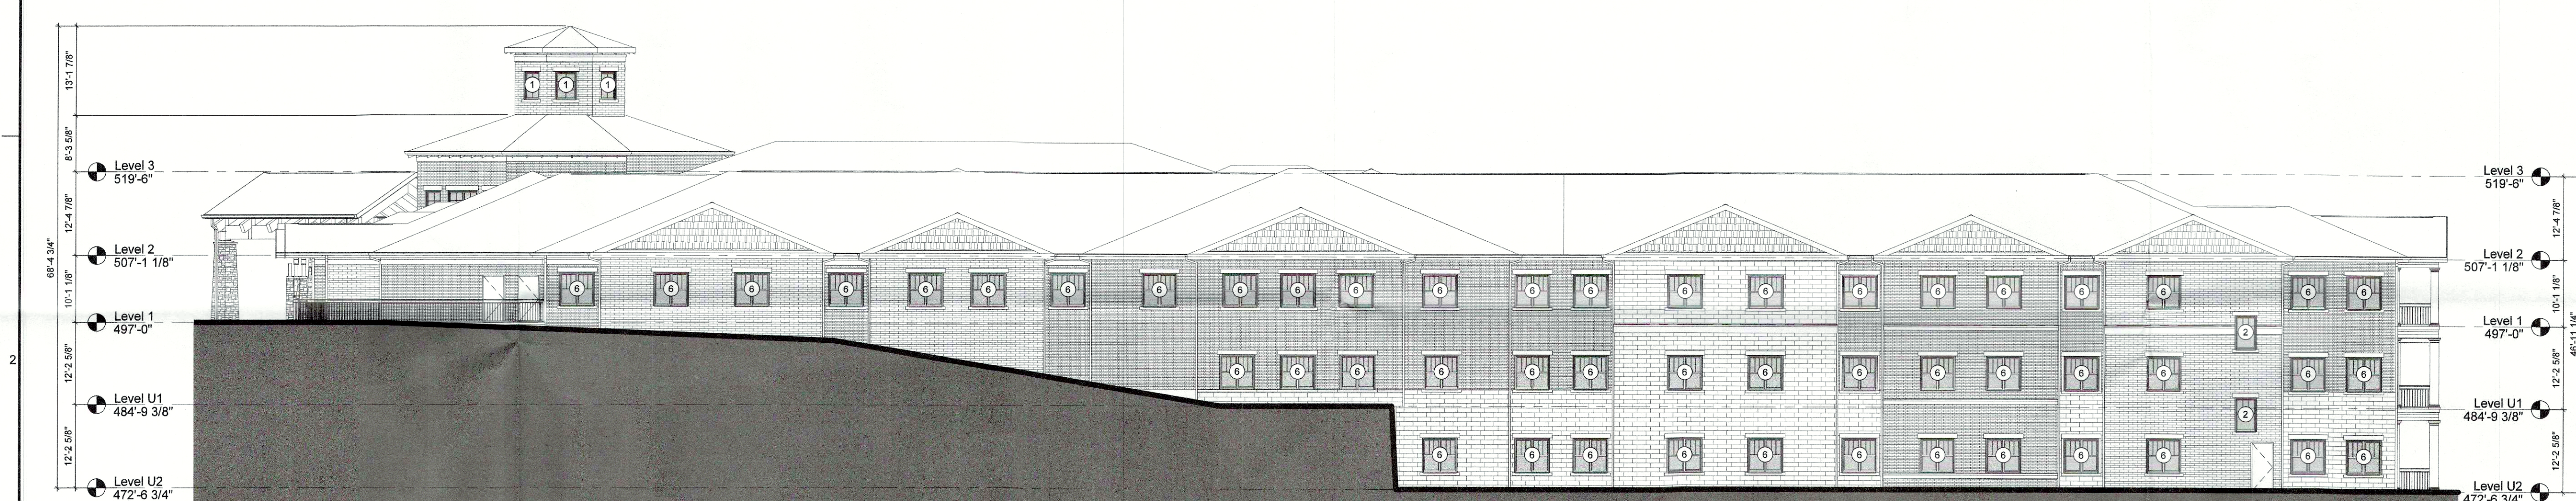

2 WEST
A202 3/32" = 1'-0"

RECEIVED
MAY 24 2019
PLANNING &
DESIGN SERVICES

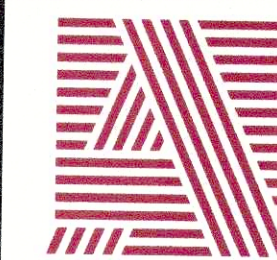

STUDIO A
architecture
2330 frankfort ave
louisville, ky 40206
p: (502) 589-8007
f: (502) 589-8004
www.studioaarch.com

Consultants

Civil
BTM Engineering, Inc.
3001 Taylor Springs Drive
Louisville, KY 40220
(502) 459-9427

S I MEP
Genesis Engineering
224 3rd Avenue N.
Franklin, TN 37064
(615) 967-5761

Interior Design
Details Commercial Group
360 Missouri Avenue, Suite 100
Jeffersonville, IN 47130
(502) 836-6507

Food Service
Dine Company
3310 Preston Highway
Louisville, KY 40213
(502) 637-3232

Project Name

Nazareth Home
Assisted Living
Building


PAYNE STREET
LOUISVILLE, KY 40206

Client

NAZARETH
HOME

200 Newburg Road
Louisville, KY 40205

UNLESS OTHERWISE
DIMENSIONED ON PLANS,
INSTALL DOORS PER THE
FOLLOWING DIMENSIONS
LISTED BELOW (FACE OF
GWB TO FACE OF GWB)

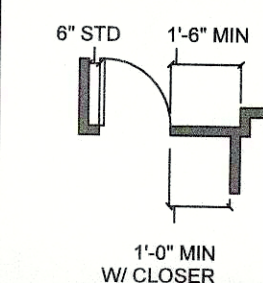

Seal

SCHEMATIC DESIGN

Revisions

No.	Description	Date


EXTERIOR
ELEVATIONS

Project number 18NH01

Date 04/30/19

A203


Scale 3/32" = 1'-0"

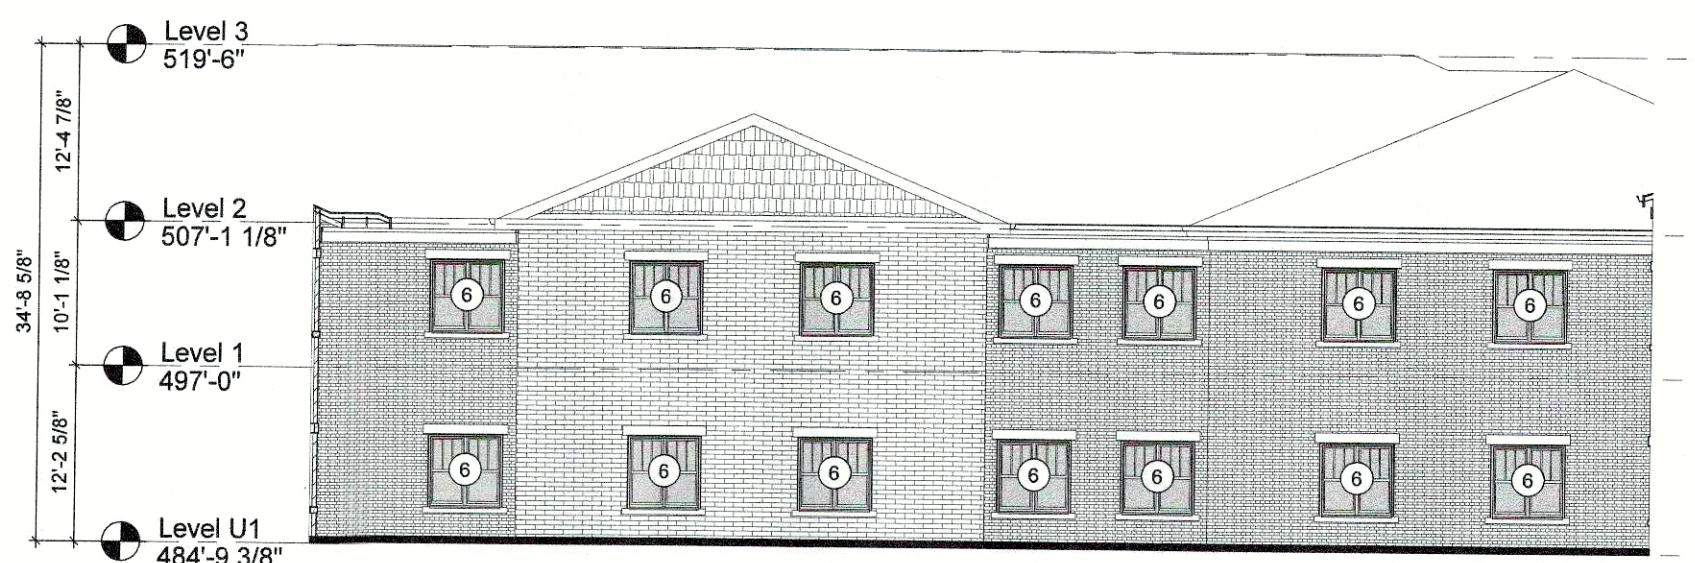

1 COURTYARD - NORTH ELEVATION
A203 3/32" = 1'-0"



2 COURTYARD - EAST ELEVATION
A203 3/32" = 1'-0"

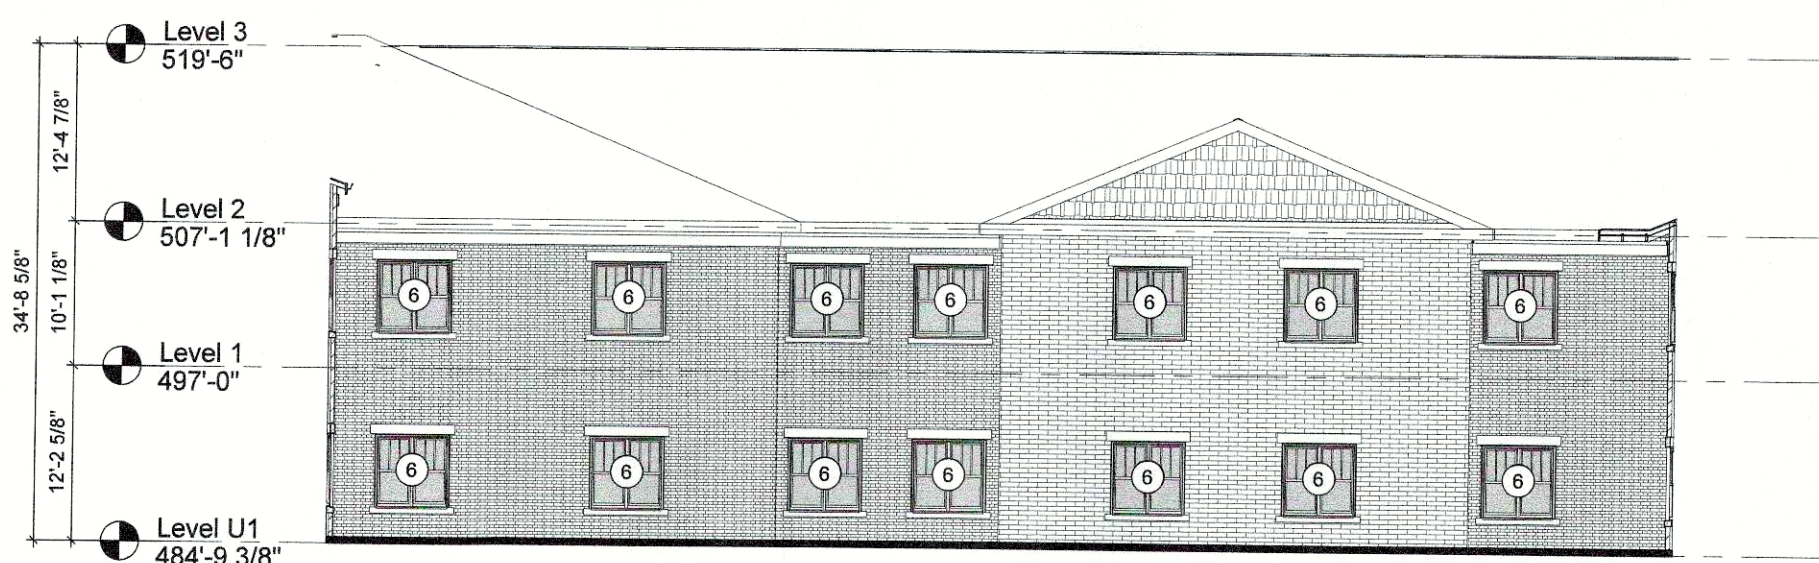

3 COURTYARD - SOUTH ELEVATION
A203 3/32" = 1'-0"



4 COURTYARD - WEST ELEVATION
A203 3/32" = 1'-0"



5 CUPOLA - ELEVATION
A203 3/32" = 1'-0"



6 LOWER COURTYARD - WEST ELEVATION
A203 3/32" = 1'-0"



7 LOWER COURTYARD - EAST ELEVATION
A203 3/32" = 1'-0"

RECEIVED
MAY 24 2019
PLANNING &
DESIGN SERVICES

Consultants

Civil
ETM Engineering, Inc.
3001 Taylor Springs Drive
Louisville, KY 40220
(502) 458-8427

S / MEP
Genesys Engineering
224 3rd Avenue N.
Franklin, TN 37064
(615) 957-5781

Interior Design
Dettale Commercial Group
360 Missouri Avenue, Suite 100
Jeffersonville, IN 47130
(502) 930-6507

Food Service
Dine Company
3310 Preston Highway
Louisville, KY 40213
(502) 637-3232

Project Name

Nazareth Home
Assisted Living
Building


PAYNE STREET
LOUISVILLE, KY 40206

Client


**NAZARETH
HOME**

200 Newburg Road
Louisville, KY 40205

UNLESS OTHERWISE
DIMENSIONED ON PLANS,
INSTALL DOORS PER THE
FOLLOWING DIMENSIONS
LISTED BELOW (FACE OF
GWB TO FACE OF GWB)

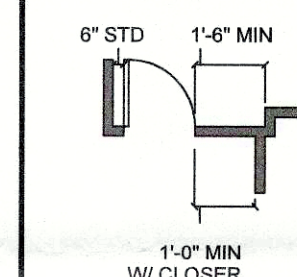

Seal

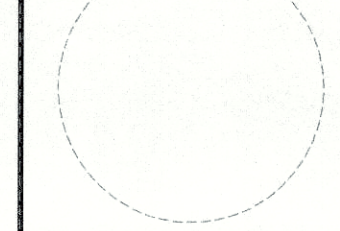

SCHEMATIC DESIGN

Revisions


No.	Description	Date
1	Revision 1	Date 1

LEVEL U2
OVERALL
DIMENSION
PLAN


Project number 18NH01
Date 05/24/19

A101

Scale As indicated

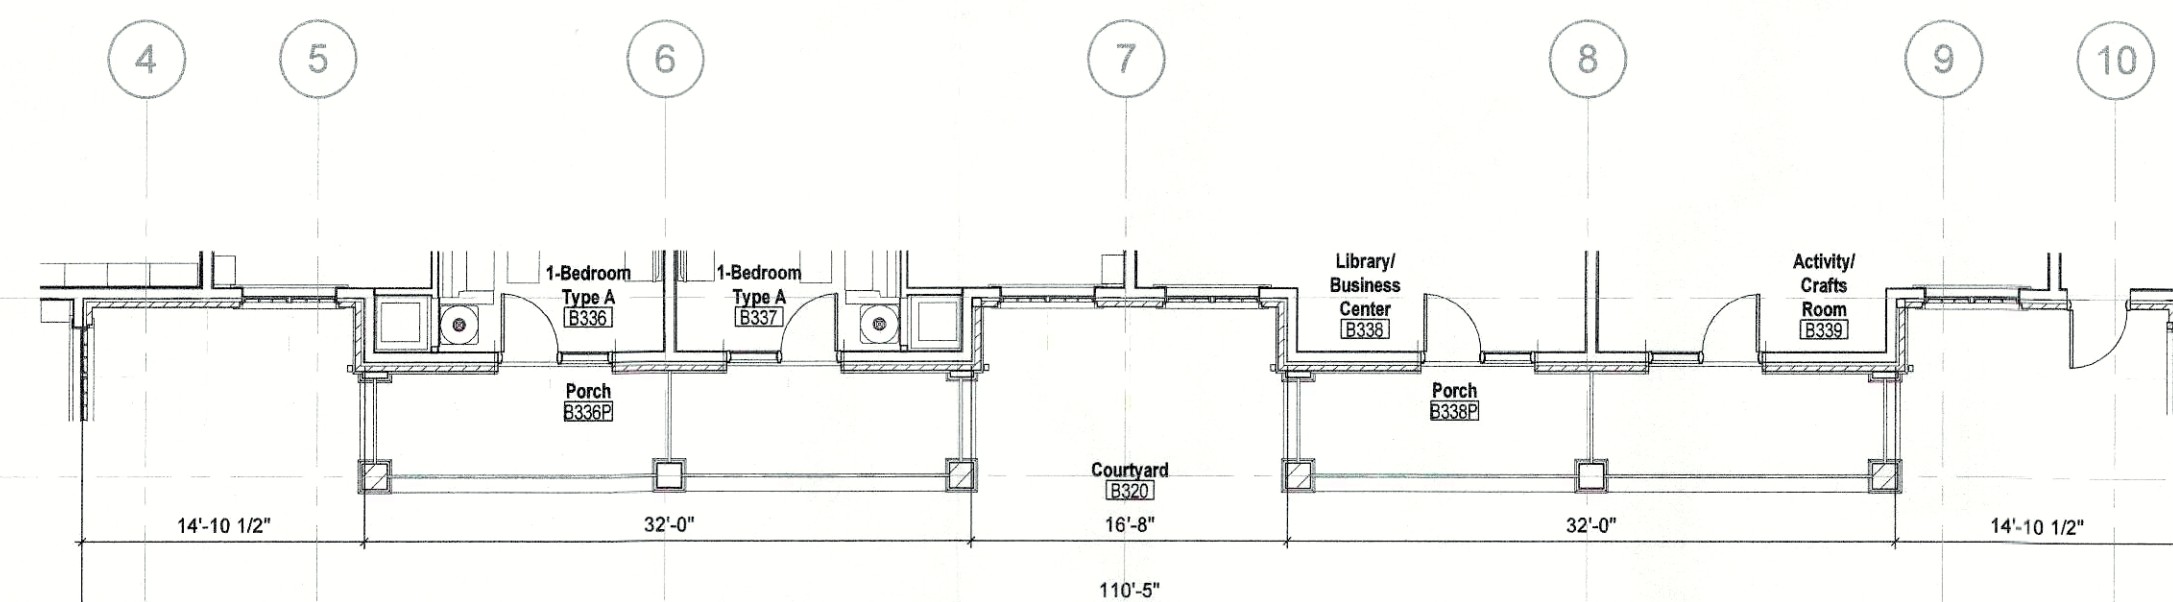

2 ENLGD. DIMENSION PLAN
A101 1/8" = 1'-0"

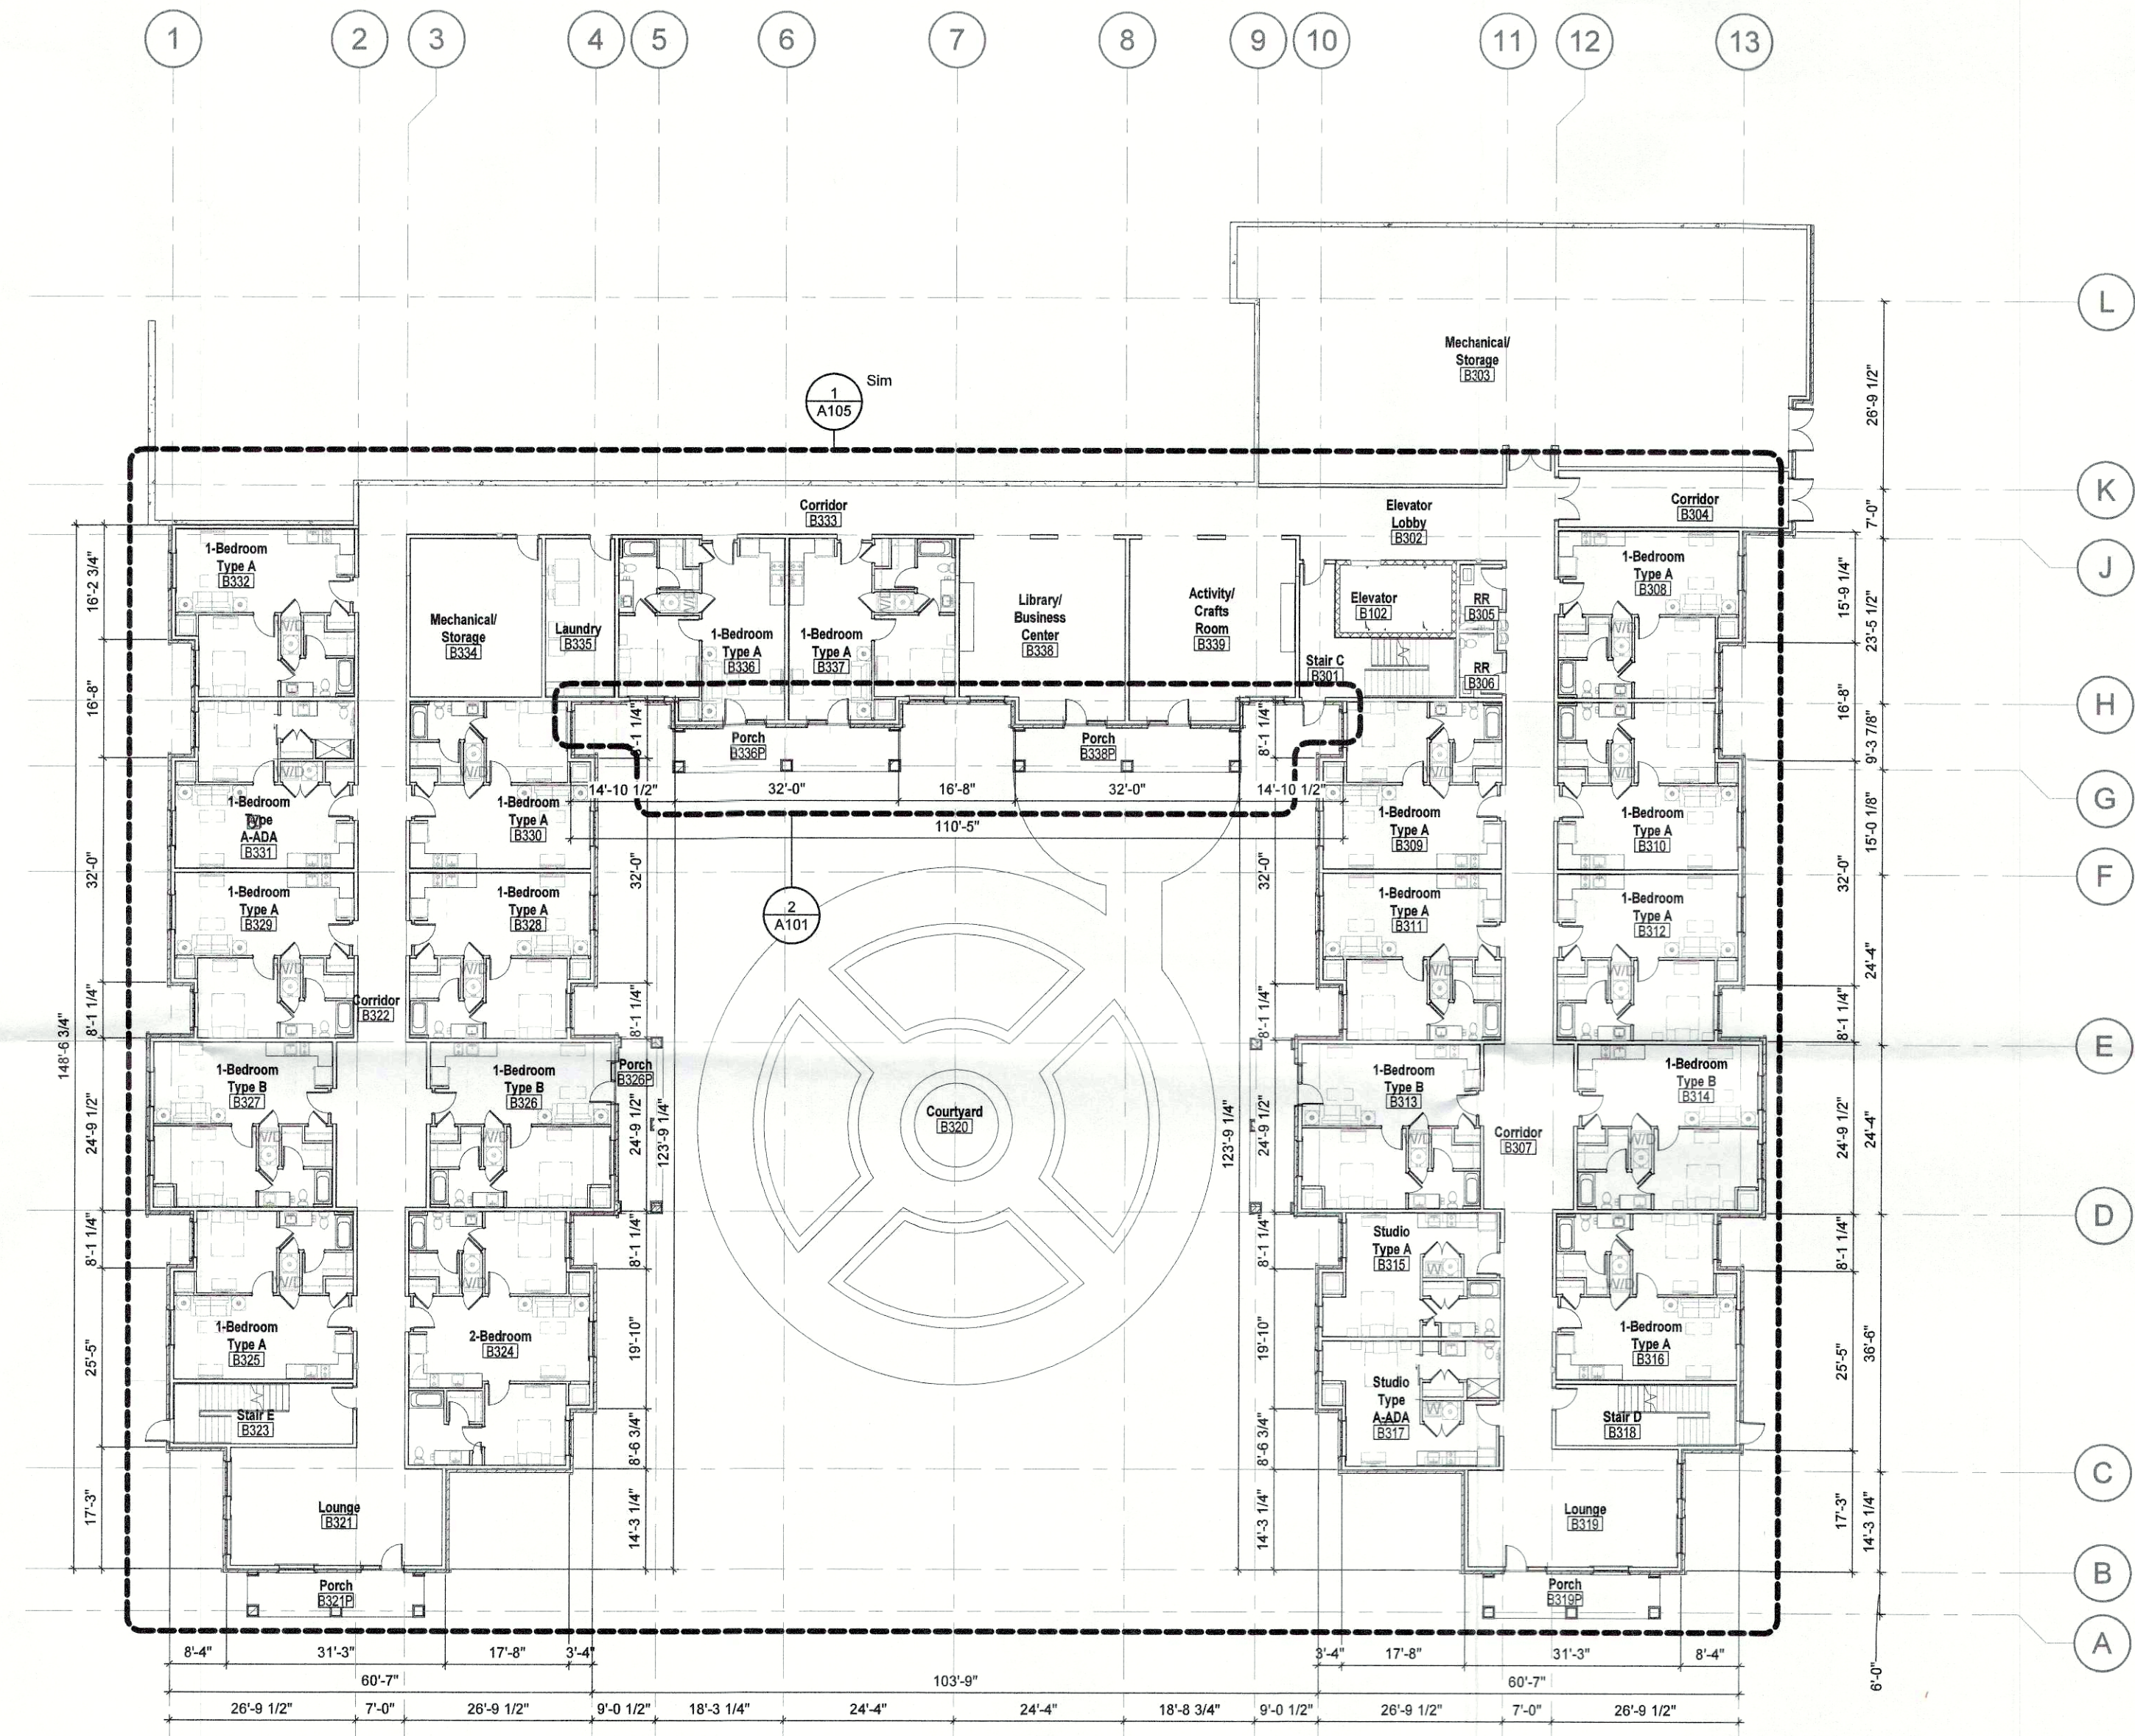

1 DIMENSION PLAN - LEVEL U2 - OVERALL
A101 1/16" = 1'-0"

RECEIVED
MAY 24 2019
PLANNING &
DESIGN SERVICES

19COA1161