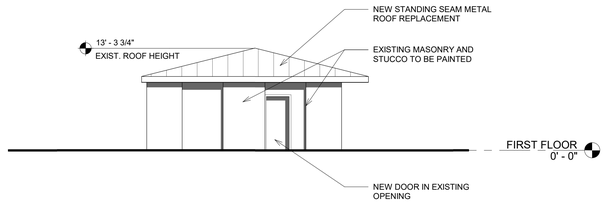

5 NORTH ELEVATION - EXISTING BUILDING
1/8" = 1'-0"

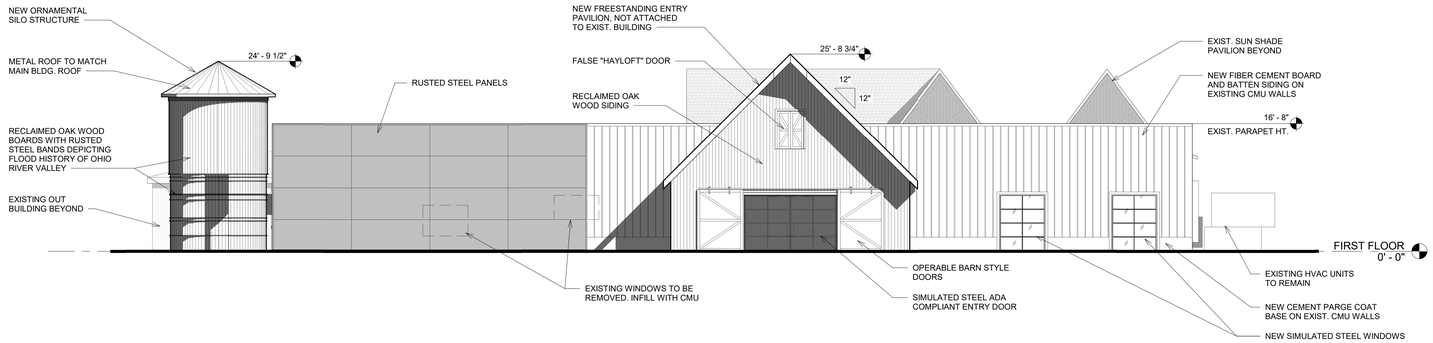

1 NORTH ELEVATION - EXISTING BUILDING
1/8" = 1'-0"

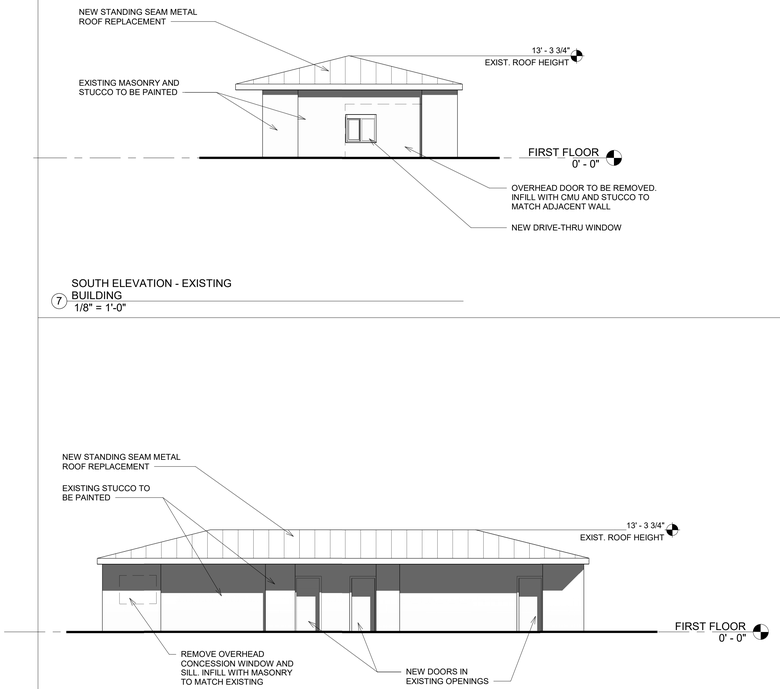

6 EAST ELEVATION - EXISTING BUILDING
1/8" = 1'-0"

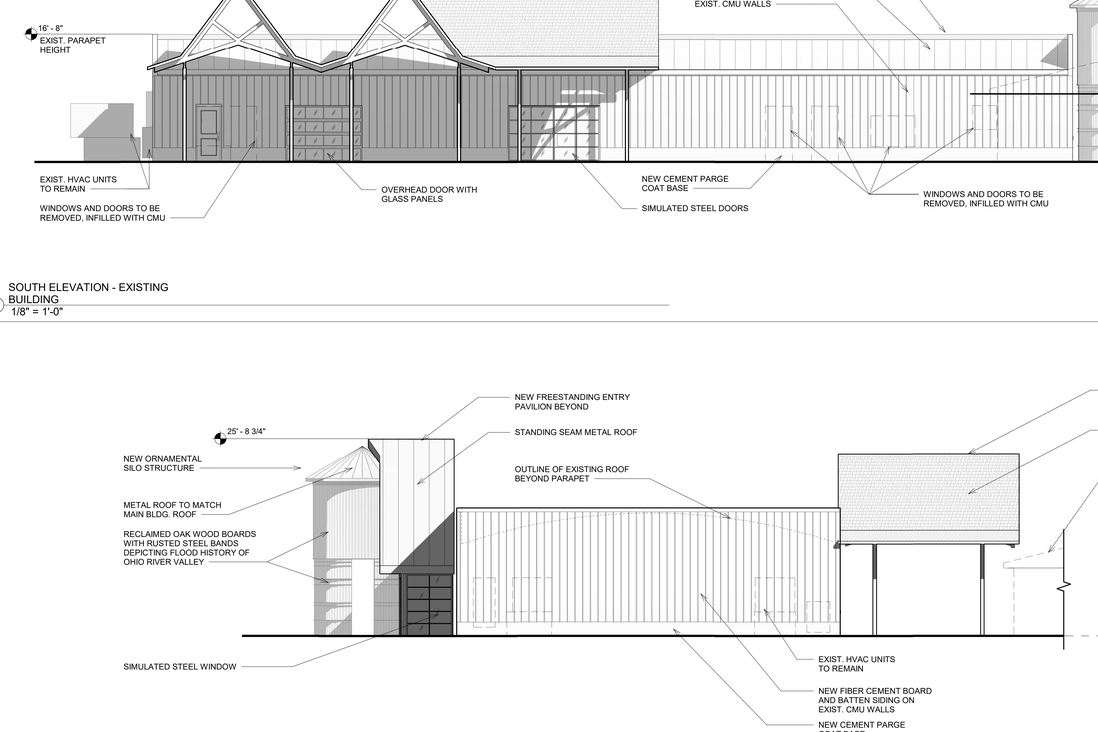

2 EAST ELEVATION - EXISTING BUILDING
1/8" = 1'-0"

7 SOUTH ELEVATION - EXISTING BUILDING
1/8" = 1'-0"

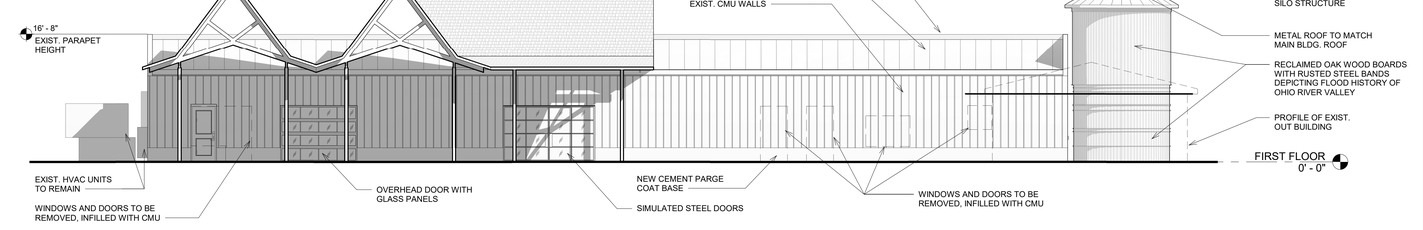

3 SOUTH ELEVATION - EXISTING BUILDING
1/8" = 1'-0"

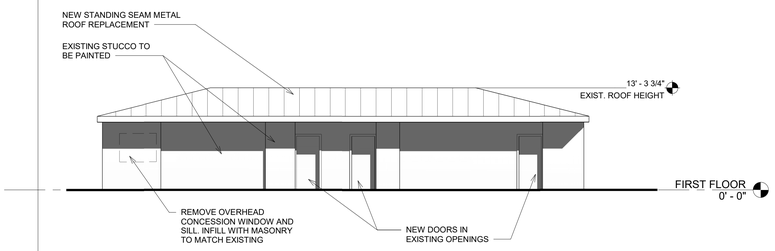

8 WEST ELEVATION - EXISTING BUILDING
1/8" = 1'-0"

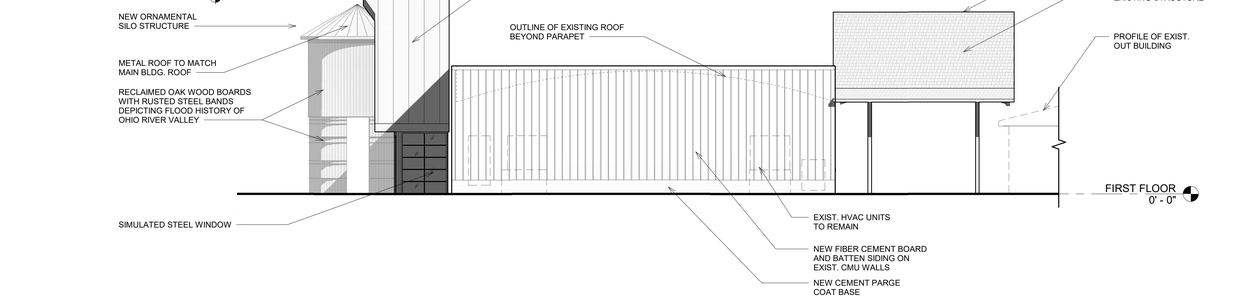

4 WEST ELEVATION - EXISTING BUILDING
1/8" = 1'-0"

Haymarket

Ashboure Farms

3020 River Road
Louisville, KY 40207

KEY PLAN

N

K NORMAN BERRY ASSOCIATES ARCHITECTS

XX/XX/XX	
DATE	DESCRIPTION

Architect:
K. NORMAN BERRY ASSOCIATES ARCHITECTS PLLC
815 W. Market Street
Louisville, KY 40202
502.582.2500

Civil Engineer:
SABAK, WILSON, & LINGO, INC.
608 S. Third Street
Louisville, KY 40202
502.584.6271

Structural Engineer:

Civil Engineer:

Landscape Architect:

Interior Designer:

Sheet Title:
Elevations

Project Number	20.0420
Drawn By	SW
Approved By	EK
Date	02.26.21

Revisions:

02.26.21 Project Status

A200

2/26/2021 2:58:21 PM

21-ZONE-0014