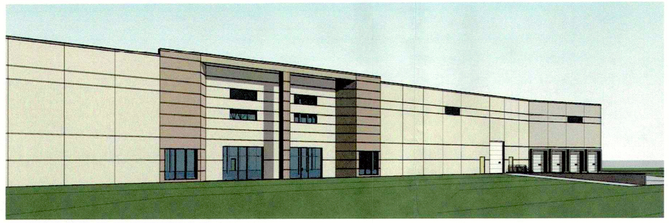

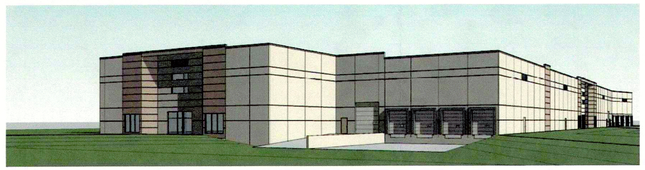

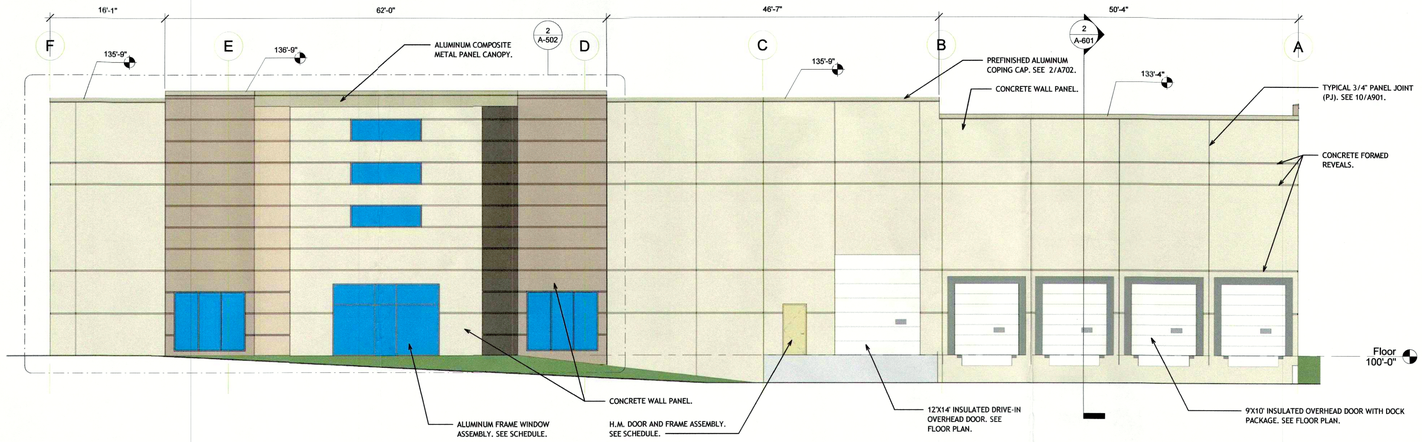

1 North Elevation
1/8" = 1'-0"

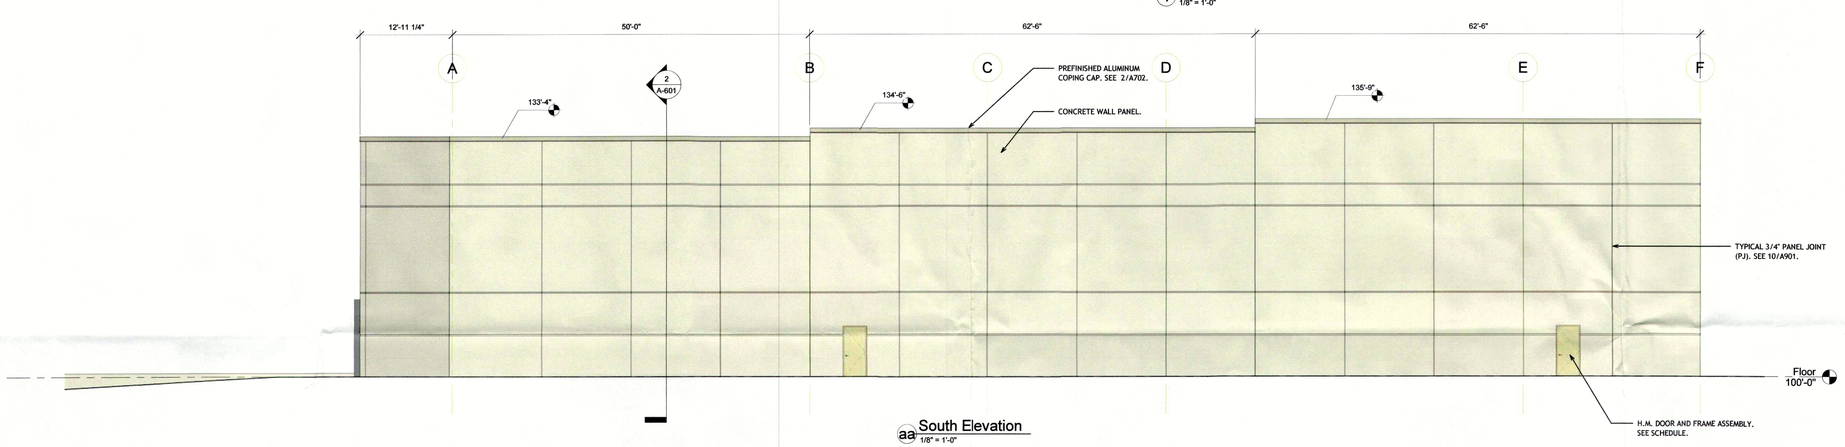

aa South Elevation
1/8" = 1'-0"

2 West Elevation
1/16" = 1'-0"

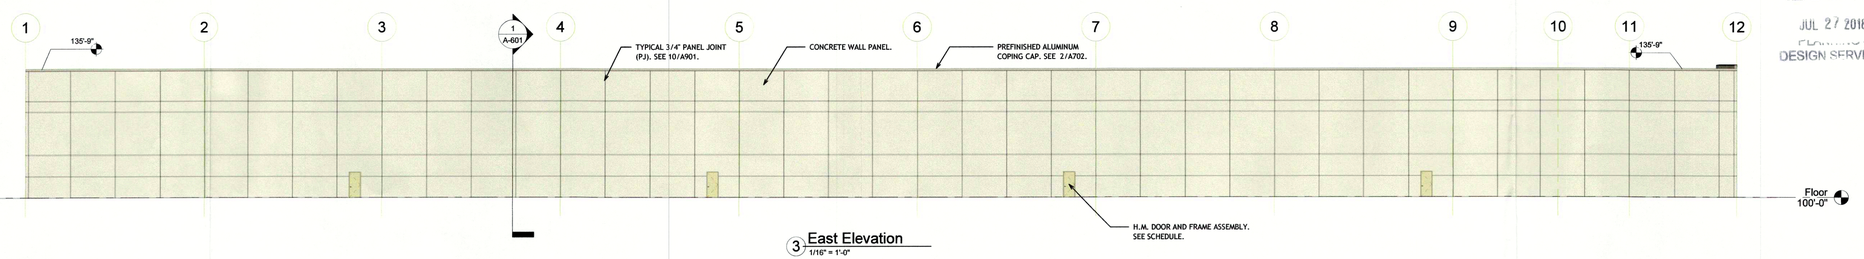

3 East Elevation
1/16" = 1'-0"

RECEIVED
JUL 27 2018
PLANNING & DESIGN SERVICES

Notice

The Architect/Engineer does not define the scope of individual trades, subcontractors, material suppliers, or vendors. Any sheet numbering system used which identifies disciplines is solely for the Architect/Engineer's convenience, and is not intended to define a subcontractor's scope of work. Information regarding individual trades, subcontractors, material suppliers, and vendors may be detailed, described and indicated at different locations throughout these documents. No consideration will be given to requests for change orders for failure to obtain and review the complete set of drawings and specifications when preparing bids, prices, and quotations.

© COPYRIGHT by KovertHawkins
ALL RIGHTS RESERVED

630 Market Street
Jeffersonville, IN 47130
812-282-8554
812-282-9171 fax
www.kovarthawkins.com

ENERGY STAR PARTNER

KovertHawkins architects

Drawn By: TPS
Checked By: JAH
Project: 2016xx.xx
Date: 09-04-2018

Revisions

Certified By:

Review Print
07-26-2018

Noltemeyer
Research Drive
–
Louisville Ky.
N xx'xx. W xx' xx"

Sheet
A-501
Elevations

I&D Dev Plan 11/13