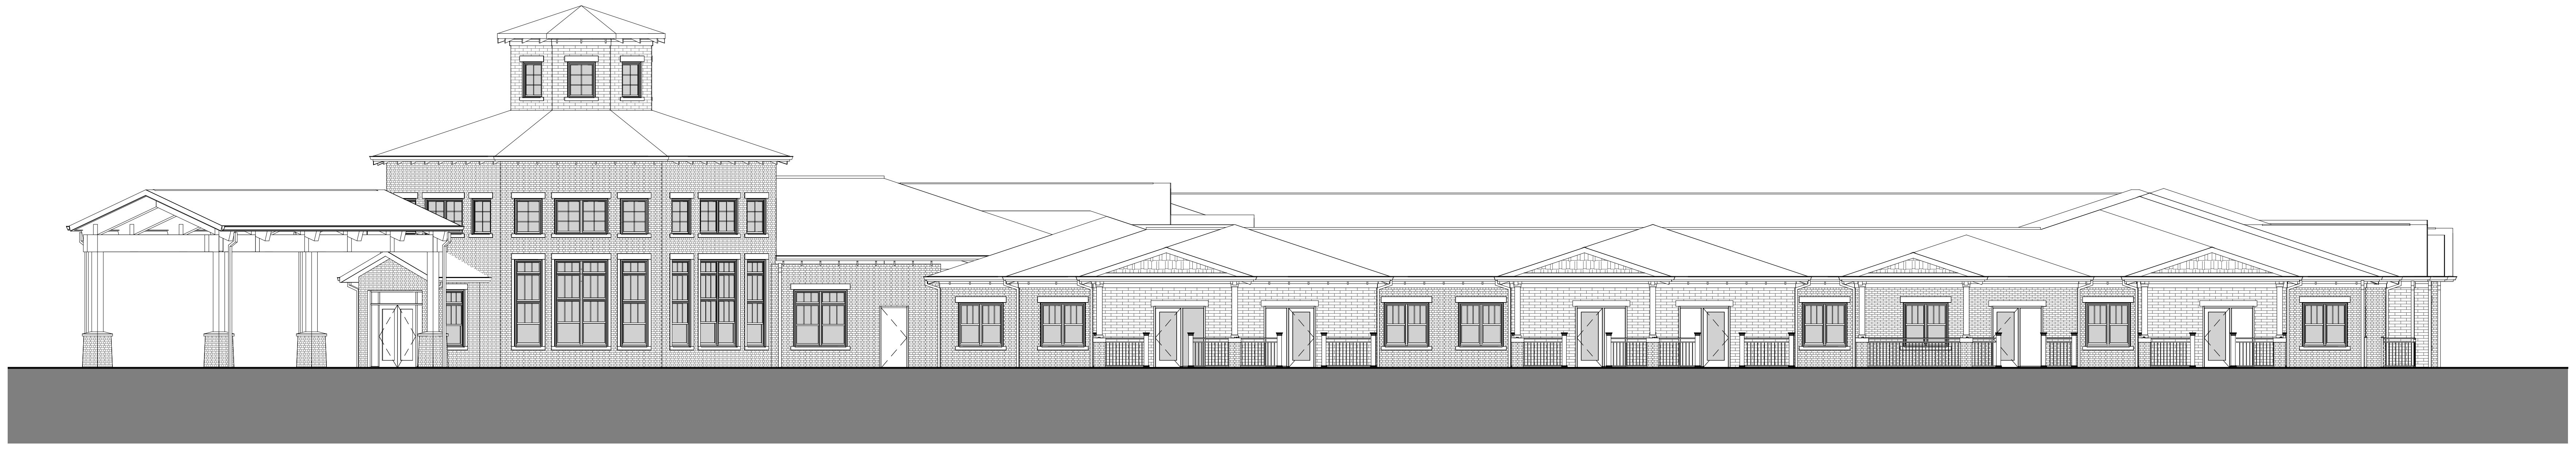

1 NORTH
A201 3/32" = 1'-0"

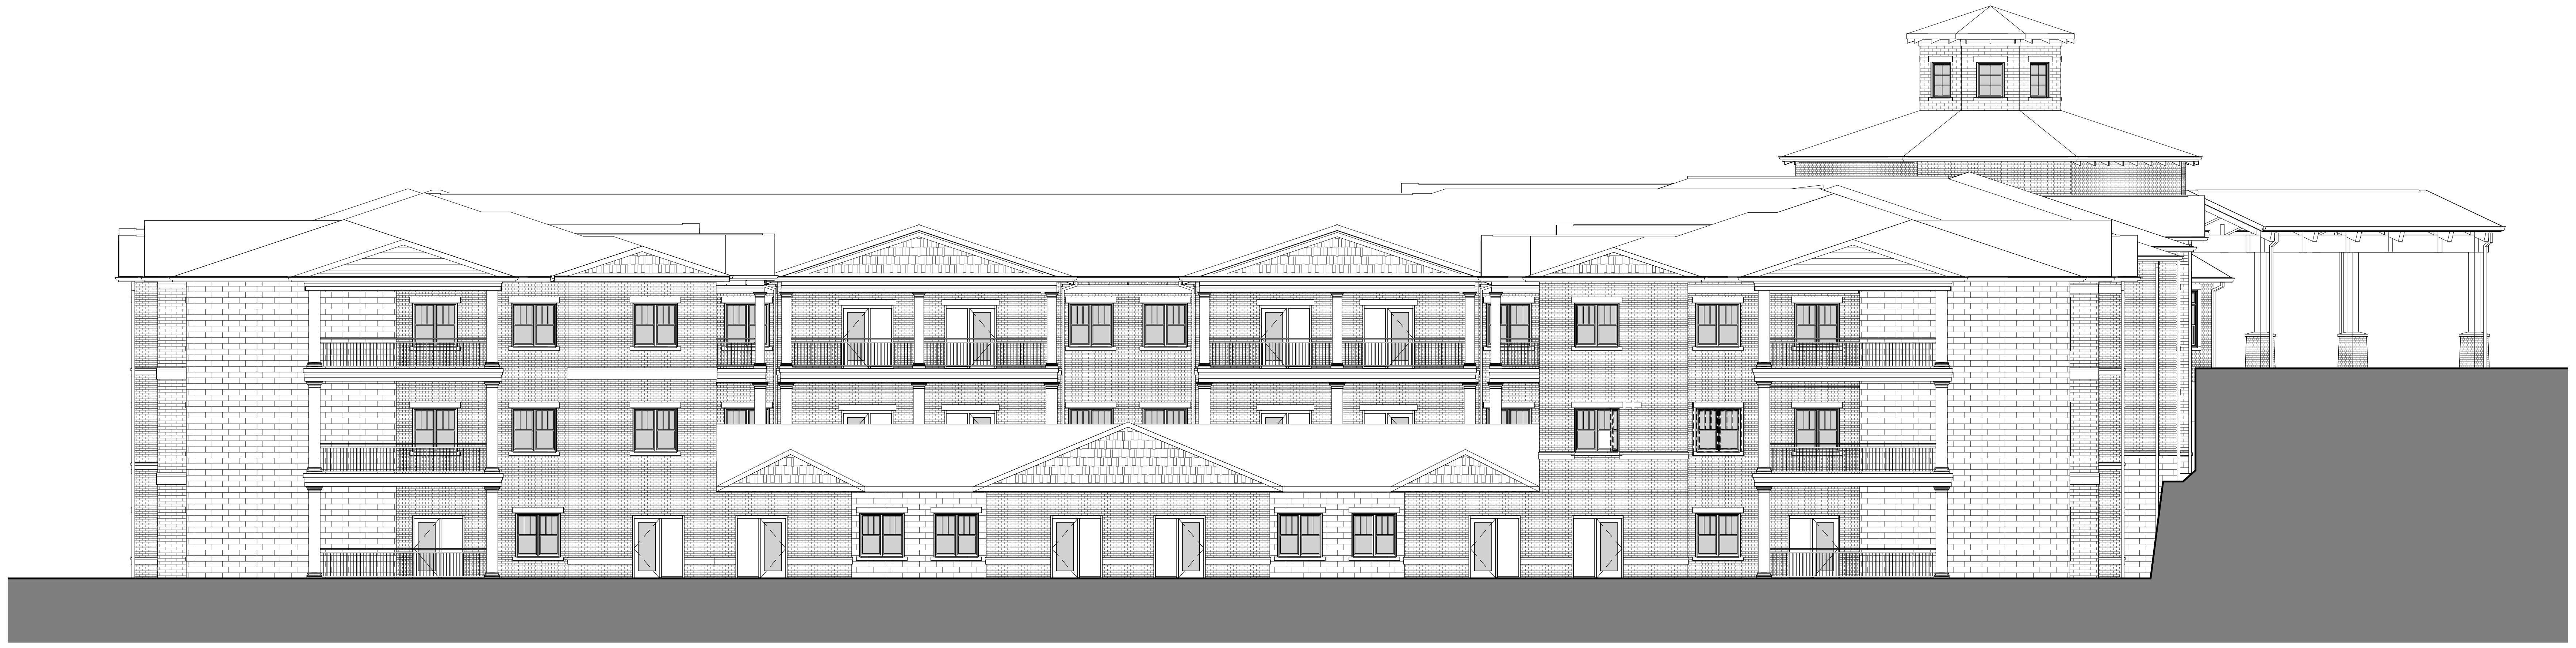

2 SOUTH
A201 3/32" = 1'-0"

STUDIO A
architecture
2330 frankfort ave
louisville, ky 40206
p: (502) 589-8007
f: (502) 589-8004
www.studioaarch.com

Consultants

Civil
BTM Engineering, Inc.
3001 Taylor Springs Drive
Louisville, KY 40220
(502) 459-8427

S / MEP
Genesis Engineering
224 3rd Avenue N.
Franklin, TN 37064
(615) 967-5761

Interior Design
Details Commercial Group
360 Missouri Avenue, Suite 100
Jeffersonville, IN 47130
(502) 930-6507

Food Service
Dine Company
3310 Preston Highway
Louisville, KY 40213
(502) 637-3232

Project Name

Nazareth Home Assisted Living Building

PAYNE STREET
LOUISVILLE, KY 40206

Client

NAZARETH
HOME

200 Newburg Road
Louisville, KY 40205

UNLESS OTHERWISE DIMENSIONED ON PLANS, INSTALL DOORS PER THE FOLLOWING DIMENSIONS LISTED BELOW (FACE OF GWB TO FACE OF GWB)

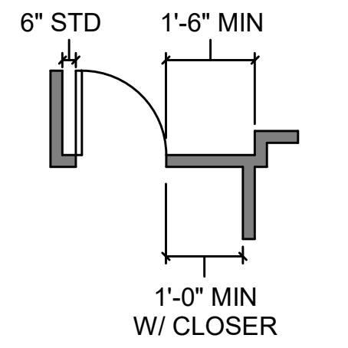

Seal

SCHEMATIC DESIGN

Revisions

No.	Description	Date

EXTERIOR ELEVATIONS

Project number	18NH01
Date	04/30/19

A201

Scale	3/32" = 1'-0"

C:\Revit\18NH01 - Nazareth-AL Building-memory care REVERSE_Adrie.rvt
6/28/2019 2:39:10 PM

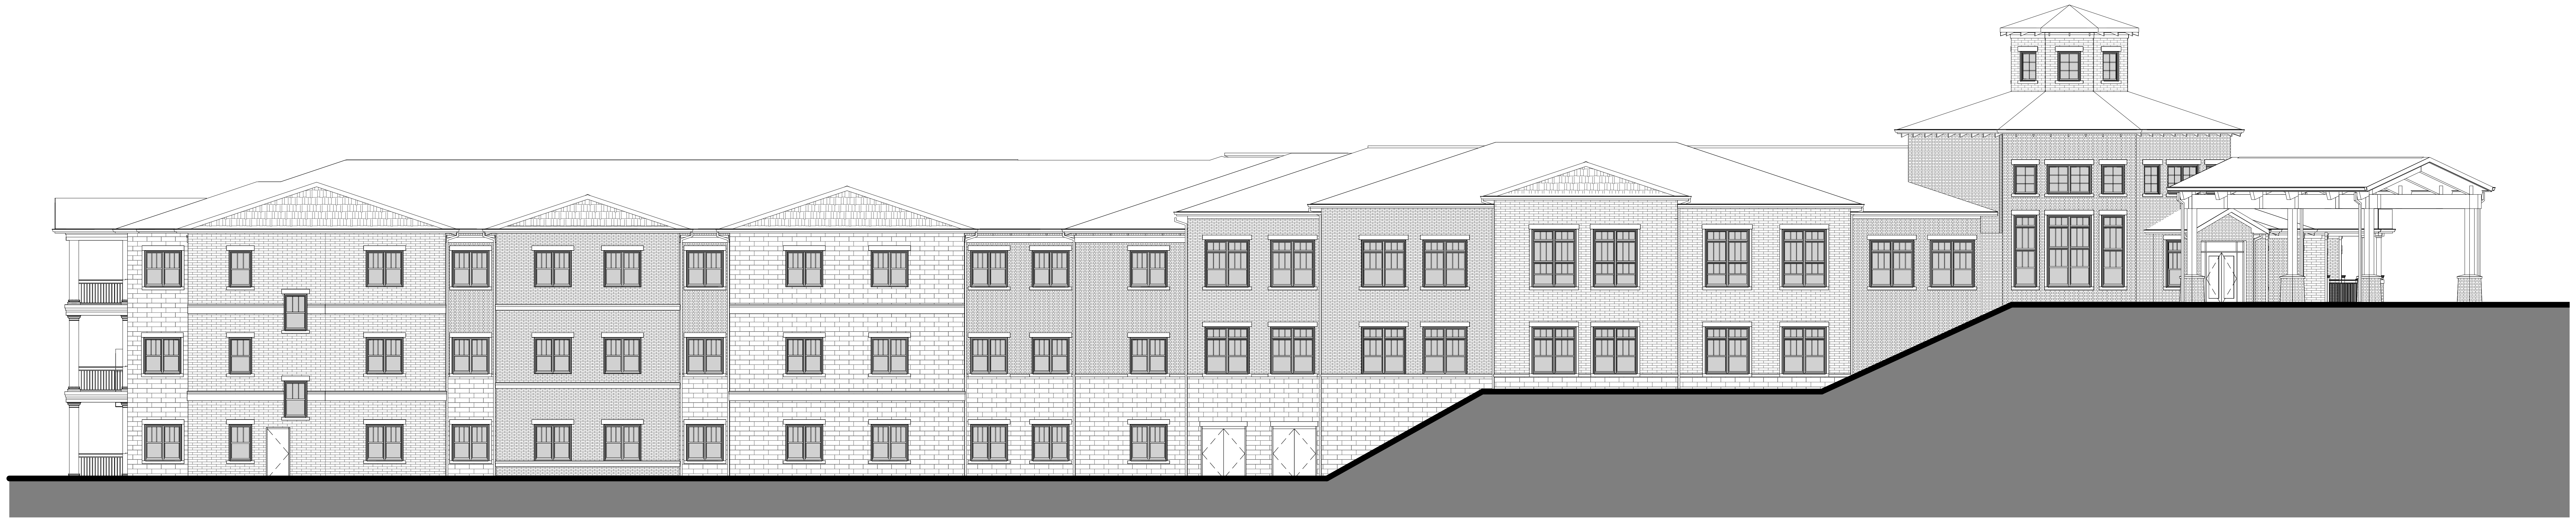

1 **EAST**
A202 3/32" = 1'-0"

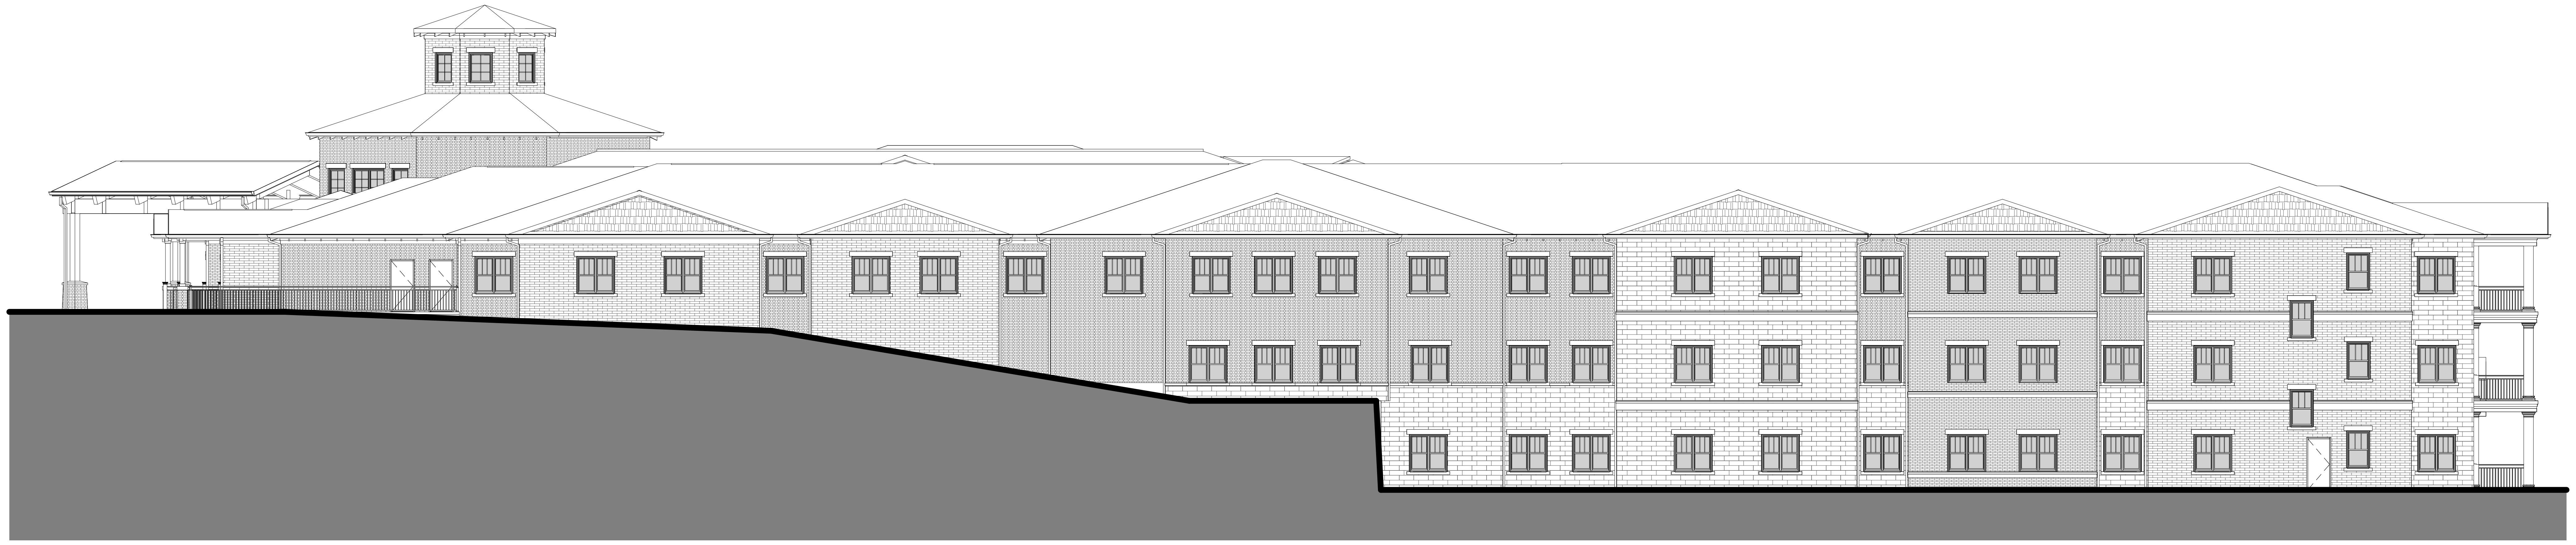

2 **WEST**
A202 3/32" = 1'-0"

STUDIO A
architecture
2330 frankfort ave
louisville, ky 40206
p: (502) 589-8007
f: (502) 589-8004
www.studioaarch.com

Consultants

Civil
BTM Engineering, Inc.
3001 Taylor Springs Drive
Louisville, KY 40220
(502) 459-8427

S / MEP
Genesis Engineering
224 3rd Avenue N.
Franklin, TN 37064
(615) 967-5761

Interior Design
Details Commercial Group
360 Missouri Avenue, Suite 100
Jeffersonville, IN 47130
(502) 930-6507

Food Service
Dine Company
3310 Preston Highway
Louisville, KY 40213
(502) 637-3232

Project Name

Nazareth Home
Assisted Living
Building

PAYNE STREET
LOUISVILLE, KY 40206

Client

NAZARETH
HOME

200 Newburg Road
Louisville, KY 40205

UNLESS OTHERWISE DIMENSIONED ON PLANS, INSTALL DOORS PER THE FOLLOWING DIMENSIONS LISTED BELOW (FACE OF GWB TO FACE OF GWB)

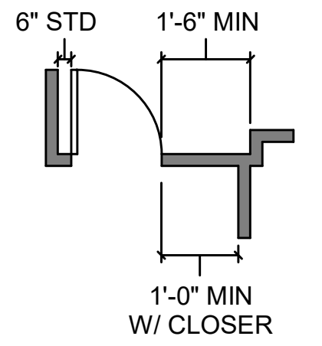

Seal

SCHEMATIC DESIGN

Revisions

No.	Description	Date

EXTERIOR
ELEVATIONS

Project number 18NH01
Date 04/30/19

A202

Scale 3/32" = 1'-0"

C:\Revit\18NH01 - Nazareth-AL Building-memory care REVERSE_Adrie.rvt
6/28/2019 2:39:21 PM

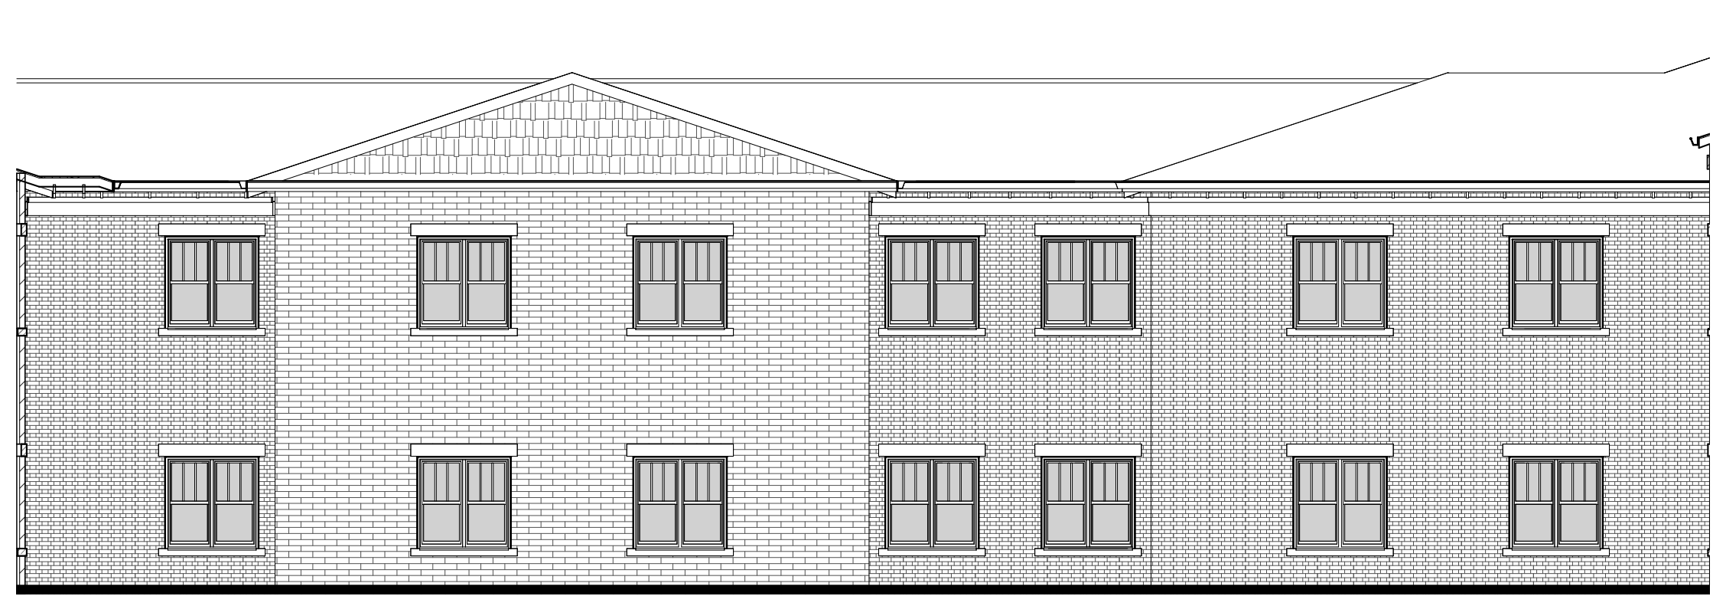

1 COURTYARD - NORTH ELEVATION
A203 3/32" = 1'-0"

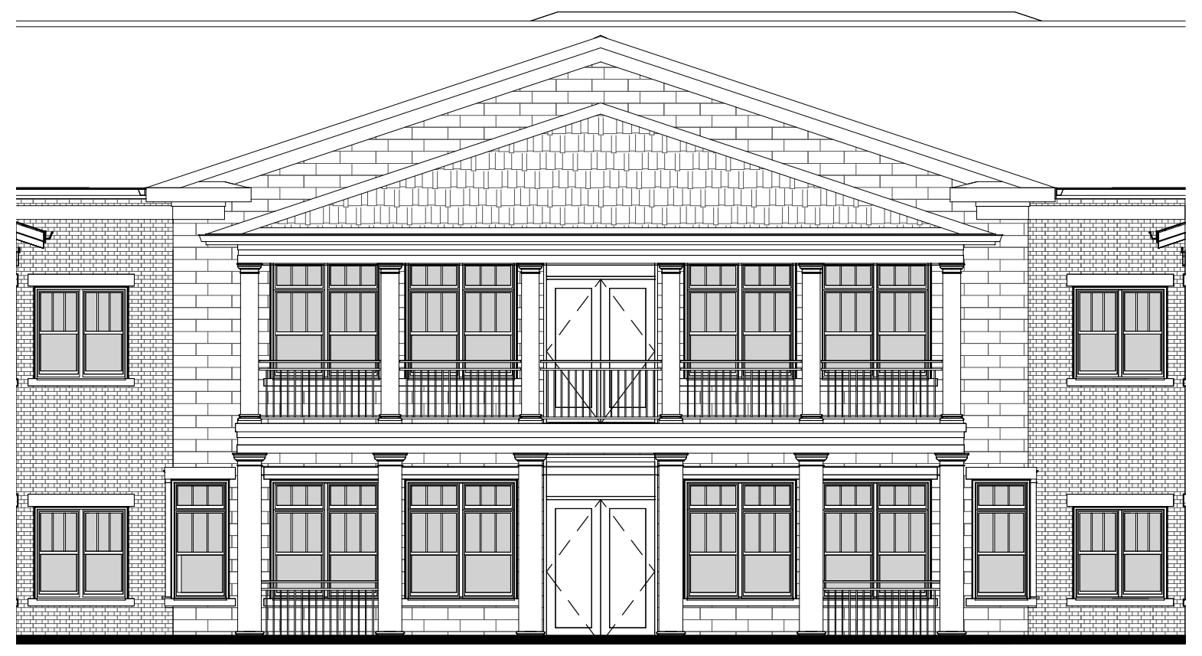

2 COURTYARD - EAST ELEVATION
A203 3/32" = 1'-0"

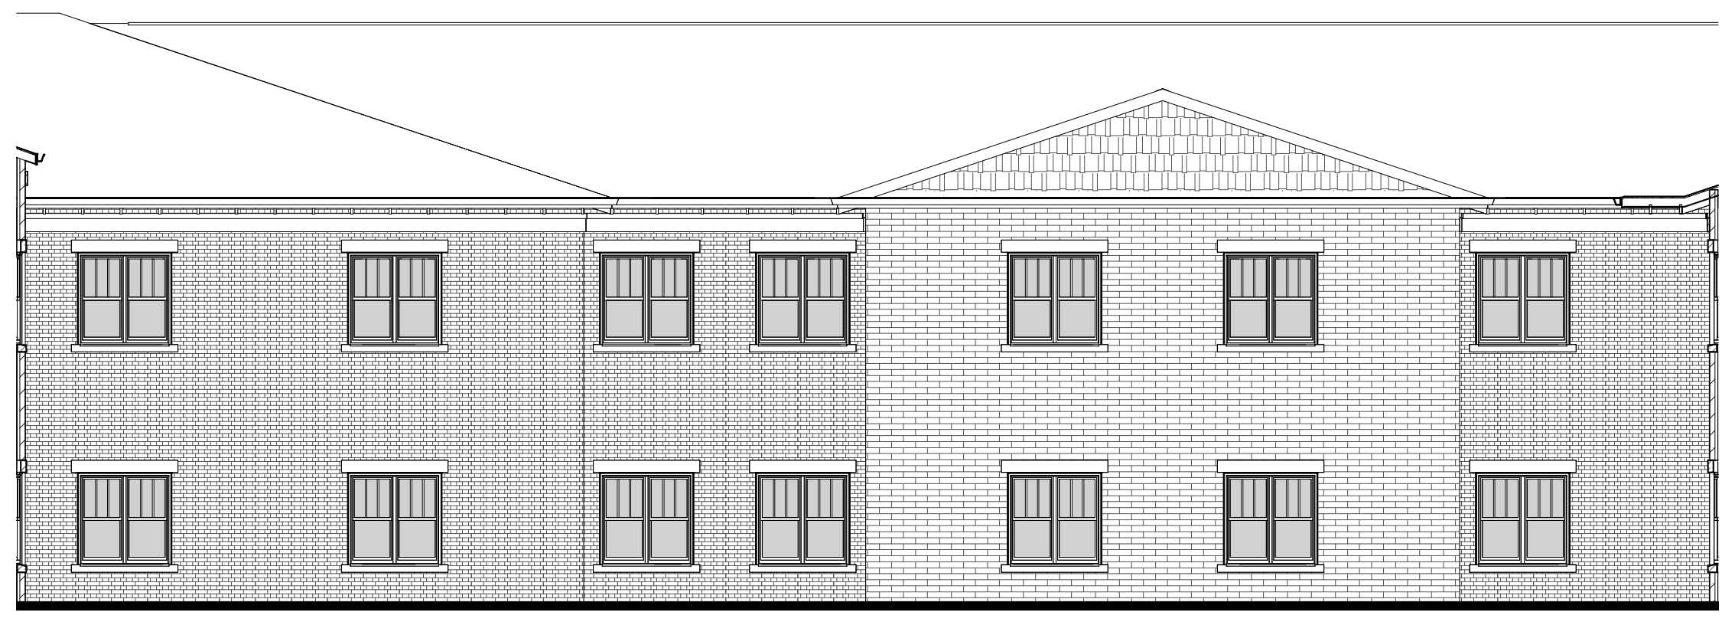

3 COURTYARD - SOUTH ELEVATION
A203 3/32" = 1'-0"

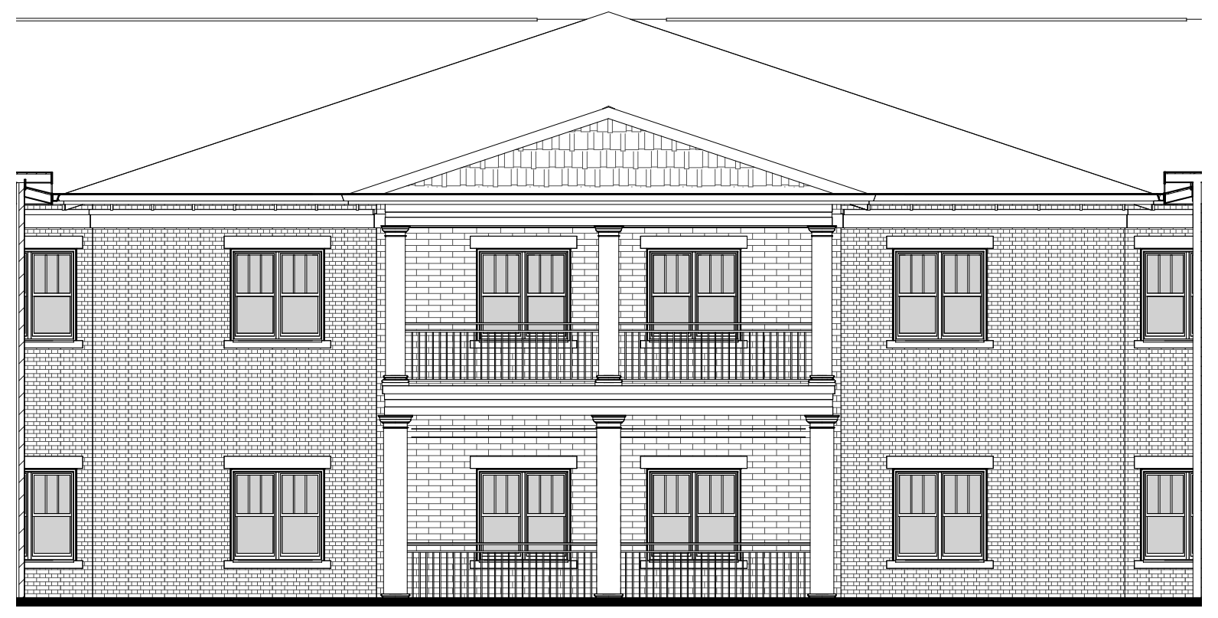

4 COURTYARD - WEST ELEVATION
A203 3/32" = 1'-0"

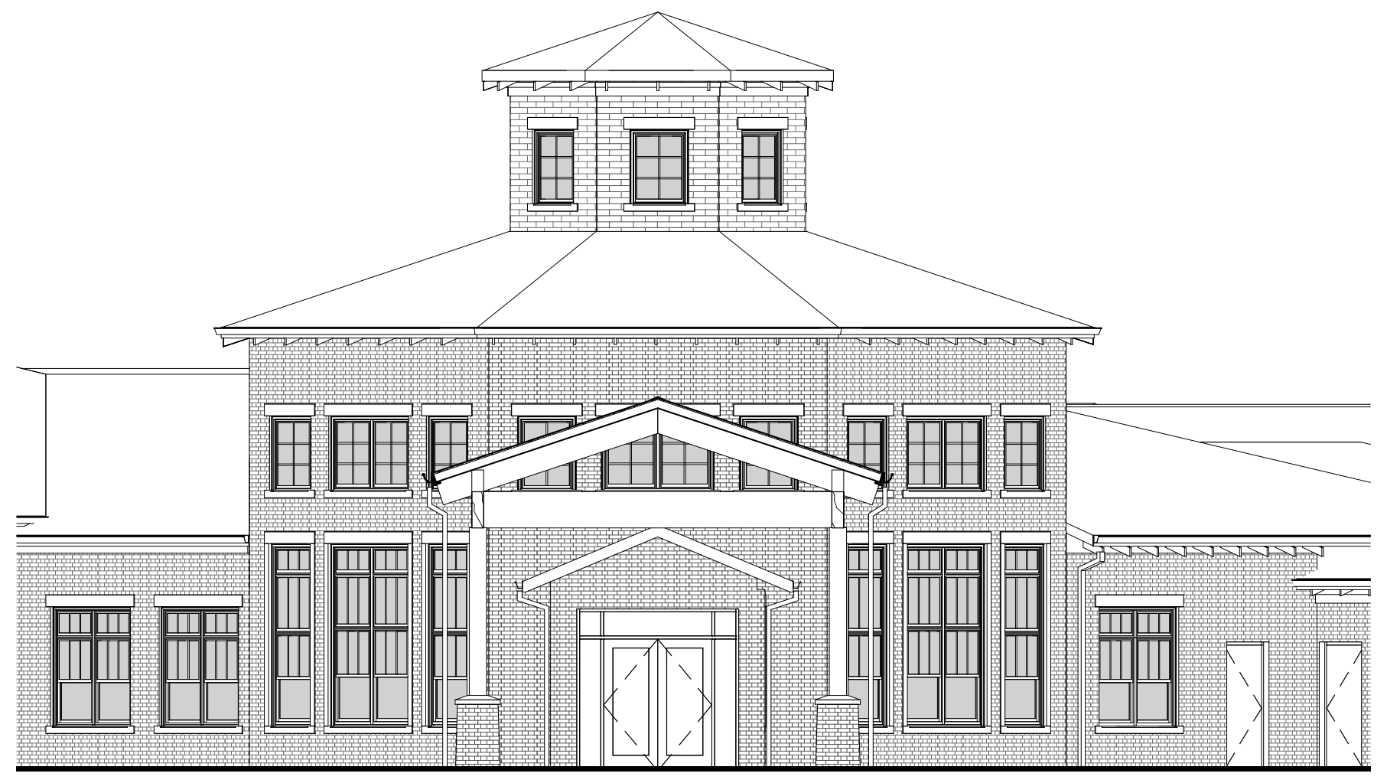

5 CUPOLA - ELEVATION
A203 3/32" = 1'-0"

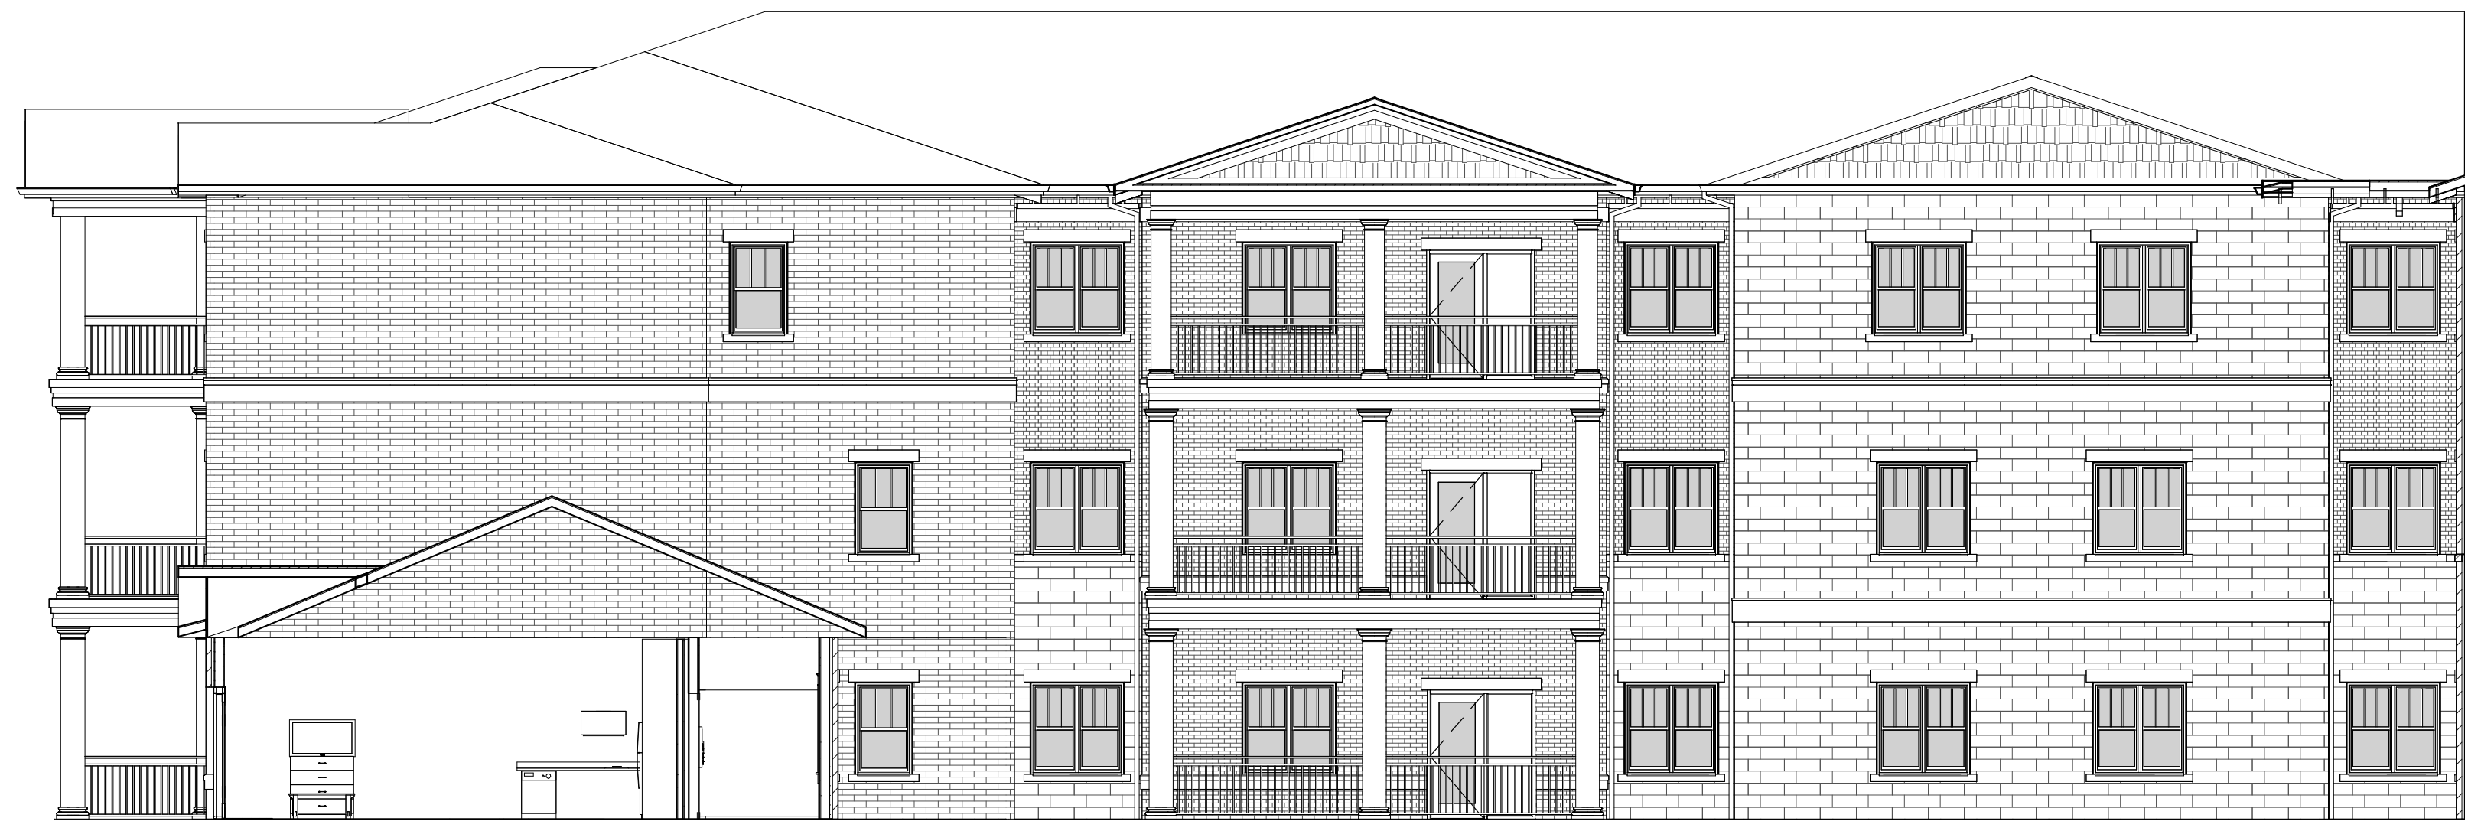

6 LOWER COURTYARD - WEST ELEVATION
A203 3/32" = 1'-0"

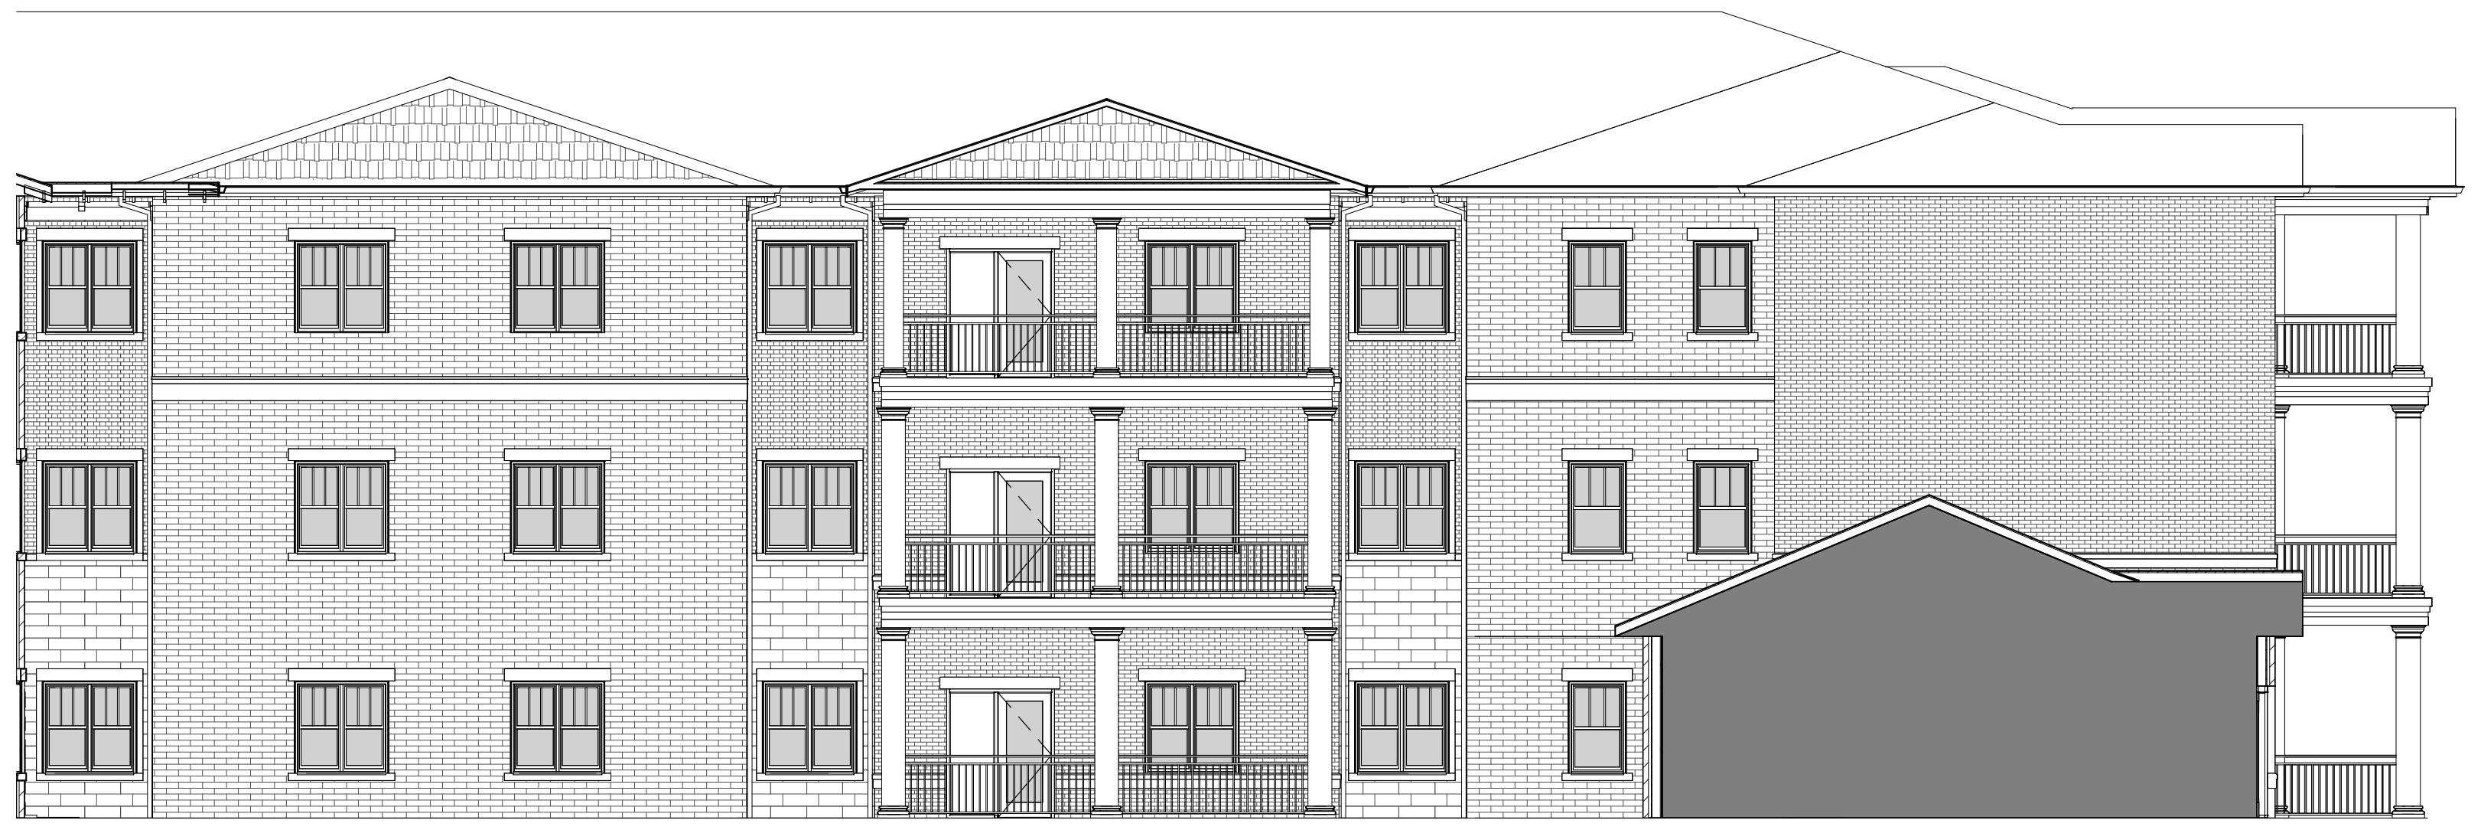

7 LOWER COURTYARD - EAST ELEVATION
A203 3/32" = 1'-0"

STUDIO A
architecture
2330 frankfort ave
louisville, ky 40206
p: (502) 589-8007
f: (502) 589-8004
www.studioaarch.com

Consultants

Civil
BTM Engineering, Inc.
3001 Taylor Springs Drive
Louisville, KY 40220
(502) 459-8427

S / MEP
Genesis Engineering
224 3rd Avenue N.
Franklin, TN 37064
(615) 967-5761

Interior Design
Details Commercial Group
360 Missouri Avenue, Suite 100
Jeffersonville, IN 47130
(502) 930-6507

Food Service
Dine Company
3310 Preston Highway
Louisville, KY 40213
(502) 637-3232

Project Name

Nazareth Home
Assisted Living
Building

PAYNE STREET
LOUISVILLE, KY 40206

Client

NAZARETH
HOME

200 Newburg Road
Louisville, KY 40205

UNLESS OTHERWISE DIMENSIONED ON PLANS, INSTALL DOORS PER THE FOLLOWING DIMENSIONS LISTED BELOW (FACE OF GWB TO FACE OF GWB)

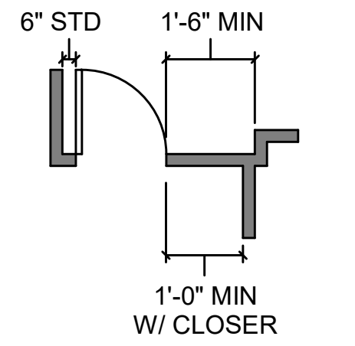

Seal

SCHEMATIC DESIGN

Revisions

No.	Description	Date

EXTERIOR
ELEVATIONS

Project number 18NH01
Date 04/30/19

A203

Scale 3/32" = 1'-0"

C:\Revit\18NH01 - Nazareth-AL Building-memory care REVERSE_Adrie.rvt
6/28/2019 2:39:28 PM

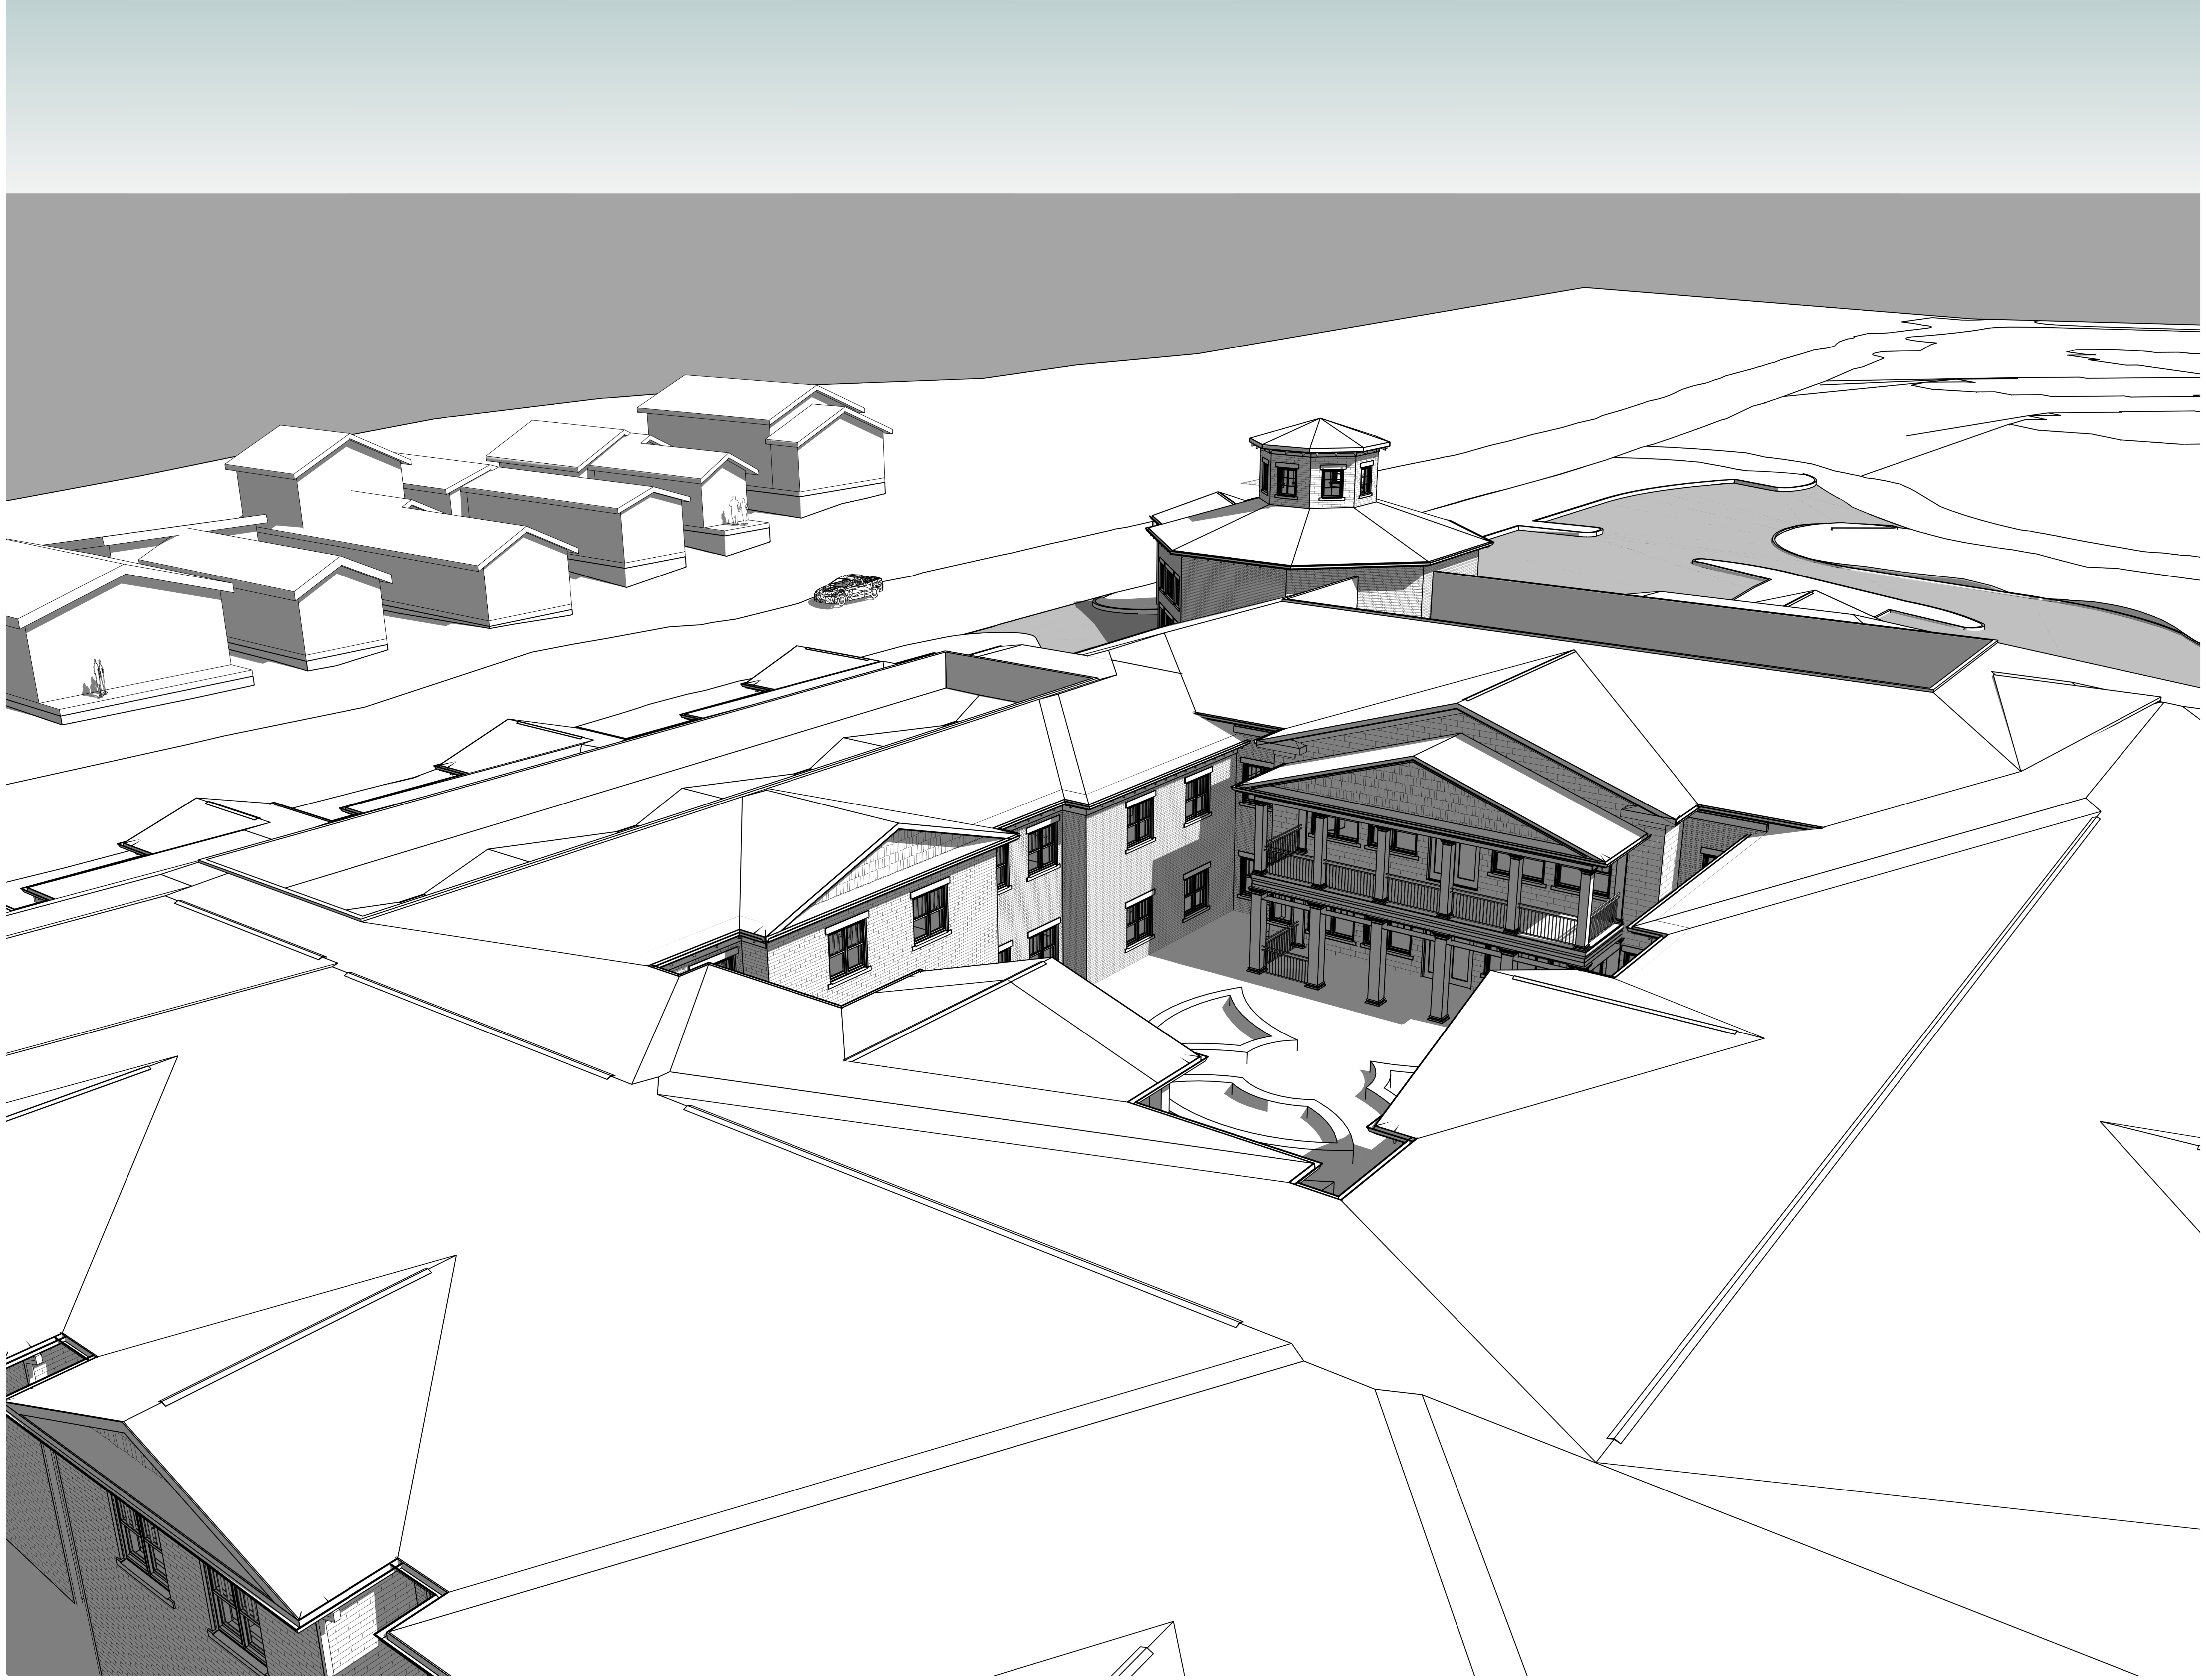

1 SD203 INTERIOR COURTYARD FROM ABOVE

STUDIO A
architecture
2330 frankfort ave
louisville, ky 40206
p: (502) 589-8007
f: (502) 589-8004
www.studioaarch.com

Consultants

Civil
BTM Engineering, Inc.
3001 Taylor Springs Drive
Louisville, KY 40220
(502) 459-8427

S / MEP
Genesis Engineering
224 3rd Avenue N.
Franklin, TN 37064
(615) 967-5761

Interior Design
Details Commercial Group
360 Missouri Avenue, Suite 100
Jeffersonville, IN 47130
(502) 930-6507

Food Service
Dine Company
3310 Preston Highway
Louisville, KY 40213
(502) 637-3232

Project Name

Nazareth Home
Assisted Living
Building

PAYNE STREET
LOUISVILLE, KY 40206

Client

NAZARETH
HOME

200 Newburg Road
Louisville, KY 40205

UNLESS OTHERWISE DIMENSIONED ON PLANS, INSTALL DOORS PER THE FOLLOWING DIMENSIONS LISTED BELOW (FACE OF GWB TO FACE OF GWB)

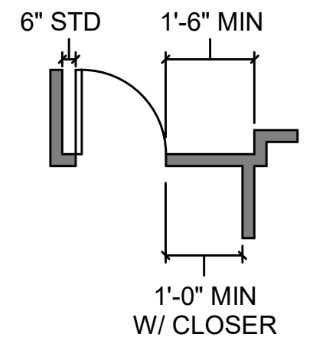

Seal

SCHEMATIC DESIGN

Revisions

No.	Description	Date

SCHEMATIC RENDERINGS

Project number 18NH01
Date February 13, 2019

SD203

Scale

C:\Revit\18NH01 - Nazareth-AL Building-memory care REVERSE_Adrie.rvt
6/28/2019 2:40:02 PM

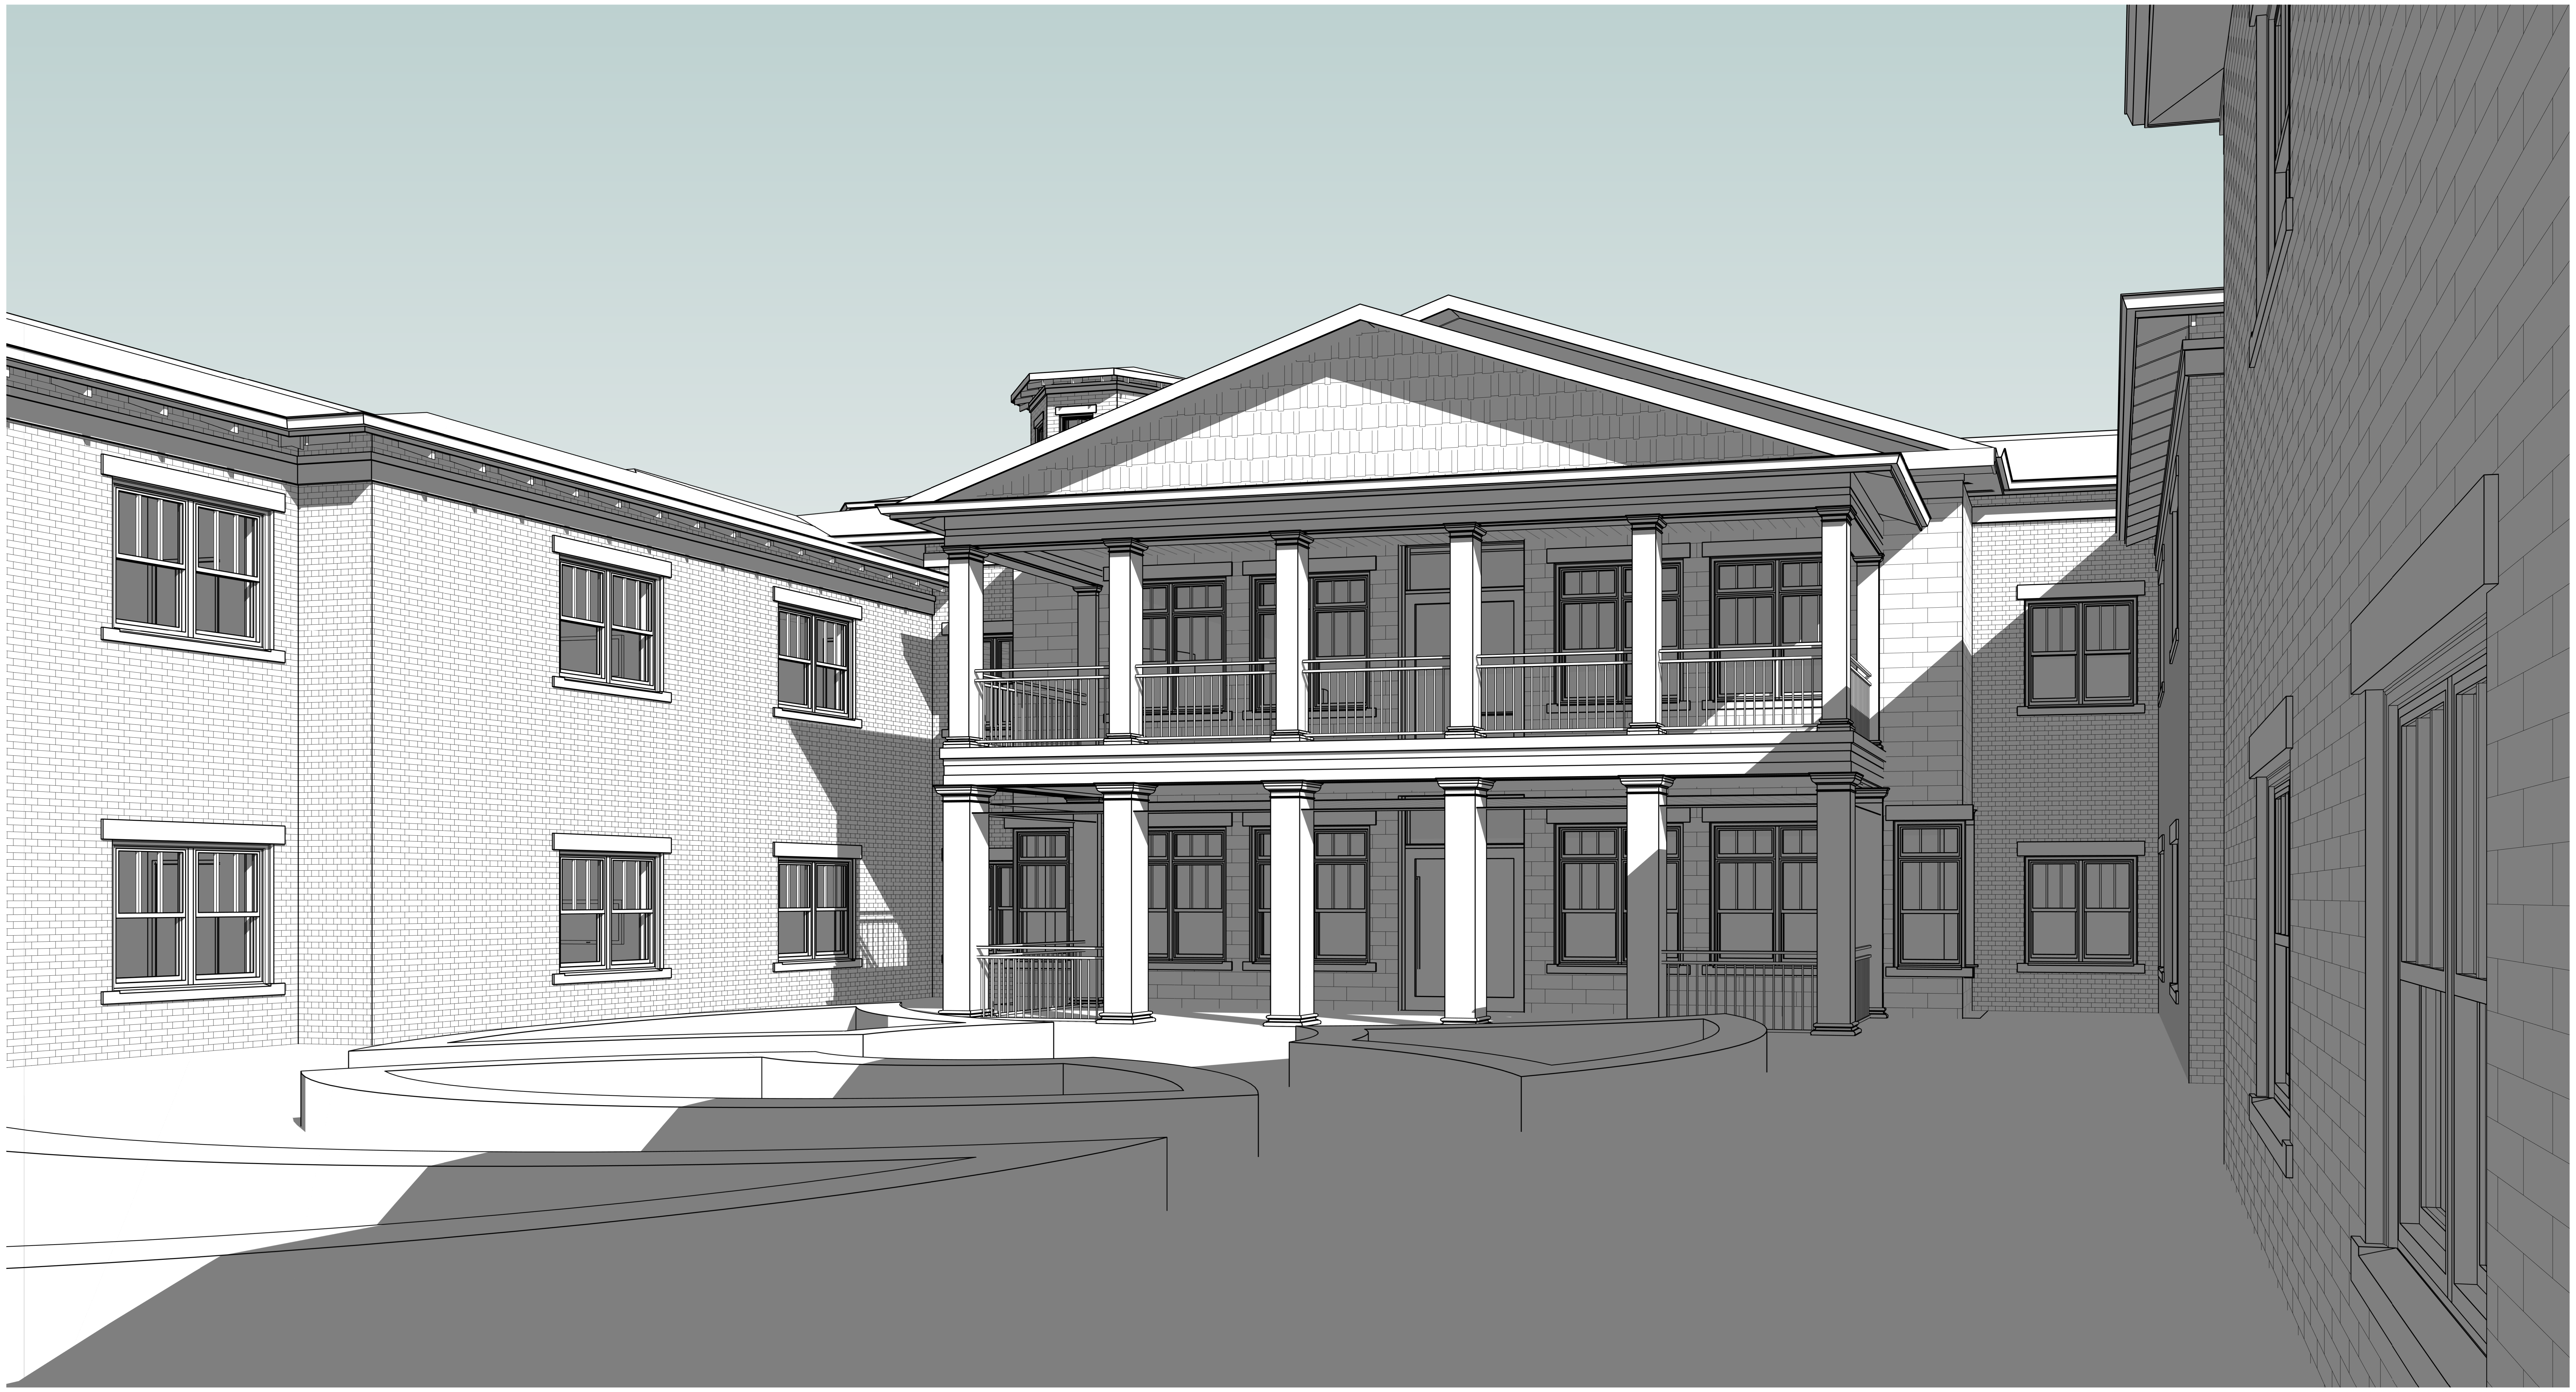

2
SD204
INTERIOR COURTYARD FROM GROUND

STUDIO A
architecture
2330 frankfort ave
louisville, ky 40206
p: (502) 589-8007
f: (502) 589-8004
www.studioaarch.com

Consultants

Civil
BTM Engineering, Inc.
3001 Taylor Springs Drive
Louisville, KY 40220
(502) 459-8427

S / MEP
Genesis Engineering
224 3rd Avenue N.
Franklin, TN 37064
(615) 967-5761

Interior Design
Details Commercial Group
360 Missouri Avenue, Suite 100
Jeffersonville, IN 47130
(502) 930-6507

Food Service
Dine Company
3310 Preston Highway
Louisville, KY 40213
(502) 637-3232

Project Name

Nazareth Home
Assisted Living
Building

PAYNE STREET
LOUISVILLE, KY 40206

Client

NAZARETH
HOME

200 Newburg Road
Louisville, KY 40205

UNLESS OTHERWISE DIMENSIONED ON PLANS, INSTALL DOORS PER THE FOLLOWING DIMENSIONS LISTED BELOW (FACE OF GWB TO FACE OF GWB)

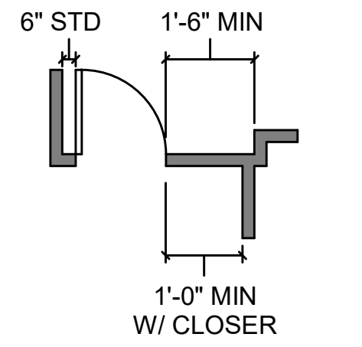

Seal

SCHEMATIC DESIGN

Revisions

No.	Description	Date

SCHEMATIC
RENDERINGS

Project number 18NH01
Date February 13, 2019

SD204

Scale

C:\Revit\18NH01 - Nazareth-AL Building-memory care REVERSE_Adrie.rvt
6/28/2019 2:40:47 PM

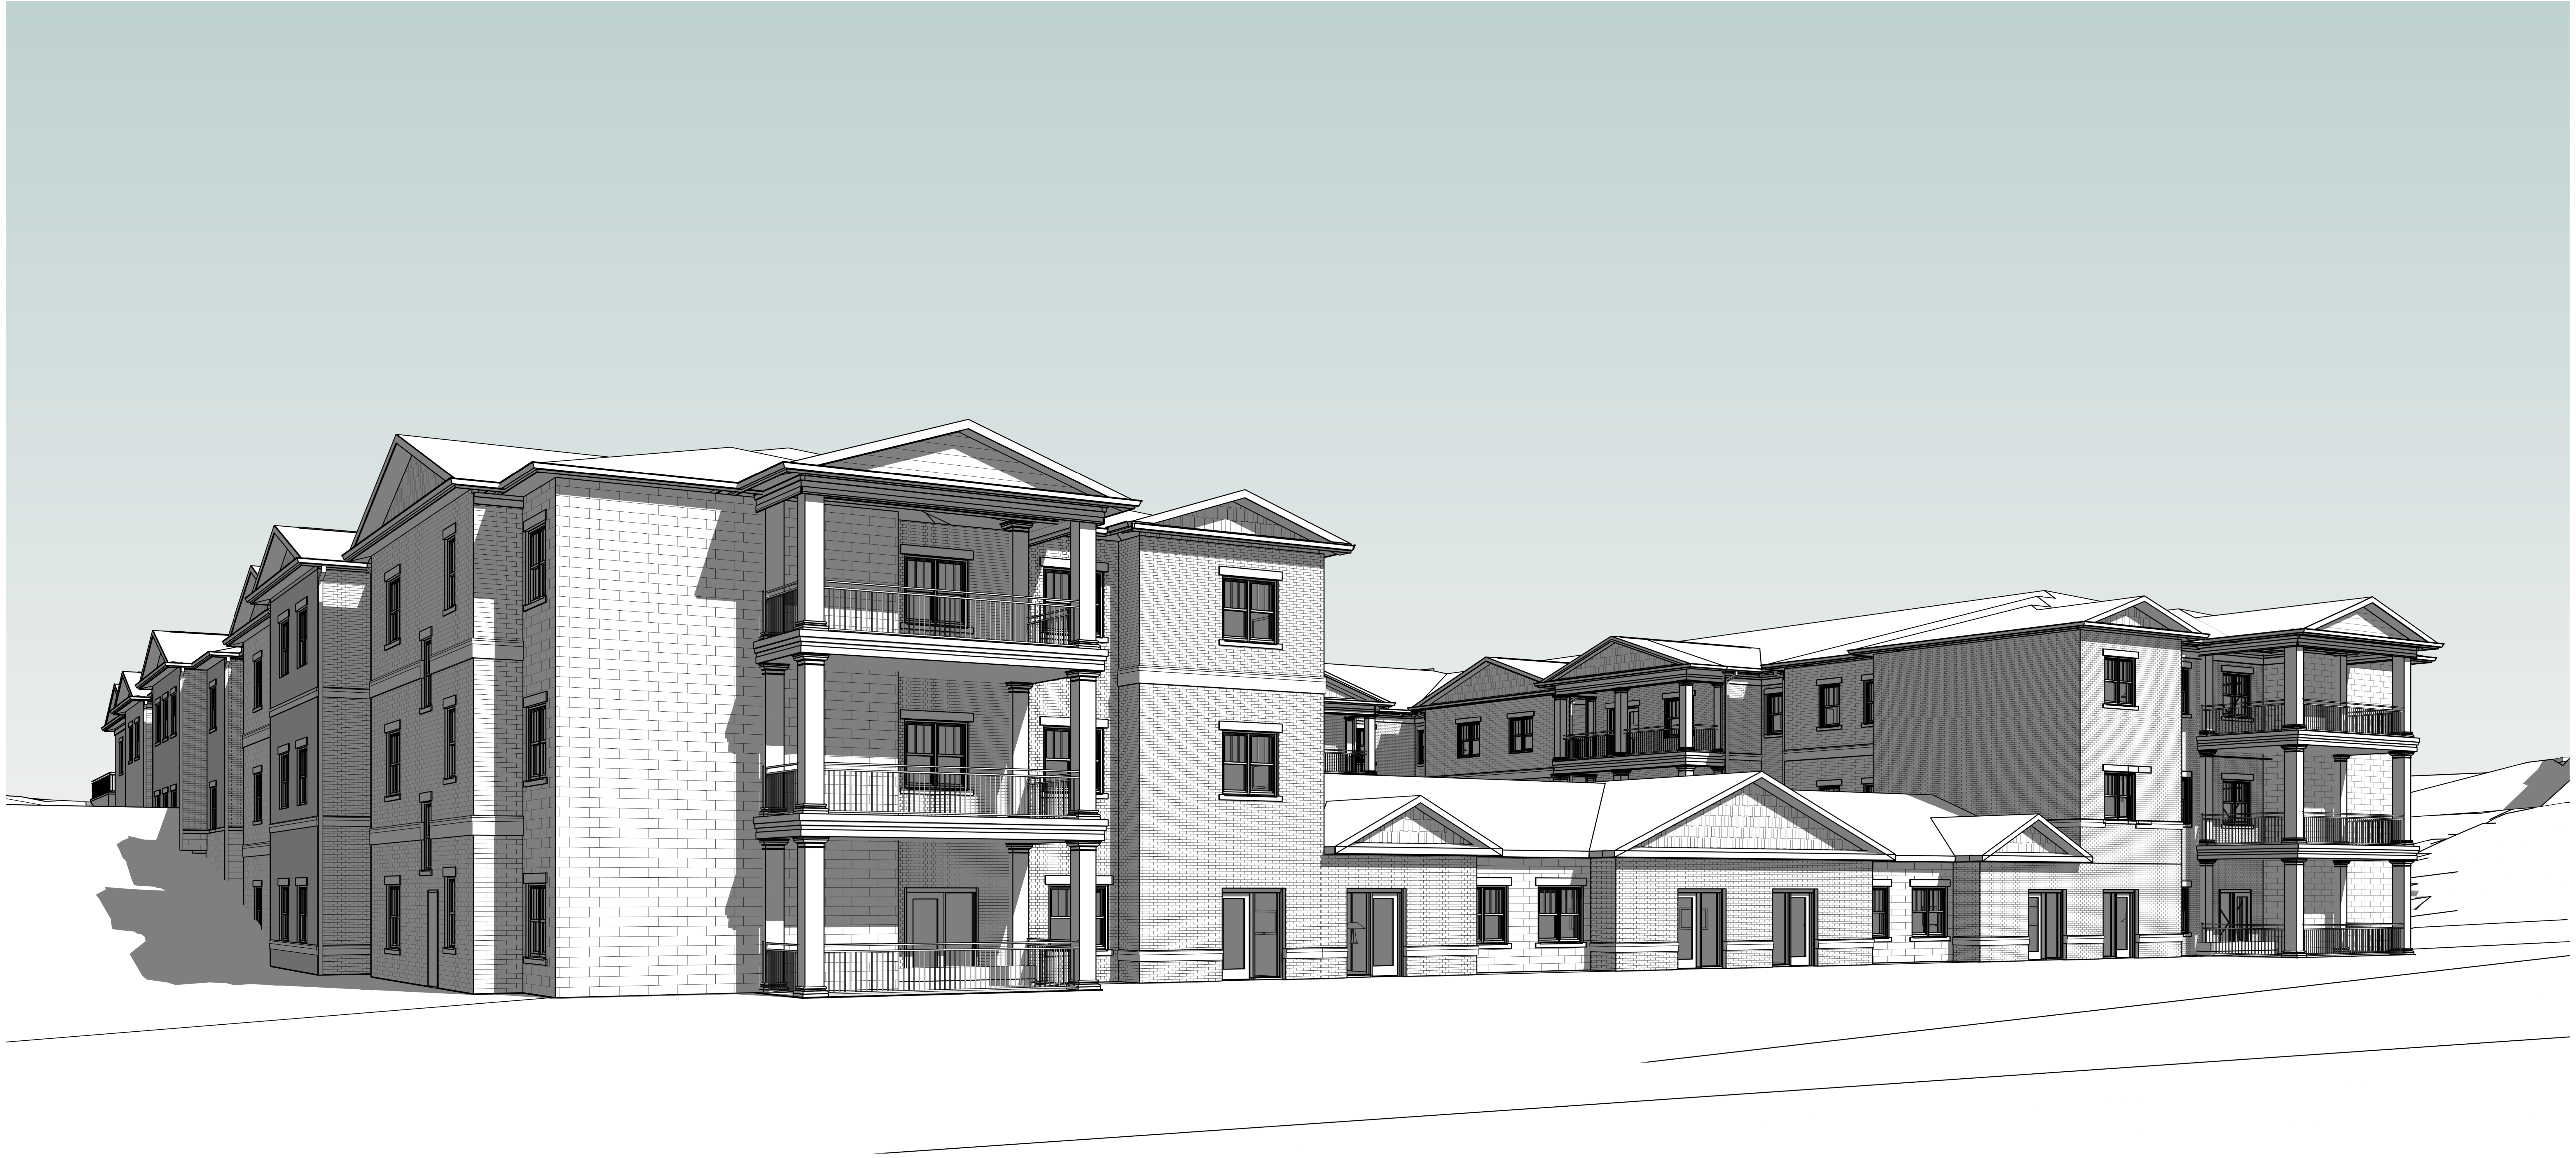

1 SOUTH ELEVATION
SD205

STUDIO A
architecture
2330 frankfort ave
louisville, ky 40206
p: (502) 589-8007
f: (502) 589-8004
www.studioaarch.com

Consultants

Civil
BTM Engineering, Inc.
3001 Taylor Springs Drive
Louisville, KY 40220
(502) 459-8427

S / MEP
Genesis Engineering
224 3rd Avenue N.
Franklin, TN 37064
(615) 967-5761

Interior Design
Details Commercial Group
360 Missouri Avenue, Suite 100
Jeffersonville, IN 47130
(502) 930-6507

Food Service
Dine Company
3310 Preston Highway
Louisville, KY 40213
(502) 637-3232

Project Name

Nazareth Home
Assisted Living
Building

PAYNE STREET
LOUISVILLE, KY 40206

Client

NAZARETH
HOME

200 Newburg Road
Louisville, KY 40205

UNLESS OTHERWISE DIMENSIONED ON PLANS, INSTALL DOORS PER THE FOLLOWING DIMENSIONS LISTED BELOW (FACE OF GWB TO FACE OF GWB)

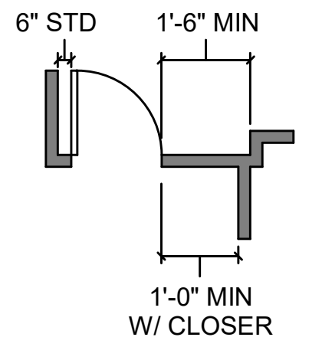

Seal

SCHEMATIC DESIGN

Revisions

No.	Description	Date

SCHEMATIC
RENDERINGS

Project number 18NH01
Date February 13, 2019

SD205

Scale

C:\Revit\18NH01 - Nazareth-AL Building-memory care REVERSE_Adrie.rvt
6/28/2019 2:41:21 PM

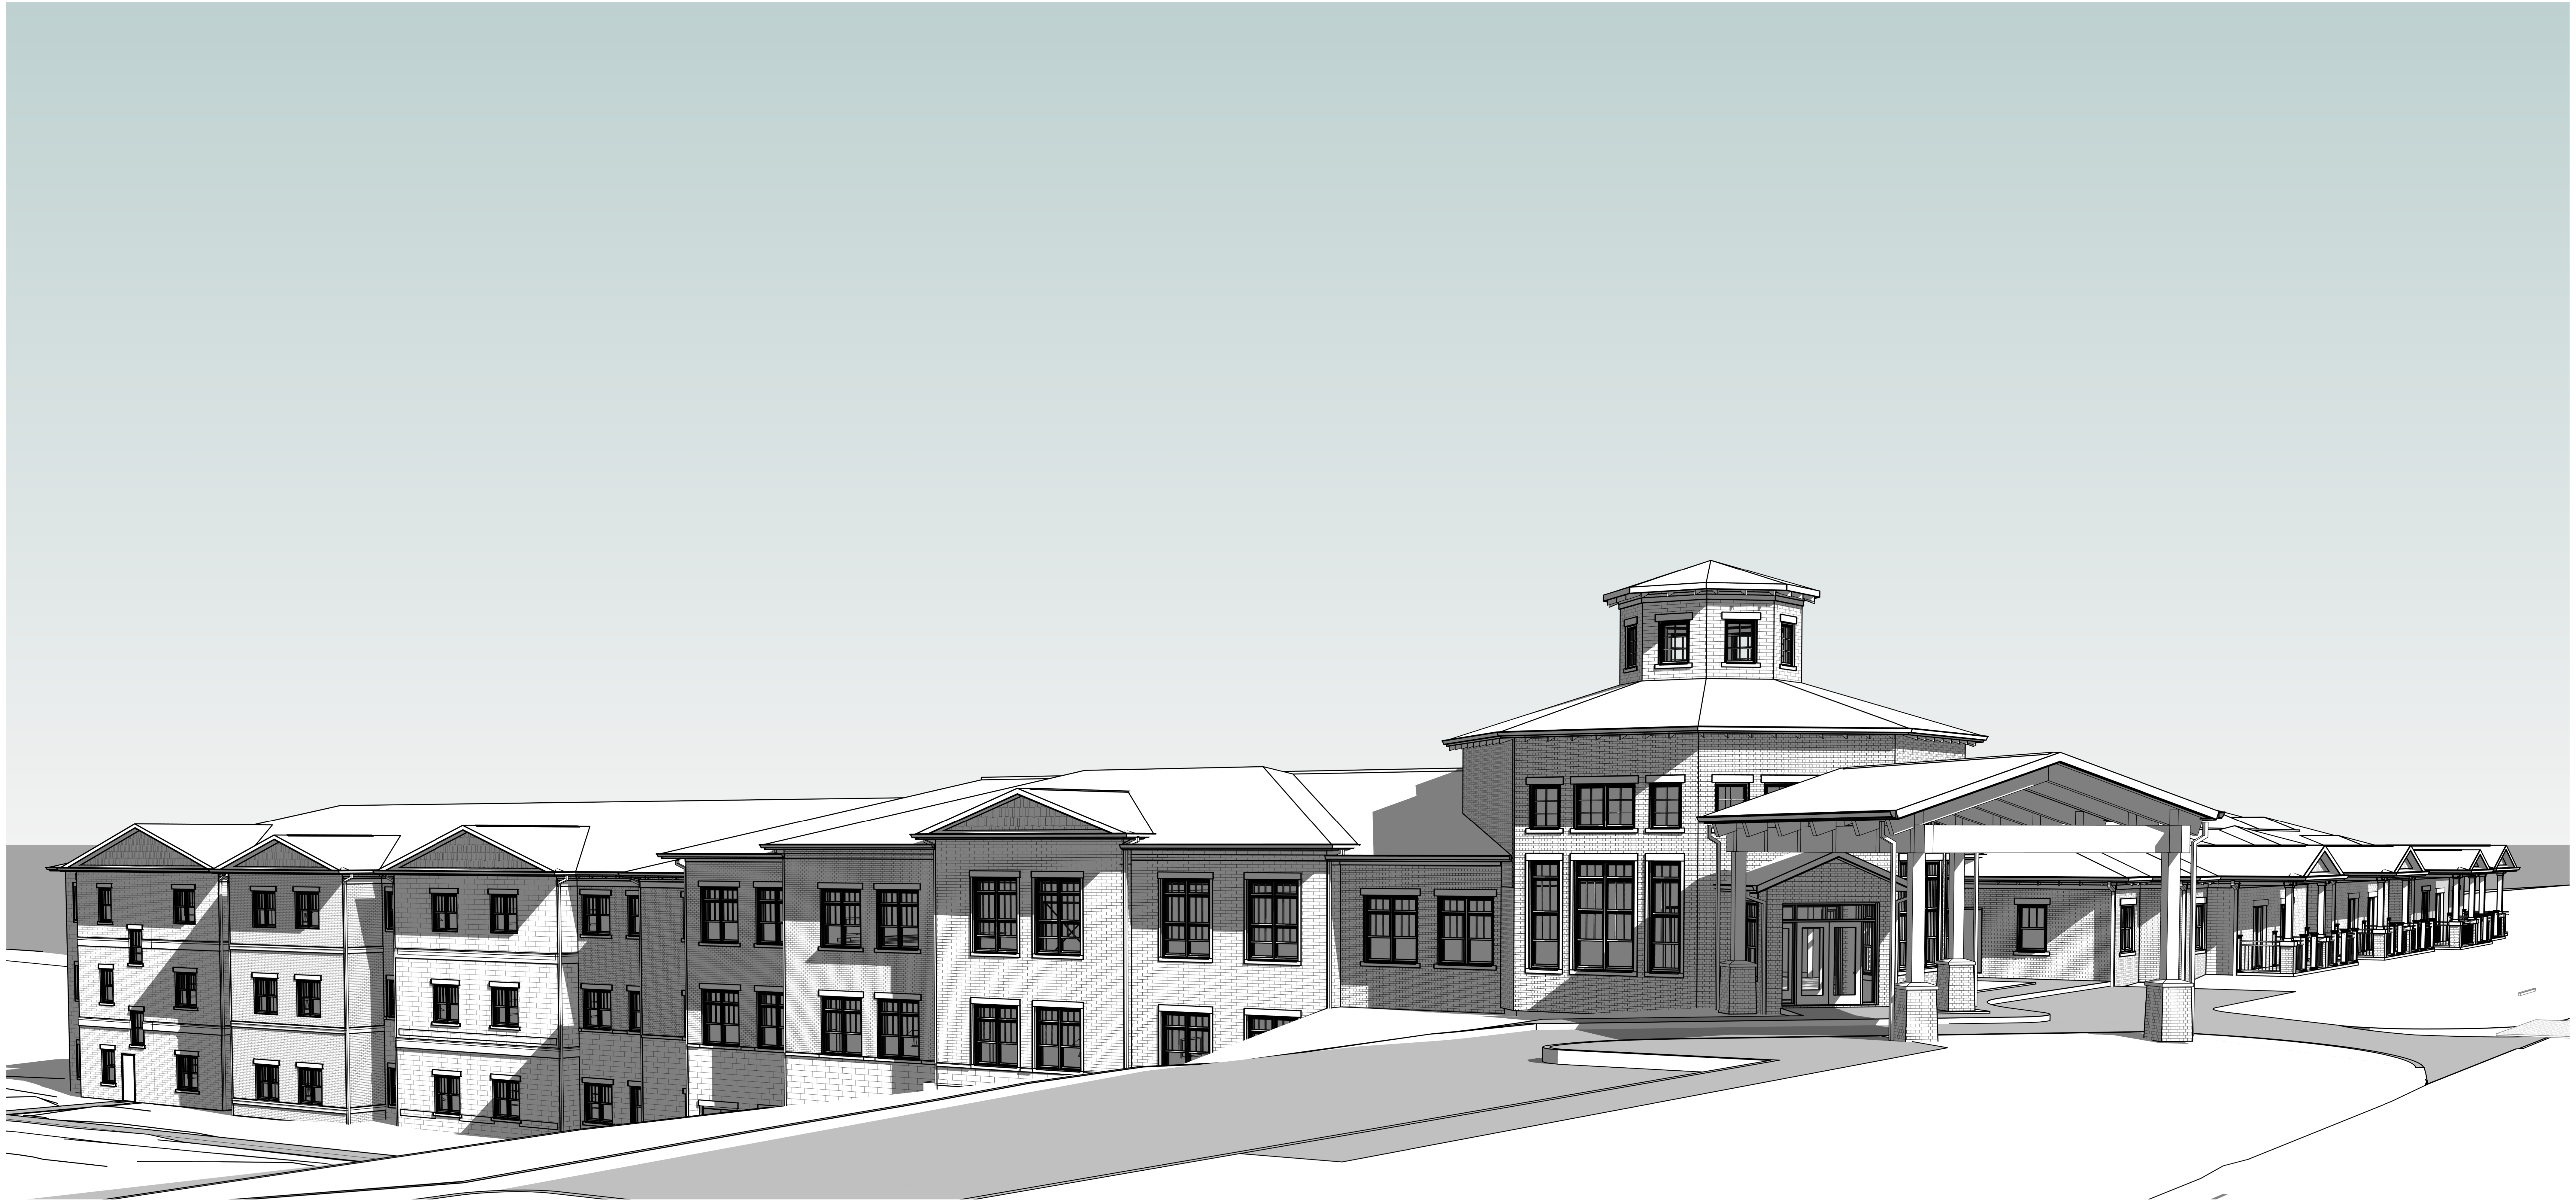

1 VIEW FROM PAYNE STREET
SD206

STUDIO A
architecture
2330 frankfort ave
louisville, ky 40206
p: (502) 589-8007
f: (502) 589-8004
www.studioaarch.com

Consultants

Civil
BTM Engineering, Inc.
3001 Taylor Springs Drive
Louisville, KY 40220
(502) 459-8427

S / MEP
Genesis Engineering
224 3rd Avenue N.
Franklin, TN 37064
(615) 967-5761

Interior Design
Details Commercial Group
360 Missouri Avenue, Suite 100
Jeffersonville, IN 47130
(502) 930-6507

Food Service
Dine Company
3310 Preston Highway
Louisville, KY 40213
(502) 637-3232

Project Name

Nazareth Home Assisted Living Building

PAYNE STREET
LOUISVILLE, KY 40206

Client

NAZARETH
HOME

200 Newburg Road
Louisville, KY 40205

UNLESS OTHERWISE DIMENSIONED ON PLANS, INSTALL DOORS PER THE FOLLOWING DIMENSIONS LISTED BELOW (FACE OF GWB TO FACE OF GWB)

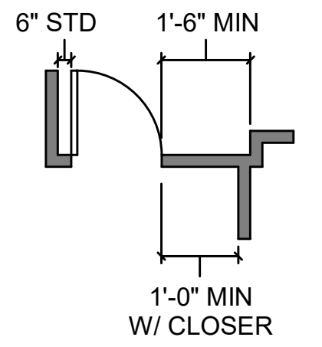

Seal

SCHEMATIC DESIGN

Revisions

No.	Description	Date

SCHEMATIC RENDERINGS

Project number 18NH01
Date February 13, 2019

SD206

Scale

C:\Revit\18NH01 - Nazareth-AL Building-memory care REVERSE_Adrie.rvt
6/28/2019 2:42:00 PM

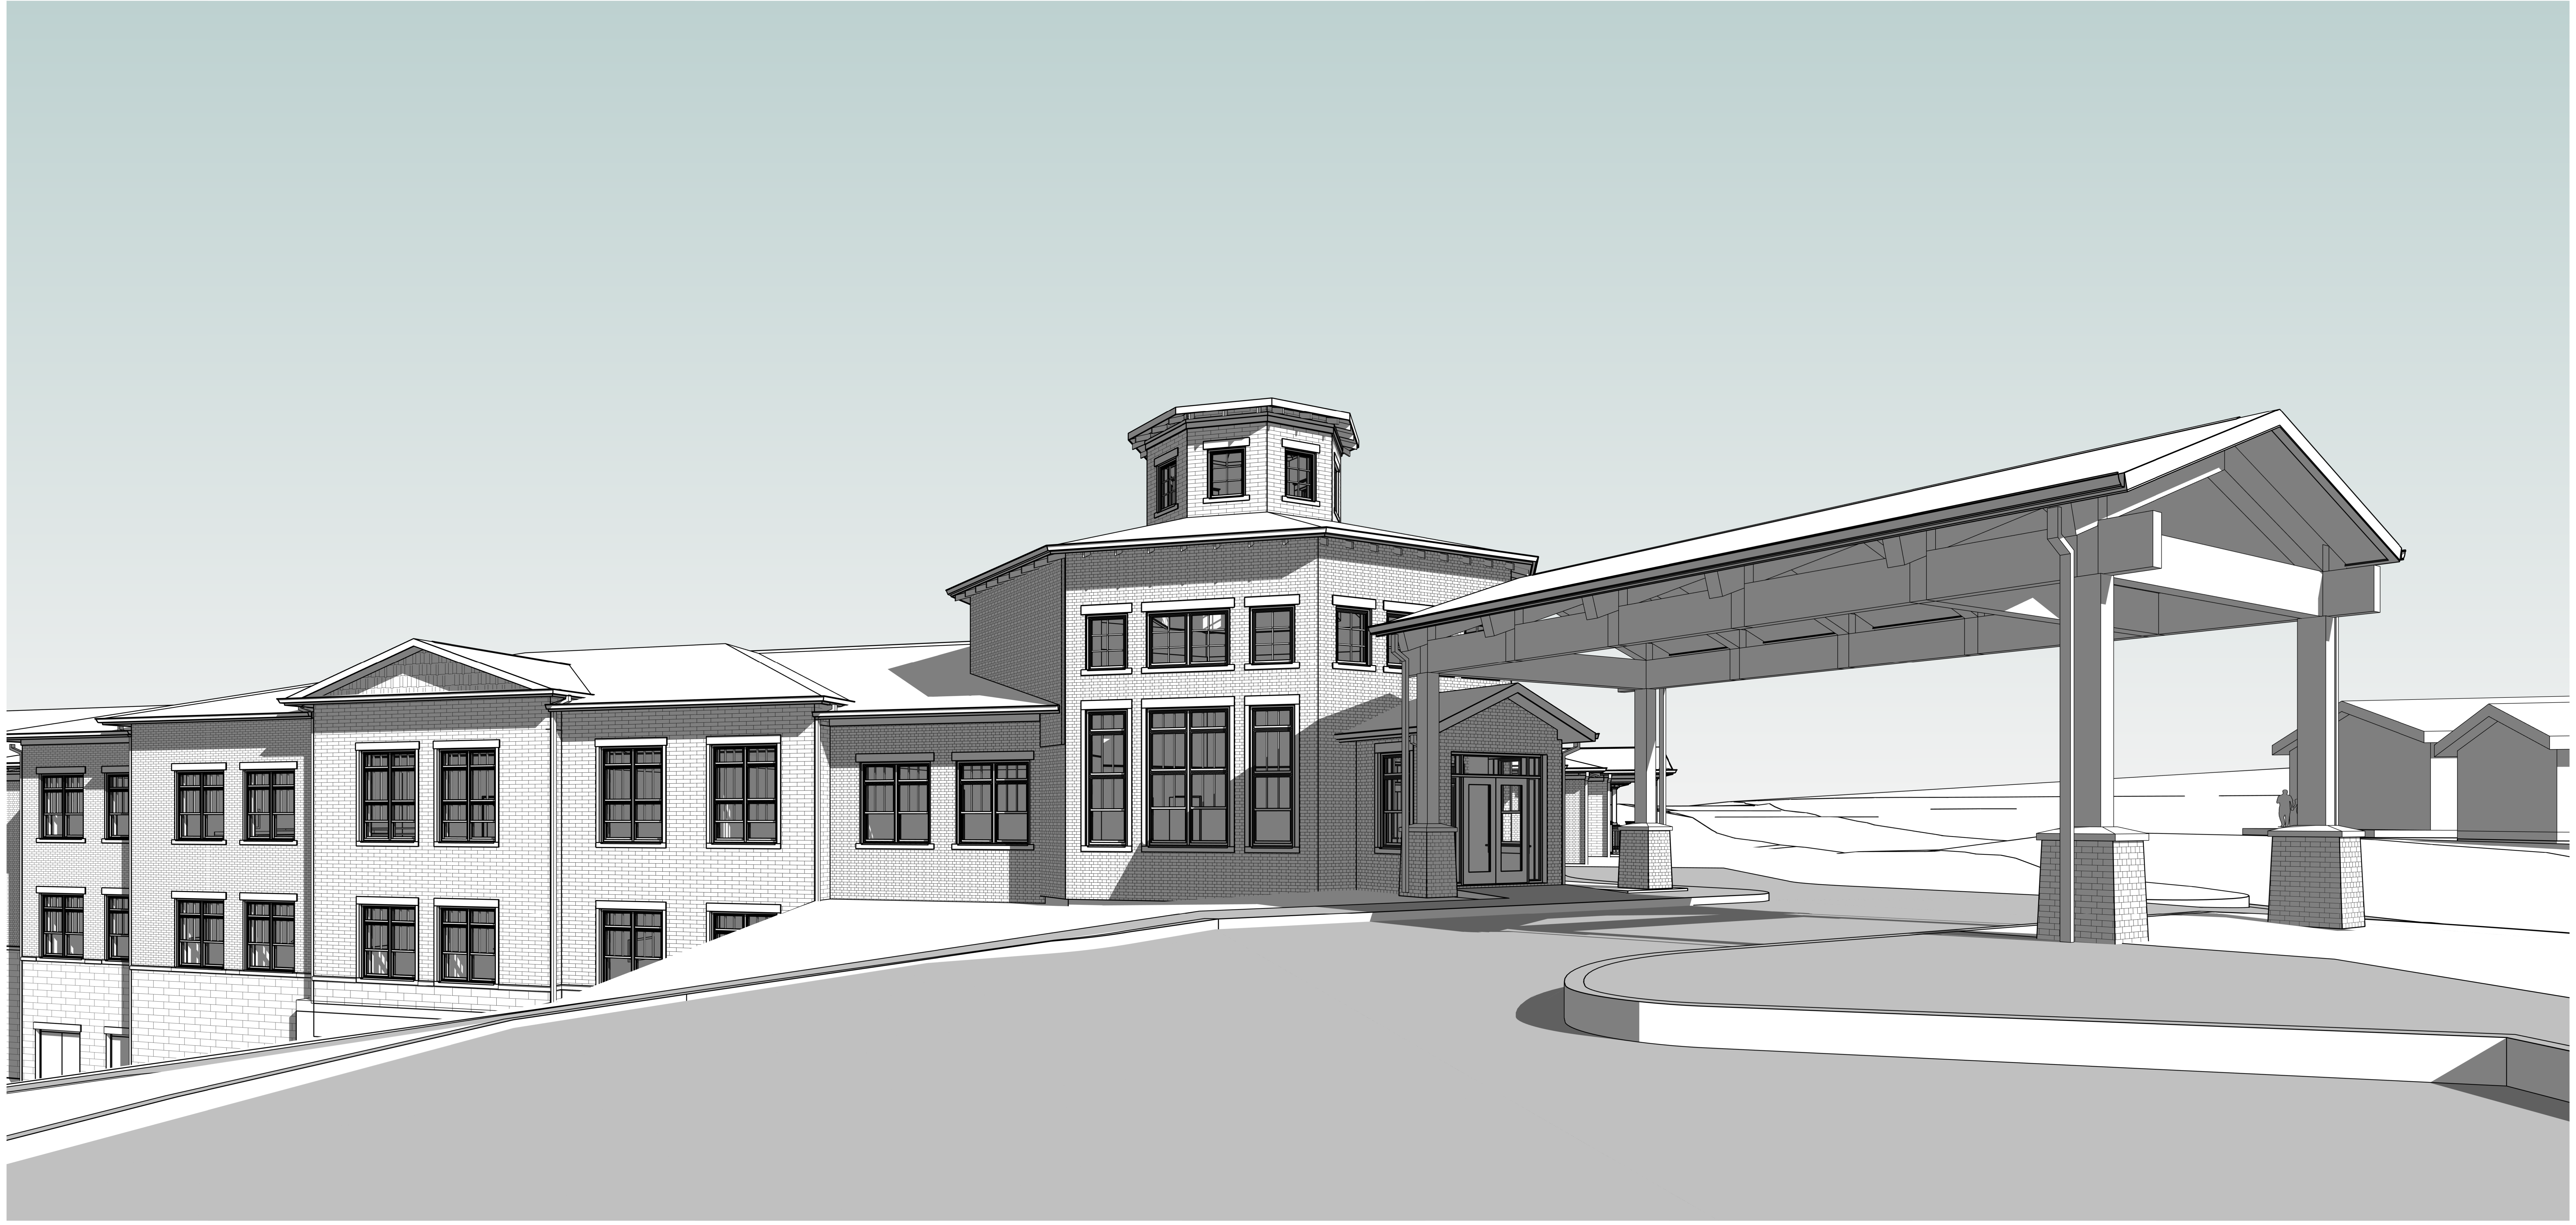

1
SD207
EAST ELEVATION AT ENTRY

STUDIO A architecture
2330 frankfort ave
louisville, ky 40206
p: (502) 589-8007
f: (502) 589-8004
www.studioaarch.com

Consultants

Civil
BTM Engineering, Inc.
3001 Taylor Springs Drive
Louisville, KY 40220
(502) 459-8427

S / MEP
Genesis Engineering
224 3rd Avenue N.
Franklin, TN 37064
(615) 967-5761

Interior Design
Details Commercial Group
360 Missouri Avenue, Suite 100
Jeffersonville, IN 47130
(502) 930-6507

Food Service
Dine Company
3310 Preston Highway
Louisville, KY 40213
(502) 637-3232

Project Name

Nazareth Home
Assisted Living
Building

PAYNE STREET
LOUISVILLE, KY 40206

Client

NAZARETH
HOME

200 Newburg Road
Louisville, KY 40205

UNLESS OTHERWISE DIMENSIONED ON PLANS, INSTALL DOORS PER THE FOLLOWING DIMENSIONS LISTED BELOW (FACE OF GWB TO FACE OF GWB)

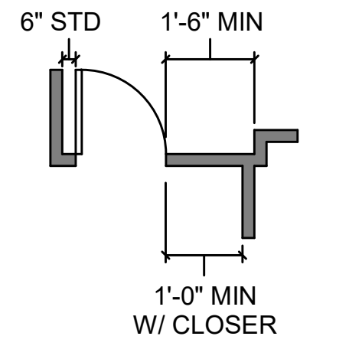

Seal

SCHEMATIC DESIGN

Revisions

No.	Description	Date

SCHEMATIC
RENDERINGS

Project number 18NH01
Date February 13, 2019

SD207

Scale

C:\Revit\18NH01 - Nazareth-AL Building-memory care REVERSE_Adrie.rvt
6/28/2019 2:43:01 PM

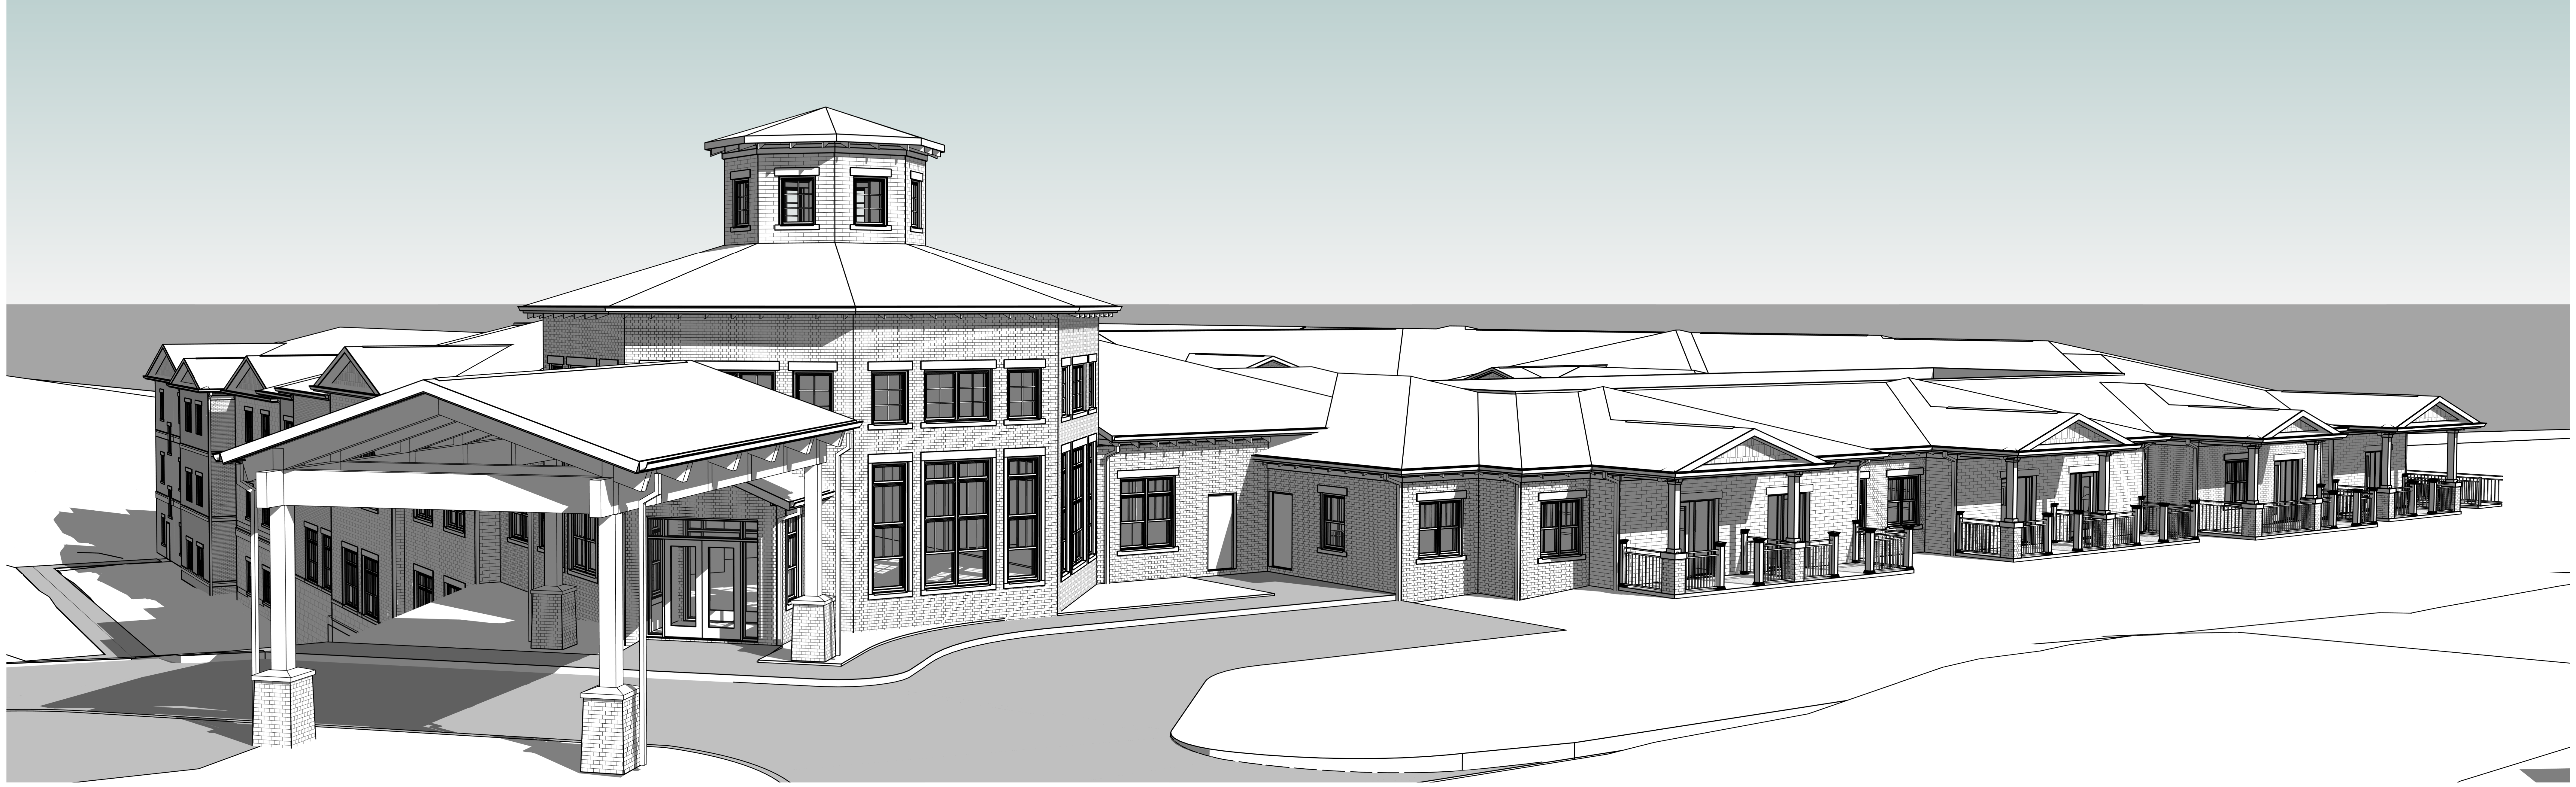

1
SD208
VIEW FROM PAYNE STREET

STUDIO A
architecture
2330 frankfort ave
louisville, ky 40206
p: (502) 589-8007
f: (502) 589-8004
www.studioaarch.com

Consultants

Civil
BTM Engineering, Inc.
3001 Taylor Springs Drive
Louisville, KY 40220
(502) 459-8427

S / MEP
Genesis Engineering
224 3rd Avenue N.
Franklin, TN 37064
(615) 967-5761

Interior Design
Details Commercial Group
360 Missouri Avenue, Suite 100
Jeffersonville, IN 47130
(502) 930-6507

Food Service
Dine Company
3310 Preston Highway
Louisville, KY 40213
(502) 637-3232

Project Name

Nazareth Home
Assisted Living
Building

PAYNE STREET
LOUISVILLE, KY 40206

Client

NAZARETH
HOME

200 Newburg Road
Louisville, KY 40205

UNLESS OTHERWISE DIMENSIONED ON PLANS, INSTALL DOORS PER THE FOLLOWING DIMENSIONS LISTED BELOW (FACE OF GWB TO FACE OF GWB)

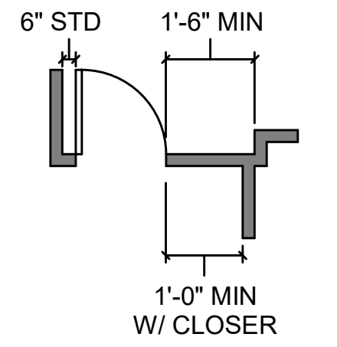

Seal

SCHEMATIC DESIGN

Revisions

No.	Description	Date

SCHEMATIC
RENDERINGS

Project number 18NH01
Date February 13, 2019

SD208

Scale

C:\Revit\18NH01 - Nazareth-AL Building-memory care REVERSE_Adrie.rvt
6/28/2019 2:43:35 PM

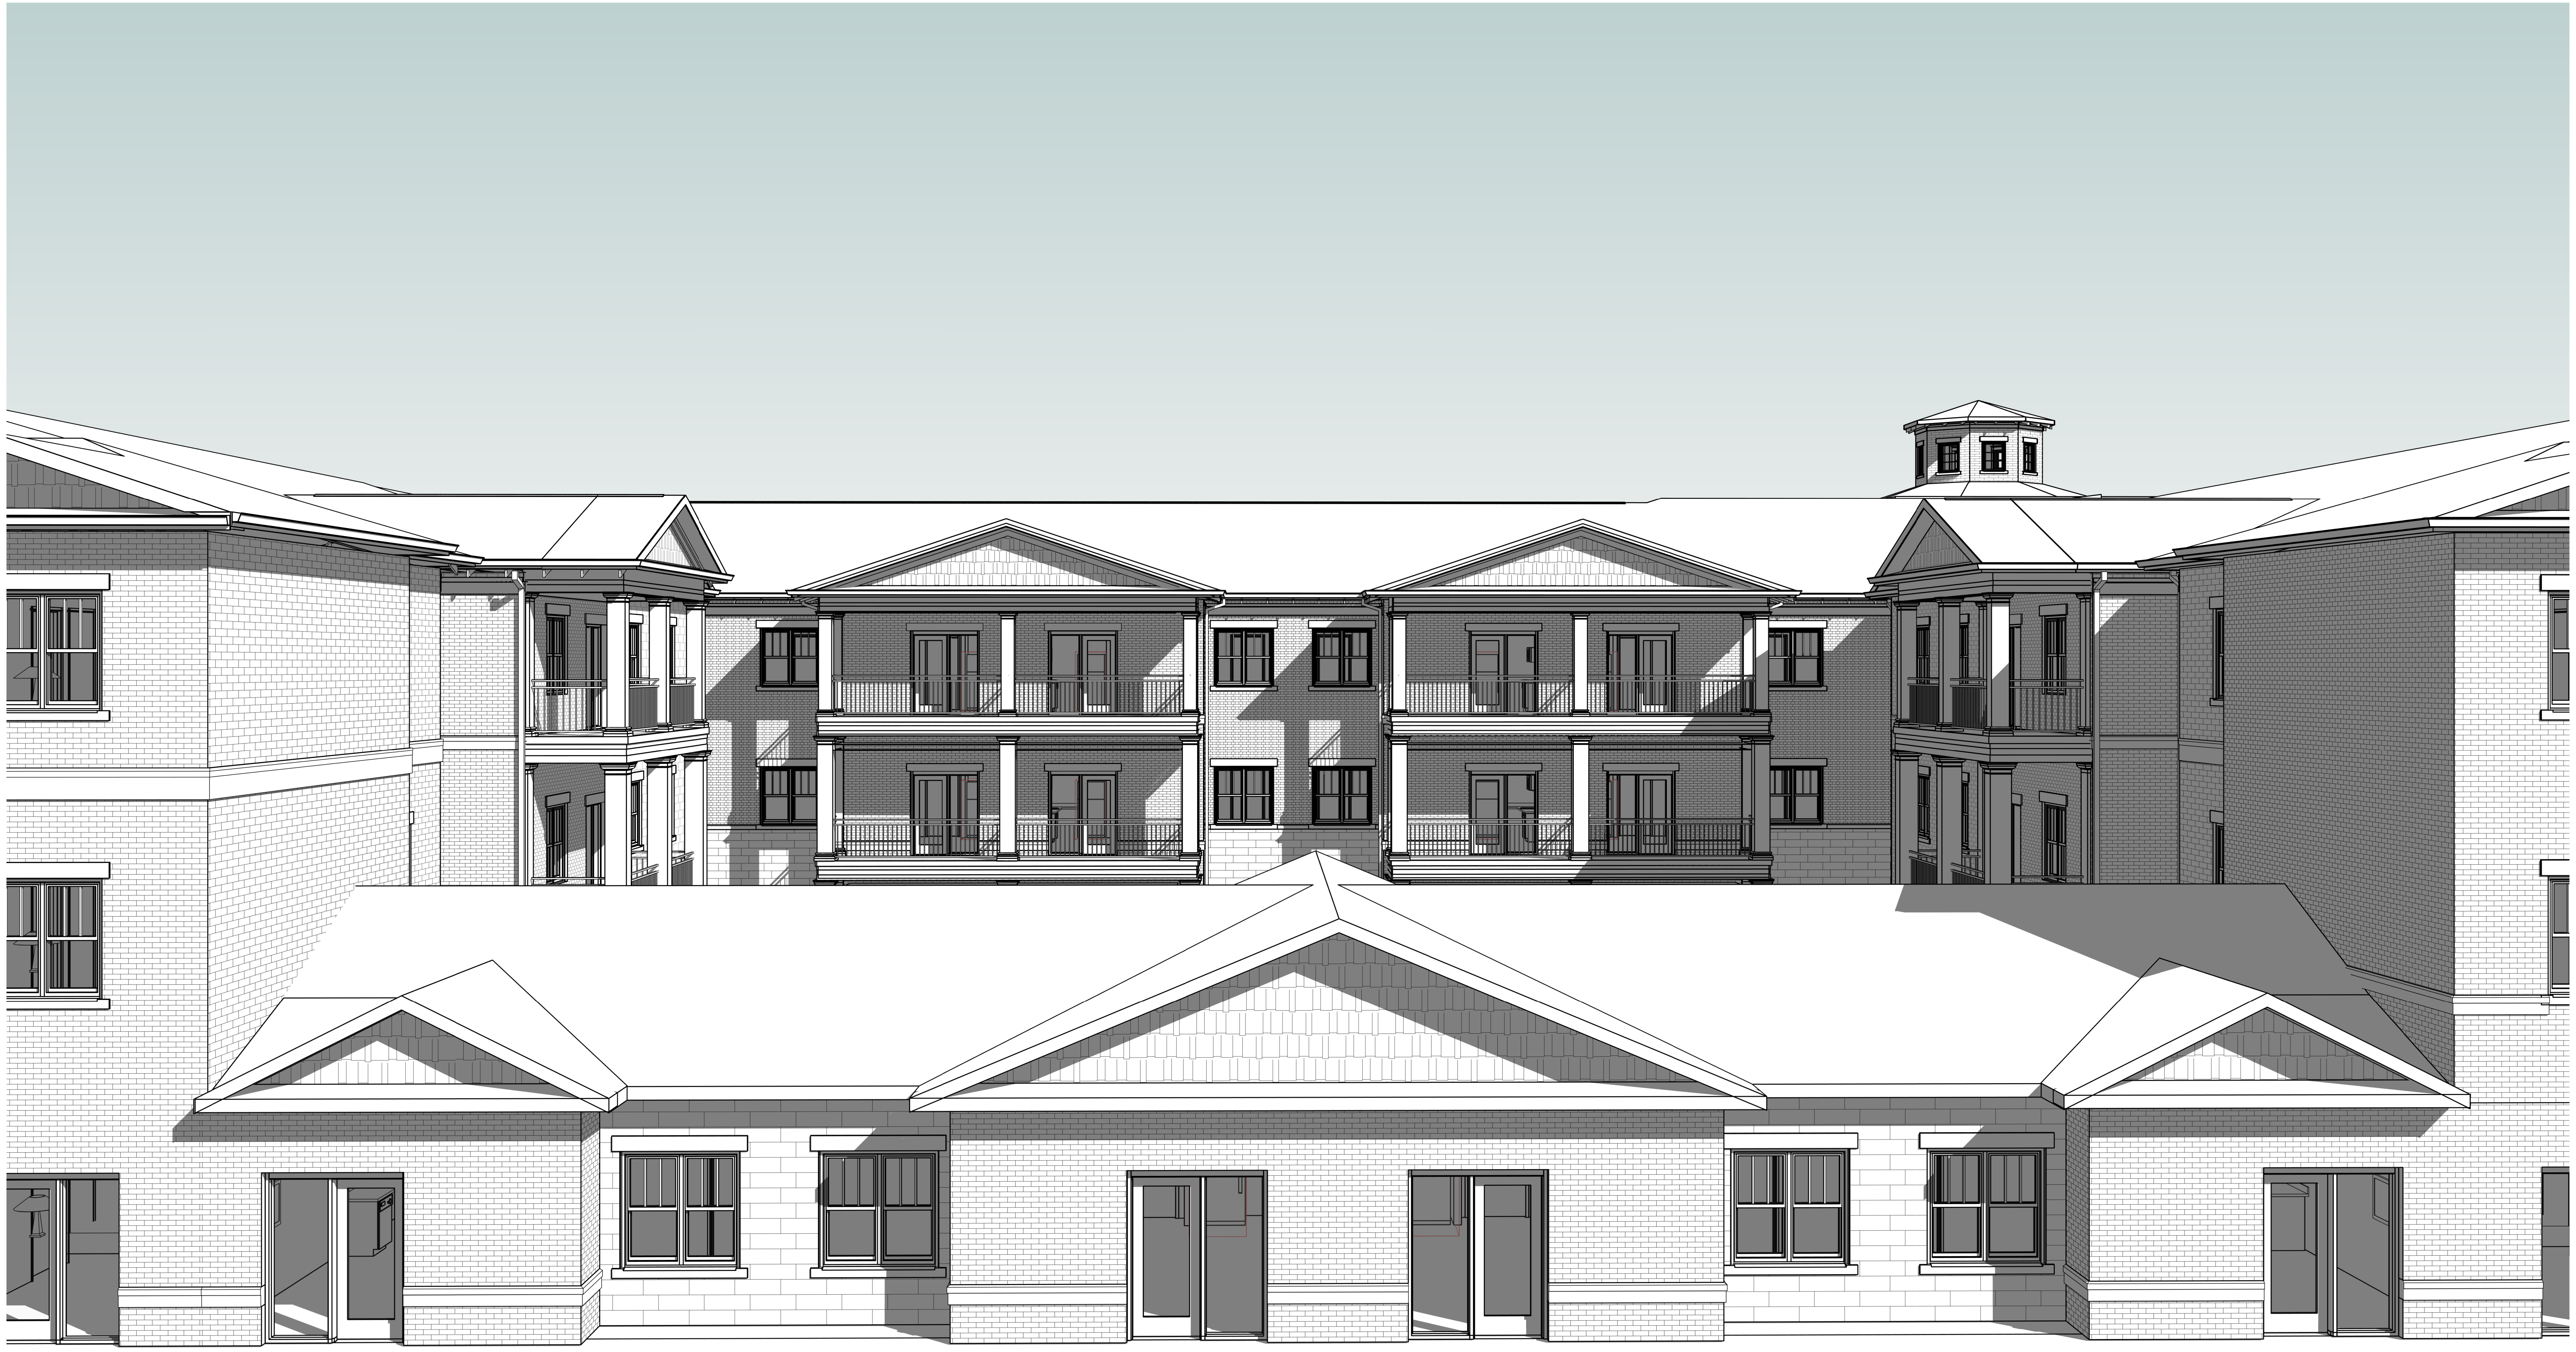

1 REAR COURTYARD
SD209

STUDIO A
architecture
2330 frankfort ave
louisville, ky 40206
p: (502) 589-8007
f: (502) 589-8004
www.studioaarch.com

Consultants

Civil
BTM Engineering, Inc.
3001 Taylor Springs Drive
Louisville, KY 40220
(502) 459-8427

S / MEP
Genesis Engineering
224 3rd Avenue N.
Franklin, TN 37064
(615) 967-5761

Interior Design
Details Commercial Group
360 Missouri Avenue, Suite 100
Jeffersonville, IN 47130
(502) 930-6507

Food Service
Dine Company
3310 Preston Highway
Louisville, KY 40213
(502) 637-3232

Project Name

Nazareth Home
Assisted Living
Building

PAYNE STREET
LOUISVILLE, KY 40206

Client

NAZARETH
HOME

200 Newburg Road
Louisville, KY 40205

UNLESS OTHERWISE DIMENSIONED ON PLANS, INSTALL DOORS PER THE FOLLOWING DIMENSIONS LISTED BELOW (FACE OF GWB TO FACE OF GWB)

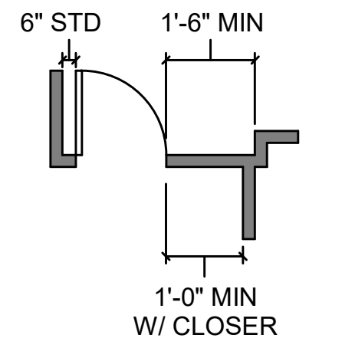

Seal

SCHEMATIC DESIGN

Revisions

No.	Description	Date

SCHEMATIC
RENDERINGS

Project number 18NH01
Date February 13, 2019

SD209

Scale

C:\Revit\18NH01 - Nazareth-AL Building-memory care REVERSE_Adrie.rvt
6/28/2019 2:44:15 PM

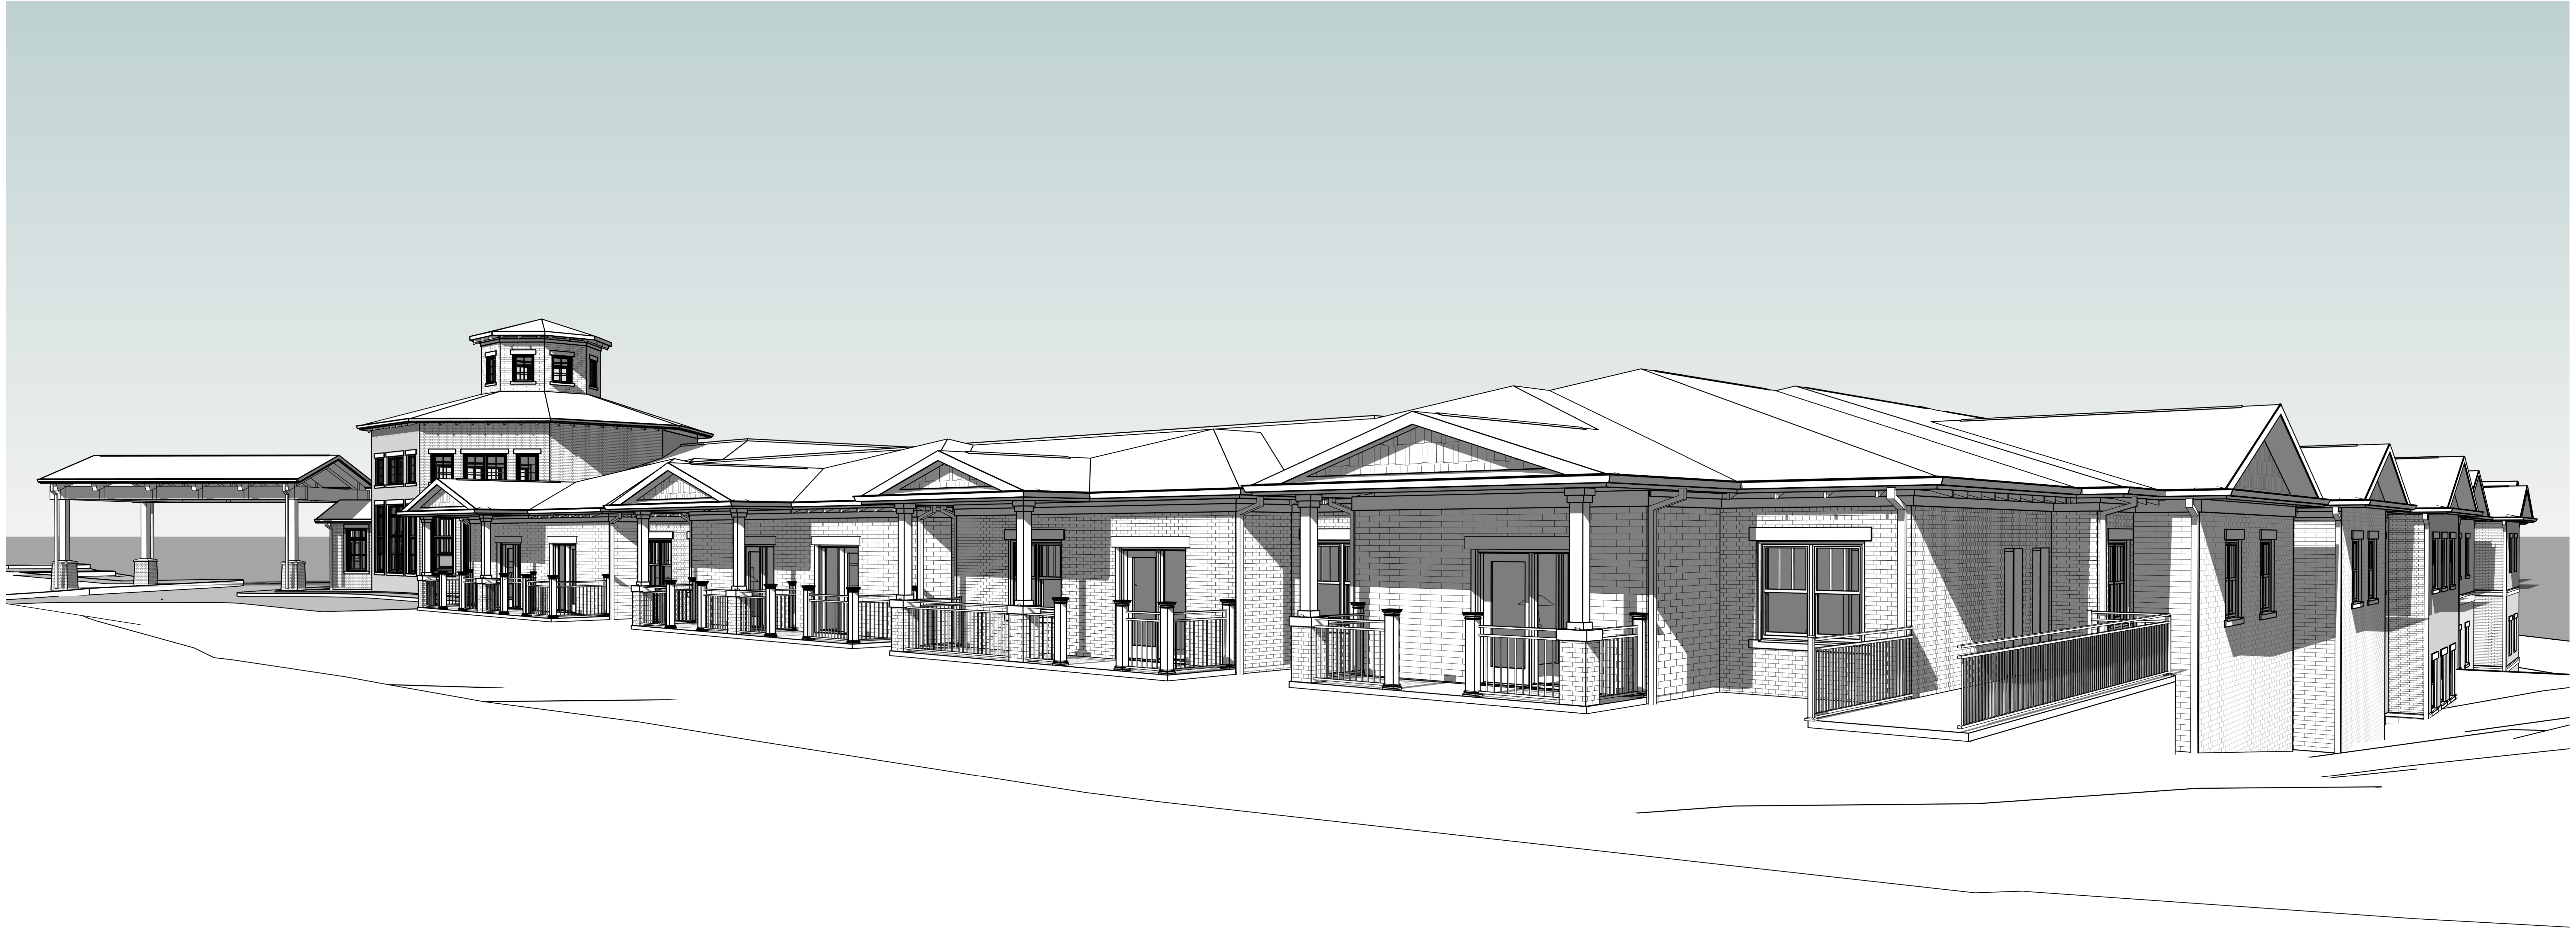

1 PAYNE STREET
SD210

STUDIO A
architecture
2330 frankfort ave
louisville, ky 40206
p: (502) 589-8007
f: (502) 589-8004
www.studioaarch.com

Consultants

Civil
BTM Engineering, Inc.
3001 Taylor Springs Drive
Louisville, KY 40220
(502) 459-8427

S / MEP
Genesis Engineering
224 3rd Avenue N.
Franklin, TN 37064
(615) 967-5761

Interior Design
Details Commercial Group
360 Missouri Avenue, Suite 100
Jeffersonville, IN 47130
(502) 930-6507

Food Service
Dine Company
3310 Preston Highway
Louisville, KY 40213
(502) 637-3232

Project Name

Nazareth Home
Assisted Living
Building

PAYNE STREET
LOUISVILLE, KY 40206

Client

NAZARETH
HOME

200 Newburg Road
Louisville, KY 40205

UNLESS OTHERWISE DIMENSIONED ON PLANS, INSTALL DOORS PER THE FOLLOWING DIMENSIONS LISTED BELOW (FACE OF GWB TO FACE OF GWB)

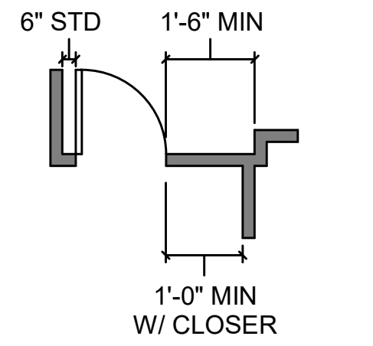

Seal

SCHEMATIC DESIGN

Revisions

No.	Description	Date

SCHEMATIC
RENDERINGS

Project number 18NH01
Date 07/25/17

SD210

Scale

C:\Revit\18NH01 - Nazareth-AL Building-memory care REVERSE_Adrie.rvt
6/28/2019 2:44:33 PM