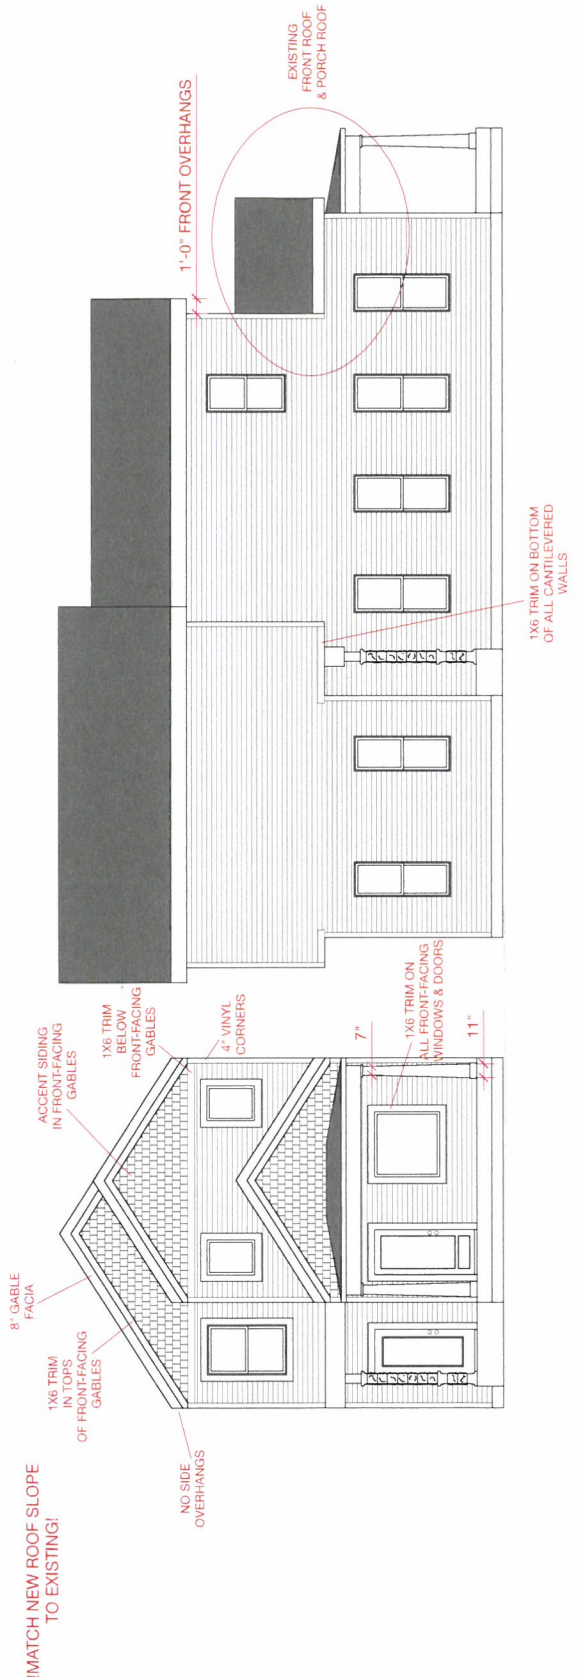

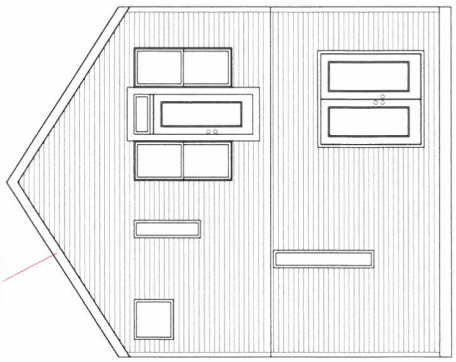

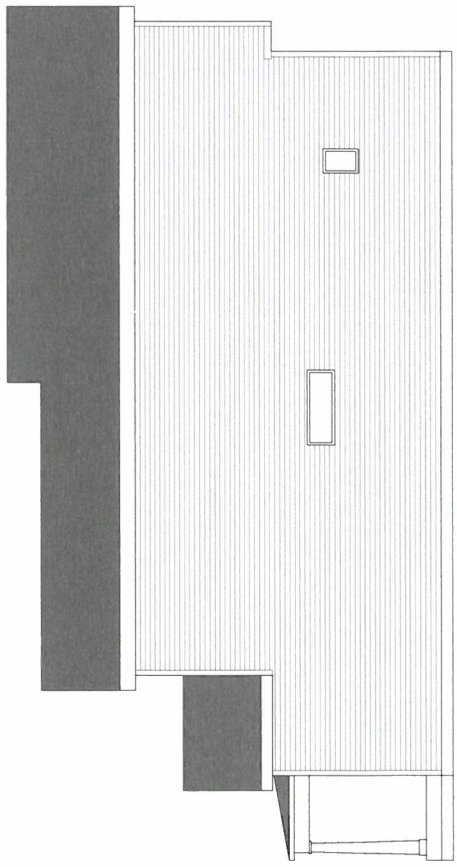

RECEIVED
AUG 17 2022
PLANNING & DESIGN SERVICES

23-VARIANCE-0116

ASPECT DESIGN SOLUTIONS	ADDRESS: 1331 S. PRESTON STREET, LOUISVILLE, KY 40208		PAGE: 8/16	DESIGNED BY: WESLEY M. VAUGHN	THE DESIGNS SHOWN IN THIS DOCUMENT ARE THE PROPERTY OF ASPECT DESIGN SOLUTIONS AND CANNOT BE USED WITHOUT ASPECT DESIGN SOLUTION'S CONSENT.
	DOCUMENT TITLE: EXTERIOR ELEVATIONS	PARCEL ID: 023F00330000		DRAWN BY: WESLEY M. VAUGHN	
	SCALE: 1/8" = 1'-0"	DATE: 12-08-22	ZONING: OR2-TN / LOT DIMENSIONS: N/A	PROJECT ID: LUTKE001	