06 DETAIL - CAST STONE SILL
SCALE: 3" = 1'-0"

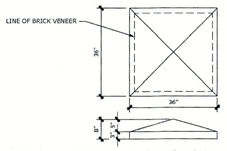

05 DETAIL - #PC36 CAST STONE 36" x 36" PIER CAP
SCALE: 1/2" = 1'-0"

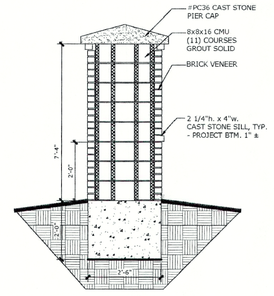

02 SECTION DETAIL
SCALE: 1/2" = 1'-0"

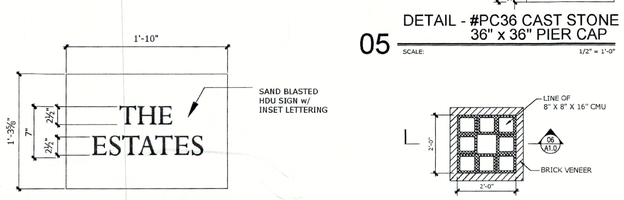

08 SIGN DETAIL
SCALE: 1 1/2" = 1'-0"

07 SIGN DETAIL
SCALE: 1 1/2" = 1'-0"

04 CMU LAYOUT
SCALE: 1/2" = 1'-0"

03 FOUNDATION PLAN - C.I.P. CONCRETE
SCALE: 1/2" = 1'-0"

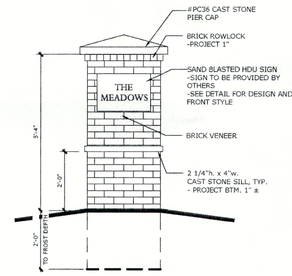

01 ELEVATION - ALL SIDES TYPICAL
SCALE: 1/2" = 1'-0"

NOTE:
SIGNATURE ENTRANCE WALL & DETAILS PROVIDED BY:
THE FISCHER GROUP
3940 OLYMPIC BLVD.
SUITE 100
ERLANGER, KY 41018

CASE# 18DEVPLAN1022
RELATED CASES: 17LSCAPE1054
17LSCAPE1048, 16SUBDIV1011,
15SUBDIV1015

For Buried Line/Cable Locations
** Contact Two Business Days Before **
Kentucky 811
Know what's below. Call before you dig.
www.kentucky811.com

RECEIVED
APR 02 2018
PLANNING & DESIGN SERVICES

PROFESSIONAL'S SEAL

PLOT DATE: 3/27/2018 3:15 PM
REASON FOR PLOT: FOR CONSTRUCTION

FISCHER HOMES STINGLE FAMILY HOMES 311, LLC
3940 Olympic Blvd., Suite 100
Erlanger, KY 41018
PH: (859) 344-2100

REV. No: #
DATE: ##/##/##
INITIALS: ###

FIELD SPEC HOTLINE: (859) 344-2100

COPYRIGHT © 2018 MINDEL SCOTT, INC.
ALL RIGHTS RESERVED

859-344-4329

JOB INFO:
DATE: XX.X.17
PROJECT COORDINATOR: ######
PHONE No: 859.578.7723

OFFICE REVIEW:	REVISION ###
PERMIT:	REVISION ###
SIGN-OFF	REVISION ###
CONSTRUCTION:	REVISION ###

WILLIAM L. KAUFHOLZ LICENSED ARCHITECT 4332 COMMONWEALTH OF KENTUCKY

SUB ENTRY MONUMENT FOR:
FLOYDS FORK
XXX
XXX
LOUISVILLE, KY

FISCHER HOMES

Sheet No.
A1.0
Sheet 1 of 1

Job No.
EFF-611

MINDEL SCOTT
ENGINEERING ▶ SURVEYING ▶ PLANNING ▶ LANDSCAPE ARCHITECTURE
5151 Jefferson Blvd. Louisville, KY 40219
502-485-1508 ▶ MindelScott.com

OWNER / DEVELOPER
JSAR, LLC
9707 SHELBYVILLE ROAD
LOUISVILLE, KY 40223
(502) 548-6276

SIGNATURE ENTRANCE WALL
MANOR AT FLOYDS FORK AND MEADOWS AT FLOYDS FORK (F.K.A. SUTHERLAND POINTE)
15905 AIKEN RD, LOUISVILLE, KENTUCKY 40245
TAX BLOCK 16, LOTS 100 & 70
D.B. 10724, PG. 70

Revisions

Vertical Scale: N/A
Horizontal Scale: N/A
Date: 2/22/18
Job Number: 3166

Sheet
6
of 6

18MOD100