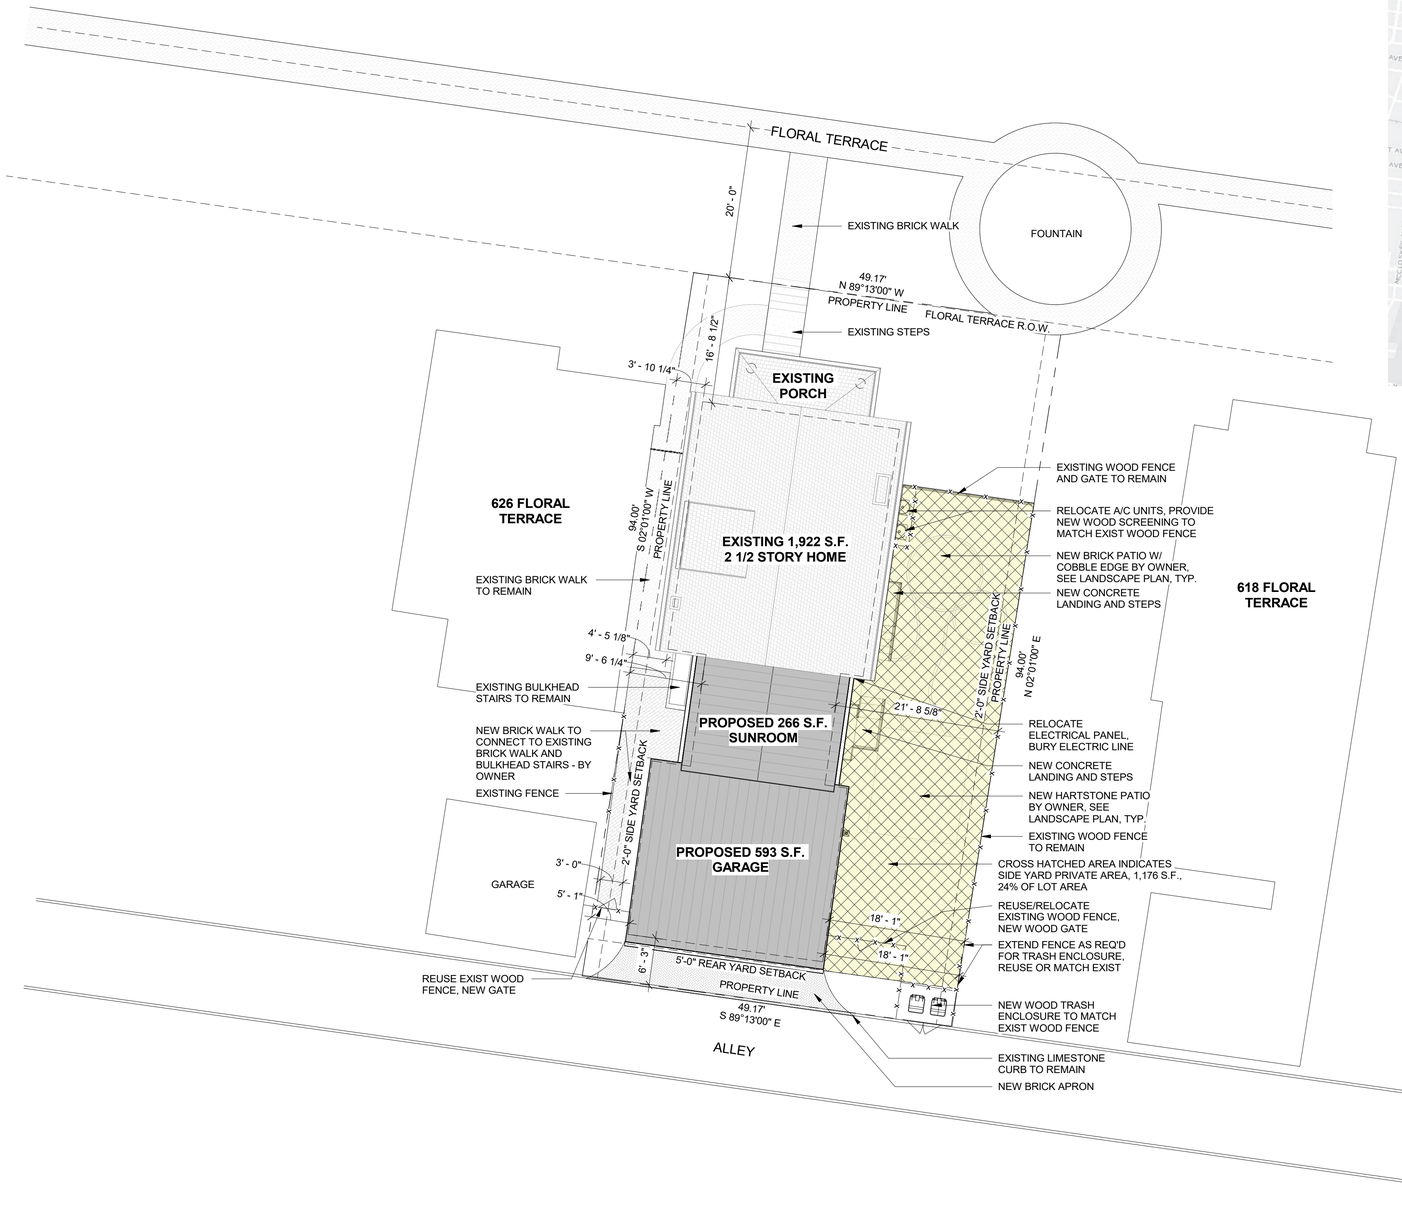

1 SITE PLAN
1" = 10'-0"

VICINITY MAP

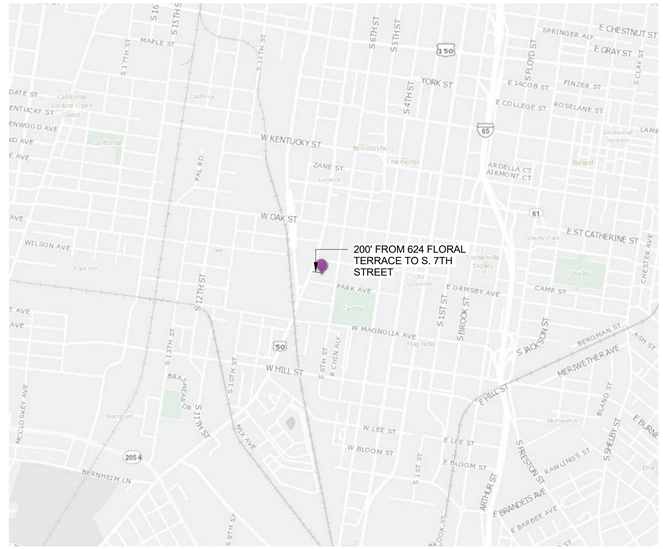

PROJECT INFORMATION

PROPERTY ADDRESS:	624 FLORAL TERRACE	LOUISVILLE, KY	40208
PARCEL ID:	031H00320000		
PVA LEGAL DESCRIPTION:	.11 AC+- 624 FLORAL TERR		
LOT SIZE:	.11130 ACRES, 4,848 S.F.		

VARIANCE FOR PRIVATE YARD AREA

REQUIRED:	20% OF LOT AREA, 970 S.F.
PROVIDED:	0%
SIDE YARD PROVIDED: (INDICATED BY YELLOW CROSSHATCH)	24% OF LOT AREA, 1,176 S.F.

NORTH

rph studio
architecture + design
2016R New Main Street
Louisville, KY 40206
Emily Fisher Paprocki, AIA
502.235.8086
emily@rockpaperhammer.com
Jessica Ellison Murphy, AIA
502.794.0784
jessie@rockpaperhammer.com

COPYRIGHT
This architectural drawing is provided in confidence as an instrument of service of RPH Studio who shall be deemed the author of this drawing and shall retain all common law and statutory lay and other rights, including copyright. This drawing shall be used only pursuant to the agreement with RPH Studio. No other use or distribution may be made without prior consent of RPH Studio.

- Remodel and Addition -
624 Floral Terrace
Louisville, KY 40208

Architectural Site Plan

Description	Date

Pricing Set

Project number	21-034
Date	9/7/21
Drawn by	JEM
Checked by	JEM

A0.1

Scale 1" = 10'-0"

9/7/2021 11:29:32 AM