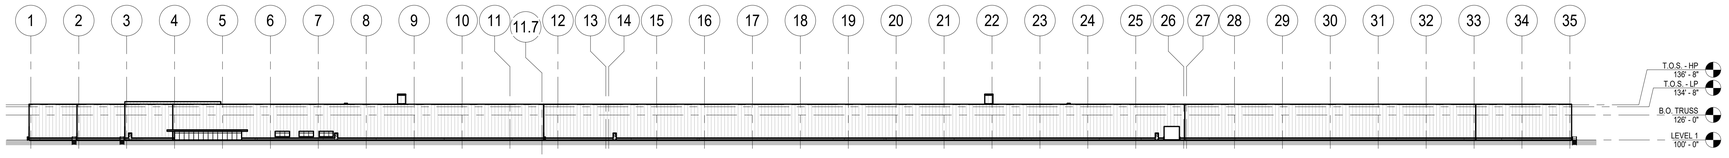

1 NORTH ELEVATION

A-100-108 SCALE: 1/64" = 1'-0"

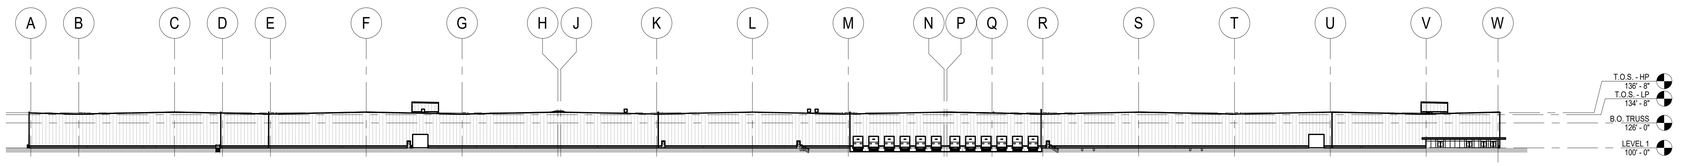

2 EAST ELEVATION

A-100-108 SCALE: 1/64" = 1'-0"

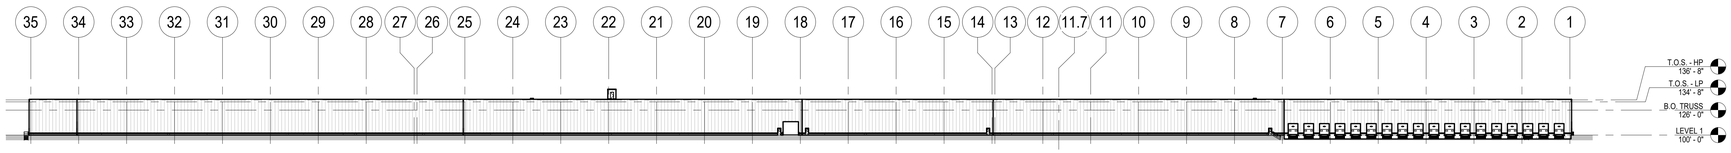

3 SOUTH ELEVATION

A-100-108 SCALE: 1/64" = 1'-0"

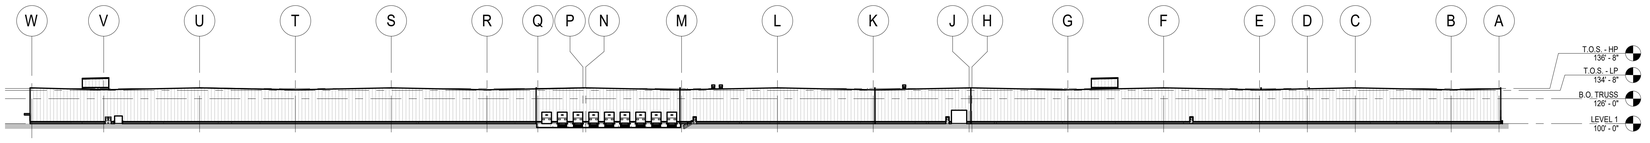

4 WEST ELEVATION

A-100-108 SCALE: 1/64" = 1'-0"

FORD LAND

DEARBORN, MICHIGAN

KENTUCKY TRUCK PLANT
3001 CHAMBERLAIN LN,
LOUISVILLE, KY 40241

U-81X PROGRAM - BODY SHOP

LOUISVILLE	JEFFERSON	KY
BUILDING SITE CODE:		0233A
FORD PROJECT NUMBER:		31349

A/E OF RECORD:

Luckett & Farley
Architecture | Engineering | Interior Design
737 South Third Street, Louisville, Kentucky 40202-2100
502-585-4181 502-587-0488 Fax www.luckett-farley.com

A/E OF RECORD REGISTRATION SEAL

NOT FOR CONSTRUCTION

THIS DRAWING HAS BEEN PREPARED BY OR ON BEHALF OF FORD MOTOR COMPANY. FORD MOTOR COMPANY RETAINS ALL COMMON LAW, STATUTORY AND OTHER RESERVED RIGHTS, INCLUDING COPYRIGHTS. THIS DRAWING SHALL NOT BE USED FOR ANY PURPOSE OTHER THAN PERFORMING SERVICES DIRECTLY OR INDIRECTLY TO FORD MOTOR COMPANY, WITHOUT THE EXPRESSED WRITTEN PERMISSION OF FORD MOTOR COMPANY. UNAUTHORIZED USE, COPYING OR MODIFICATION, INCLUDING THE REMOVAL OF THIS NOTE, MAY CONSTITUTE A VIOLATION OF CIVIL OR CRIMINAL LAWS ENFORCEABLE BY FORD OR GOVERNMENTAL AGENCIES.

COPYRIGHT © FORD MOTOR COMPANY (2026)

REVISIONS

#	DESCRIPTION	DATE

A/E TEAM INFORMATION

DRAWN BY:	NF, ST
DESIGNED BY:	BB
CHECKED BY:	JM
APPROVED BY:	KK
DATE:	05/28/2026
A/E PROJECT NUMBER:	2025.108.00

SHEET TITLE:

BUILDING ELEVATIONS - COMPOSITE

SHEET NUMBER

A-201-108

Received 6/29/26
Planning & Design
26-ZONE-0056

FILE PLOT DATE STAMP: 6/18/2026 2:13:54 PM