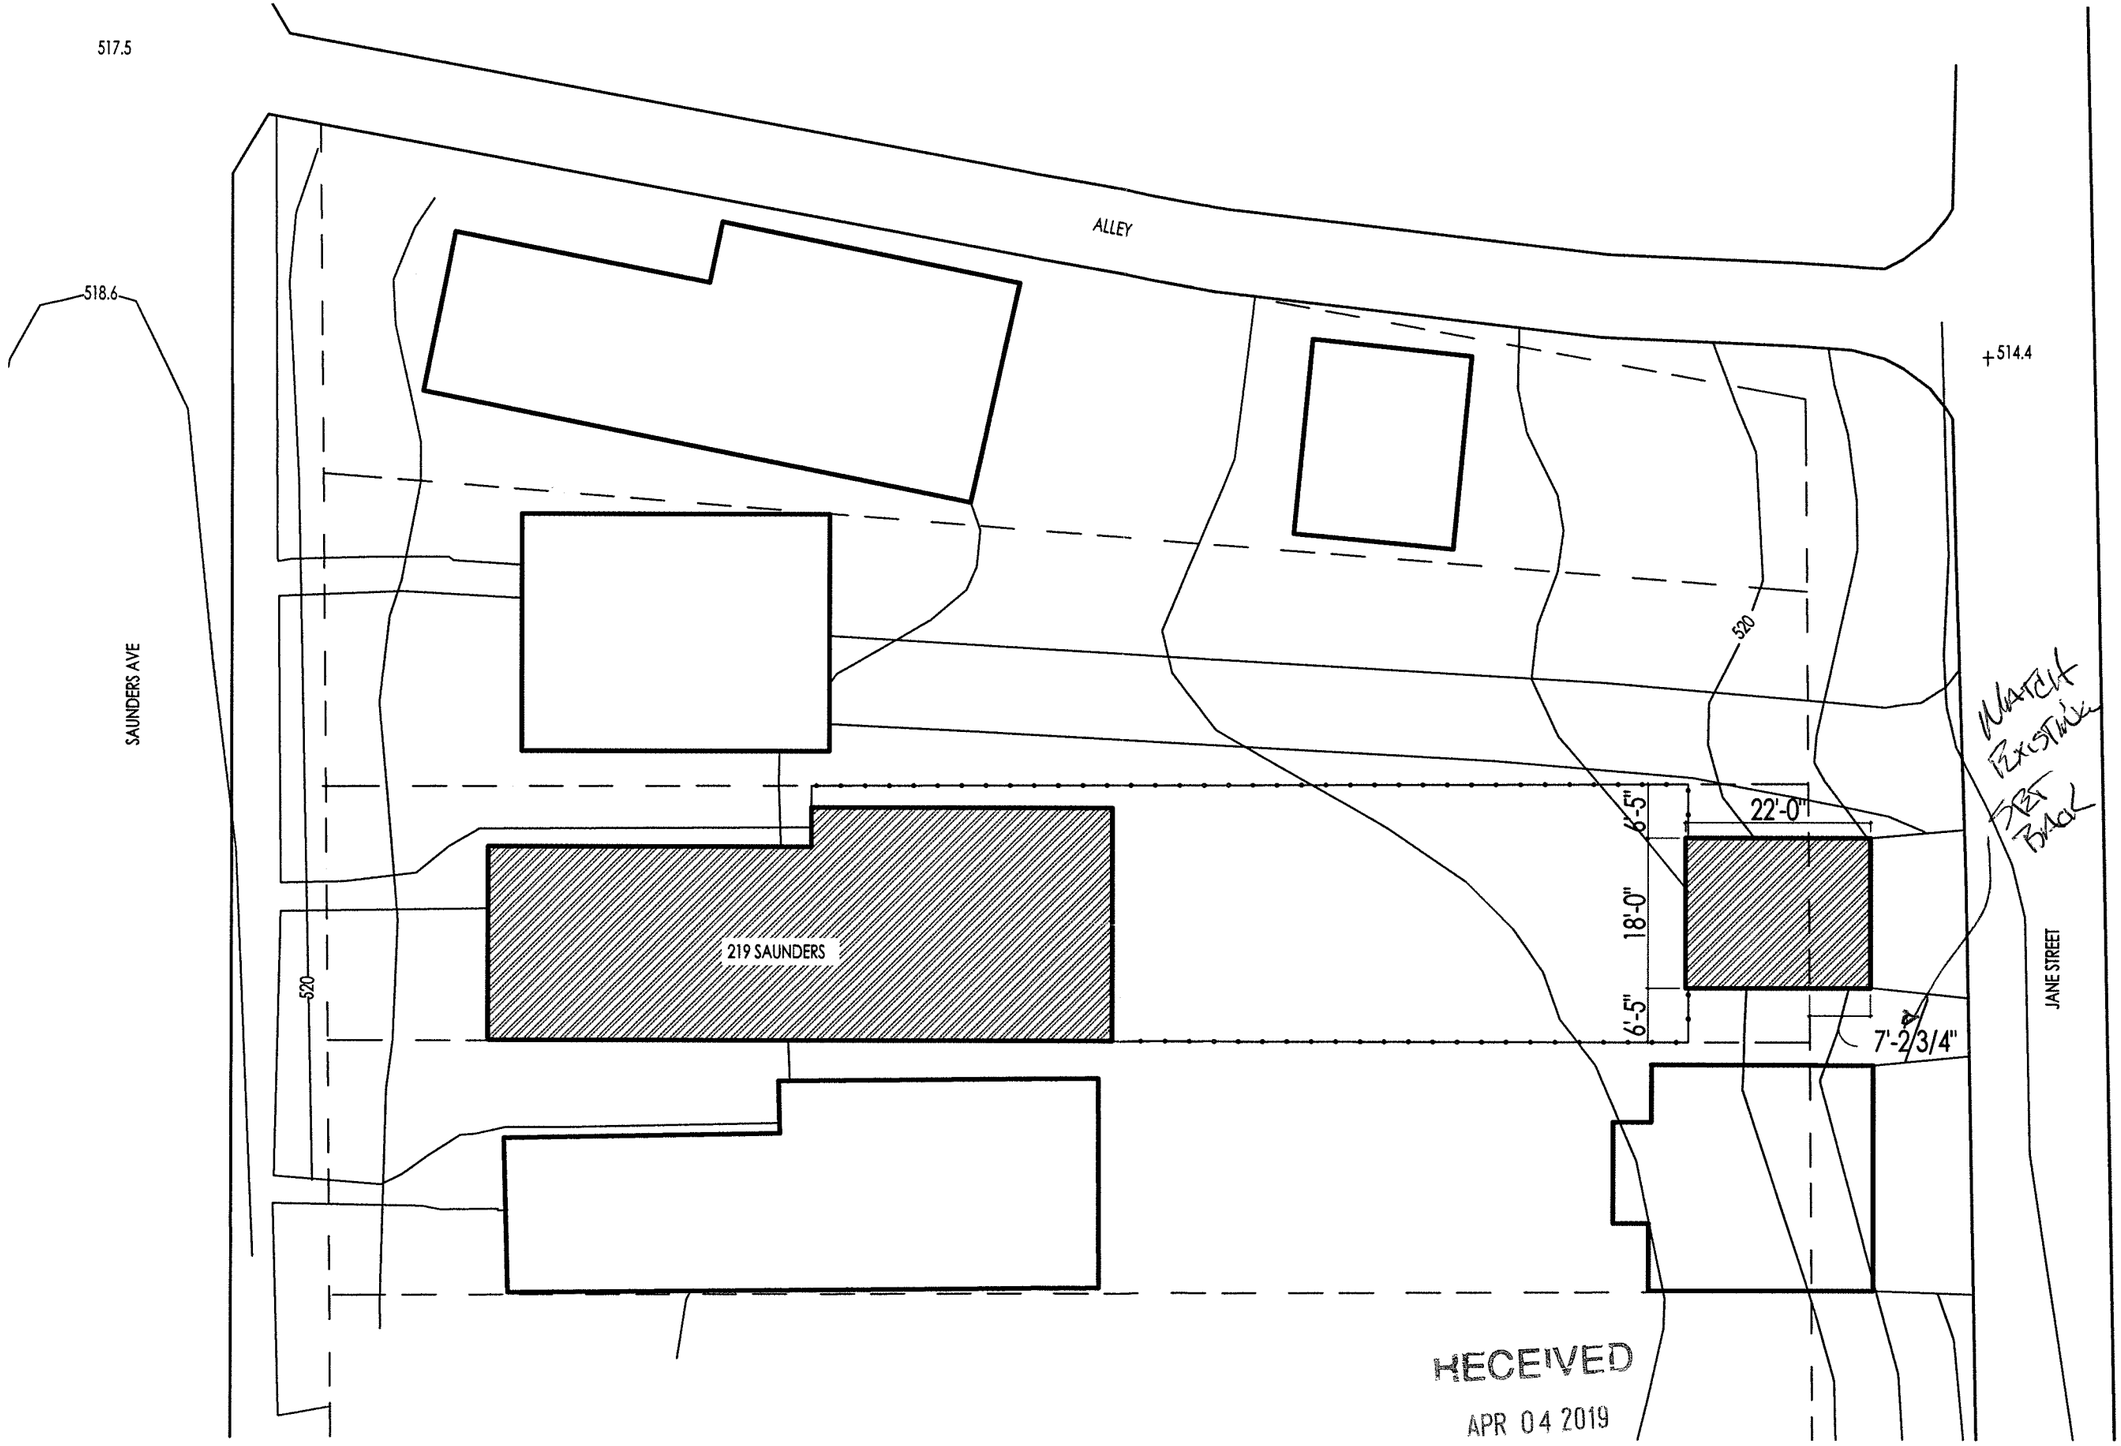

HECEIVED
APR 04 2019
PLANNING & DESIGN SERVICES

1 A2.0 **SITE PLAN** SCALE: NTS

PCC DESIGN PLLC

PRODIGY CONSTRUCTION
Build Smarter
11106 Decimal Drive
Louisville, Kentucky 40299
PH: 502-618-1816
FAX: 502-618-1826
www.prodigy-construction.com

Marren Garage

219 Saunders Ave
LOUISVILLE, KENTUCKY 40206

REVISIONS:
Permit Set

DATE: 4/2/2019
CHKD:
BY:

SITE PLAN

A2.0

19COA1097