

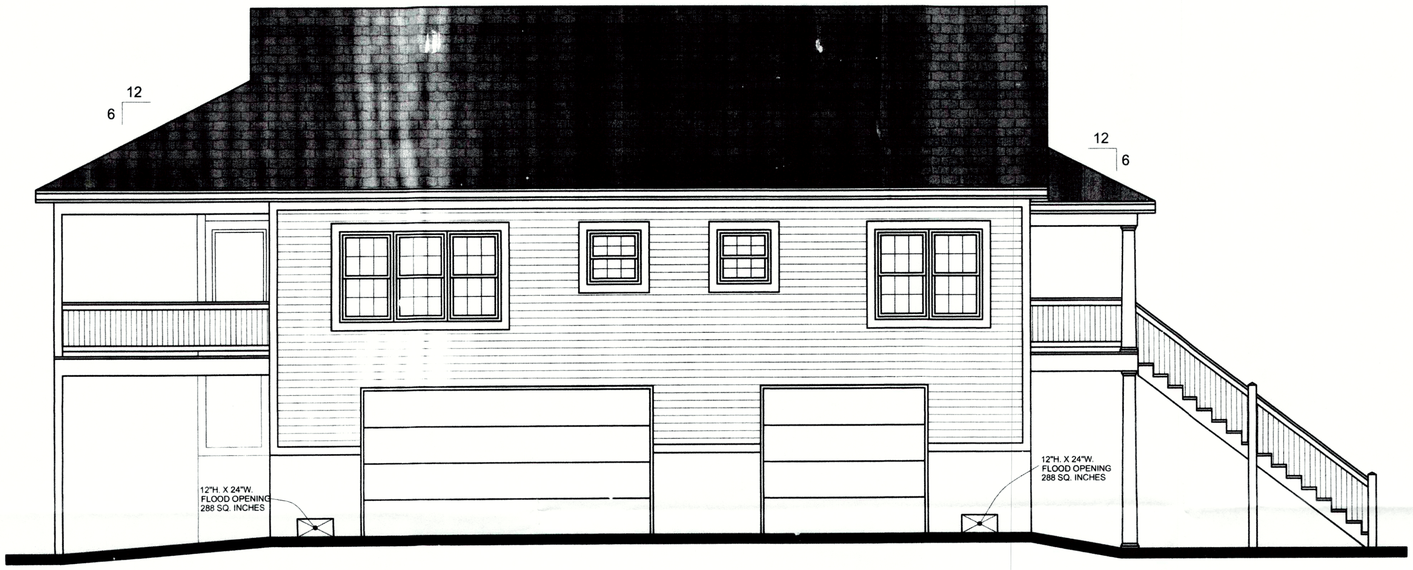


LEFT SIDE ELEV. SCALE: 1/4"=1'-0"

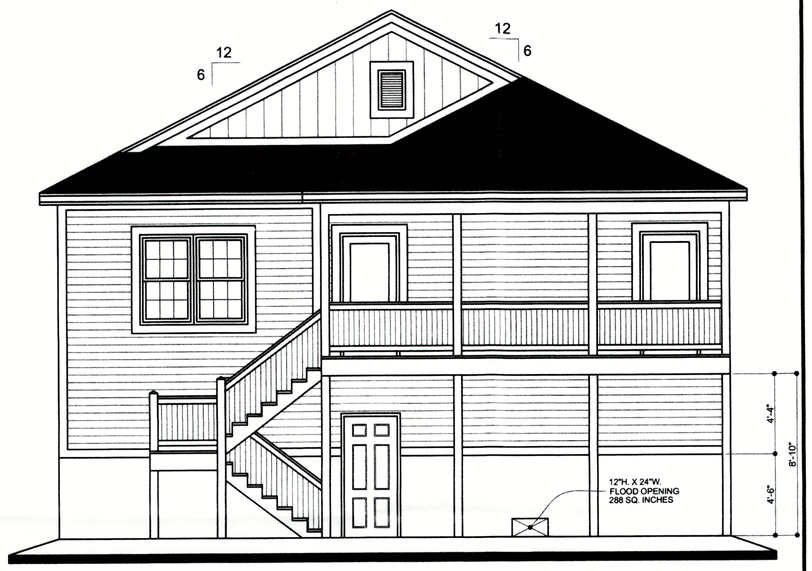


REAR ELEVATION SCALE: 1/4"=1'-0"

ALL OVERHANGS ARE 12" UNLESS DIMENSIONED OTHERWISE

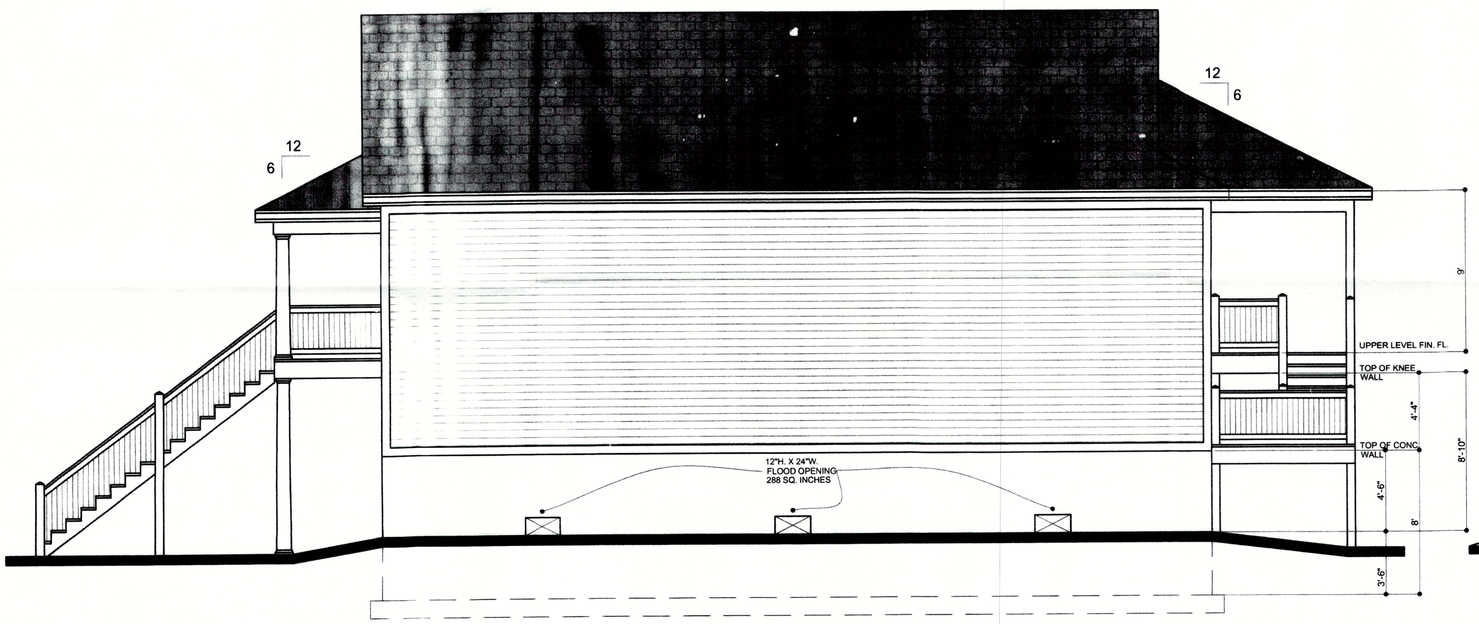

RIGHT SIDE ELEV. SCALE: 1/4"=1'-0"

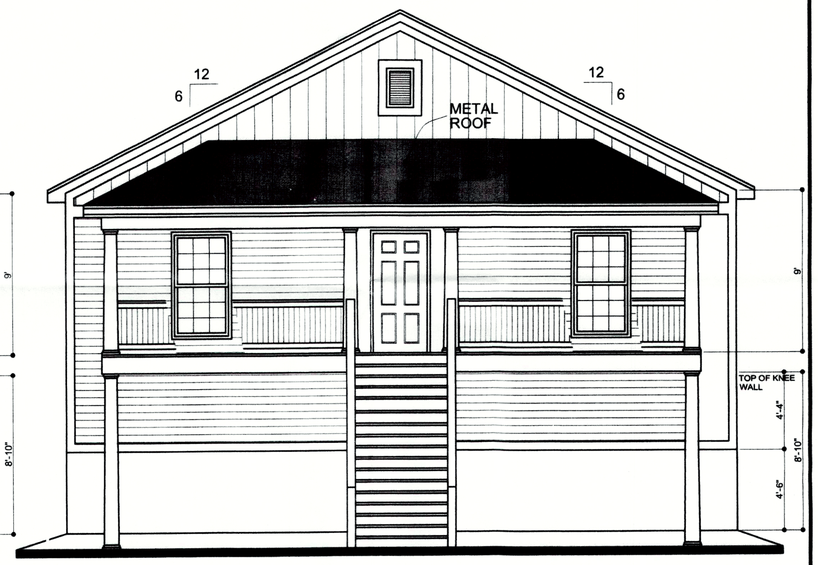

FRONT ELEVATION SCALE: 1/4"=1'-0"

RECEIVED
SEP 06 2019
PLANNING &
DESIGN SERVICES

THE CLAN RESIDENCE

American Planning and Design
P.O. BOX 1952 FORT PIERCE, FL. 34954-1952
EMAIL: robertgbyers50@yahoo.com
PHONE 1-772-672-9105

FILE: RB1144
DATE: 8-16-2019
DRAWN BY: ROBERT BYERS

A1

19-FFO-0004