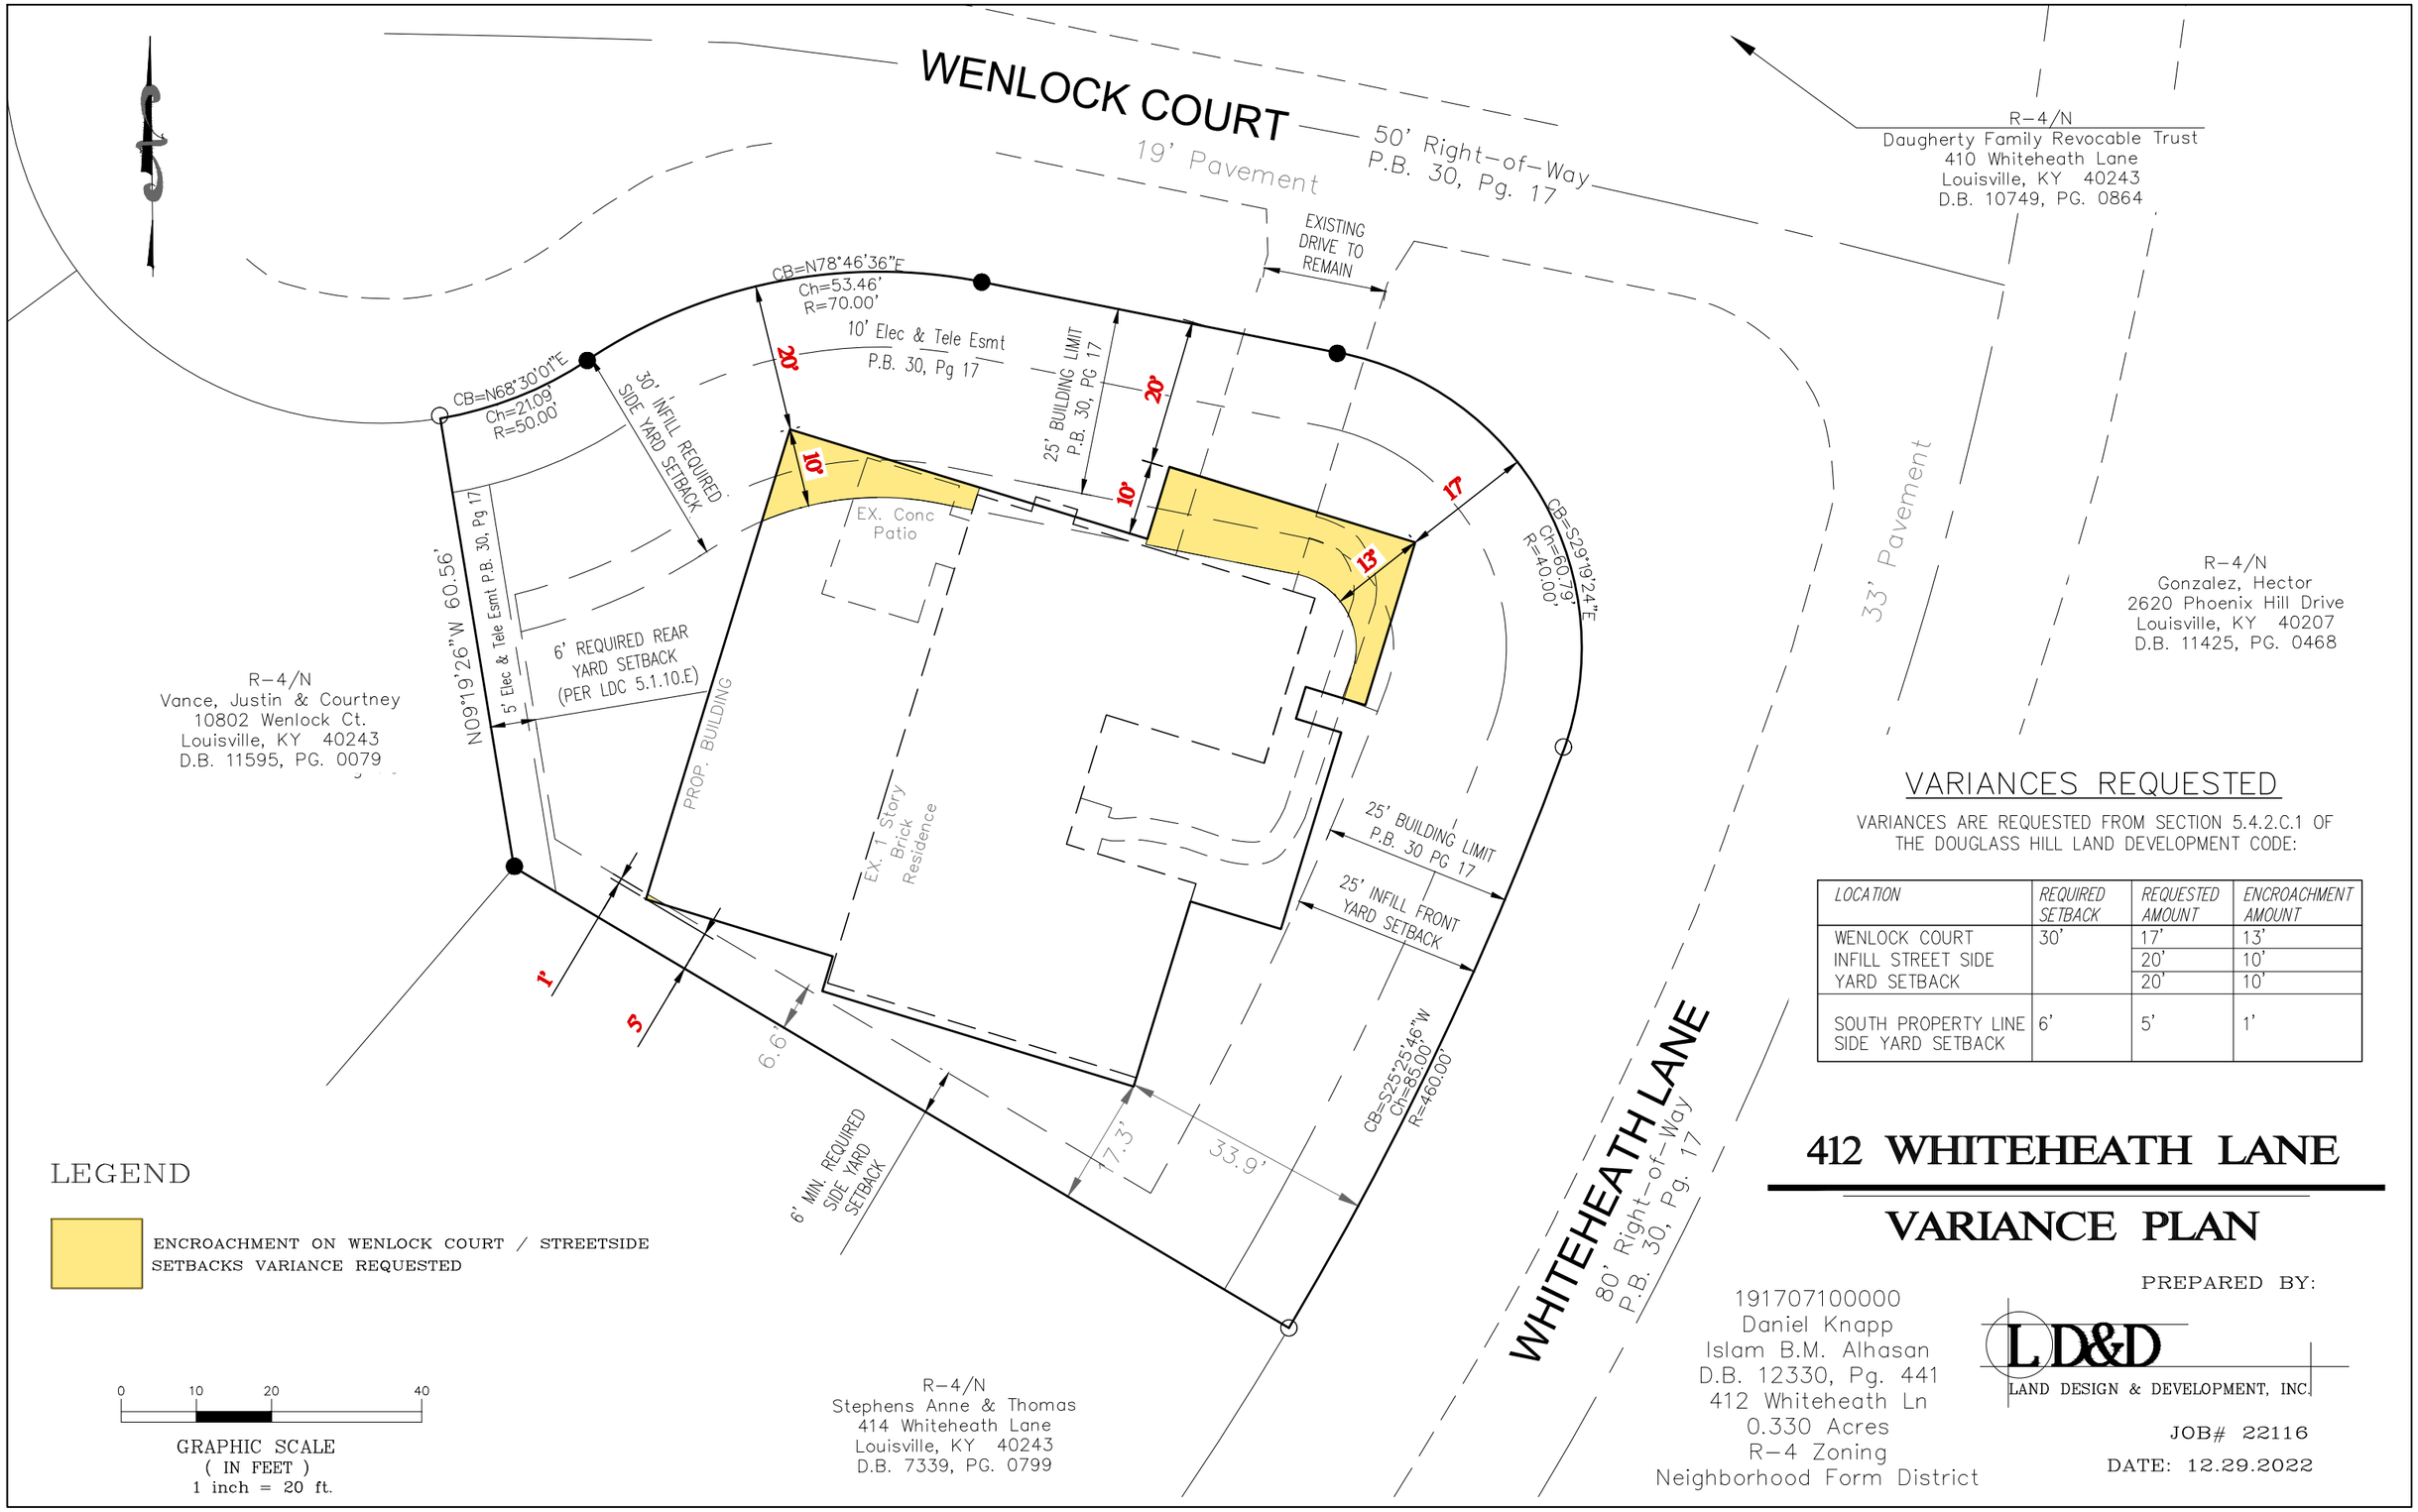

VARIANCES REQUESTED

VARIANCES ARE REQUESTED FROM SECTION 5.4.2.C.1 OF THE DOUGLASS HILL LAND DEVELOPMENT CODE:

LOCATION	REQUIRED SETBACK	REQUESTED AMOUNT	ENCROACHMENT AMOUNT
WENLOCK COURT INFILL STREET SIDE YARD SETBACK	30'	17'	13'
		20'	10'
		20'	10'
SOUTH PROPERTY LINE SIDE YARD SETBACK	6'	5'	1'

412 WHITEHEATH LANE

VARIANCE PLAN

G:\Current Projects\22116\DWG\Planning\22116 - VARIANCE PLAN - 2022-12-29.dwg, 12/29/2022 2:08:23 PM, DWG To PDF.pc3