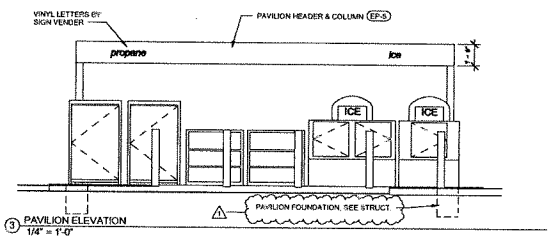

3 PAVILION ELEVATION
1/4" = 1'-0"

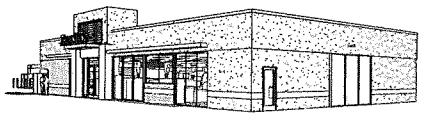

SHERWIN WILLIAMS PAINT FORMULA MATCHES

(EP-1) LOWER PORTION OF BUILDING
SHERWIN WILLIAMS SW-7041 VAN DYKE BROWN

5 GAL. AST154 A100 LTX GL ULTRA

COLOR CAST		OZ	32	64	128
G2	NEW GREEN	12	38	1	-
L1	BLUE	12	59	-	1
R2	MAROON	12	42	-	1
Y3	DEEP GOLD	18	18	56	-

(EP-2) ACCENT BAND
SHERWIN WILLIAMS - A-100 METALLIC MATCH

GALLON AST154 A100 LTX 5A ULTRA

COLOR CAST		OZ	32	64	128
W1	WHITE	6	26	-	1
B1	BLACK	-	19	-	1
N1	RAW UMBER	2	2	-	-
R2	MAROON	-	2	-	1
R3	MAGENTA	-	2	-	-
Y3	DEEP GOLD	-	3	-	1

(EP-3) UPPER PORTION OF BUILDING (FIELD)
SHERWIN WILLIAMS ANTIQUE BRONZE (MATCH TO BRZ1)

GALLON AST154 A100 LTX 5A ULTRA

COLOR CAST		OZ	32	64	128
W1	WHITE	2	63	1	-
B1	BLACK	6	-	-	1
N1	RAW UMBER	26	36	1	-
R2	MAROON	-	41	-	1
Y3	DEEP GOLD	6	49	1	-

CANOPY COLUMNS
LIGHT PEWTER

GALLON BS4T104 IN EN ULTRDP BSE

COLOR CAST		OZ	32	64	128
W1	WHITE	6	35	-	1
B1	BLACK	-	20	-	-
N1	RAW UMBER	2	5	-	-
R2	MAROON	-	2	-	1
R3	MAGENTA	-	2	-	-
Y3	DEEP GOLD	-	3	1	-

PUMP TOPPERS
LIGHT METALLIC MATCH

GALLON A411T104 ABE LTX GL ULTRDP

COLOR CAST		OZ	32	64	128
W1	WHITE	6	35	-	1
B1	BLACK	-	20	-	-
N1	RAW UMBER	2	5	-	-
R2	MAROON	-	2	-	1
R3	MAGENTA	-	2	-	-
Y3	DEEP GOLD	-	3	1	-

STOREFRONT GLAZING SUPPLIER SHALL PROVIDE SHOP DRAWINGS DEMONSTRATING GLAZING IS IN COMPLIANCE W/ ALL LOCAL AND FEDERAL CODES I.E. WIND LOAD

ALL STOREFRONT DIMENSIONS SHALL BE FIELD VERIFIED PRIOR TO FABRICATION.

SIGN VENDOR SHALL VERIFY FIELD DIMENSIONS PRIOR TO FABRICATION OF SIGNAGE

ALUMINUM CANOPIES, LOUVER SYSTEMS, AND ROOFTOP EQUIPMENT SCREEN LOUVERS SHALL BE (CONTRACTOR FURNISHED, VENDOR INSTALLED)
AWNEX, INC.
269 VALLEY STREET, SUITE 100
BALL GROUND, GA 30107
CONTACT: BOB ABRAMS
PH: 770-704-7140
FAX: 770-704-7647

ELEVATION FINISH LEGEND

(EP-1)	LOWER PORTION OF BUILDING SHERWIN WILLIAMS SW-7041 VAN DYKE BROWN
(EP-2)	ACCENT BAND SHERWIN WILLIAMS - A-100 METALLIC MATCH
(EP-3)	UPPER PORTION OF BUILDING (FIELD) SHERWIN WILLIAMS ANTIQUE BRONZE (MATCH TO BRZ1)
(EP-4)	RED FAME STYLE: ILLUMINATION SERIES. COLOR: SHERWIN WILLIAMS SW-6866 REAL RED
(EP-5)	ALUMINUM LOUVERS / PAVILION HEADER VENDOR FINISHED - PANTONE 8000C - PEWTER (MATCH)
(EP-6)	ALUMINUM LOUVER FRAME VENDOR FINISHED - BEHR 780F-7 STEALTH JET (MATCH)
(EP-7)	ARCHITECTURAL ALUMINUM TUBE AWNING (AFCI) VENDOR FINISHED - BEHR 780F-7 STEALTH JET (MATCH)
(EP-8)	METAL COPING / GUTTERS AND DOWN SPOUTS (CFCI) BLACK
(EP-9)	METAL COPING (CFCI) SHERWIN WILLIAMS SW-6868 REAL RED
(EP-10)	METAL GUTTER AND DOWNSPOUT (CFCI) COLOR: BLACK
(EP-11)	MISCELLANEOUS SITE ELEMENTS BEHR 780F-7 STEALTH JET (MATCH)
(EP-12)	SYNTHETIC STONE VENEER NICHIHA KURASTONE - "DESERT"
(EP-13)	BEHIND LOUVERS BENJAMINE MOORE DEEP SPACE 2125-20
	EP=EXTERIOR PAINT ALL EIFS VENEER SHALL HAVE A 'SANDY' FINISH

GENERAL EXTERIOR FINISH NOTES
- ALL AREA LIGHTS, FLOODLIGHTS, AND WALL PACKS TO BE PAINTED BEHR 780F-7 STEALTH JET.
- ALL SECURITY CAMERA HOUSINGS AND CANOPY COLUMN SPEAKERS TO BE PAINTED BEHR 780F-7 STEALTH JET
- ALL VENT PIPES ON THE TANK FARM TO BE PAINTED BEHR 780F-7 STEALTH JET
- THE REAR LADDER AND NATURAL GAS PIPE TO BE PAINTED BEHR 780F-7 STEALTH JET.
- ALL ELECTRICAL CABINETS TO BE PAINTED BEHR 780F-7 STEALTH JET
- PARGE COAT ANY EXPOSED BUILDING FOUNDATION.
- ALL GASOLINE FILLS SHALL BE PAINTED PER THORNTON'S INC. DESIGN STANDARDS. CONSULT OWNER
- SKIM COAT FOUNDATION (WITH PROPER BONDING AGENT), PAINT FOUNDATION IF CURRENTLY PAINTED

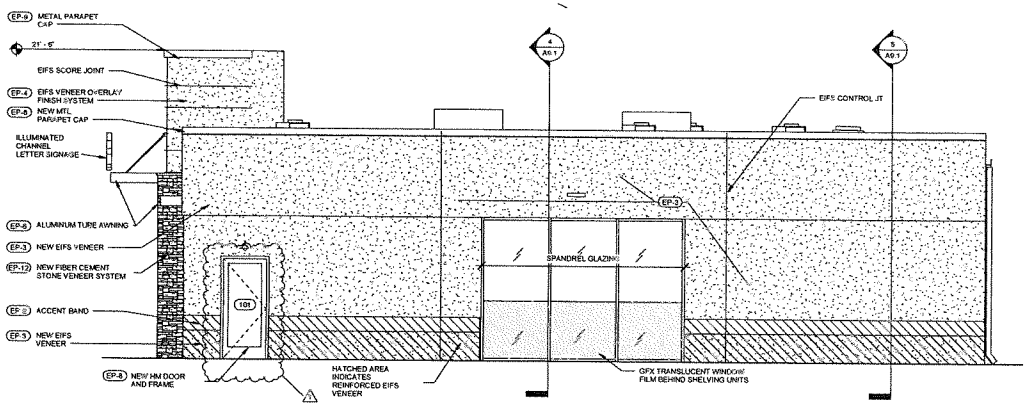

2 RIGHT ELEVATION
1/4" = 1'-0"

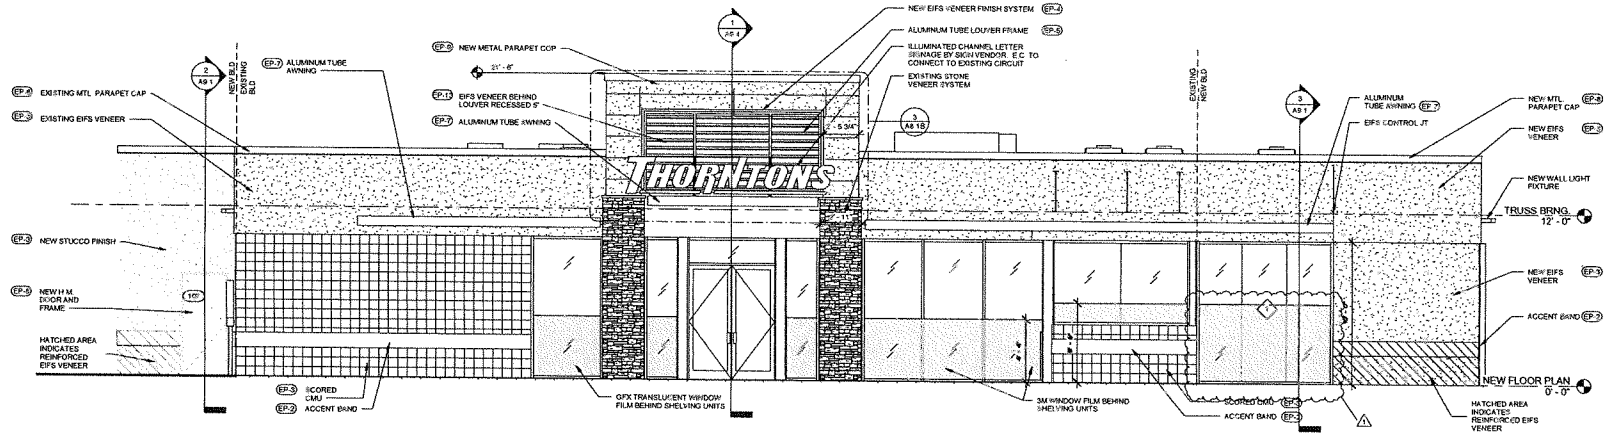

1 FRONT ELEVATION
1/4" = 1'-0"

Project No. 14-194

snidesign ARCHITECTS

Design +,

#56

THORNTONS
8400 Dixie Highway
Louisville, KY 40258

5/19/15 CONSTRUCTION	
DRAWN BY	EAF, CTN
CHECKED BY	AJW
DATE	5/1/15
REV.	DATE / DESCRIPTION
REV.1	CLIENT REV. 5/19/15

The Construction Documents shall consist of drawings and specifications as listed in the table of contents. Information not provided by the General Contractor at bidding time shall be provided by the Architect prior to the start of construction. The General Contractor shall be responsible to review the entire set of construction documents and to report any discrepancies to the Architect/Owner at the beginning of construction and thought to be completed at the sole discretion of the Architect.

SHEET TITLE
EXTERIOR ELEVATIONS

A8.1

15VARIANCE1031