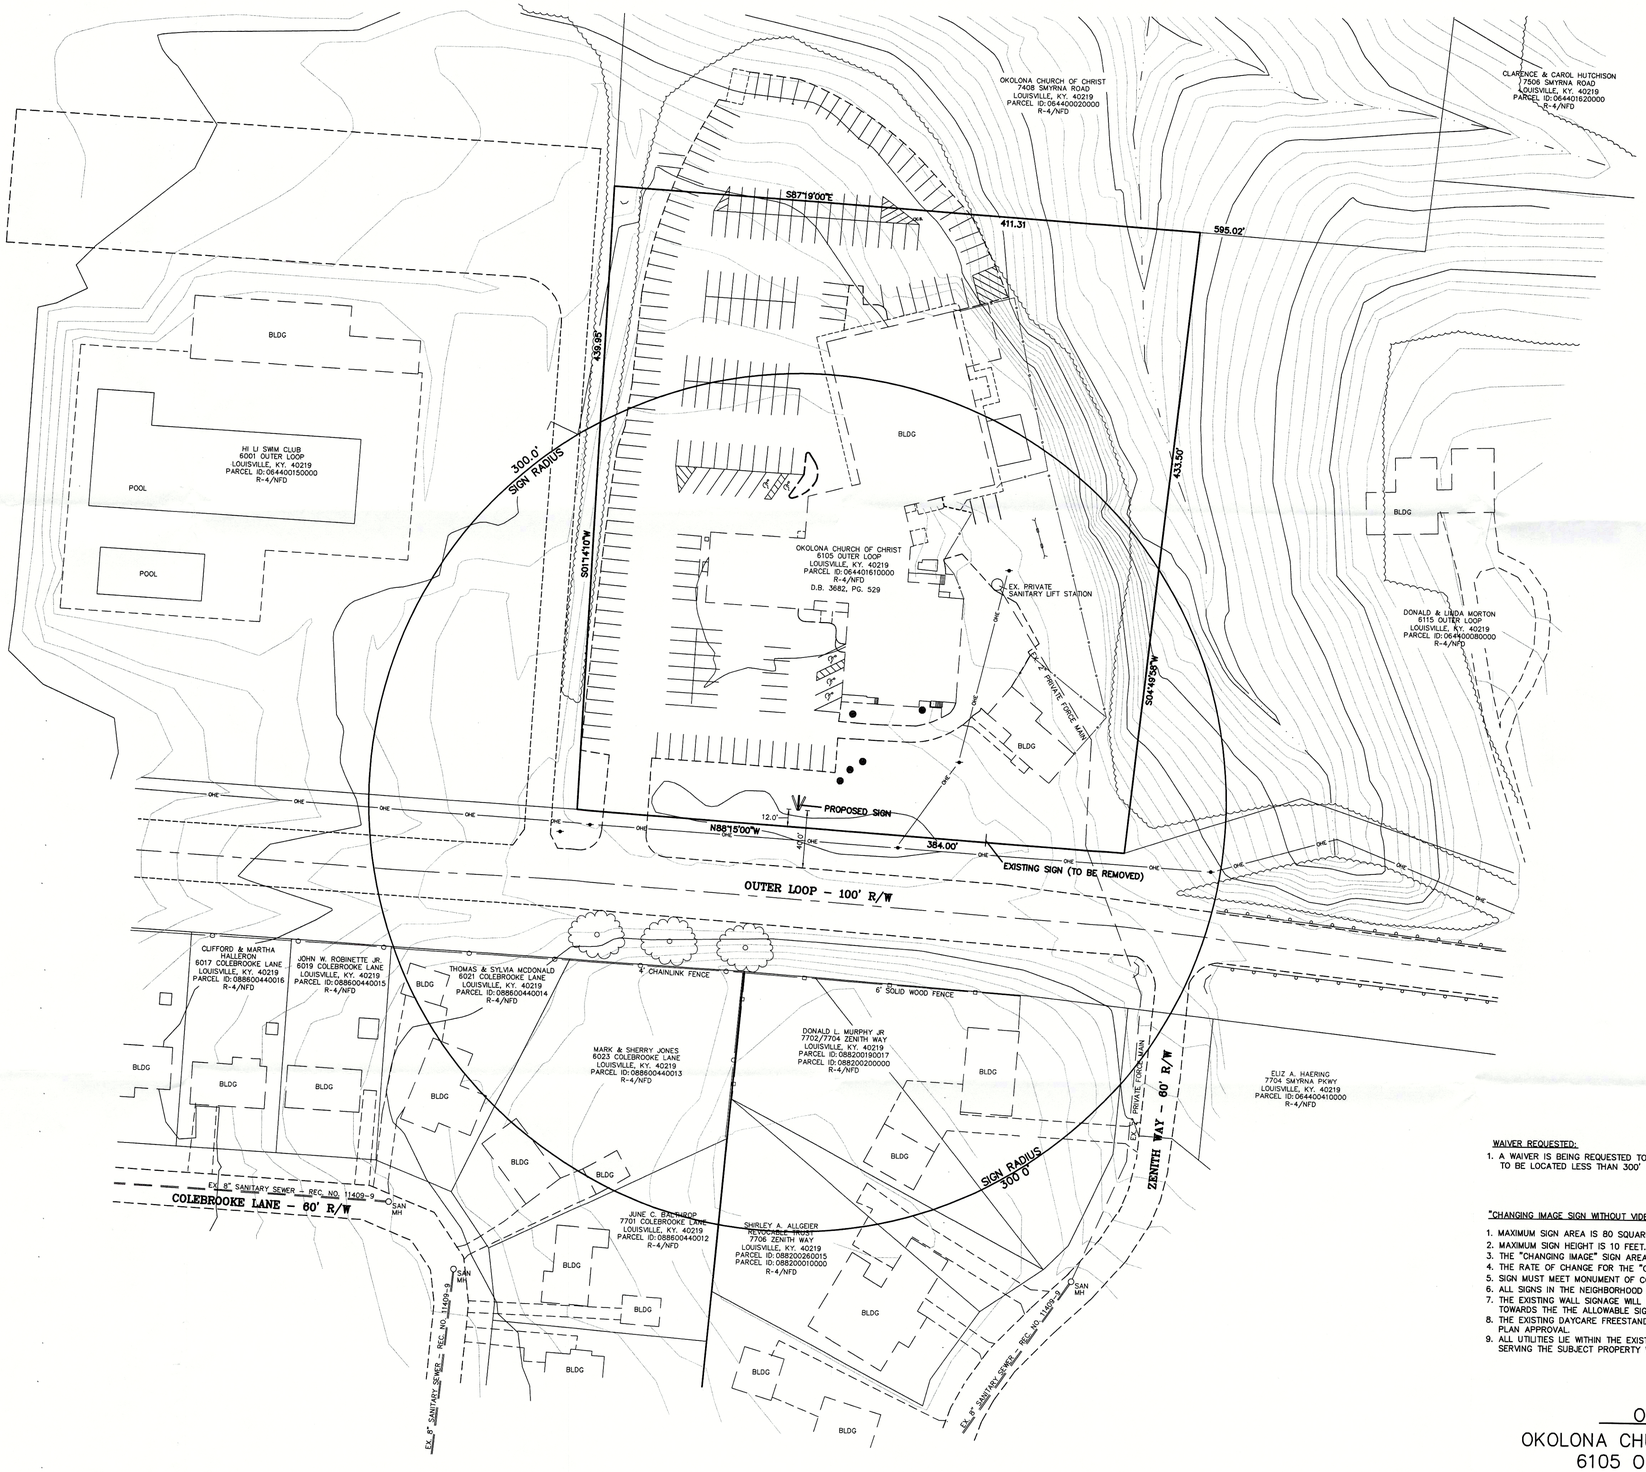

LEGEND

SAN MH	EXISTING SANITARY MANHOLE
	EXISTING GUY WIRE
FH	FIRE HYDRANDT
WM	WATER METER
SP	SERVICE POLE
	EXISTING LIGHT POLE
	EXISTING POWER POLE
100	EXISTING CONTOUR LINE
+620.42	EXISTING SPOT ELEVATION
8"G	EXISTING GAS LINE WITH PIPE SIZE
8"W	EXISTING WATER LINE WITH PIPE SIZE
OHE	EXISTING OVERHEAD ELEC. WIRE
UGT	EXISTING UNDERGROUND TELE. WIRE
	EXISTING VEGETATION

GRAPHIC SCALE

50 0 25 50 100 200

(IN FEET)
1 inch = 50 ft.

WAIVER REQUESTED:

1. A WAIVER IS BEING REQUESTED TO ALLOW A CHANGING IMAGE SIGN WITHOUT VIDEO DISPLAY TO BE LOCATED LESS THAN 300' FROM A RESIDENTIAL USE PER LDC CHAPTER 8.2.1.D.6.

"CHANGING IMAGE SIGN WITHOUT VIDEO DISPLAY" APPROVAL NOTES:

1. MAXIMUM SIGN AREA IS 80 SQUARE FEET PER FACE.
2. MAXIMUM SIGN HEIGHT IS 10 FEET.
3. THE "CHANGING IMAGE" SIGN AREA IS LIMITED TO 30% OF THE TOTAL SIGNAGE FACE.
4. THE RATE OF CHANGE FOR THE "CHANGE OF IMAGE" SIGN IS LIMITED TO 20 SECONDS.
5. SIGN MUST MEET MONUMENT OF COLUMNAR DESIGN CRITERIA.
6. ALL SIGNS IN THE NEIGHBORHOOD FORM DISTRICT MUST HAVE AN OPAQUE BACKGROUND.
7. THE EXISTING WALL SIGNAGE WILL HAVE TO BE REMOVED OR IT WILL BE COUNTED TOWARDS THE THE ALLOWABLE SIGN SIZE FOR THIS LOCATION.
8. THE EXISTING DAYCARE FREESTANDING SIGN TO BE REMOVED PRIOR TO SIGN WAIVER PLAN APPROVAL.
9. ALL UTILITIES LIE WITHIN THE EXISTING OUTER LOOP RIGHT-OF-WAY. EXISTING UTILITIES SERVING THE SUBJECT PROPERTY WILL NOT BE EFFECTED BY SIGN CONSTRUCTION.

OWNER

OKOLONA CHURCH OF CHRIST
6105 OUTER LOOP
LOUISVILLE, KENTUCKY 40219

RECEIVED
OCT 09 2015
PLANNING & DESIGN SERVICES

PROJECT ADDRESS

6105 OUTER LOOP
LOUISVILLE, KENTUCKY 40219

WM#4170

REVISIONS:

10/5/15

DRWN BY: KAL

CHKD BY: JLG

DRAWING NAME: 4069SIG.DWG

FIELD BOOK: ##

EVANS/GRIFFIN, INC.
Engineer & Land Surveyor
4010 Dupont Circle
SUITE 478
Louisville, Kentucky 40207
(502) 899-9611 egengr@bellsouth.net

OKOLONA CHURCH OF CHRIST
6105 OUTER LOOP
LOUISVILLE, KY. 40219

SIGN WAIVER PLAN

DATE: 9/8/15

PROJECT NO.: 94069

Sheet 1 of 1

ISUHAIERKIUZA