SCHEDULE OF FASTENERS

NO. REQD.	DESCRIPTION	COLOR
#17A	12-14 x 1 1/4" SD Screw, Washer	TBD
#4A	1/4-14 x 7/8 SD Screw, Washer	TBD

SCHEDULE OF ACCESSORIES

NO. REQD	DESCRIPTION
4	12'-0 X 14'-0 FACTORY LOCATED FRAMED OPENINGS
2	3070 PRE-ASSEMBLED WALK DOORS

REFER TO DETAILS ON INSTALLATION OF WALK DOORS.
REFER TO DETAILS ON INSTALLATION OF FRAMED OPENINGS.
USE STANDARD WALL PROCEDURES TO ERECT THE SIDEWALL AND ENDWALL PANELS.

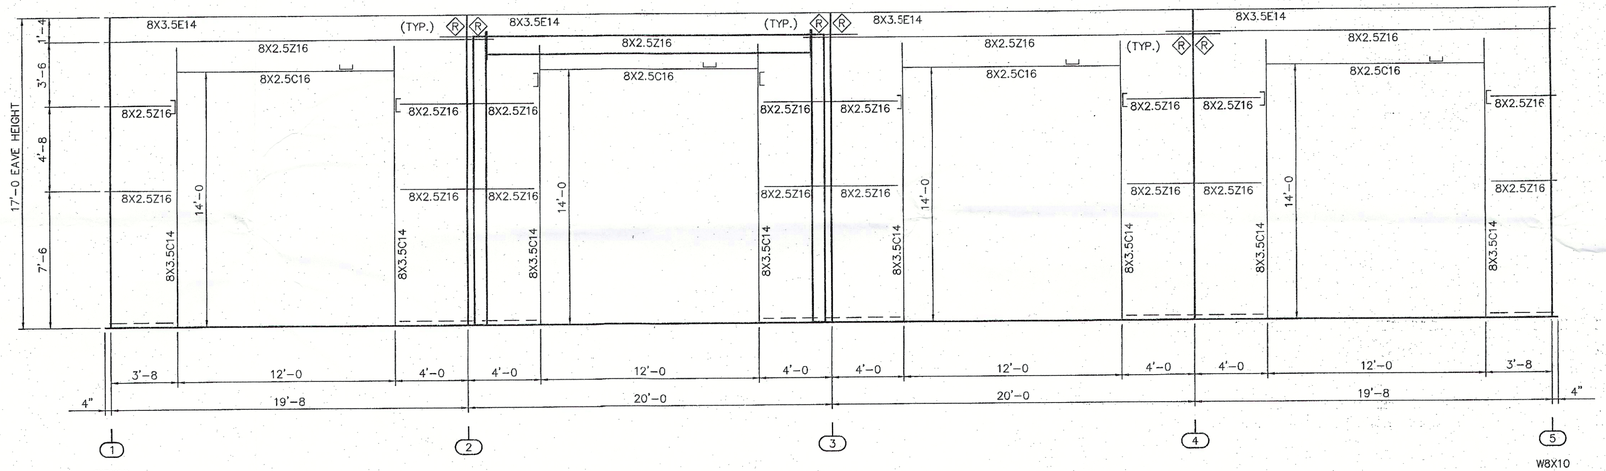

SIDEWALL ELEVATION "SWA" AT GRID LINE "A"

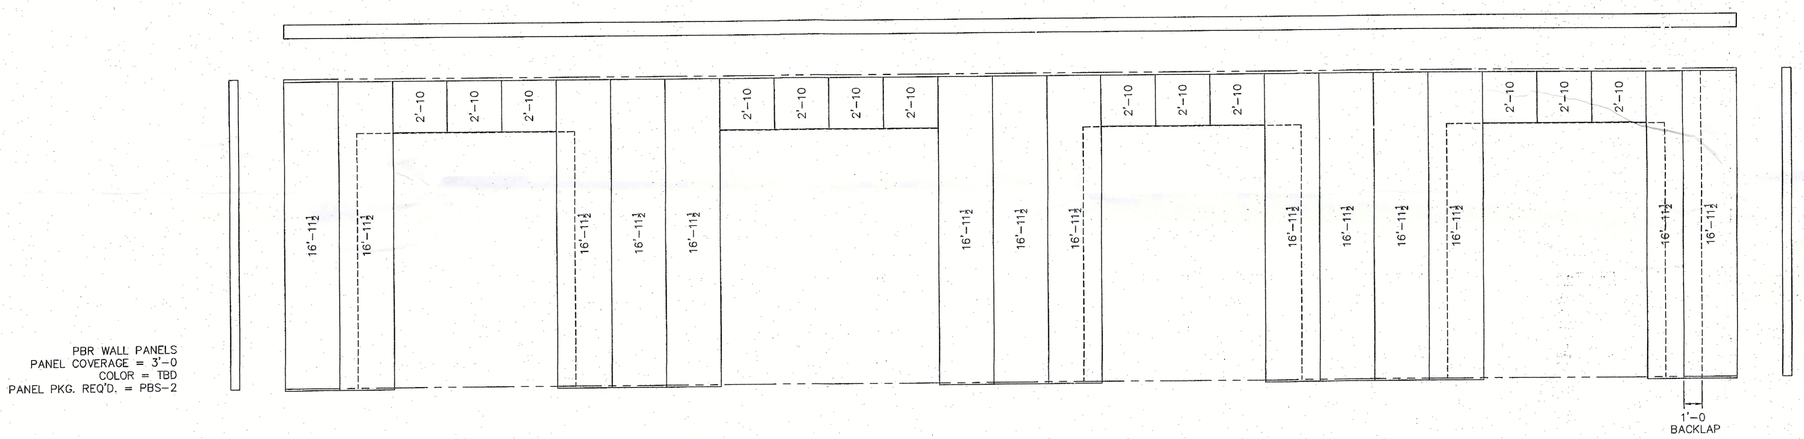

PBR WALL PANELS
PANEL COVERAGE = 3'-0
COLOR = TBD
PANEL PKG. REQ'D. = PBS-2

WALL SHEETING ELEVATION "SWA"
BLDG "A"

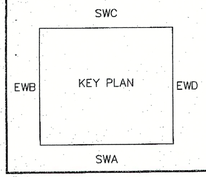

Z_SECTION LAP TABLE			
SYMBOL	LAP (LENGTH)	SYMBOL	LAP (LENGTH)
S	0'-2" (3¾")	T	2'-4"(2'-5¾")
R	1'-4"(1'-5¾")	V	3'-0"(3'-1¾")

DOWNSPOUT LAYOUT
[5 REQ'D]

RECEIVED
JUL 27 2015
PLANNING & DESIGN SERVICES

Jul 01, 2015

STATE OF KENTUCKY
BEJUN N. ANKLESARIA
22267
LICENSED
PROFESSIONAL ENGINEER

Revision	Date	Description	By	Ck'd

HALL BUILDING SYSTEMS
3161 DEVELOPMENT WAY, SELLERSBURG, IN. 47172
PHONE: (502) 599-5985

Customer:
HALL BUILDING SYSTEMS
3161 DEVELOPMENT WAY
SELLERSBURG IN 47172-957
TOM HALL

Project Name & Location:
ALLEGIANTREDDENSJOB
4612 KNOPP AVE.
LOUISVILLE KY 40213-3430

Drawing Status:
☐ Preliminary (Not For Construction)
☐ For Approval (Not For Construction)
☒ For Construction Permit
☐ For Erector Installation

Scale:	NOT TO SCALE
Drawn by:	CMT 6/29/15
Checked by:	EPC 6/29/15
Project Engineer:	LDG
Job Number:	14-B-88601-1
Sheet Number:	E5 of 13

The engineer whose seal appears hereon is an employee for the manufacturer, NCI Groups, Inc. or one of its affiliates, for the materials described herein. Said seal or certification is limited to the products designed and manufactured by manufacturer only. The undersigned engineer is not the overall engineer of record for this project.

Bejun N. Anklesaria, P.E.
Kentucky P.E. 22267

4612 Knopp Ave.
Building Elevations
15MISC 1006