COLOR LEGEND

P5	OSHA Standard "Safety Yellow"
P21	SW# 4081 "Safety Red"
P33	SW# 6385 "Dover White"
P36	SW# 6989 "Domino"
P81	SW# 6258 "Tricorn Black"
P83	SW# 6082 "Cobble Brown"
P94	SW# 7694 (EXT) "Exterior Dromedary Camel"
P124	SW# 7522 "Meadowlark"
PF4	Lead-Cote Metallic

REF SPECIFICATIONS

DEMOLITION NOTES

1. REMOVE ALL UNLIT EXTERIOR STUD MOUNTED BUILDING SIGNS.
2. NOT USED.
3. LIT ID/LOGO SIGNS SHALL REMAIN UNLESS OTHERWISE SHOWN ON DRAWINGS. REMOVE LIT ID/LOGO SIGNS IDENTIFIED FOR REMOVAL. COORDINATE WITH WALMART CONSTRUCTION MANAGER PRIOR TO PERFORMING WORK.
4. NOT USED.
5. NOT USED.
6. NOT USED.
7. REMOVAL OF BUILDING MOUNTED ITEMS, SHOWN OR NOTED TO BE DEMOLISHED OR AS REQUIRED BY SCOPE OF WORK, SHALL OCCUR PRIOR TO PAINTING BUILDING. COORDINATE DEMOLITION WORK SO EXTERIOR PAINTING WILL OCCUR PRIOR TO INSTALLATION OF BUILDING MOUNTED ITEMS.

SHEET NOTES

1. POWER WASH 100% OF EXTERIOR WALLS PRIOR TO PAINTING.
2. PATCH AND REPAIR EXTERIOR WALL SURFACES, DAMAGED OR EXPOSED DUE TO REMOVAL OF BUILDING MOUNTED ITEMS, TO MATCH ADJACENT AS REQUIRED.
3. REMOVE SEALANT AND BACKER MATERIAL FROM ALL BUILDING CONTROL JOINTS AND EXPANSION JOINTS. FILL AND SEAL JOINTS, REF SPEC 07900.
4. REFER TO DETAILS ON SHEET A2.1 FOR SUBSTRATE AND FINISH REQUIREMENTS AT LOCATIONS OF BUILDING MOUNTED SIGNS.
5. RESURFACE EXISTING EIFS WHERE SHOWN (HATCHED AREA).
6. NOT USED.
7. PAINT EXTERIOR OF BUILDING AS SHOWN. PRIOR TO PAINTING WALL AT LOCATION(S) OF LIT ID/LOGO SIGN(S), COORDINATE SCOPE OF WORK WITH WALMART CM.
8. PAINT DOOR HOODS, ROLLDOWN METAL STEEL DOORS AND FRAMES, GUTTERS AND DOWNSPOUTS, EXPOSED METAL FLASHING, HANDRAILS, AND EXPOSED MISCELLANEOUS STEEL TO MATCH ADJACENT BUILDING COLOR UNO.
9. PAINT ALL GAS PIPE ON ROOF P5. EXTEND PAINTING OF GAS PIPE DOWN SIDE WALLS TO GRADE OR METER. DO NOT PAINT METER OR VALVES.
10. NOT USED.
11. WHERE CANOPIES ARE VISIBLE AND ACCESSED BY CUSTOMERS, PAINT UNDERSIDE OF CANOPY DECK P33. DO NOT PAINT CANOPY DECK IF NOT PREVIOUSLY PAINTED.
12. PAINT JIB CRANE- P36 ON JIB BOOM, P5 ON HANDRAILS.
13. PAINT SPRINKLER VALVES P21. DO NOT PAINT OVER SIGHT GLASS OR FIRE ALARM BELL.
14. PAINT ALL EXTERIOR BOLLARDS TO MATCH EXISTING COLOR UNLESS NOTED TO RECEIVE PLASTIC BOLLARD SLEEVE.
15. PAINT SECURITY WALL PACK HOUSINGS P94. REMOVE PAINT OVERSPRAY FROM LENSES.
16. NOT USED.
17. PAINT GARDEN CENTER STEEL DOORS AND FRAMES P81.
18. NOT USED.
19. DO NOT PAINT INTEGRALLY COLORED MASONRY.

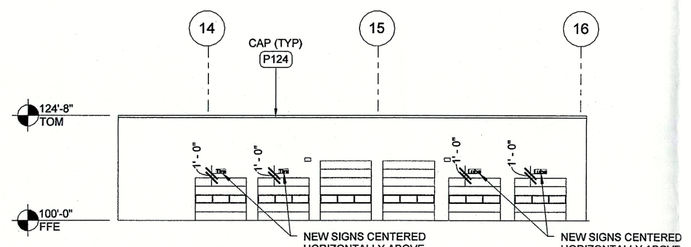

8 AUTO CENTER ELEVATION
1" = 20'-0"

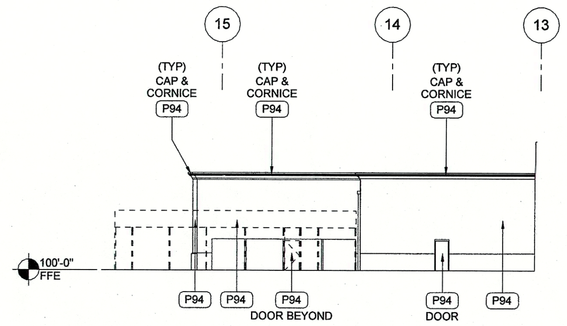

9 REAR SEASONAL SHOP
1" = 20'-0"

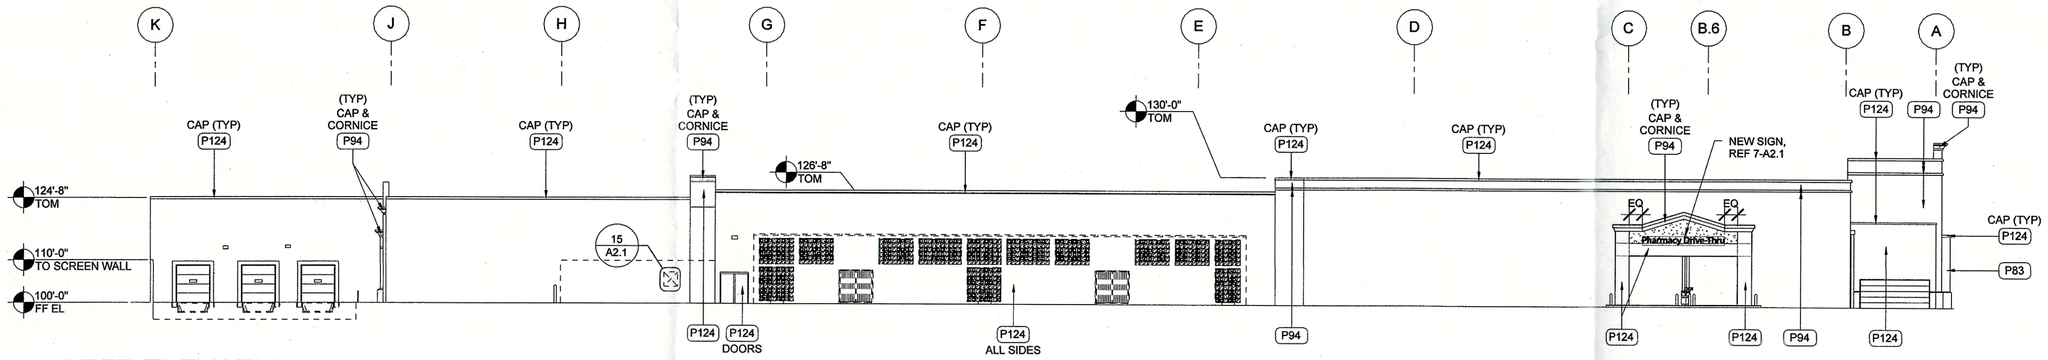

6 LEFT ELEVATION
1" = 20'-0"

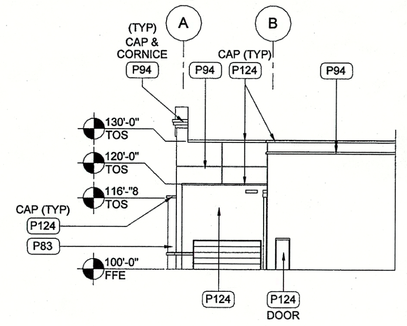

7 CART STORAGE-GM
1" = 20'-0"

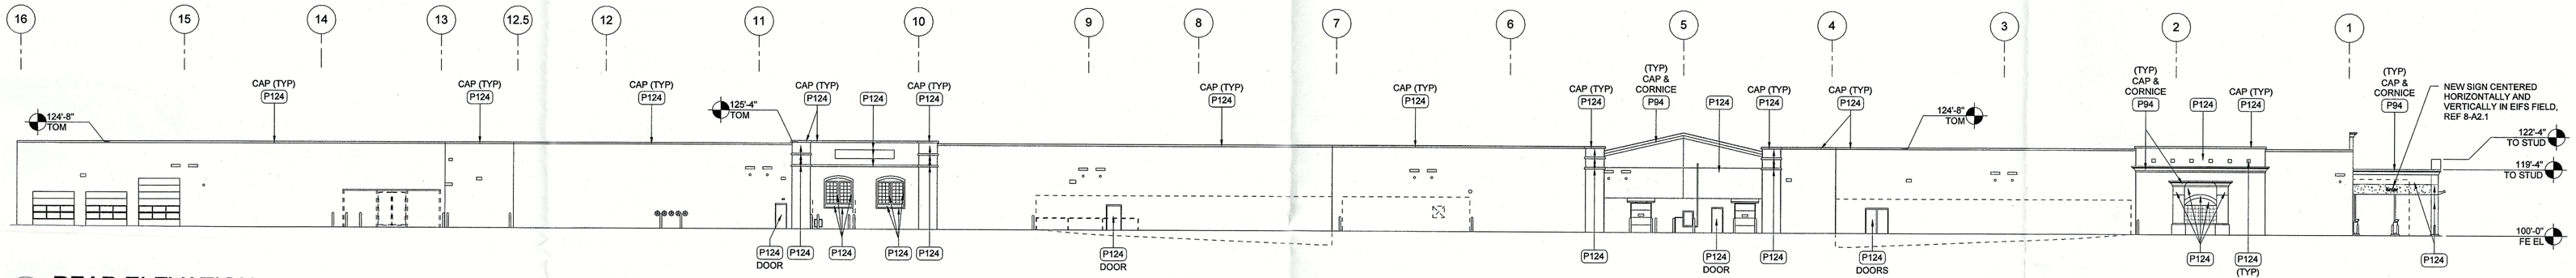

5 REAR ELEVATION
1" = 20'-0"

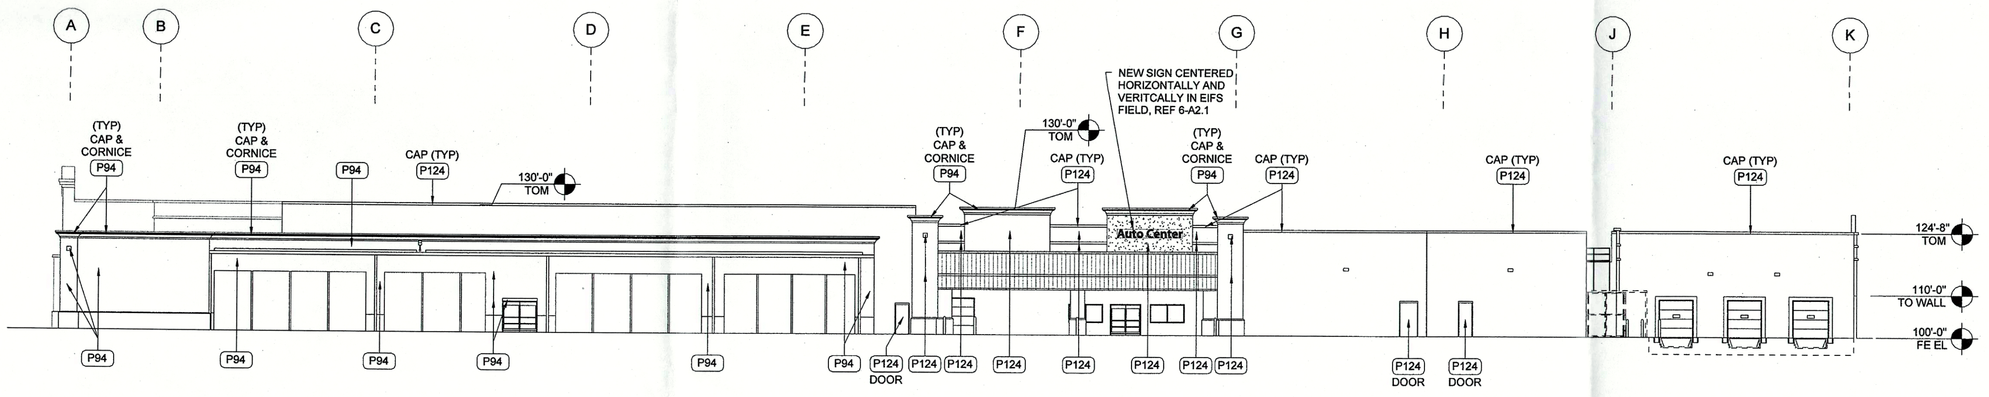

2 RIGHT ELEVATION
1" = 20'-0"

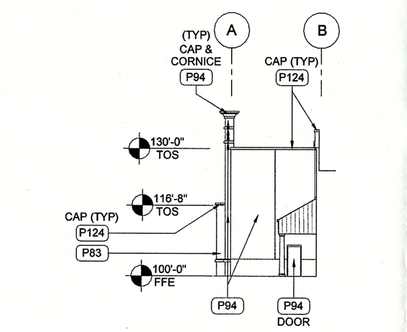

3 VESTIBULE-GR
1" = 20'-0"

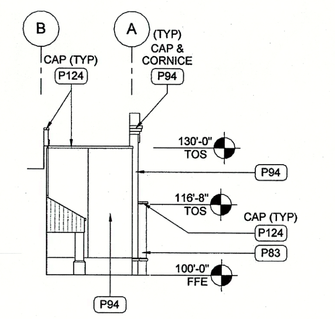

4 VESTIBULE-GM
1" = 20'-0"

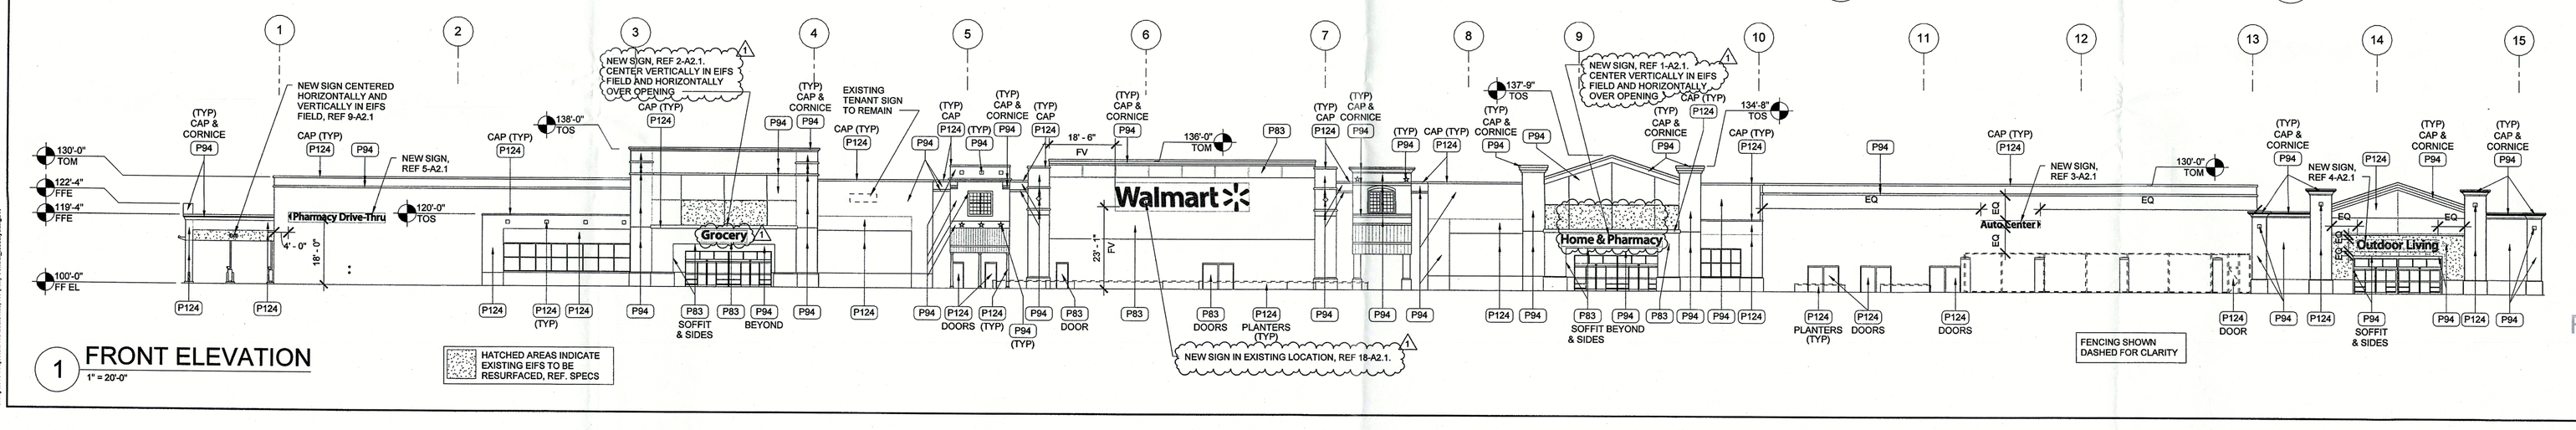

1 FRONT ELEVATION
1" = 20'-0"

HATCHED AREAS INDICATE EXISTING EIFS TO BE RESURFACED, REF. SPECS

1/19/2016 8:28:33 PM
C:\My Documents\15 Projects\15 Louisville, KY (SW) Central_Jessa.pmp.rvt

RECEIVED
JAN 20 2016
PLANNING & DESIGN SERVICES

15 WAIVER 1041

HFA ARCHITECTS ENGINEERS INTERIORS
HARRISON FRENCH & ASSOCIATES, LTD
1705 S. Walton Blvd., Suite 3
Bentonville, Arkansas 72712
t 479.273.7780
f 888.520.9685
www.hfa-ae.com

STIPULATION FOR REUSE
THIS DRAWING WAS PREPARED FOR USE ON THIS PROJECT ONLY AT LOUISVILLE, KENTUCKY AND SHALL NOT BE USED ON ITS ISSUE DATE (#1, 10/30/15) AND IS THE PROPERTY OF HARRISON FRENCH & ASSOCIATES, LTD. THE REUSE OF THIS DRAWING FOR REFERENCE OR EXTENSION OF THIS PROJECT OR ON ANY OTHER SITE WITHOUT THE EXPRESS WRITTEN PERMISSION OF HARRISON FRENCH & ASSOCIATES, LTD. SHALL BE AT THE USER'S RISK AND WITHOUT LIABILITY TO THE ARCHITECT AND MAY BE CONTRARY TO THE LAW.

Walmart
LOUISVILLE, KY
STORE NO.: 5418
195 SC GENERAL REMODEL
JOB NUMBER: 02-16-25418

ISSUE BLOCK

1	PR 1	1/18/16

CHECKED BY:	DMG
DRAWN BY:	MVS
DOCUMENT DATE:	12/23/15
PROTO TYPE:	195 SC
PROTO CYCLE:	10/30/15

JAN 19 2015

EXTERIOR ELEVATIONS

SHEET: A2