©2015 - ALL RIGHTS RESERVED. THIS DOCUMENT AND DESIGNS PORTRAYED WITHIN ARE THE PROPERTY OF WAK. NO MODIFICATIONS AND/OR TRANSFERS OF WORK ARE PERMITTED UNLESS GRANTED BY WAK

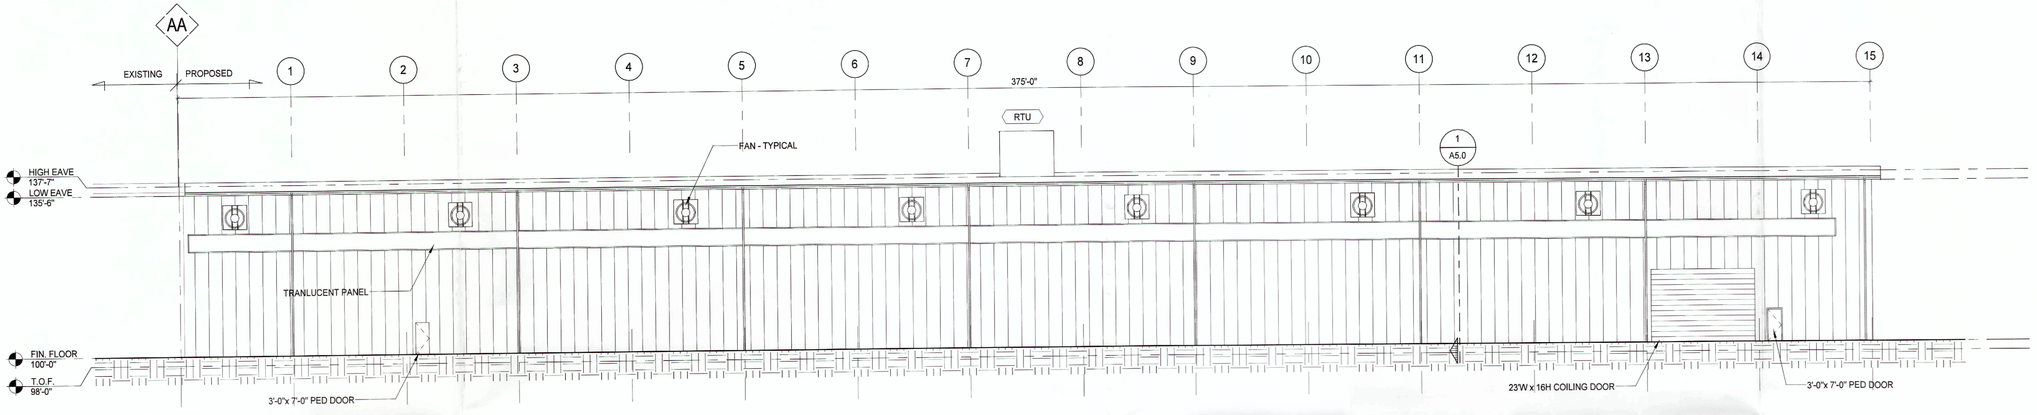

1 A4.0 EAST ELEVATION
1/16" = 1'-0"

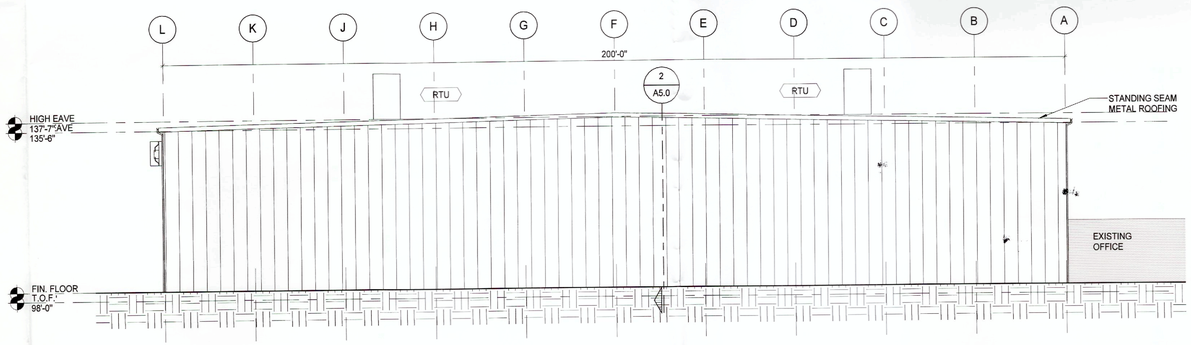

2 A4.0 NORTH ELEVATION
1/16" = 1'-0"

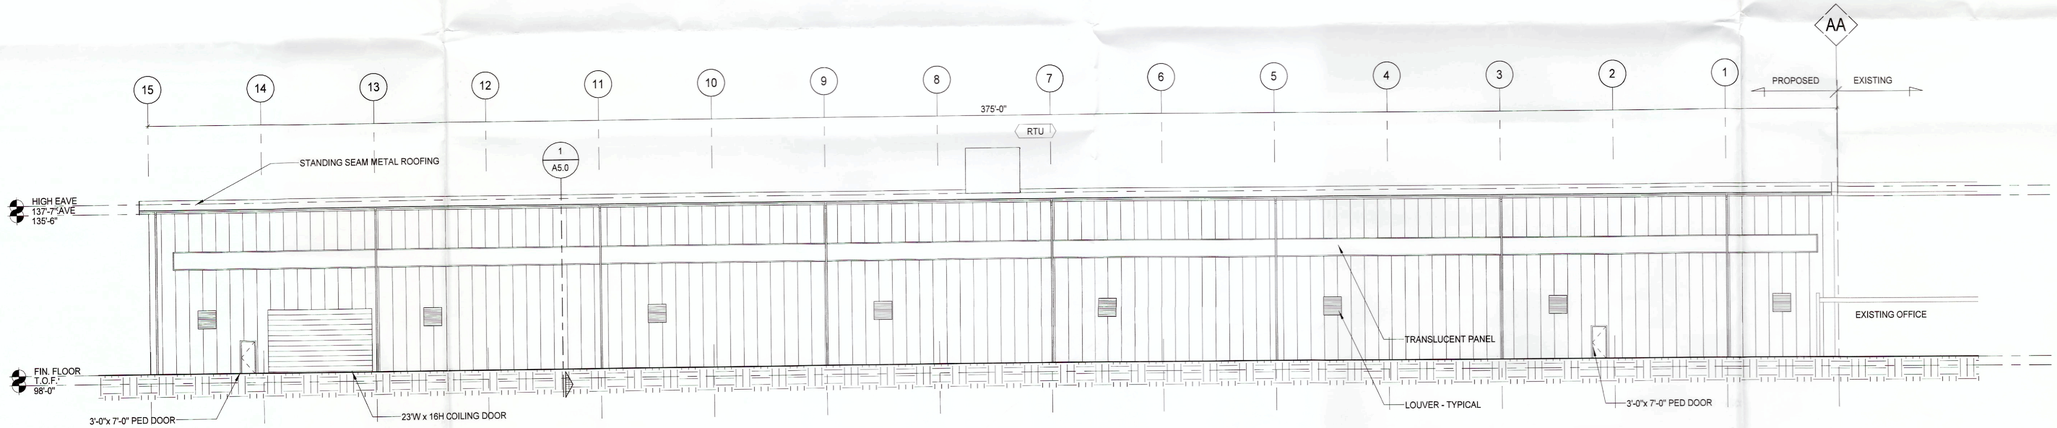

3 A4.0 WEST ELEVATION
1/16" = 1'-0"

RECEIVED
AUG 17 2015
PLANNING & DESIGN SERVICES

PRELIMINARY

3945 OKEMOS ROAD, SUITE A5
OKEMOS, MICHIGAN 48864
P: [517] 798-6397
F: [989] 752-5002
E: email@kibbe.com
W: www.kibbe.com
WILLIAM A. KIBBE & ASSOCIATES
REGISTERED ARCHITECTS | LAND DEVELOPERS

THE WIELAND - DAVCO CORPORATION

MMPI DB EXPANSION
LOUISVILLE, KENTUCKY

EXTERIOR ELEVATIONS

NO.	STATUS / REVISIONS	DATE

CHECKED BY: Checker
DESIGNED BY: Designer
DRAWN BY: Author
SCALE: AS SHOWN
PROJ #: 15 1697 0183
DATE: 08/07/13
SHEET
A4.0

15 DEVPLAN11