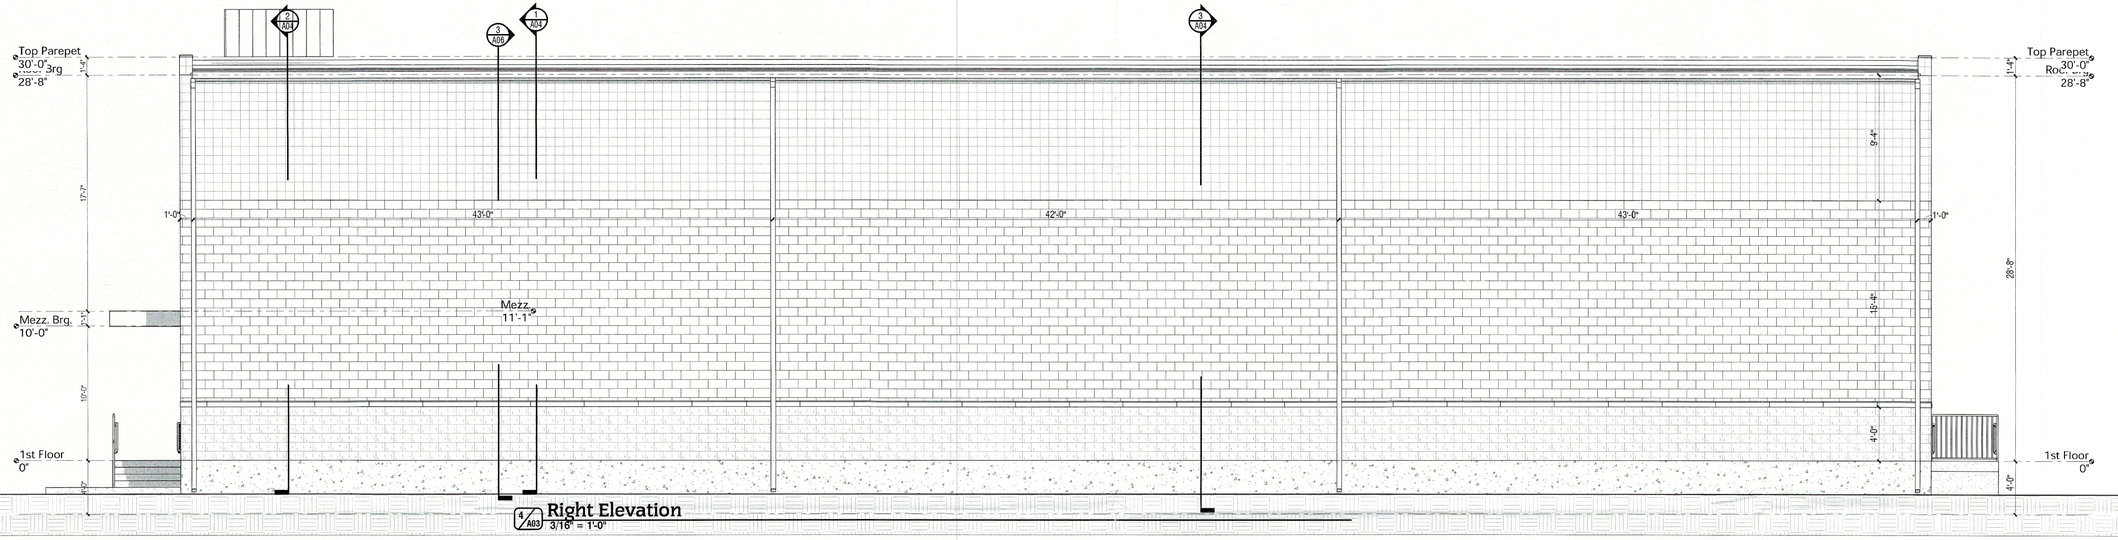

4/A03 **Right Elevation**
3/16" = 1'-0"

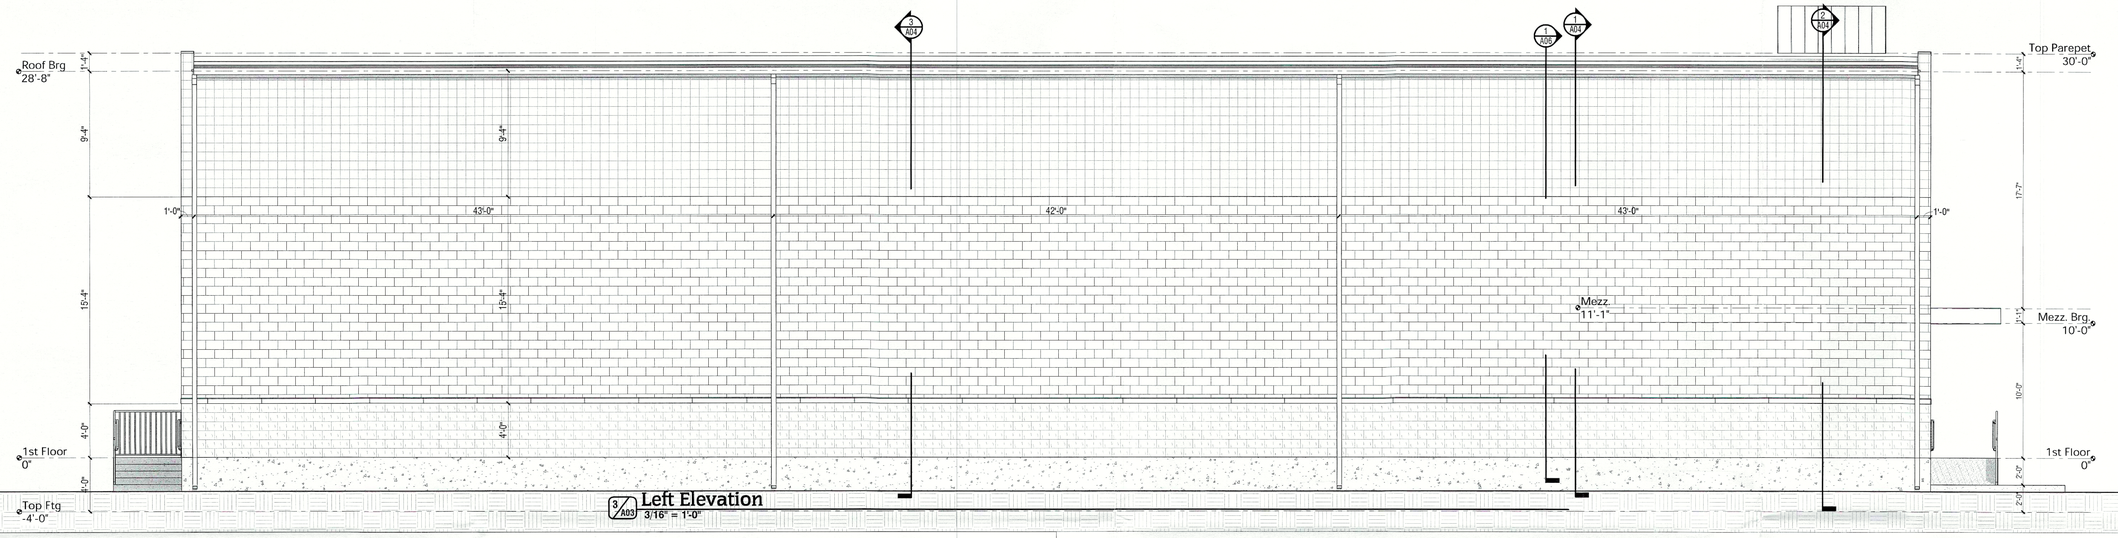

3/A03 **Left Elevation**
3/16" = 1'-0"

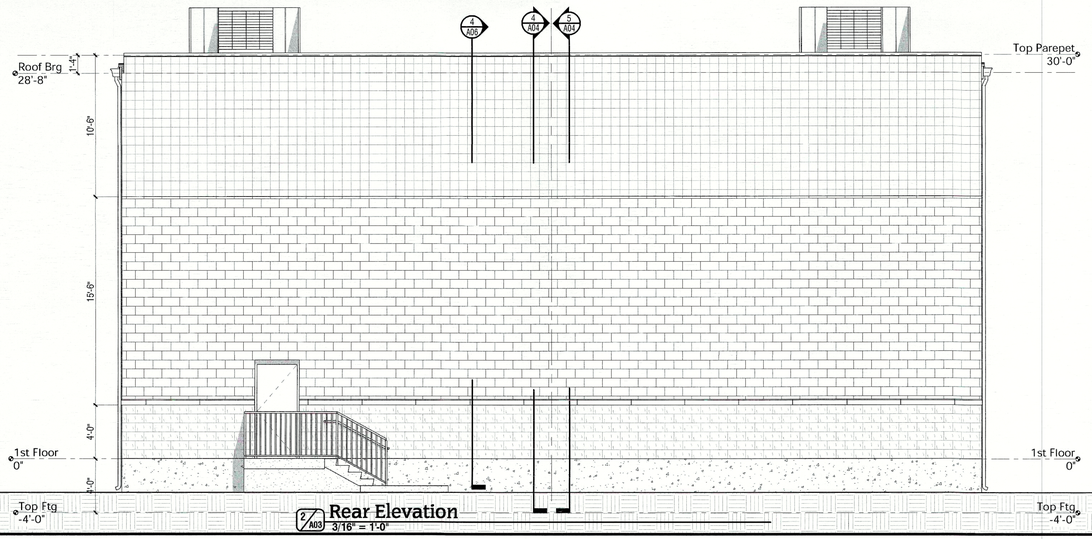

2/A03 **Rear Elevation**
3/16" = 1'-0"

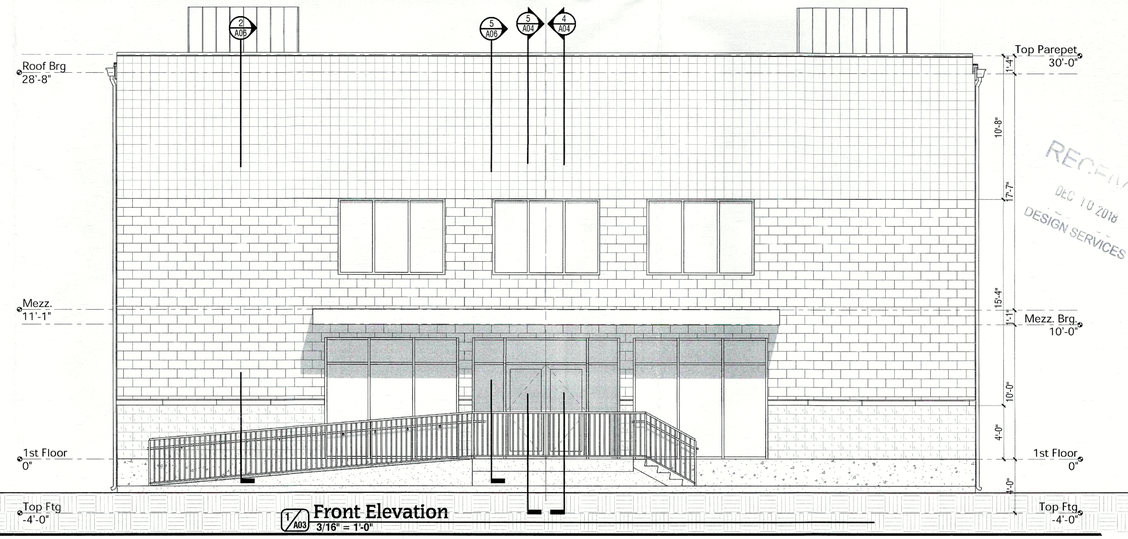

1/A03 **Front Elevation**
3/16" = 1'-0"

RECEIVED
DEC 10 2018
DESIGN SERVICES

Ram Roofing & Sheet Metal
6901 Holly Lake Drive
Louisville, Kentucky 40291
Phone 502-599-6283

New Indoor Soccer Facility For
Soccer Field Las Flores
3606 1/2 Klondike Lane
Louisville, KY 40218

ec design
& ARCHITECTS
Louisville, Kentucky 40242
8801 Hermitage Court
502-742-5200

Exterior Elevations — Title
12/7/2018 — Date
Rev
1802 — Job No.
EDC — Drawn By
© 2018 ec Design

Sheet No.
A03

18.DEVPLAN 1179