1 A0.2 PRELIMINARY NORTH ELEVATION
SCALE: 1/32" = 1'-0"

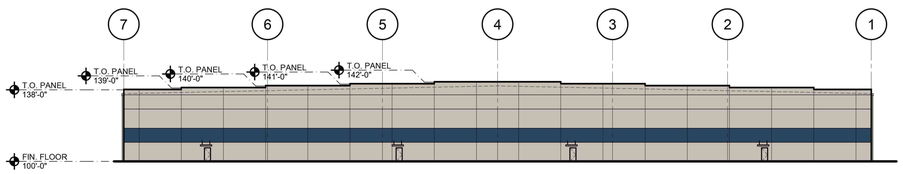

2 A0.2 PRELIMINARY EAST ELEVATION
SCALE: 1/32" = 1'-0"

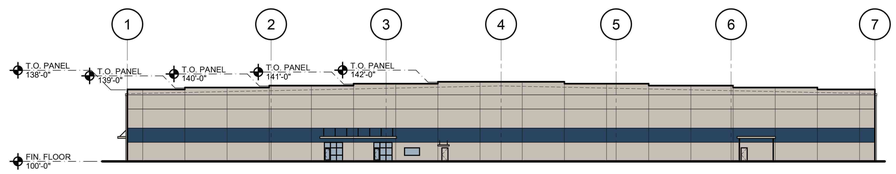

3 A0.2 PRELIMINARY WEST ELEVATION
SCALE: 1/32" = 1'-0"

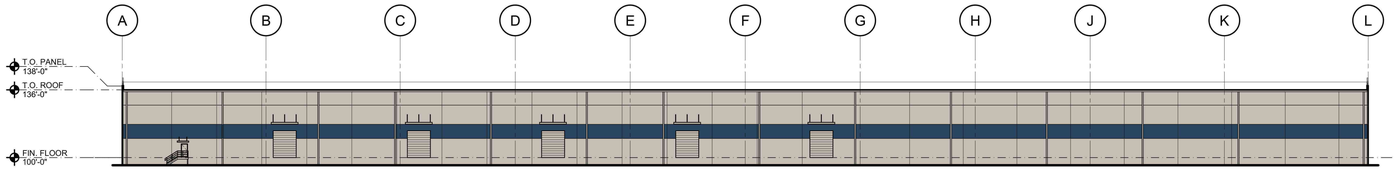

4 A0.2 PRELIMINARY SOUTH ELEVATION
SCALE: 1/32" = 1'-0"

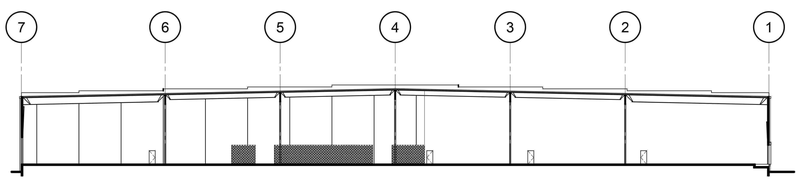

5 A0.2 PRELIMINARY BUILDING SECTION
SCALE: 1/32" = 1'-0"

CASCO
12 Sunnen Drive, Suite 100, St. Louis, MO 63143 T: 314.821.1100

WHITE SPUNNER
PROJECT RUBBER WAREHOUSE
CAMP GROUND ROAD
LOUISVILLE, KY

CONSTR. DOC. & REVISIONS

No.	Description	Date

PROFESSIONAL OF RECORD
KRISTEN M. MACK
License No.: 8193
Expiration Date 06/30/21

Drawn By/Checked By:	djr/MSB
Project Number	2000351
Bid Date	XX-XX-2021
Permit Date	XX-XX-2021

PRELIMINARY EXTERIOR ELEVATIONS

A0.2

01/06/21