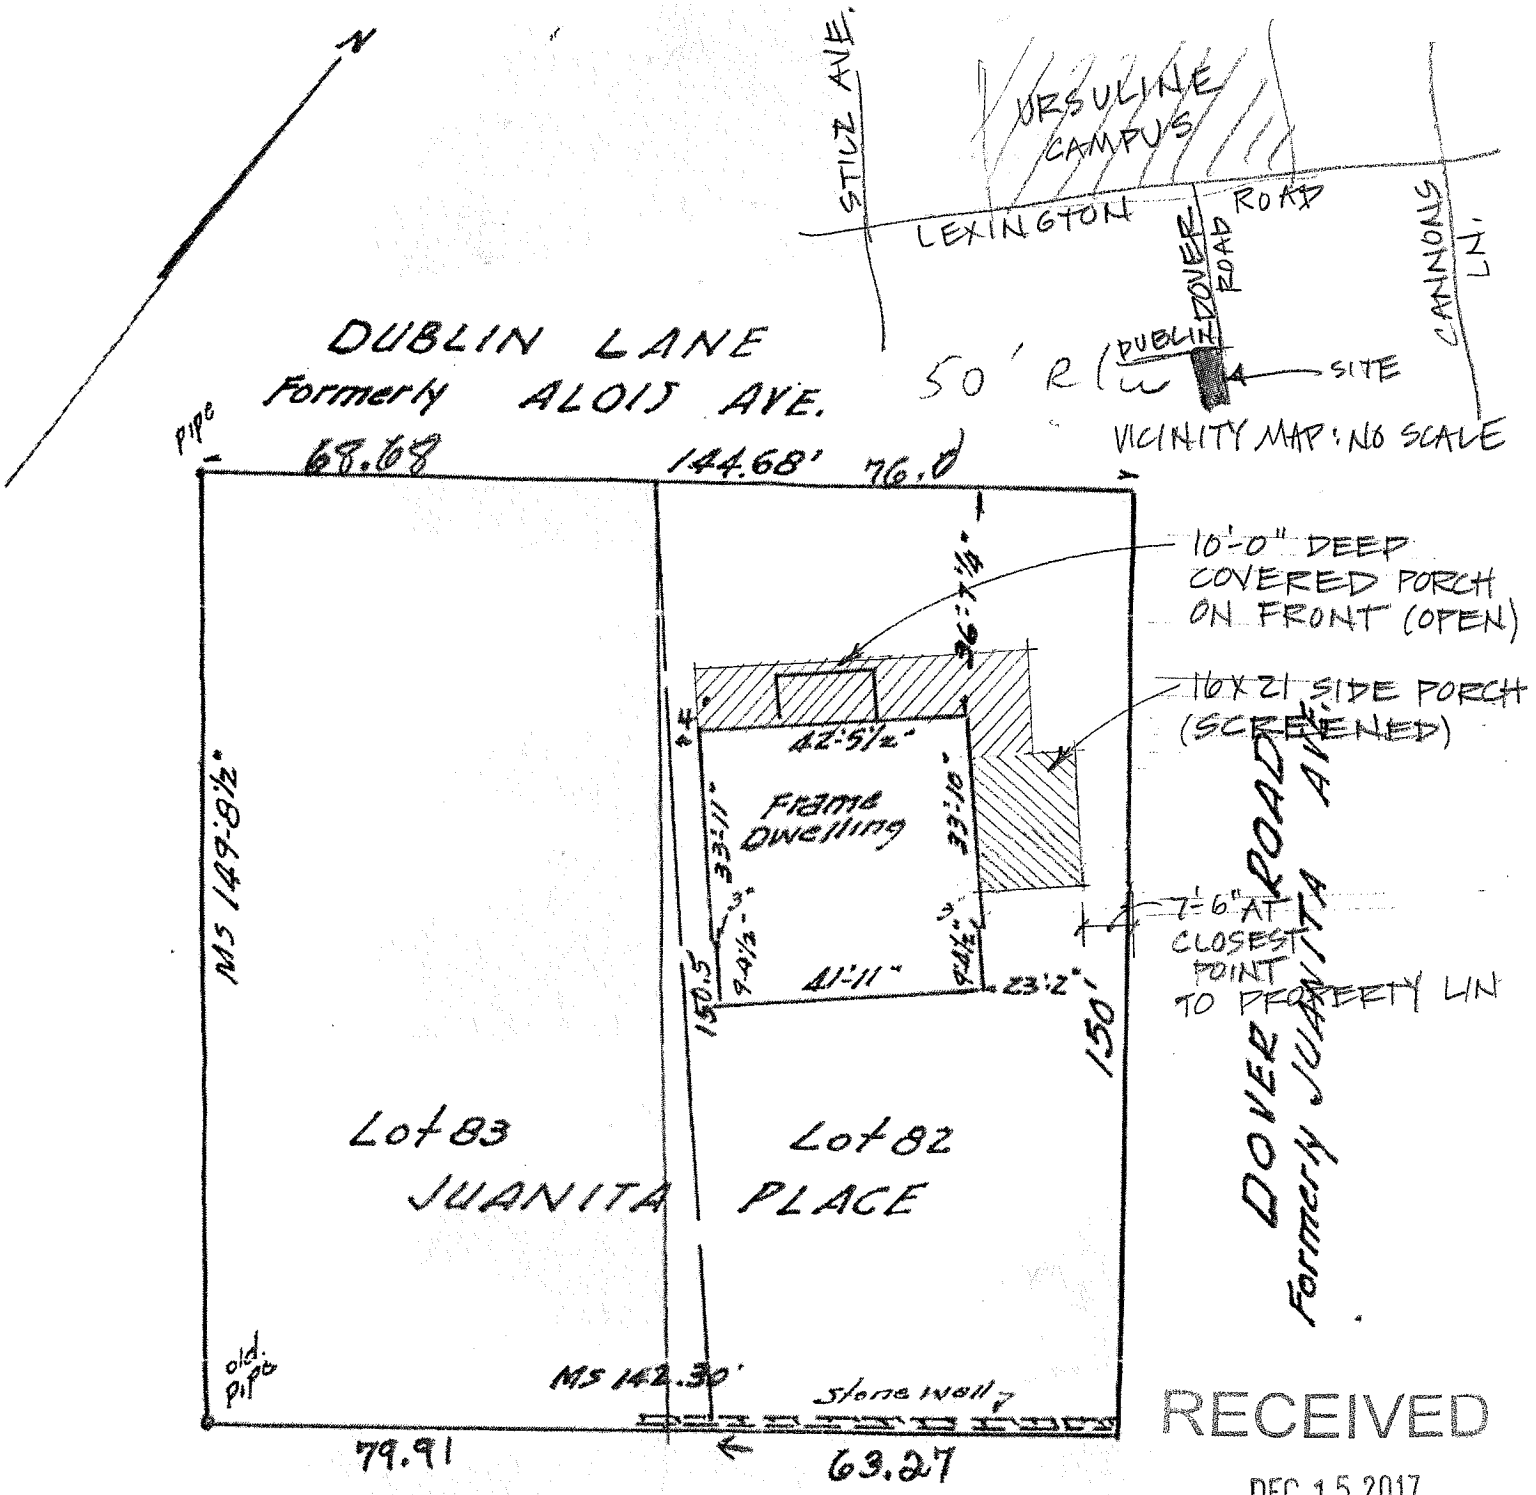

RECEIVED
DEC 15 2017
PLANNING & DESIGN SERVICES

SITE PLAN
SCALE 1" = 30'-0"

NOTES BY MARY HERD JACKSON, AIA
12.12.17

KIRK RESIDENCE
3214 DUBLIN LANE
LOUISVILLE, KY
PARCEL I.D. 07HH0009000

Randy Stull
968-9007
-9003

STONESTREET & FORD, SURVEYORS & ENGINEERS
SUITE—311 LOUISVILLE TRUST BLDG.
SURVEY FOR James H Pence Co
DESCRIPTION FROM " 584-35521
HOUSE NO.
LOUISVILLE, KY. 6-7- 19 61 BY

17 VARIANCE 1105