COLOR LEGEND	
P5	OSHA Standard "Safety Yellow"
P21	SW# 4081 "Safety Red"
P36	SW# 6989 "Domino"
P83	SW# 6082 "Cobble Brown"
P94	SW# 7694 (EXT) "Exterior Dromedary Camel"
P124	SW# 7522 "Meadowlark"
	REF SPECIFICATIONS

DEMOLITION NOTES

1. NOT USED
2. NOT USED
3. NOT USED
4. NOT USED
5. NOT USED
6. NOT USED
7. REMOVAL OF BUILDING MOUNTED ITEMS, SHOWN OR NOTED TO BE DEMOLISHED OR AS REQUIRED BY SCOPE OF WORK, SHALL OCCUR PRIOR TO PAINTING BUILDING. COORDINATE DEMOLITION WORK SO EXTERIOR PAINTING WILL OCCUR PRIOR TO INSTALLATION OF BUILDING MOUNTED ITEMS.

SHEET NOTES

1. POWER WASH 100% OF EXTERIOR WALLS PRIOR TO PAINTING.
2. PATCH AND REPAIR EXTERIOR WALL SURFACES, DAMAGED OR EXPOSED DUE TO REMOVAL OF BUILDING MOUNTED ITEMS, TO MATCH ADJACENT AS REQUIRED.
3. REMOVE SEALANT AND BACKER MATERIAL FROM ALL BUILDING CONTROL JOINTS AND EXPANSION JOINTS. FILL AND SEAL JOINTS, REF SPEC 07900.
4. REFER TO DETAILS ON SHEET A2.1 FOR SUBSTRATE AND FINISH REQUIREMENTS AT LOCATIONS OF BUILDING MOUNTED SIGNS.
5. NOT USED
6. PAINT EXTERIOR OF BUILDING AS SHOWN AT WALL(S) WITH LIT ID/LOGO SIGN(S). MASK AND PAINT AROUND SIGN CHARACTERS.
7. NOT USED.
8. PAINT DOOR HOODS, HOLLOW METAL STEEL DOORS AND FRAMES, GUTTERS AND DOWNSPOUTS, EXPOSED METAL FLASHING, HANDRAILS, GAS LINES, AND EXPOSED MISCELLANEOUS STEEL TO MATCH ADJACENT BUILDING COLOR UNO.
9. PAINT CANOPY STRUCTURAL STEEL AND FLASHING TO MATCH ADJACENT WALL.
10. NOT USED.
11. PAINT JIB CRANE- P36 ON JIB BOOM, P5 ON HANDRAILS.
12. PAINT SPRINKLER VALVES P21, DO NOT PAINT OVER SIGHT GLASS OR FIRE ALARM BELL.
13. PAINT ALL EXTERIOR BOLLARDS TO MATCH EXISTING COLOR UNLESS NOTED TO RECEIVE PLASTIC BOLLARD SLEEVE.
14. PAINT SECURITY WALL PACK HOUSINGS TO MATCH ADJACENT WALL. REMOVE PAINT OVERSPRAY FROM LENSES.
15. NOT USED.
16. NOT USED.
17. PAINT GARDEN CENTER STEEL DOORS AND FRAMES TO MATCH ADJACENT BUILDING WALL. IF THERE ARE TWO COLORS AT ADJACENT WALL, USE BOTTOM COLOR FOR ENTIRE DOOR AND FRAME.
18. NOT USED.

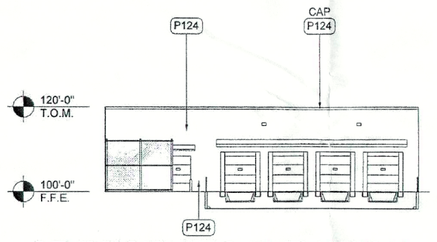

6 GR RECEIVING ELEVATION
1" = 20'-0"

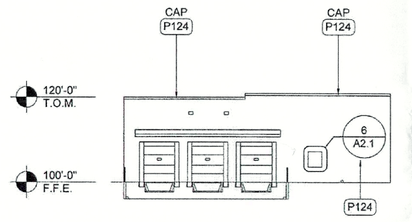

5 GM RECEIVING ELEVATION
1" = 20'-0"

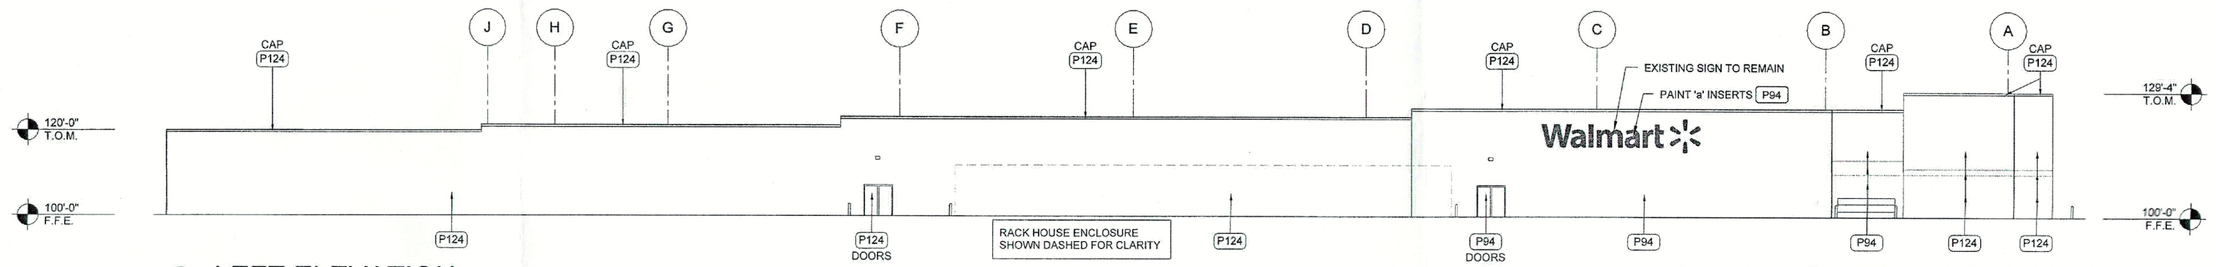

4 LEFT ELEVATION
1" = 20'-0"

Elevation Facade: 10,376.86 sf

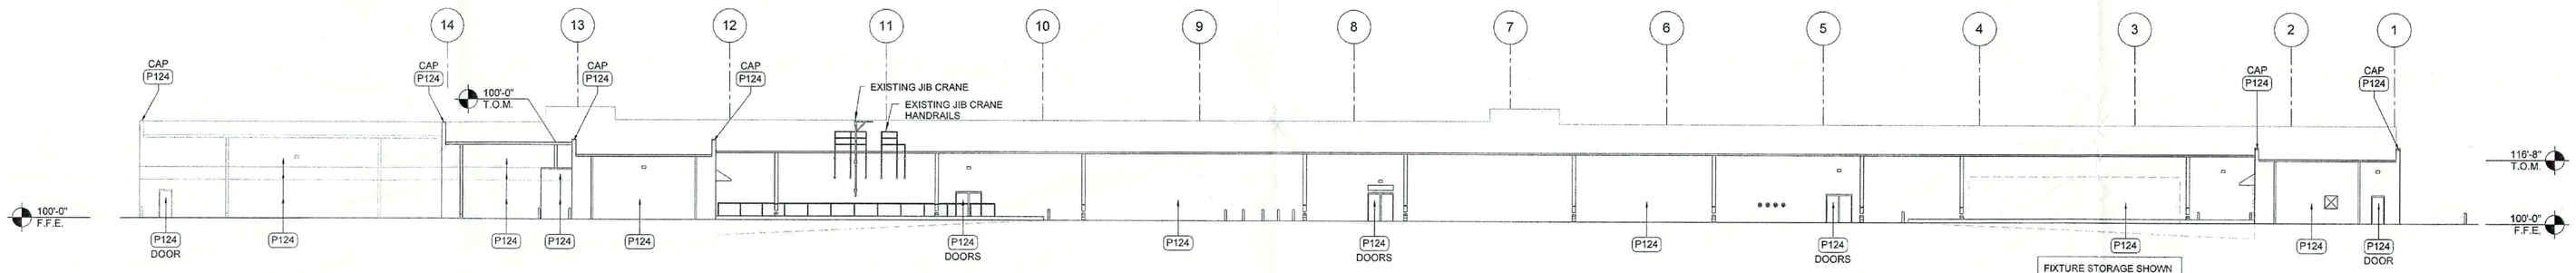

3 REAR ELEVATION
1" = 20'-0"

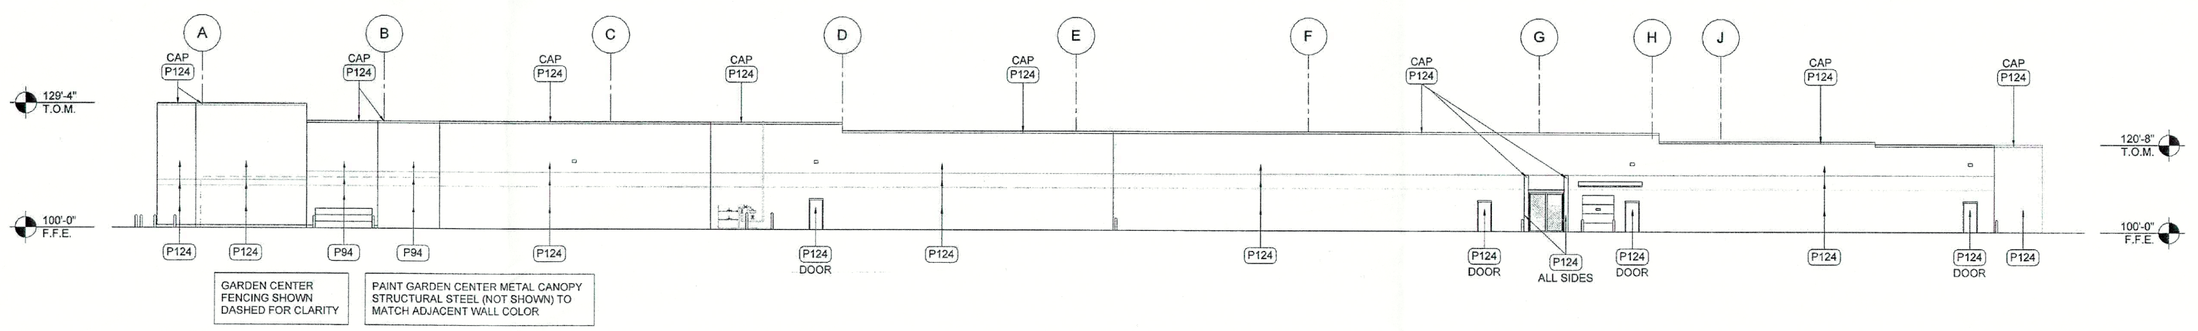

2 RIGHT ELEVATION
1" = 20'-0"

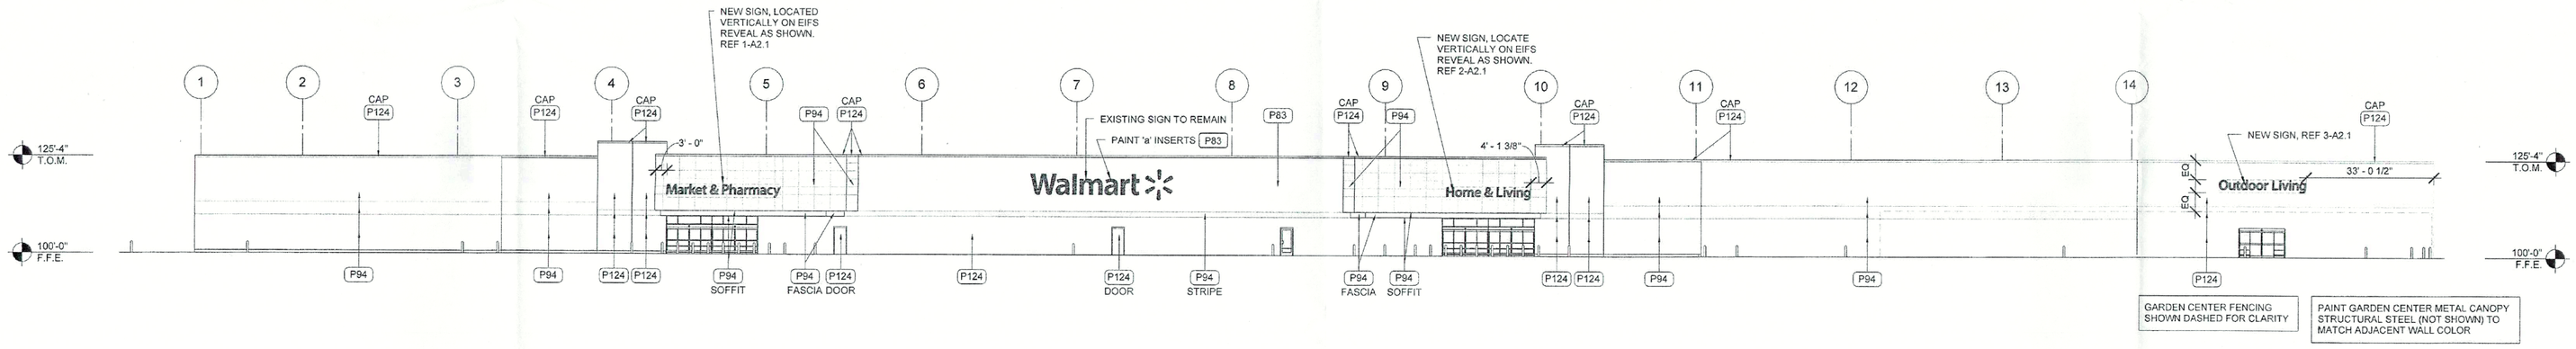

1 FRONT ELEVATION
1" = 20'-0"

Elevation Facade: 15,123.75 sf

WM #4357

HFA ARCHITECTS ENGINEERS INTERIORS
HARRISON FRENCH & ASSOCIATES, LTD
1705 S. Walton Blvd., Suite 3
Bentonville, Arkansas 72712
t 479.273.7780
f 888.520.9685
www.hfa-ae.com

STIPULATION FOR REUSE
THIS DRAWING WAS PREPARED FOR USE ON A SPECIFIC SITE AND IS THE PROPERTY OF HARRISON FRENCH & ASSOCIATES, LTD. DATA ON THIS DRAWING IS NOT TO BE USED FOR ANY OTHER PROJECT OR SITE. ANY REUSE WITHOUT WRITTEN VERIFICATION OR ADAPTATION BY HARRISON FRENCH & ASSOCIATES, LTD. FOR THE SPECIFIC PURPOSE INTENDED WILL BE AT OWNER'S SOLE RISK AND WITHOUT LIABILITY TO HARRISON FRENCH & ASSOCIATES, LTD. THE OWNER SHALL INDEMNIFY AND HOLD HARRISON FRENCH & ASSOCIATES, LTD. HARMLESS FROM ALL CLAIMS, DAMAGES, LOSSES AND EXPENSES ARISING OUT OF OR RESULTING THEREFROM. REPRODUCTION OF THESE DRAWINGS FOR ANY PURPOSE WHATSOEVER IS NOT AUTHORIZED AND MAY BE CONTRARY TO LAW.

Walmart
LOUISVILLE, KY
STORE NO. 0526
JOB NUMBER: 05-16-20526 167 PROTO SC GENERAL REMODEL

ISSUE BLOCK

CHECKED BY:	SLB/KCK
DRAWN BY:	KEL
DOCUMENT DATE:	09/09/15
PROTO TYPE:	167 PROTO SC
PROTO CYCLE:	07/31/15

ROGER L. EBERHART — REGISTERED — No. 7114 — COMMONWEALTH OF KENTUCKY — ARCHITECT

SEP 09 2015

EXTERIOR ELEVATIONS

SHEET: A2

9/9/2015 8:54:00 AM
C:\My 2015 Projects\526 Louisville, KY (SR) Combo_Britain.rvt