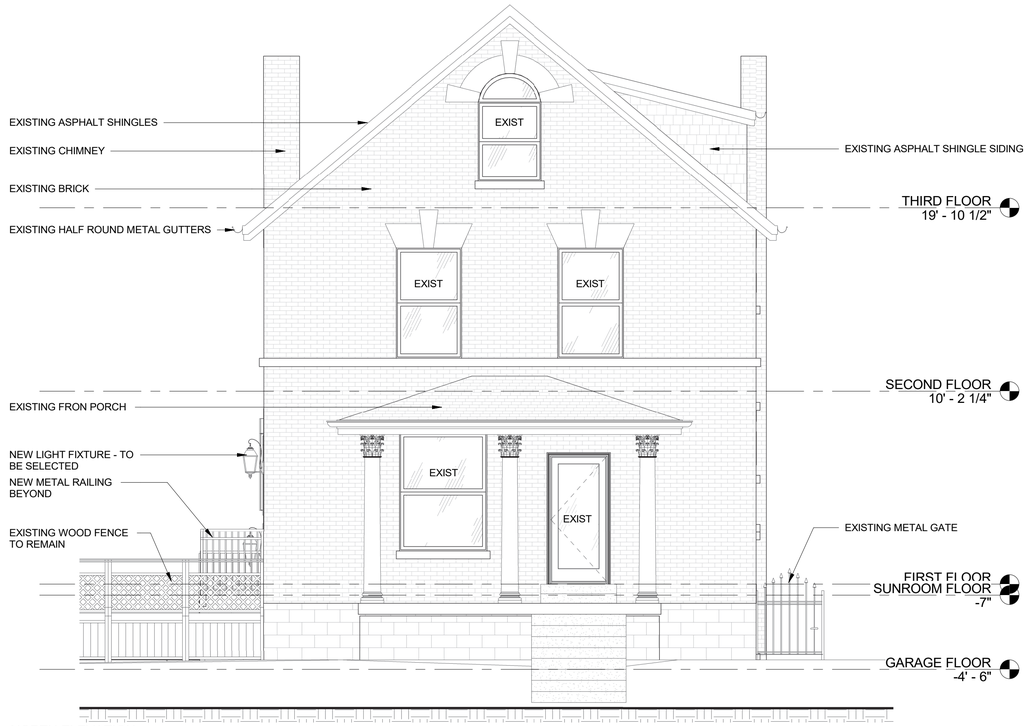

1 NORTH ELEVATION
1/4" = 1'-0"

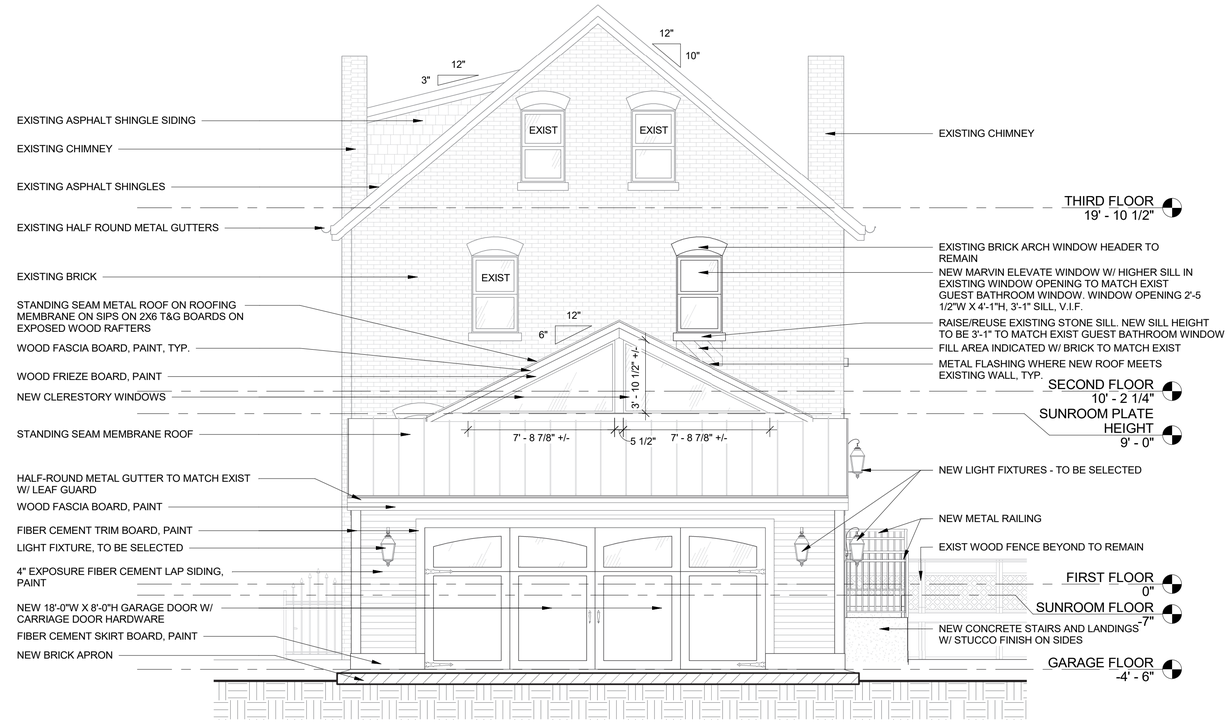

2 SOUTH ELEVATION
1/4" = 1'-0"

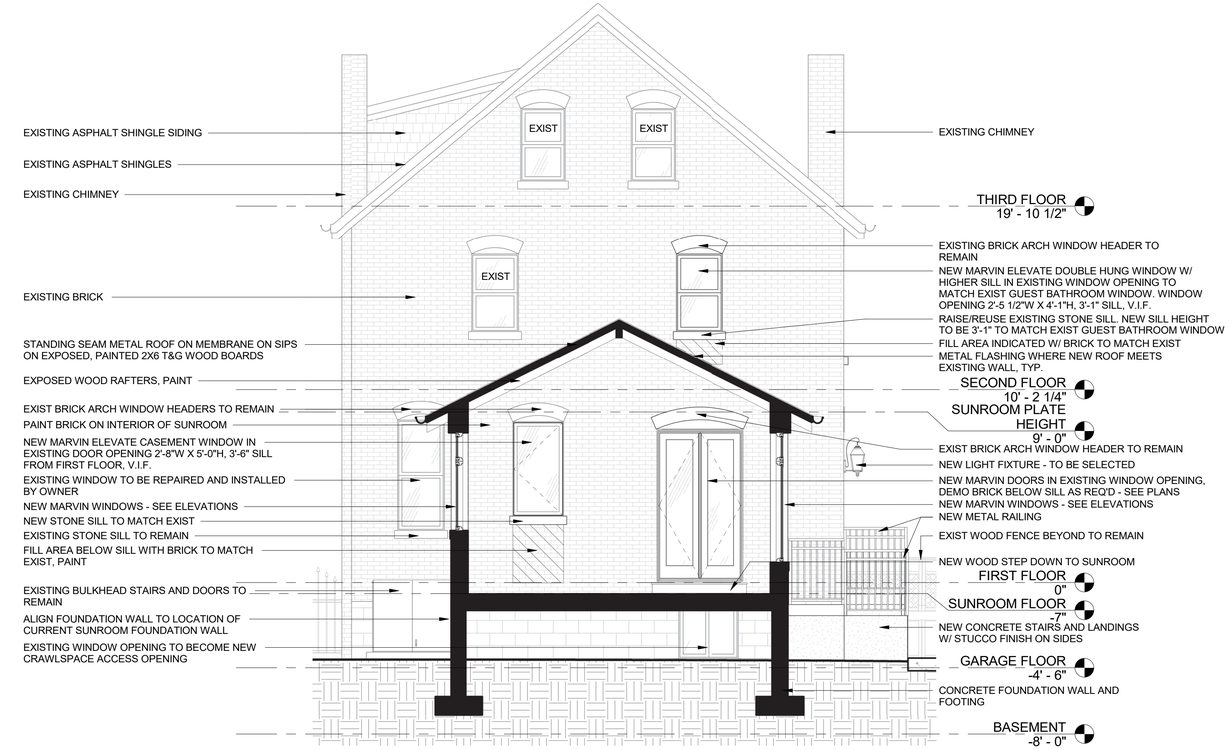

3 SUNROOM SECTION/ELEVATION
1/4" = 1'-0"

rph studio
architecture + design

2016R New Main Street
Louisville, KY 40206

Emily Fisher Paprocki, AIA
502.235.8086
emily@rockpaperhammer.com

Jessica Ellison Murphy, AIA
502.794.0784
jessie@rockpaperhammer.com

COPYRIGHT
This architectural drawing is provided in confidence as an instrument of service of RPH Studio who shall be deemed the author of this drawing and shall retain all common law and statutory lay and other rights, including copyright. This drawing shall be used only pursuant to the agreement with RPH Studio. No other use or distribution may be made without prior consent of RPH Studio.

- Remodel and Addition -

624 Floral Terrace
Louisville, KY 40208

Exterior Elevations

Description	Date

Pricing Set

Project number	21-034
Date	9/7/21
Drawn by	JEM
Checked by	JEM

A2.0

Scale 1/4" = 1'-0"

9/7/2021 11:27:36 AM

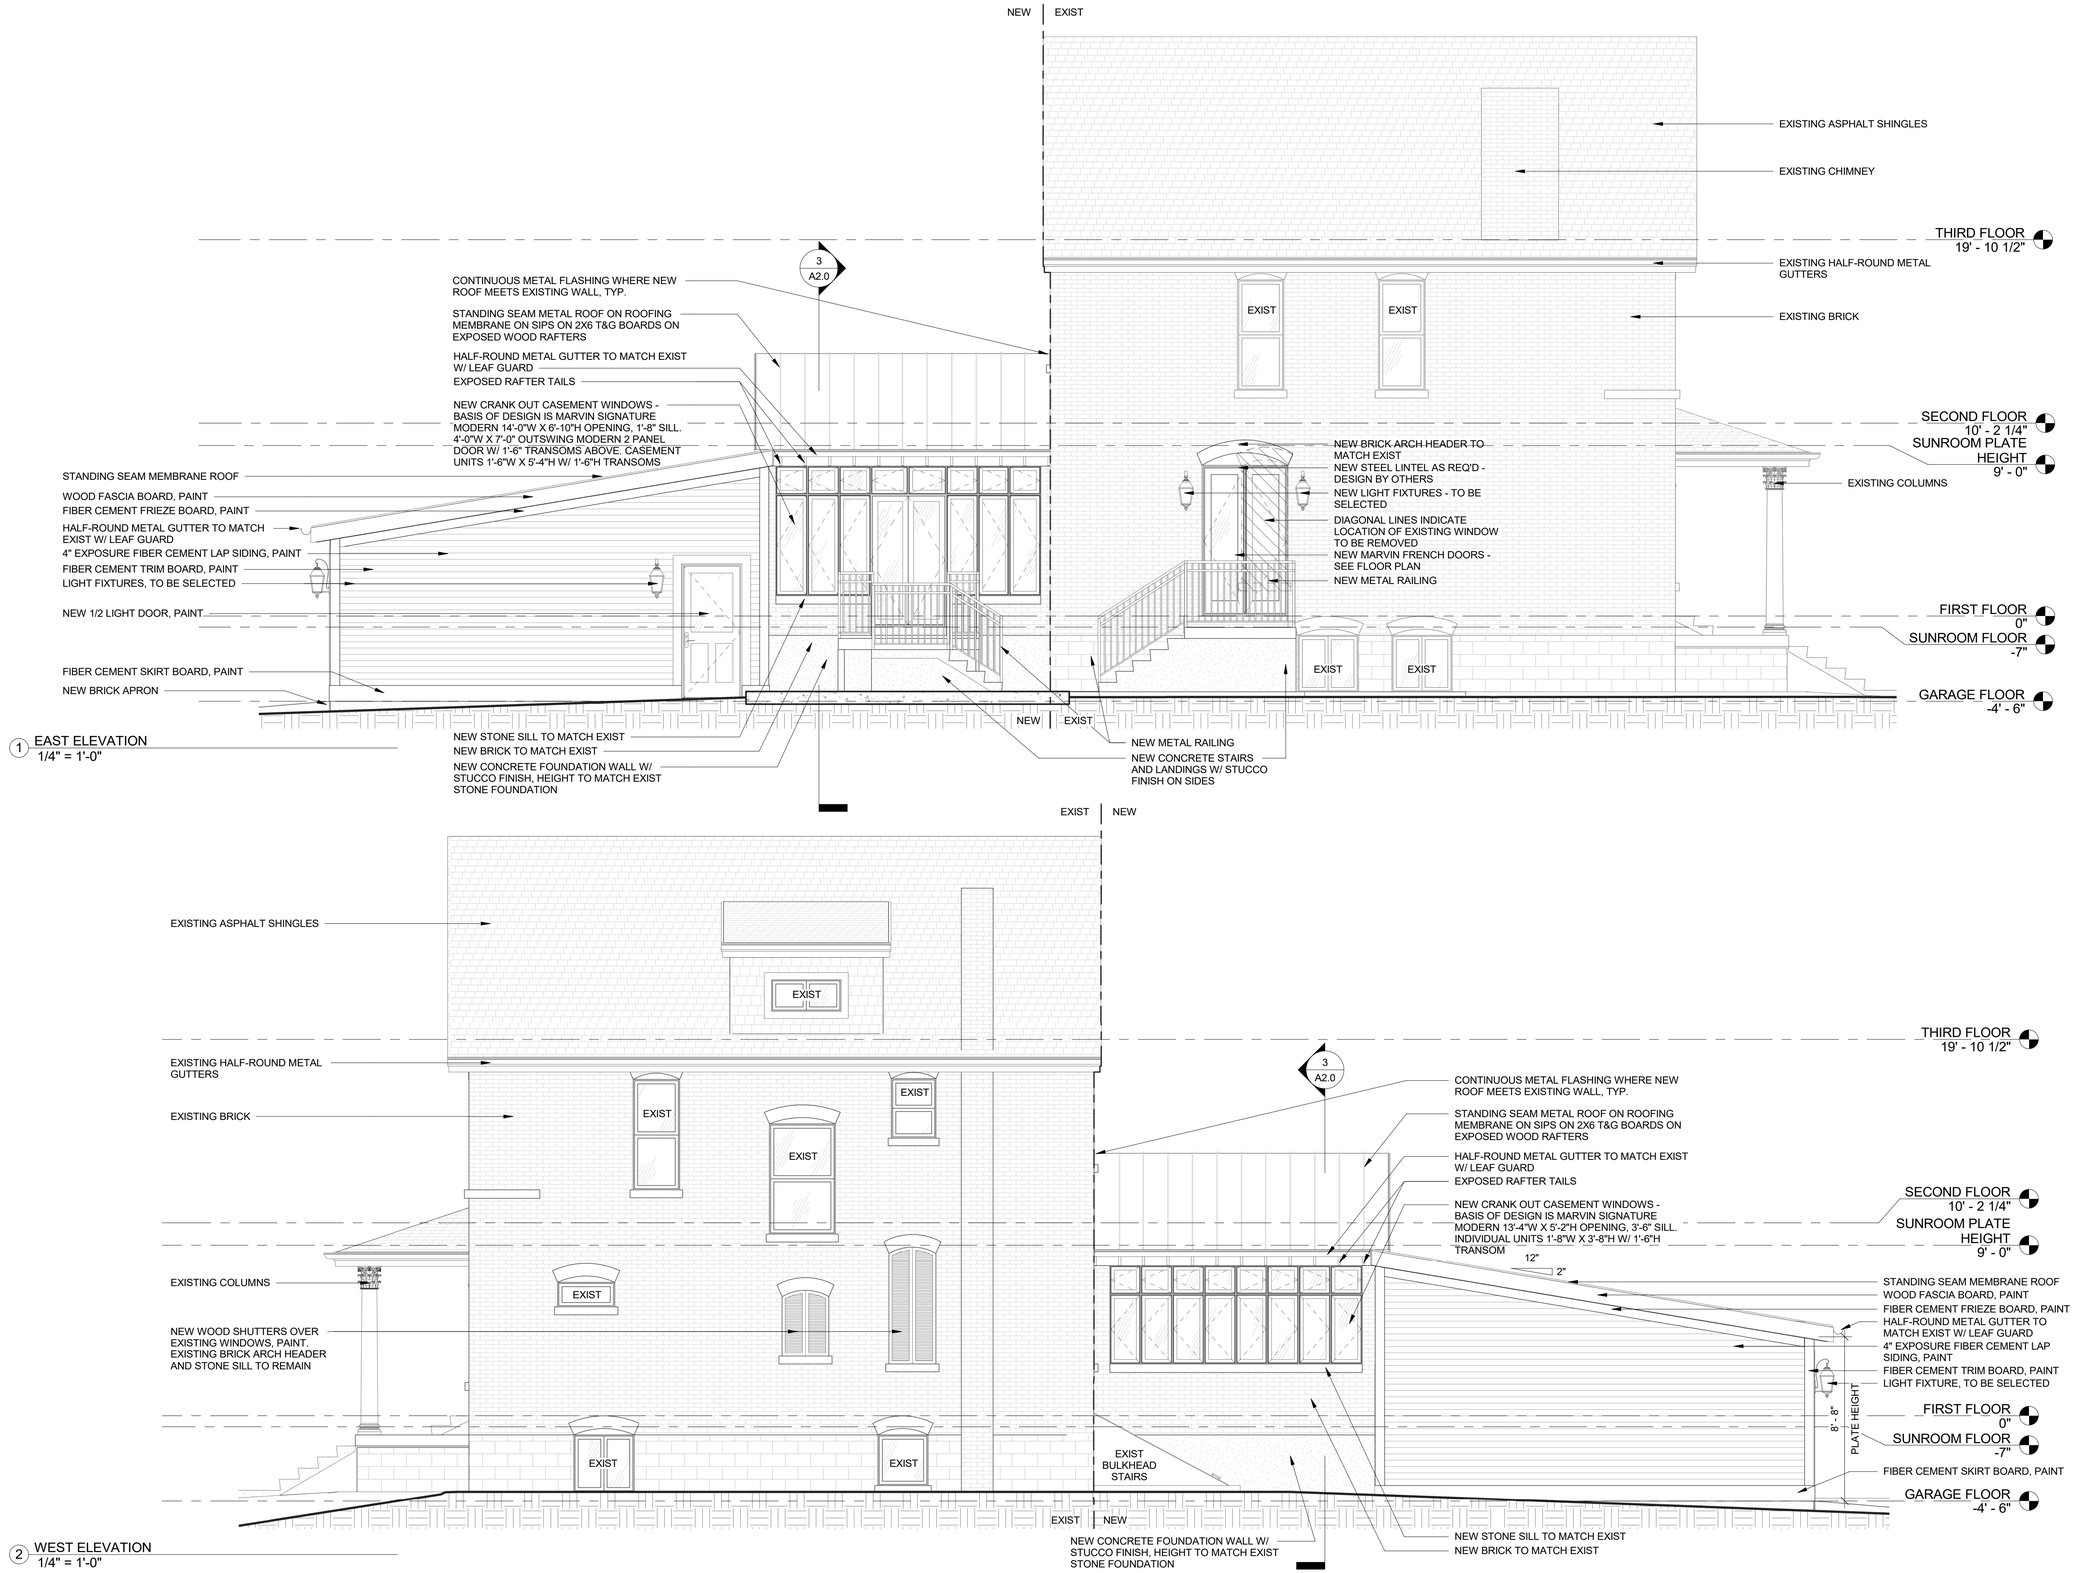

rph studio
architecture + design

2016R New Main Street
Louisville, KY 40206

Emily Fisher Paprocki, AIA
502.235.8086
emily@rockpaperhammer.com

Jessica Ellison Murphy, AIA
502.794.0784
jessie@rockpaperhammer.com

COPYRIGHT
This architectural drawing is provided in confidence as an instrument of service of RPH Studio who shall be deemed the author of this drawing and shall retain all common law and statutory lay and other rights, including copyright. This drawing shall be used only pursuant to the agreement with RPH Studio. No other use or distribution may be made without prior consent of RPH Studio.

- Remodel and Addition -

624 Floral Terrace
Louisville, KY 40208

Exterior Elevations

Description	Date

Pricing Set

Project number	21-034
Date	9/7/21
Drawn by	JEM
Checked by	JEM

A2.1

Scale 1/4" = 1'-0"

9/7/2021 11:27:55 AM