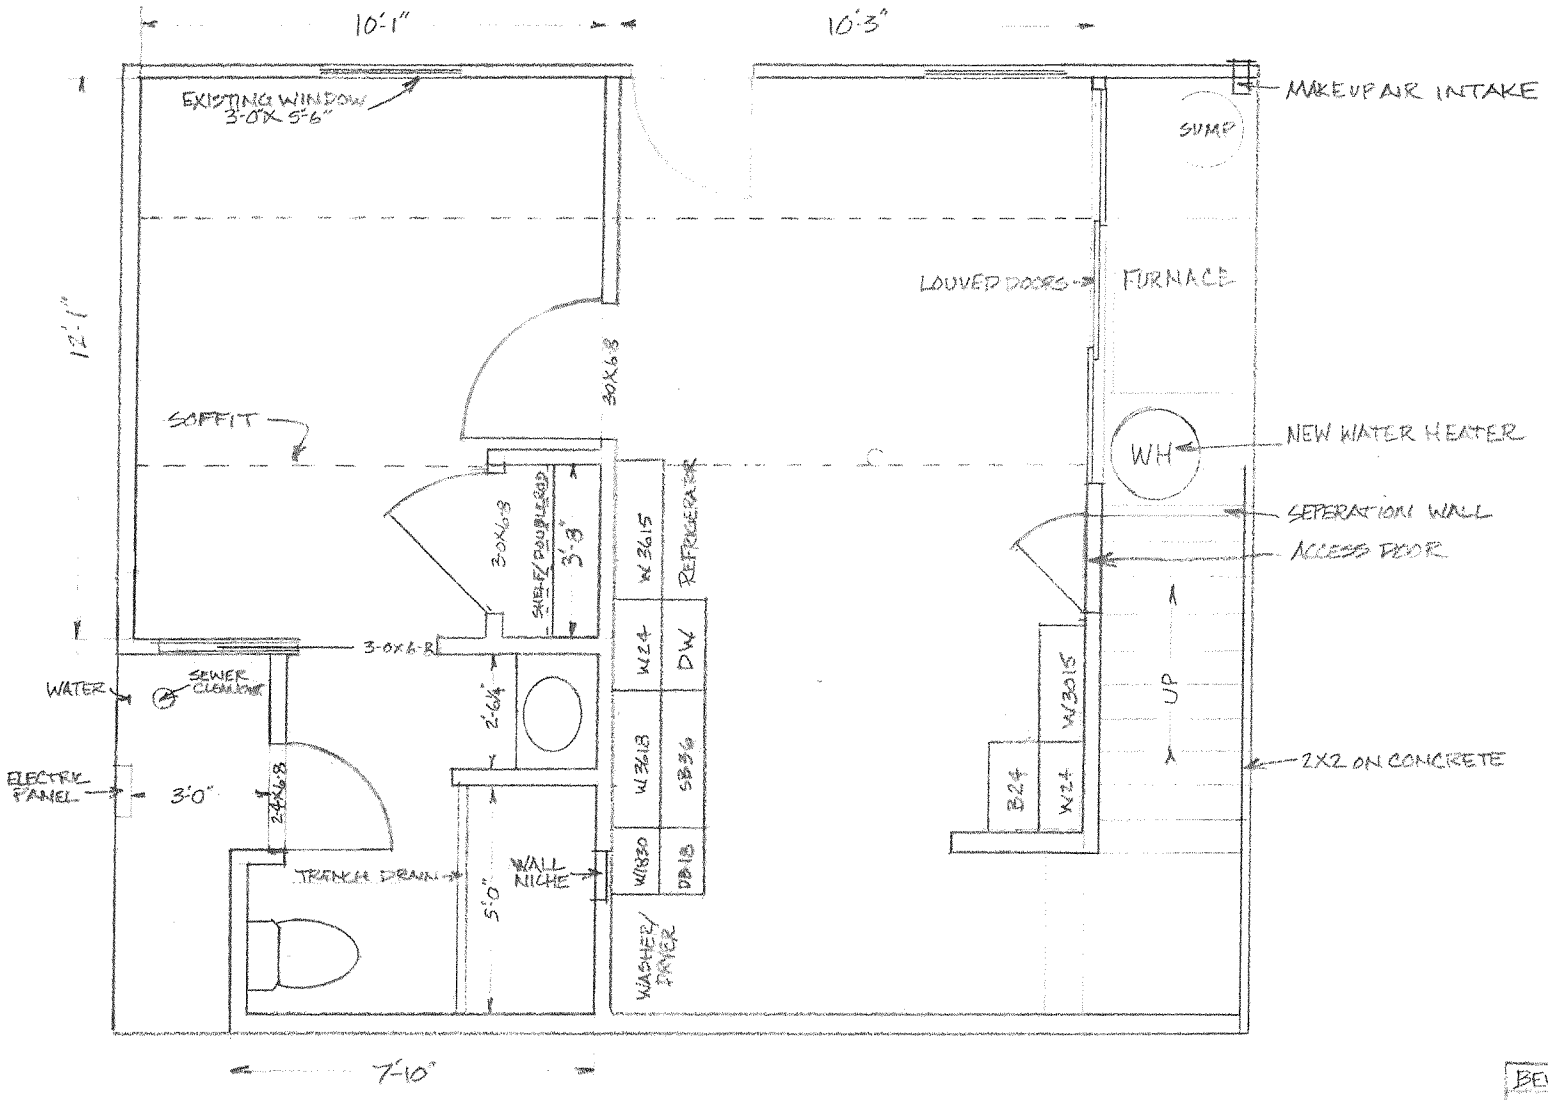


NOTES

2-SMOKE DETECTORS
ALL 2x4 WALLS @ 16"OC
FLUSH HOLLOW CORE DOORS
REPAIR ENTRY DOOR
BOX COLUMN

BASEMENT FLOOR PLAN
SCALE 3/8" = 1'

| | |
|---|---|
| BEVERLY SCHLEICHER | |
| 10500 HARROGATE COURT | |
| LOUISVILLE KY 40229 | |
| JMR | 2/12/13 |

18CUP1023