



Louisville-Jefferson County Metro Government

PLANNING AND DESIGN SERVICES

METRO DEVELOPMENT CENTER 444 SOUTH 5th STREET SUITE 300
LOUISVILLE, KENTUCKY 40202

Phone: (502) 574-6230 Website: <https://louisvilleky.gov/government/planning-design>

Certificate of Appropriateness Application

Case Number: 22-COA-0221

Submittal Date: 09/07/2022

Intake Staff: Andrea Lauago

Application Information

Primary Address: 1300 E WASHINGTON ST, LOUISVILLE, KY 40206
Primary Parcel Id: 019J00120000
Project Description: A Certificate of Appropriateness for a construction of a new 2 story, 720 sq ft carriage house at the rear of the property on 0.1185 acres in C1 zoning in Butchertown
Project Name: Butchertown construction of a carriage house

GENERAL INFORMATION

Acres	0.1185
Dwelling Units	1
Historic Preservation District	BUTCHERTOWN
New Building Square Feet	720
Number of Meeting Notification Postcards	0
Project Cost	100000
PVA Assessed Value	237050
Rooms	0

GIS INFORMATION

Council District	4
Current Subdivision Name	NONE
Fire Protection District	CITY OF LOUISVILLE
Form District	TRADITIONAL NEIGHBORHOOD
Historic Site	NO
Municipality	LOUISVILLE

National Register District	BUTCHERTOWN
Overlay District	NONE
Plan Certain	20-ZONE-0017
Plat Book - Page	NONE
System Development District	NO
Zoning Code	C1

Owner Information

Name: 1300, E WASHINGTON LLC
Address: 6404 MISTFLOWER CIR, PROSPECT, KY 40059-6605

Contact Information

Type: Applicant
Name: Kathy Bundy
Address: PO Box 20548
Louisville KY 40250
Phone: 5027277445
Email: Projectmanage23@gmail.com

Owner Certification Statement

Application Submitted By:

hereby certify that I am the owner of property subject of this application, or that I am authorized to submit this application on behalf of the owner(s) of the property. I understand that knowingly providing false information on this application may result in any action taken hereon being declared null and void. I further understand that pursuant to KRS 523.010, et seq. knowingly making a material false statement, or otherwise providing false information with the intent to mislead a public servant in the performance of his/her duty is punishable as a Class B misdemeanor.

Certificate of Appropriateness Application

Case Number: 22-COA-0221 **Submittal Date:** 09/07/2022 **Intake Staff:** Ian Sexton

Application Information

Primary Address: 1300 E WASHINGTON ST, LOUISVILLE, KY 40206
Primary Parcel Id: 019J00120000

Project Description: A Certificate of Appropriateness for a construction of a new 2 story, 720 sq ft carriage house at the rear of the property on 0.1185 acres in C1 zoning in Butchertown

Project Name: Butchertown construction of a carriage house

GENERAL INFORMATION

Acres	0.1185
Dwelling Units	1
Historic Preservation District	BUTCHERTOWN
New Building Square Feet	720
Number of Meeting Notification Postcards	0
Project Cost	100000
PVA Assessed Value	237050
Rooms	0

GIS INFORMATION

Council District	4
Current Subdivision Name	NONE
Fire Protection District	CITY OF LOUISVILLE
Form District	TRADITIONAL NEIGHBORHOOD
Historic Site	NO
Municipality	LOUISVILLE
National Register District	BUTCHERTOWN
Overlay District	NONE
Plan Certain	20-ZONE-0017
Plat Book - Page	NONE
System Development District	NO
Zoning Code	C1

Owner Information

Name: 1300, E WASHINGTON LLC

Address: 6404 MISTFLOWER CIR, PROSPECT, KY 40059-6605

Contact Information

Type: Applicant
Name: Kathy Bundy
Address: PO Box 20548
Louisville KY 40250
Phone: 5027277445
Email: Projectmanage23@gmail.com

Owner Certification Statement

Application Submitted By:

hereby certify that I am the owner of property subject of this application, or that I am authorized to submit this application on behalf of the owner(s) of the property. I understand that knowingly providing false information on this application may result in any action taken hereon being declared null and void. I further understand that pursuant to KRS 523.010, et seq. knowingly making a material false statement, or otherwise providing false information with the intent to mislead a public servant in the performance of his/her duty is punishable as a Class B misdemeanor.



Landmarks Certificate of Appropriateness & Overlay District Permit

Louisville Metro Planning & Design Services

Case No.: 22-COA-0221 Intake Staff: I.S.

Date: _____ Fee: No Fee

Instructions:

For detailed definitions of *Certificate of Appropriateness* and *Overlay District Permit*, please see page 4 of this application.

Project Information:

Certificate of Appropriateness: ☒ Butchertown ☐ Clifton ☐ Cherokee Triangle ☐ Individual Landmark
☐ Limerick ☐ Old Louisville ☐ Parkland Business ☐ West Main Street

Overlay Permit: ☐ Bardstown/Baxter Ave Overlay (BRO) ☐ Downtown Development Review Overlay (DDRO)
☐ Nulu Review Overlay District (NROD)

Project Name: 1300 E Washington St. Carriage House

Project Address / Parcel ID: 1300 E. Washington St.

Total Acres: 0.1185 ACRES

Project Cost (exterior only): \$100,000.00 PVA Assessed Value: _____

Existing Sq Ft: 0 New Construction Sq Ft: 720 Height (Ft): _____ Stories: 2

116 to bearing height + trusses

Project Description (use additional sheets if needed):

The applicant proposes to construct a carriage house at the rear of the property accessible from the alley.

RECEIVED

SEP 07 2022

PLANNING &
DESIGN SERVICES

22-COA-0221

Contact Information:

Owner: ☐ Check if primary contact

Applicant: ☒ Check if primary contact

Name: John M. Howell

Name: Kathy Bundy

Company: 1300 E Washington LLC

Company: Project Management & Design

Address: 6404 Mistflower Circle

Address: PO Box 20548

City: Prospect State: KY Zip: 4005

City: Louisville State: Ky Zip: 40250

Primary Phone: 502-639-0781

Primary Phone: 502-727-7445

Alternate Phone: _____

Alternate Phone: 502-931-7004 (Stephen Howard)

Email: jacksonhowell@gmail.com

Email: Projectmanage23@gmail.com

Owner Signature (required): _____

Attorney: ☐ Check if primary contact

Plan prepared by: ☐ Check if primary contact

Name: Paul Whitty

Name: BLOMQUIST DESIGN GROUP

Company: Baadenwerper, Talbott &

Company: MARV BLOMQUIST

Address: 1000 N. Hurstbourne Square Suite 200

Address: 10529 Timberwood Circle

City: Lou. State: Ky Zip: 40223

City: Lou. State: Ky Zip: 40223

Primary Phone: (502) 426-6688

Primary Phone: (502) 429-0105

Alternate Phone: (502) 459-2001

Alternate Phone: _____

Email: _____

Email: marvbdg@aol.com

Certification Statement: A certification statement must be submitted with any application in which the owner(s) of the subject property is (are) a limited liability company, corporation, partnership, association, trustee, etc., or if someone other than the owner(s) of record sign(s) the application.

I, Kathy Bundy, in my capacity as Project Manager, hereby
representative/authorized agent/other


certify that John M. Howell is (are) the owner(s) of the property which
name of LLC / corporation / partnership / association / etc.

is the subject of this application and that I am authorized to sign this application on behalf of the owner(s).

Signature: Kathy Bundy Date: 9-6-22

I understand that knowingly providing false information on this application may result in any action taken hereon being declared null and void. I further understand that pursuant to KRS 523.010, et seq. knowingly making a material false statement, or otherwise providing false information with the intent to mislead a public servant in the performance of his/her duty is punishable as a Class B misdemeanor.

RECEIVED
SEP 07 2022

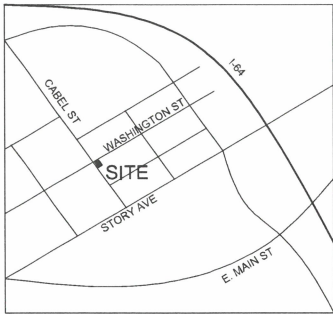

LOCATION MAP

NOT TO SCALE

NORTH

GENERAL NOTES

- MSD SANITARY SEWERS AVAILABLE BY EXISTING CONNECTION. DOWNSPOUTS FROM NEW BUILDINGS TO OUTLET ON SURFACE.
- ALL MULTI-UNIT RETAIL AND COMMERCIAL DEVELOPMENT SHALL COMPLY WITH MSD'S WASTEWATER/STORMWATER DISCHARGE REGULATIONS (WDR) AND MSD'S FATS, OILS & GREASE (FOG) MANAGEMENT POLICY.
- ALL MULTI-UNIT RETAIL AND COMMERICAL DEVELOPMENT SHALL CONTACT MSD PRIOR TO CONDUCTING PRIVATE PLUMBING WORK AT THE MULTI-UNIT SITE.
- ALL CONSTRUCTION AND SALES TRAILERS MUST BE PERMITTED BY THE DEPARTMENT OF PUBLIC HEALTH & WELLNESS IN ACCORDANCE w/CHAPTER 115 OF LOUISVILLE JEFFERSON COUNTY METRO ORDINANCES.
- MITIGATION MEASURES FOR DUST CONTROL SHALL BE IN PLACE DURING CONSTRUCTION TO PREVENT FUGITIVE PARTICULATE EMISSIONS FROM REACHING EXISTING ROADS AND NEIGHBORING PROPERTIES.
- NO CHANGE TO EXISTING UTILITY SERVICES.

OWNER

[OWNERS NAME]
1300 E. WASHINGTON STR
LOUISVILLE KY 40206
[OWNER] XXX XXX XXXX
xxx@gmail.com

ARCHITECT

ARCHITECTURAL ARTISANS INC
213 SOUTH SHELBY STREET
LOUISVILLE KY 40202
JEFF RAWLINS 502 582 3907
jr@architecturalartisans.net

CONTRACTOR

TBD


PROPERTY INFO

PARCEL ID
ZONING
FORM DISTRICT
HISTORIC SITE
CONSTRUCTION TYPE
USE GROUP
EXISTING USE
PROPOSED USE
GROSS SITE AREA
ACRES

019J 0012 0000
R6
TRADITIONAL NEIGHBORHOOD
NO
5B
R-6
MULTIFAMILY
MULTIFAMILY
5218 SQ FT.
.11980 ACRES

SCOPE OF WORK

- RENOVATE EXISTING HOUSE ACCORDING TO PLANS
- ADD ADDITION IN BACK ACCORDING TO PLANS

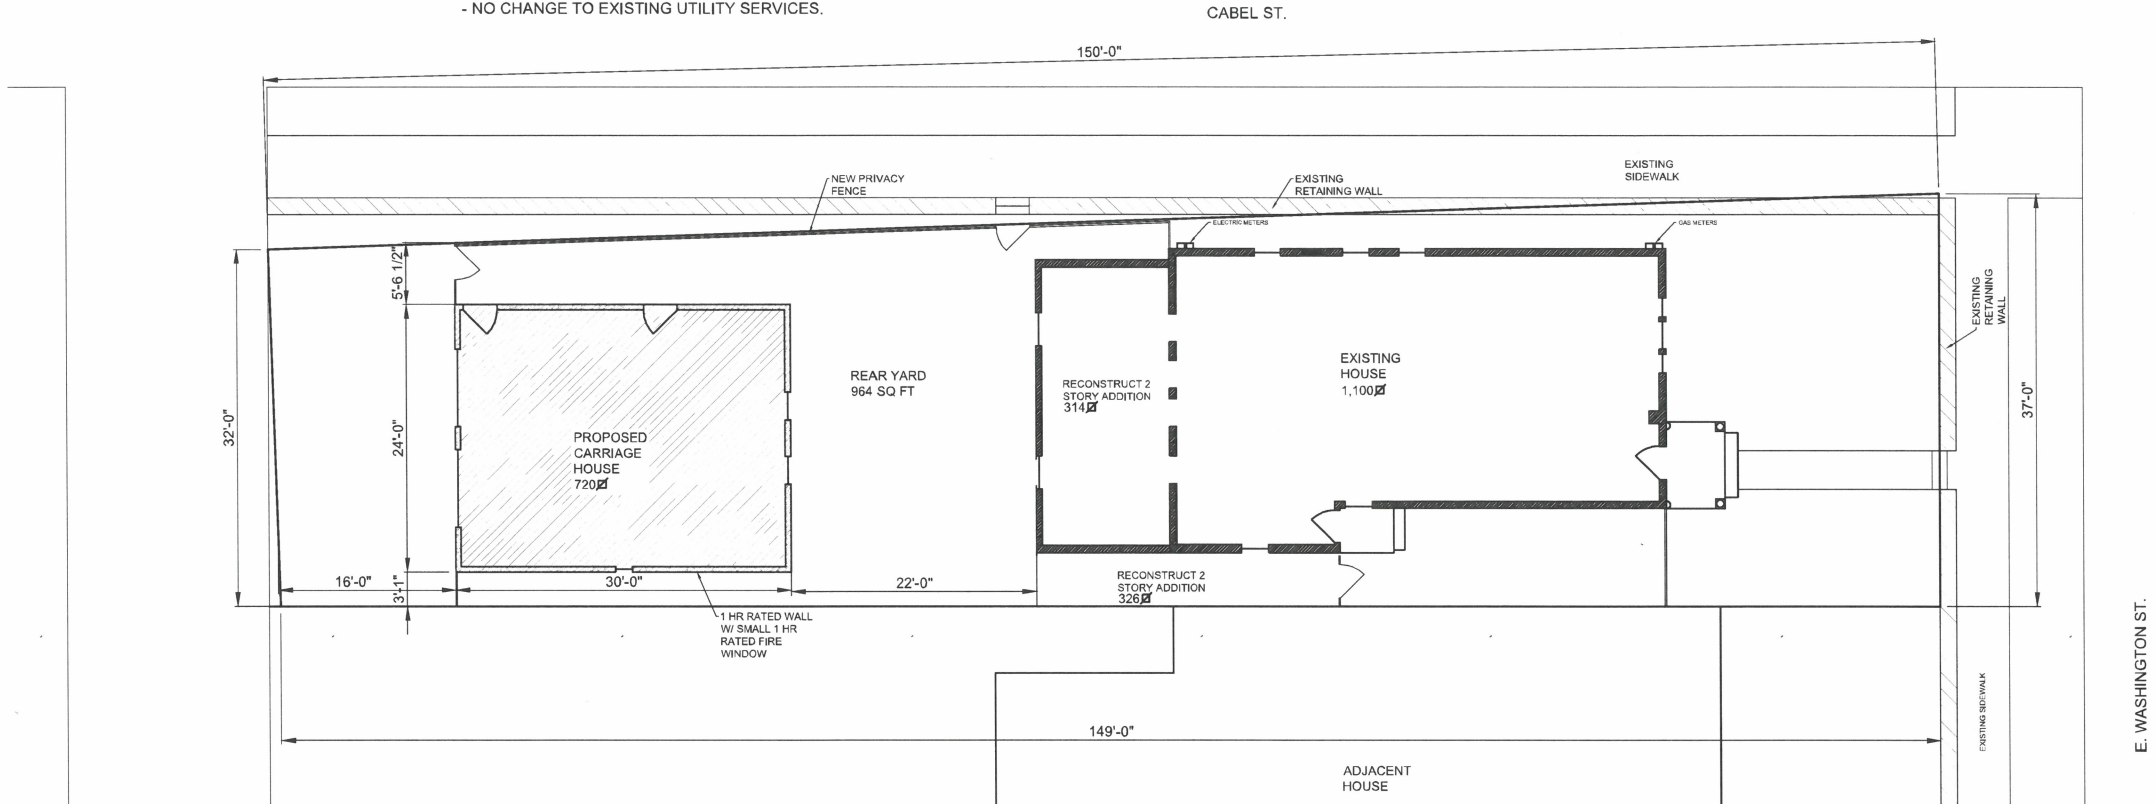

101 1300 E. WASHINGTON - DOOR SCHEDULE

101	3'-0" x V.I.F.	REPLACE EXISTING EXTERIOR DOOR
102	3'-0" x 6'-8"	NEW INTERIOR WD. DOOR W/ KEY LOCK
103	2'-6" x 6'-8"	NEW INTERIOR WD. DOOR W/ KEY LOCK
104	2'-11" x V.I.F.	EXISTING EXTERIOR DOOR
105	2'-6" x 6'-8"	NEW INTERIOR WD. DOOR
106	2'-6" x 6'-8"	NEW INTERIOR WD. DOOR
107	6'-0" x 6'-8"	NW INTERIOR WD. BI FOLD DOOR
108	2'-6" x 6'-8"	NEW EXTERIOR WD. BI FOLD DOOR
109	2'-6" x 6'-8"	NEW INTERIOR WD. DOOR
110	2'-6" x 6'-8"	NEW INTERIOR WD. DOOR
111	2'-6" x 6'-8"	REPLACE EXISTING INTERIOR WD. DOOR
112	3'-0" x 6'-8"	NEW EXTERIOR WD. BI FOLD DOOR
113	2'-6" x 6'-8"	NEW INTERIOR DOUBLE WD. DOORS
201	2'-6" x 6'-8"	NEW INTERIOR WD. DOOR
202	6'-0" x V.I.F.	NEW WD. POCKET DOOR
203	2'-6" x 6'-8"	NEW INTERIOR WD. BI-FOLD DOOR
204	4'-0" x 6'-8"	NEW INTERIOR WD. BI-FOLD DOOR
205	2'-6" x 6'-8"	NEW INTERIOR WD. DOOR
206	2'-6" x 6'-8"	NEW INTERIOR WD. DOOR
207	2'-6" x 6'-8"	NEW INTERIOR WD. DOOR
208	2'-6" x 6'-8"	NEW INTERIOR WD. DOOR
209	2'-6" x 6'-8"	NEW INTERIOR WD. DOOR
210	2'-6" x 6'-8"	NEW INTERIOR WD. DOOR

01 1300 E. WASHINGTON - WINDOW SCHEDULE

01	6'-10" w x 7'-5" h	EXISTING WINDOW W/ TRANSOM
02	2'-5" w x 6'-9" h	EXISTING DOUBLE HUNG WINDOW
03	2'-5" w x 6'-9" h	EXISTING DOUBLE HUNG WINDOW
04	2'-5" w x 4'-2" h	EXISTING DOUBLE HUNG WINDOW
05	3'-0" w x 5'-6" h	NEW DOUBLE HUNG WINDOW
06	3'-0" w x 5'-6" h	NEW DOUBLE HUNG WINDOW
07	2'-5" w x 5'-6" h	EXISTING DOUBLE HUNG WINDOW
08	2'-5" w x 5'-6" h	EXISTING DOUBLE HUNG WINDOW
09	2'-5" w x 5'-9" h	EXISTING DOUBLE HUNG WINDOW
10	2'-5" w x 5'-9" h	EXISTING DOUBLE HUNG WINDOW
11	2'-5" w x 5'-9" h	EXISTING DOUBLE HUNG WINDOW
12	2'-5" w x 5'-9" h	EXISTING DOUBLE HUNG WINDOW
13	2'-5" w x 5'-9" h	EXISTING DOUBLE HUNG WINDOW
14	2'-5" w x 5'-9" h	DELETED
15	3'-0" w x 5'-9" h	NEW DOUBLE HUNG WINDOW
16	3'-0" w x 5'-9" h	NEW DOUBLE HUNG WINDOW
17	2'-5" w x 5'-9" h	EXISTING DOUBLE HUNG WINDOW
18	2'-5" w x 5'-9" h	EXISTING DOUBLE HUNG WINDOW
19	2'-5" w x 5'-9" h	EXISTING DOUBLE HUNG WINDOW

SITE PLAN

SCALE: 1/8" = 1'-0"

NORTH

DRAWING INDEX

- 01 PROPERTY INFO, SITE PLAN, DOOR & WINDOW SCHEDULE
- 02 EXISTING FIRST AND SECOND FLOOR PLANS
- 03 CARRIAGE HOUSE FOUNDATION PLAN & TYP WALL SECTION
- 04 CARRIAGE HOUSE FIRST AND SECOND FLOOR PLANS
- 05 EAST ELEVATION, CARRIAGE HOUSE NORTH & SOUTH ELEVATION
- 06 WEST ELEVATION, EXISTING NORTH & SOUTH ELEVATION
- 07 EXISTING ELECTRIC AND LIGHTING PLAN
- 08 CARRIAGE HOUSE ELECTRIC AND LIGHTING PLAN

1914

ARCHITECTURAL ARTISANS INC
213 SOUTH SHELBY STREET LOUISVILLE KY 40202 502 582 3907

1300 EAST WASHINGTON

A D I T I O N
1300 E. WASHINGTON ST. LOUISVILLE KENTUCKY 40206

REVISIONS

29 JULY 2019

DATE

03 JUNE 2019

SHEET

1 OF 8


RECEIVED

SEP 08 2022

PLANNING &
DESIGN SERVICES

22-COA-0221


RECEIVED
SEP 08 2022
PLANNING &
DESIGN SERVICES

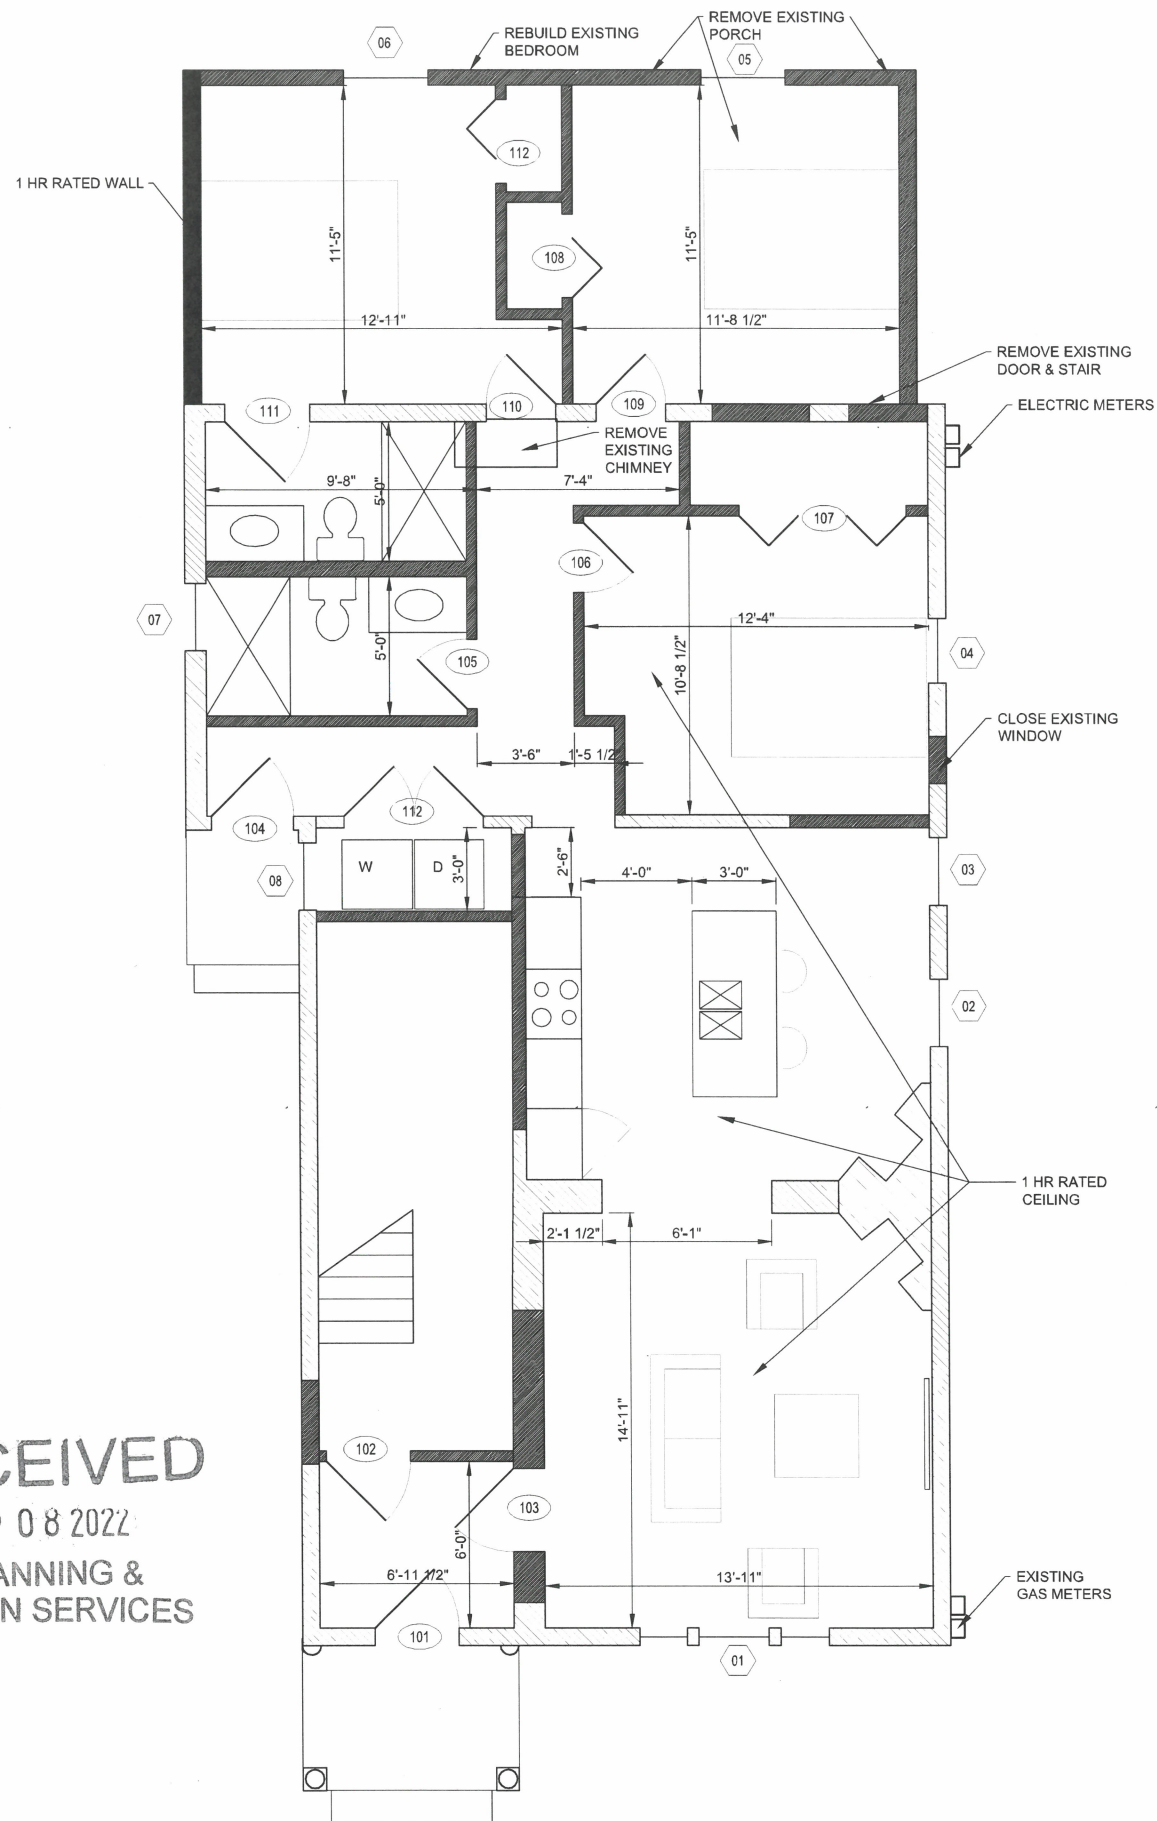

EXISTING 1ST FLOOR PLAN

SCALE: 1/4" = 1'-0"

NORTH

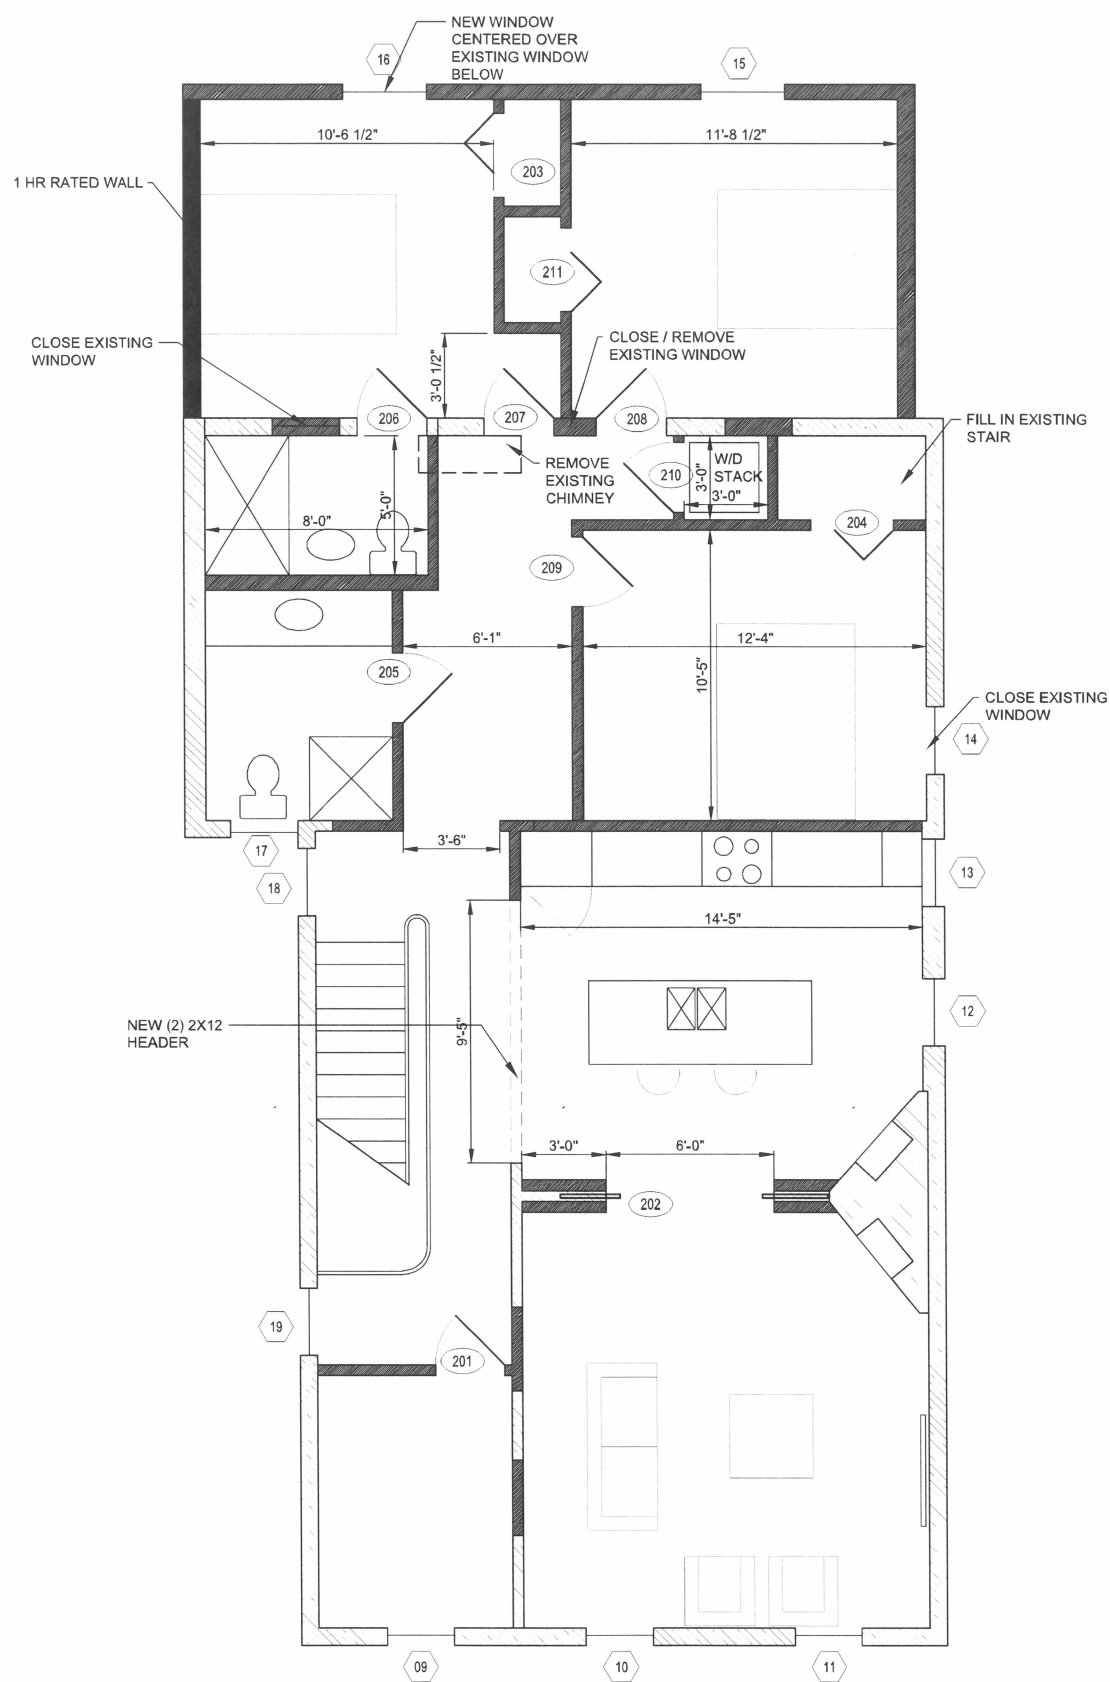

EXISTING 2ND FLOOR PLAN

SCALE: 1/4" = 1'-0"

NORTH



1914

1300 EAST WASHINGTON

A D I T I O N
1300 E. WASHINGTON ST. LOUISVILLE KENTUCKY 40206

ARCHITECTURAL ARTISANS INC
213 SOUTH SHELBY STREET LOUISVILLE KY 40202 502 582 3907

REVISIONS

29 JULY 2019

DATE


03 JUNE 2019

SHEET


2 OF 8

22-COA-0221

RECEIVED
SEP 08 2022
PLANNING &
DESIGN SERVICES

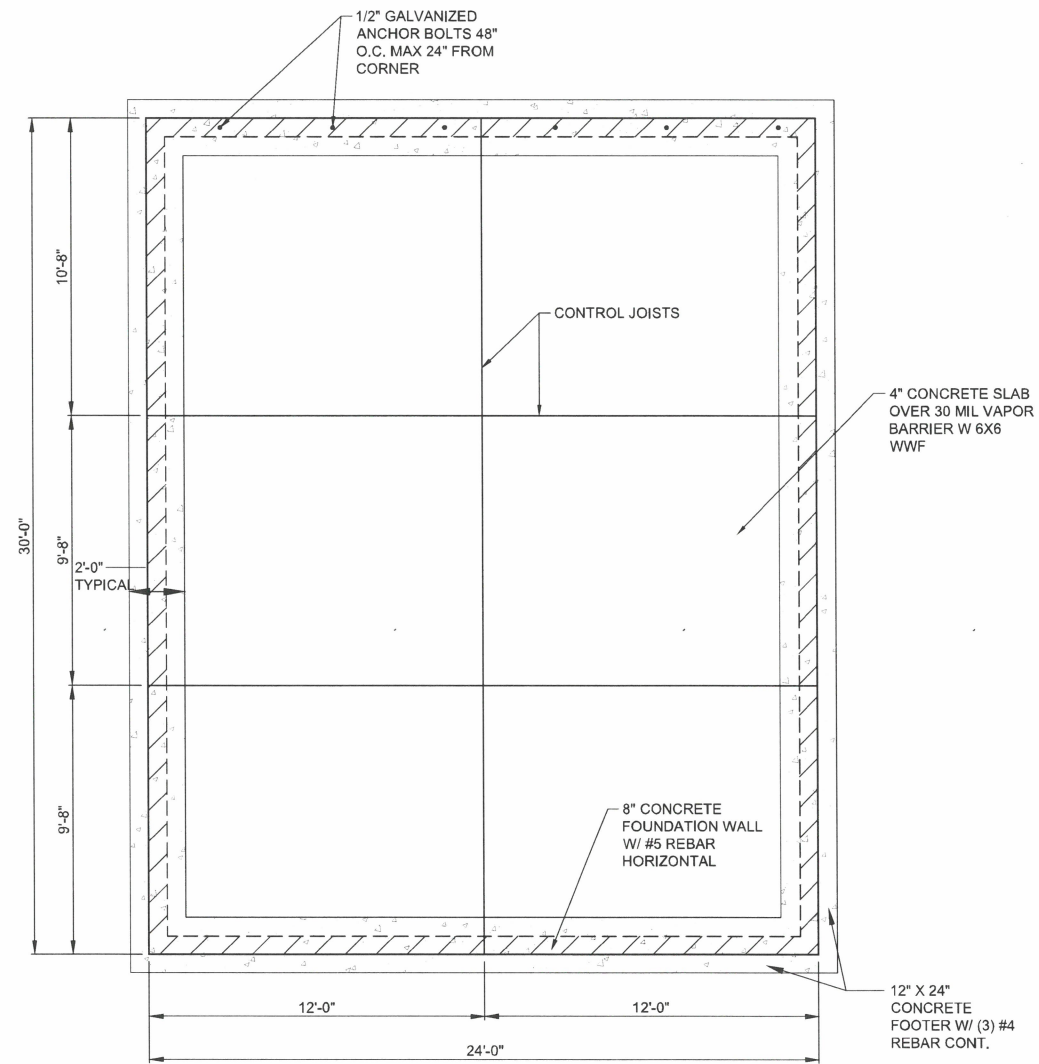

CARRIAGE HOUSE FOUNDATION PLAN
SCALE: 1/4" = 1'-0" NORTH

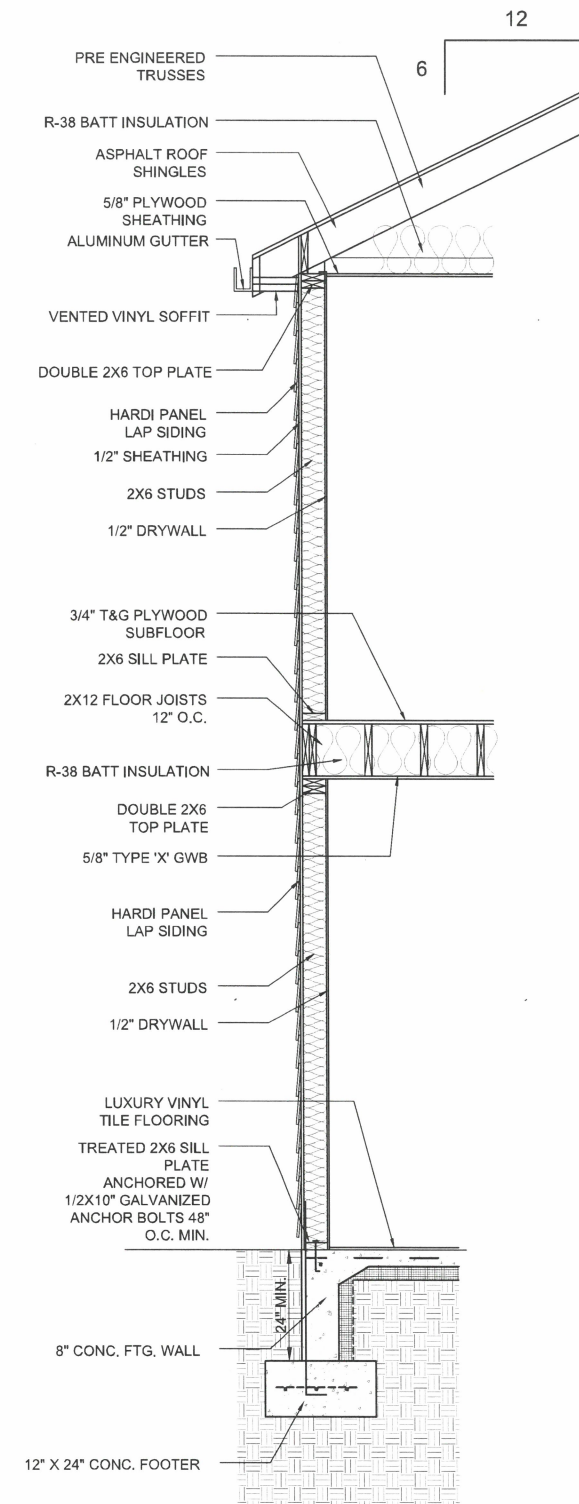

A TYPICAL WALL SECTION
SCALE: 1/2" = 1'-0"


1300 EAST WASHINGTON
A D I T I O N
1300 E. WASHINGTON ST. LOUISVILLE KENTUCKY 40206

1914


ARCHITECTURAL ARTISANS, INC.
213 SOUTH SHELBY STREET LOUISVILLE KY 40202 502.582.3907

REVISIONS	
29 JULY 2019	
DATE	
03 JUNE 2019	
SHEET	
3	OF 8

22-COA-0221

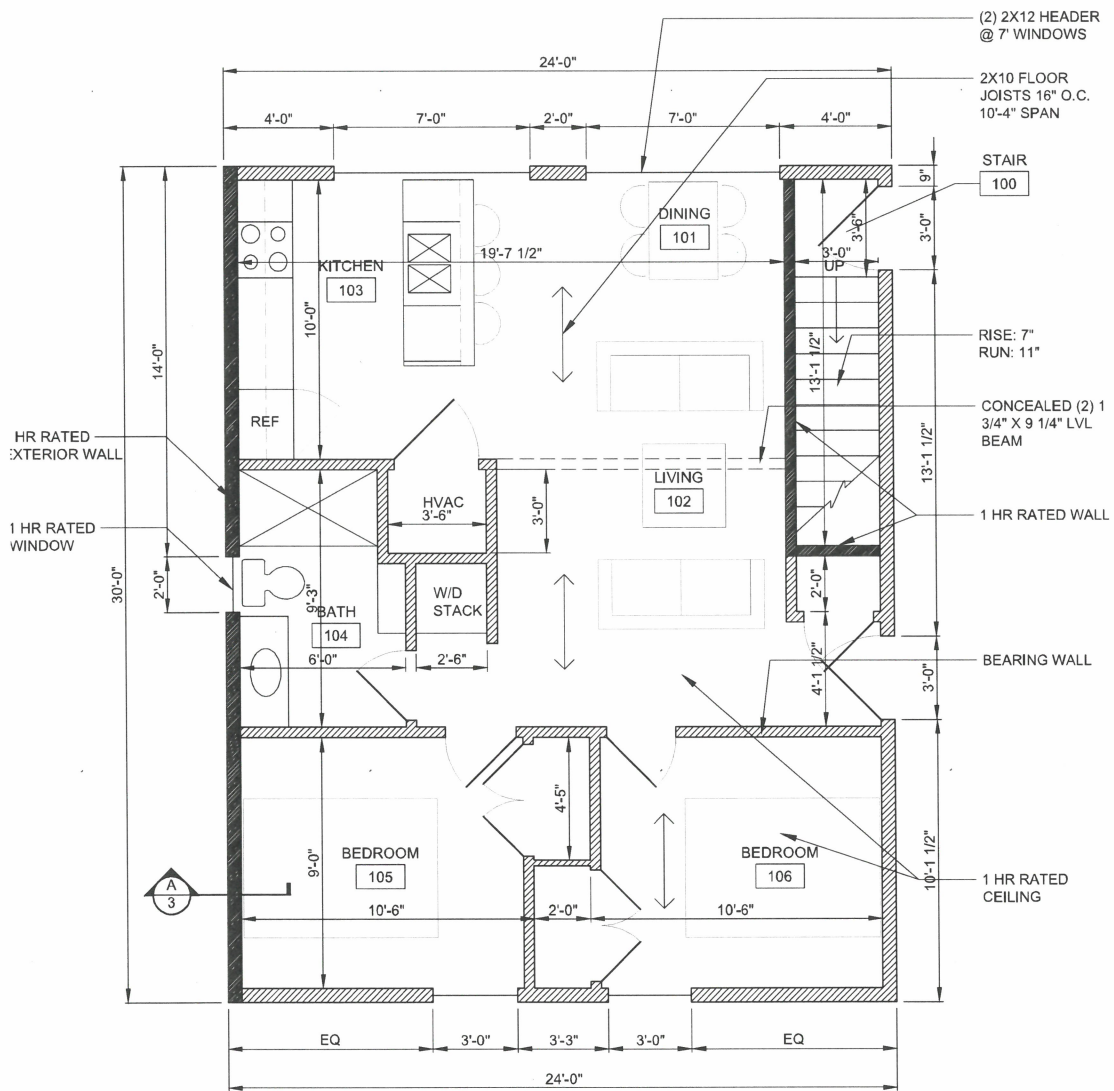


CARRIAGE HOUSE 1ST FLOOR PLAN
SCALE: 1/4" = 1'-0" NORTH

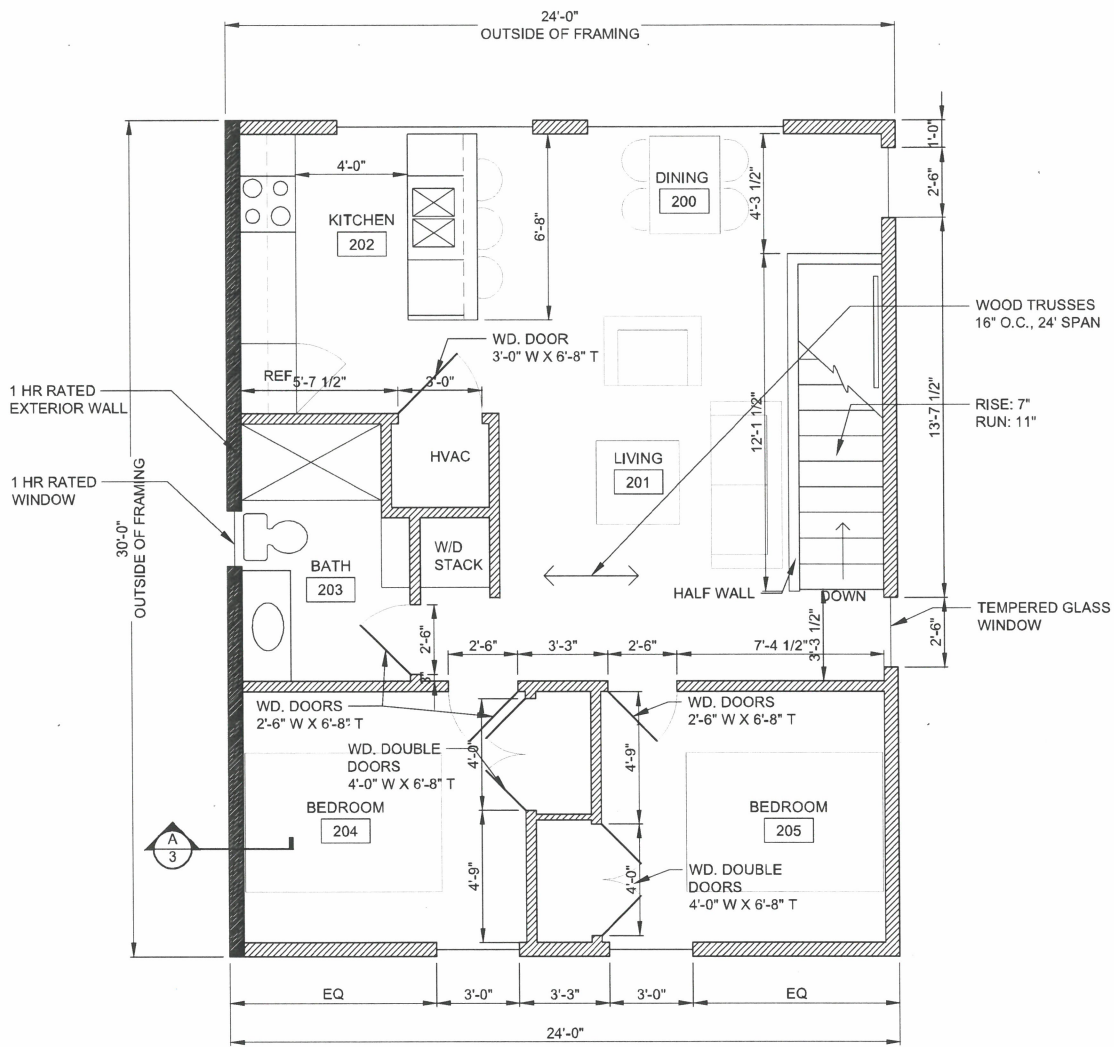

CARRIAGE HOUSE 2ND FLOOR PLAN
SCALE: 1/4" = 1'-0" NORTH


1300 EAST WASHINGTON
A D I T O N
1300 E. WASHINGTON ST. LOUISVILLE, KENTUCKY 40206

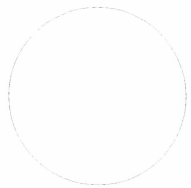


REVISIONS
29 JULY 2019
DATE
03 JUNE 2019
SHEET
4 OF 8

RECEIVED
SEP 08 2022
PLANNING &
DESIGN SERVICES


22-COA-0221

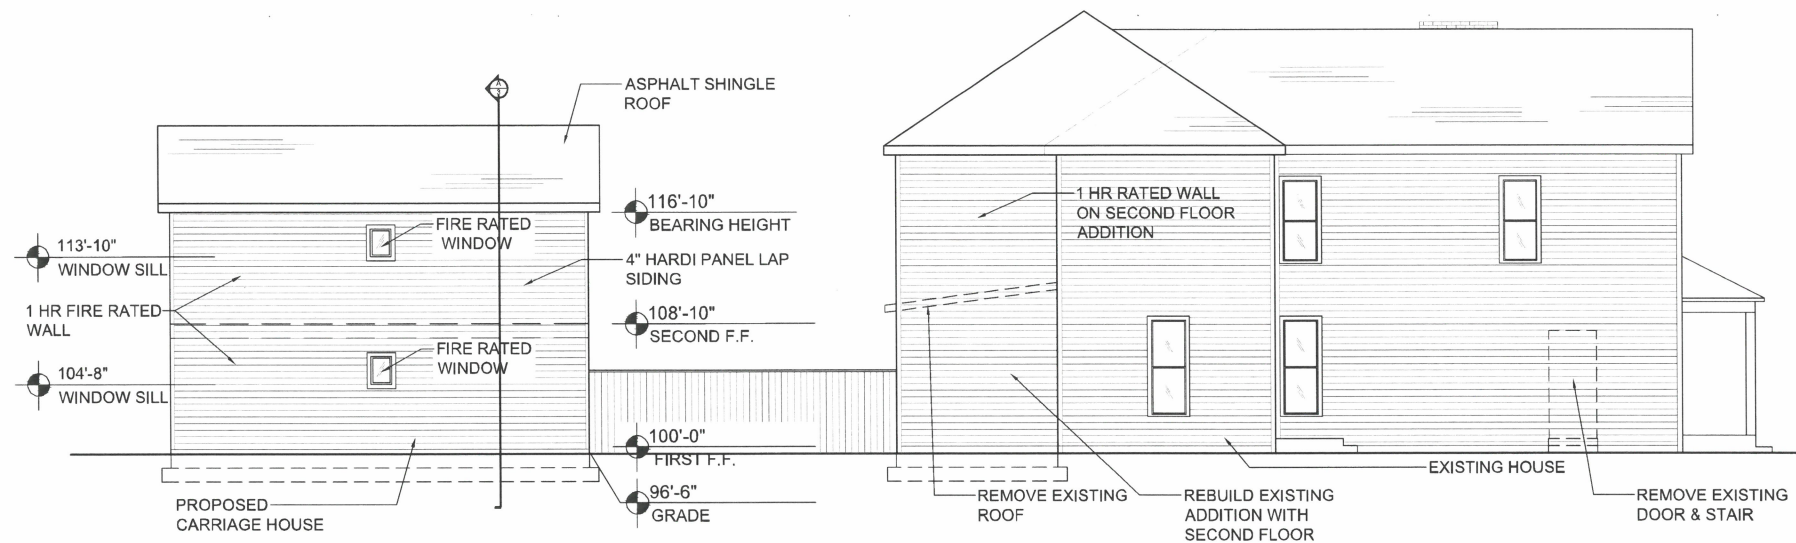

A EAST ELEVATION
SCALE: 1/8" = 1'-0"

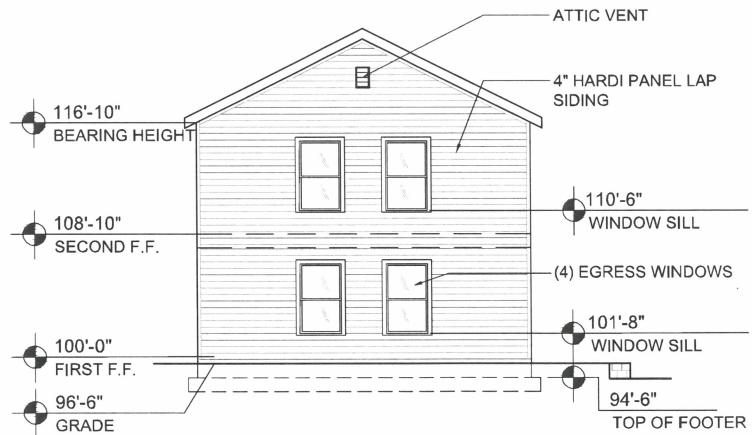


B CARRIAGE HOUSE NORTH ELEVATION
SCALE: 1/8" = 1'-0"

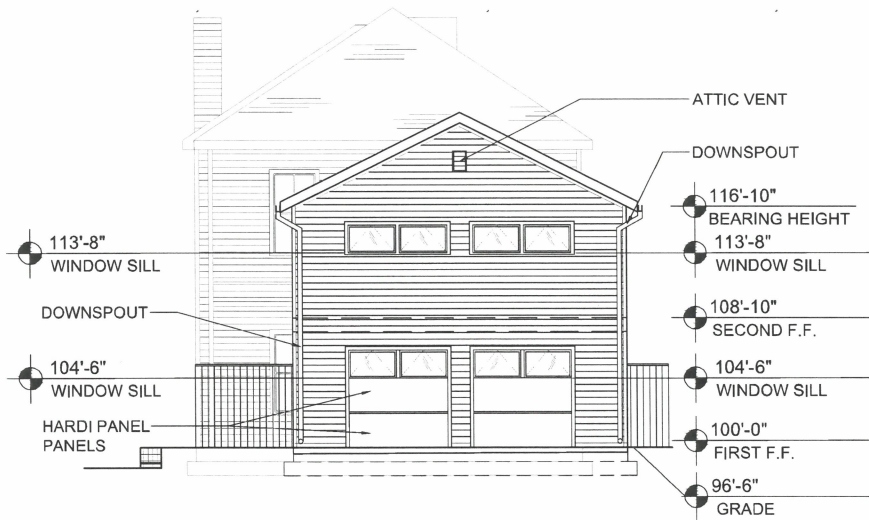

C CARRIAGE HOUSE SOUTH ELEVATION
SCALE: 1/8" = 1'-0"


RECEIVED
SEP 08 2022
PLANNING &
DESIGN SERVICES

1300 EAST WASHINGTON
A D I T I O N
1300 E. WASHINGTON ST. LOUISVILLE KENTUCKY 40206

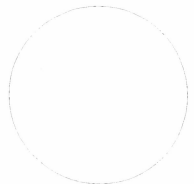

REVISIONS	
29 JULY 2019	
DATE	
03 JUNE 2019	
SHEET	
5	OF 8


22-COA-0221

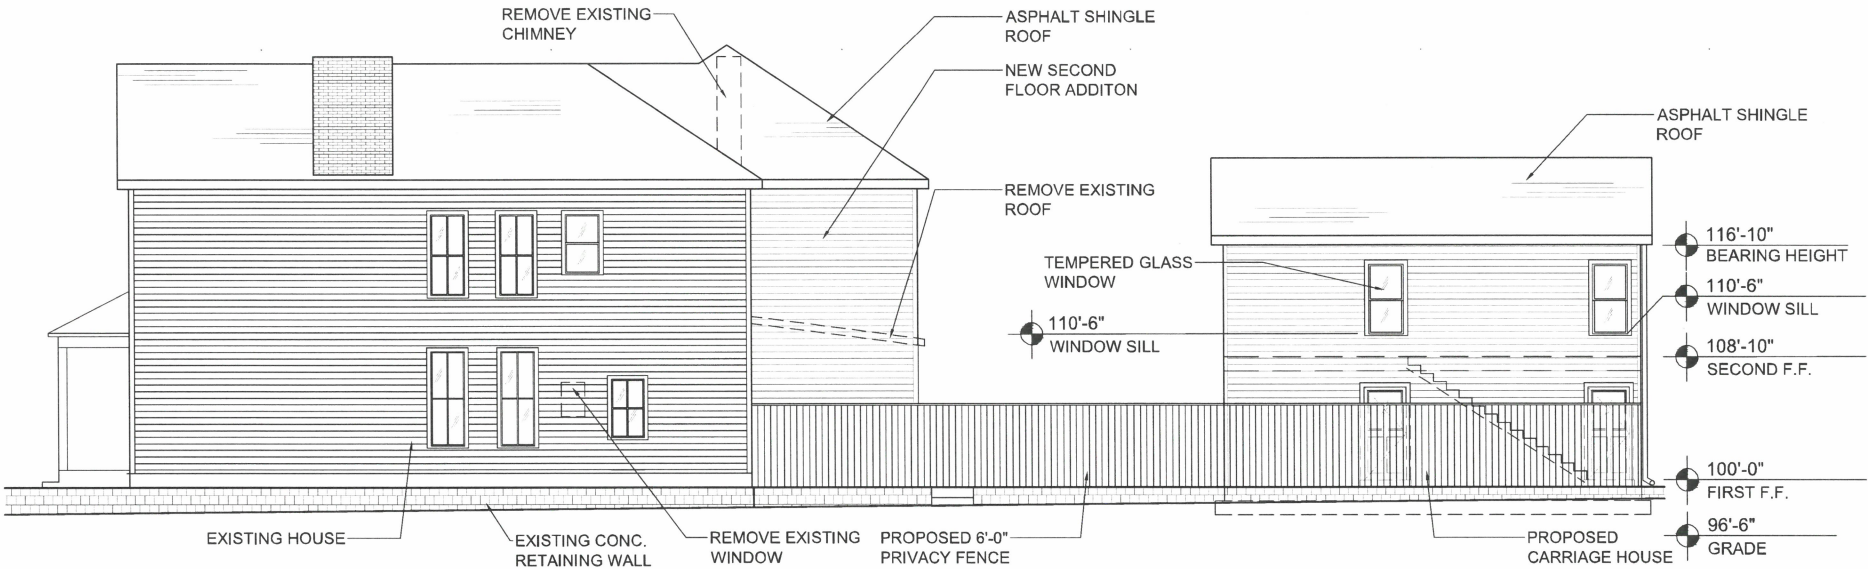

A WEST ELEVATION
SCALE: 1/8" = 1'-0"



B EXISTING NORTH ELEVATION
SCALE: 1/8" = 1'-0"

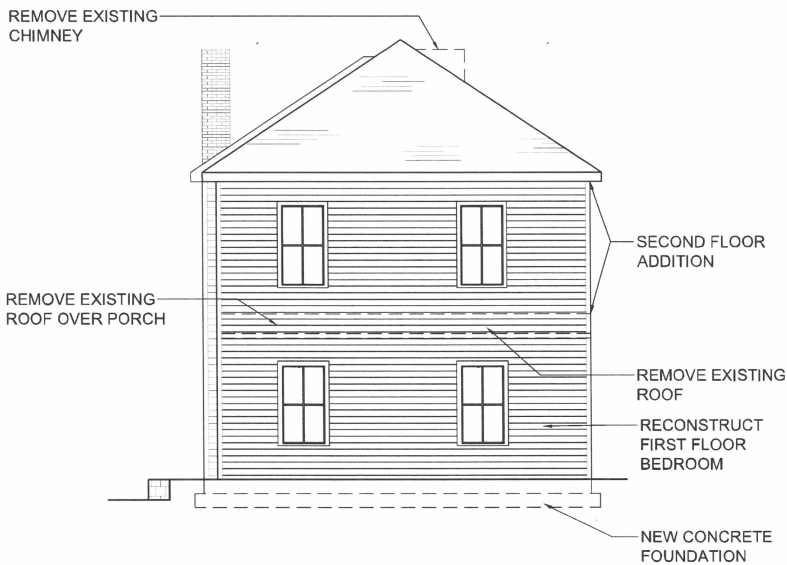

C EXISTING SOUTH ELEVATION
SCALE: 1/8" = 1'-0"


RECEIVED
SEP 08 2022
PLANNING &
DESIGN SERVICES

1300 EAST WASHINGTON
A D I T I O N
1300 E. WASHINGTON ST. LOUISVILLE KENTUCKY 40206

REVISIONS	
29 JULY 2019	
DATE	
03 JUNE 2019	
SHEET	
6	OF 8

22-60A-0221

RECEIVED
SEP 08 2022
PLANNING &
DESIGN SERVICES

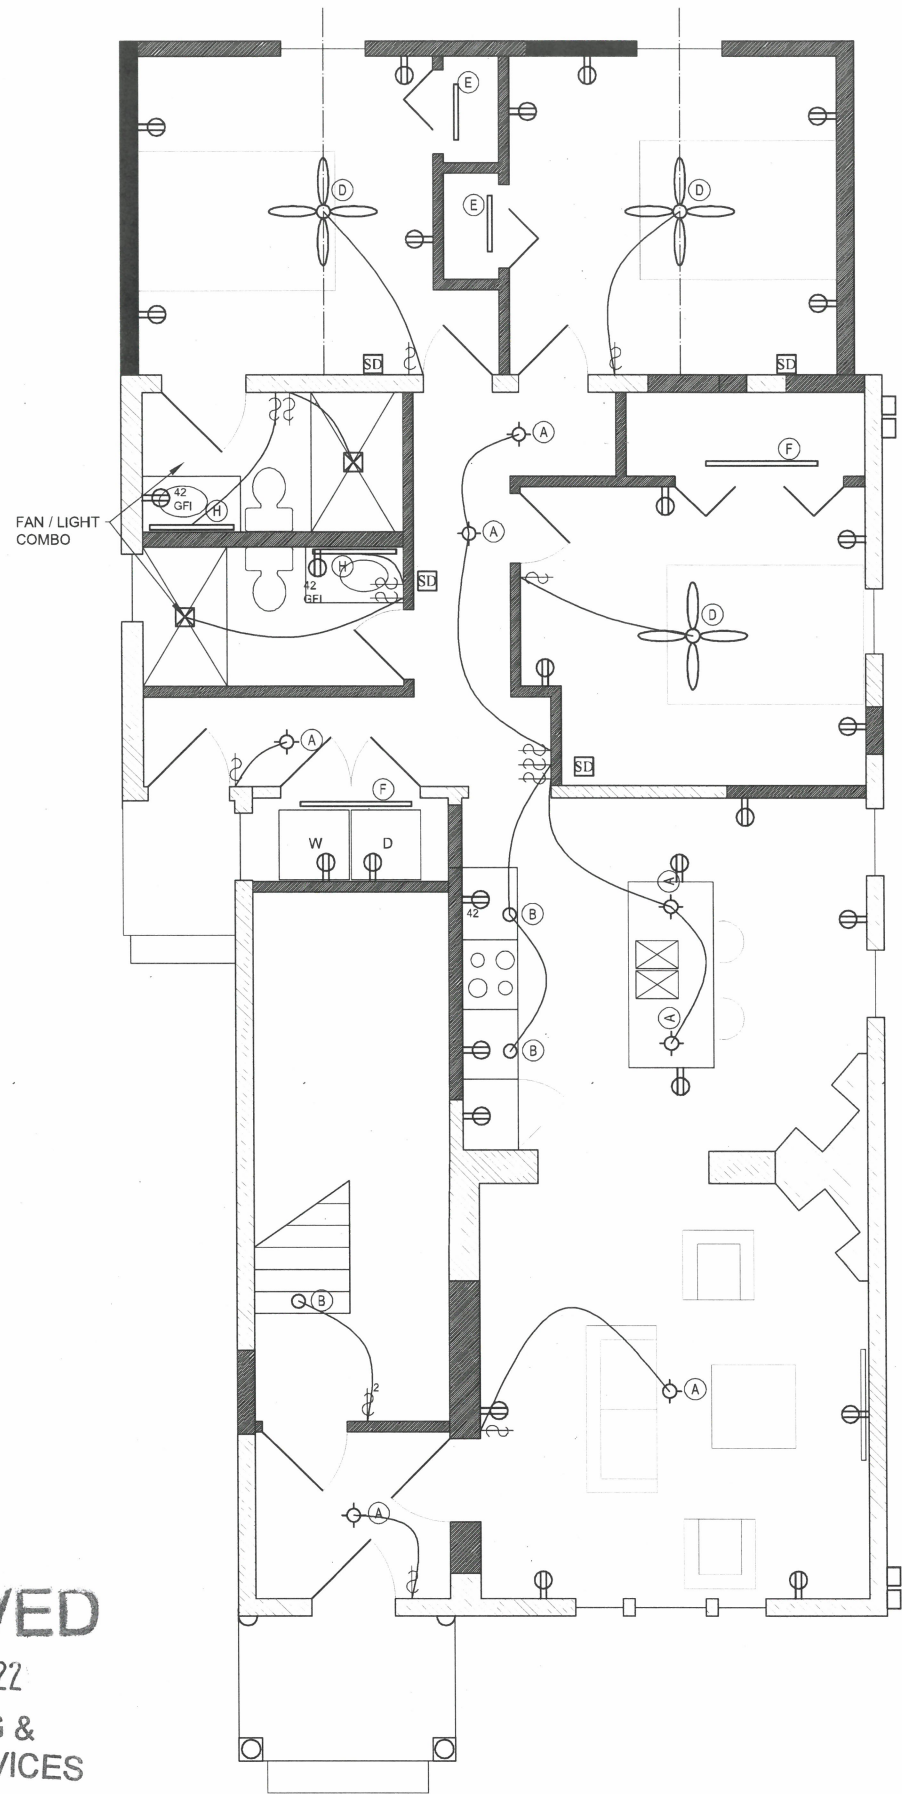


EXISTING 1ST FLOOR LIGHTING & ELECTRIC

SCALE: 1/4" = 1'-0"



NOTE:
HVAC UNIT FOR FIRST FLOOR WILL BE
LOCATED IN BASEMENT OF EXISTING
BUILDING

HVAC UNIT FOR 2ND FLOOR WILL BE
LOCATED IN ATTIC OF EXISTING
BUILDING

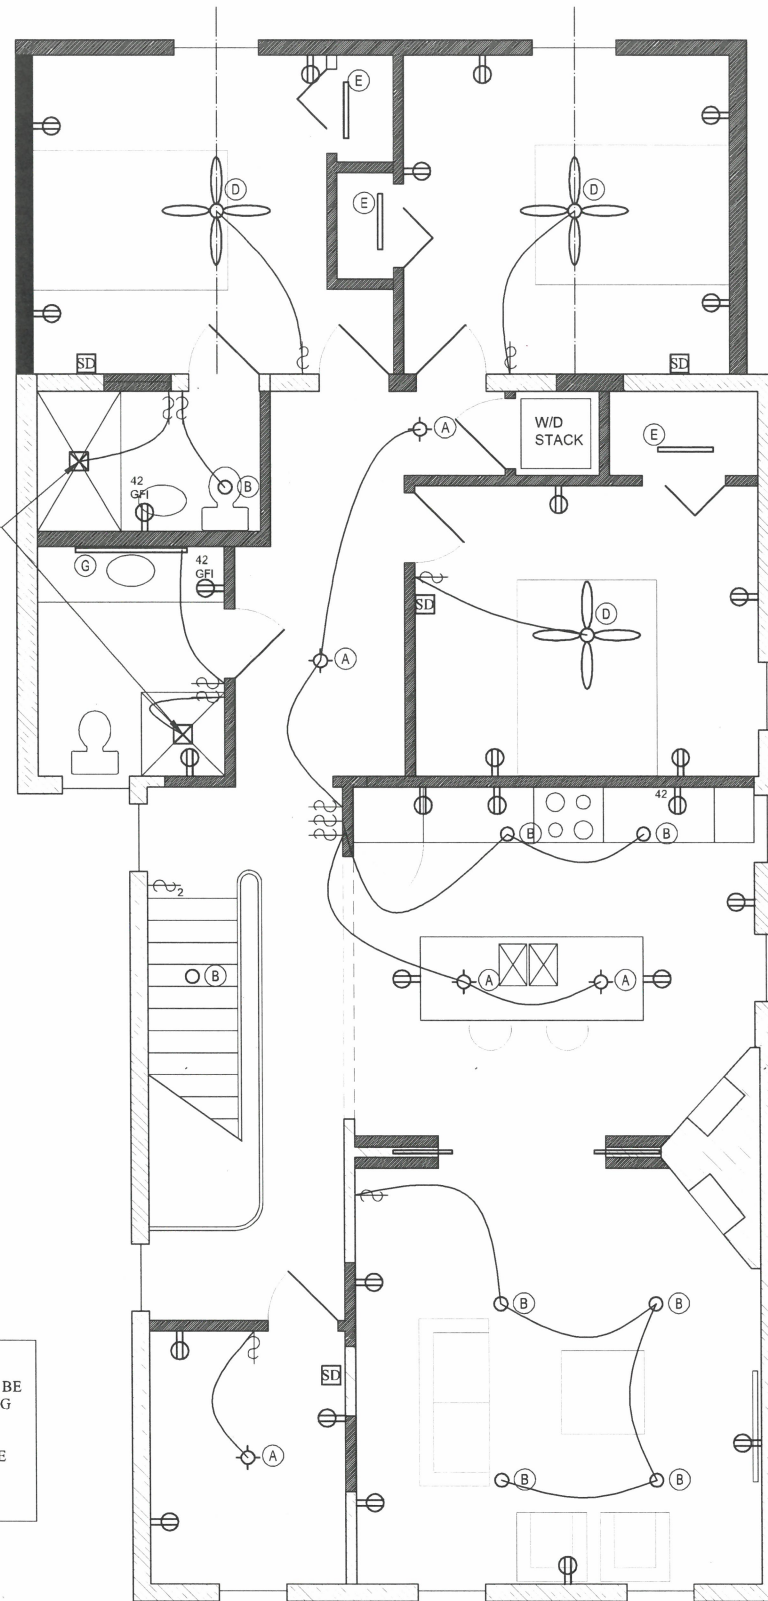

EXISTING 2ND FLOOR LIGHTING & ELECTRIC

SCALE: 1/4" = 1'-0"



1300 EAST WASHINGTON
A D D I T I O N
1300 E. WASHINGTON ST. LOUISVILLE KENTUCKY 40206

1914



ARCHITECTURAL ARTISANS, INC.
213 SOUTH SHELBY STREET LOUISVILLE KY 40202 502 582 3907

REVISIONS	
29 JULY 2019	
DATE	
03 JUNE 2019	
SHEET	
7	OF 8

22-COA-0221

A LIGHT FIXTURE SCHEDULE		
		QUANTITY
A	PENDANT LIGHT	12 / 2
B	6" CAN LIGHT	11 / 8
C	6" SURFACE MOUNT CAN LIGHT	0 / 8
D	FAN / LIGHT COMBO	6 / 4
E	2'-0" LED STRIP LIGHT	6 / 1
F	4'-0" LED STRIP LIGHT	2 / 4
G	4'-0" VANITY LIGHT	1 / 2
H	3'-0" VANITY LIGHT	2 / 0

LEGEND	
SD	SMOKE DETECTOR
D	DIFFUSER
\$	SWITCH
⌚	DUPLEX OUTLET

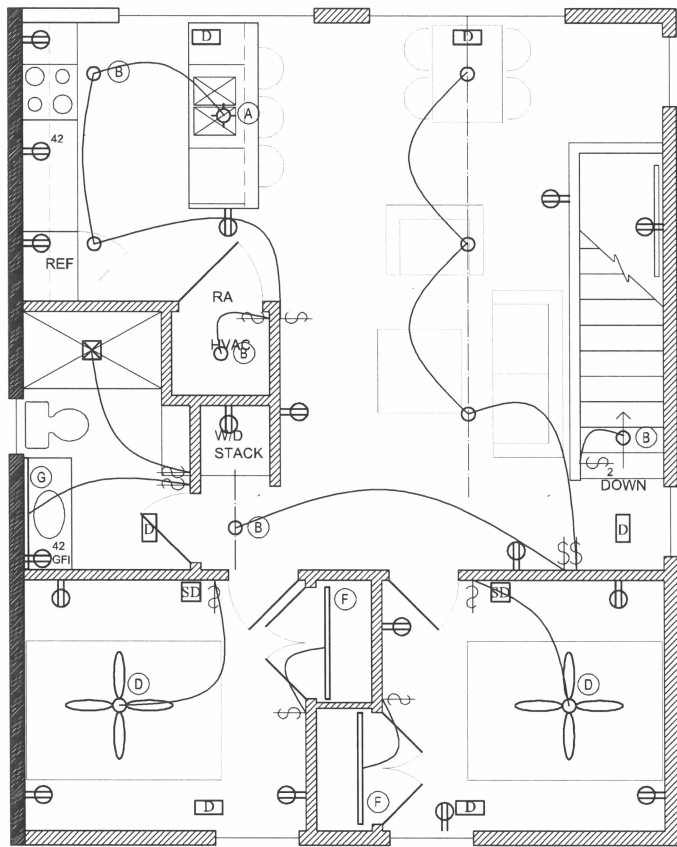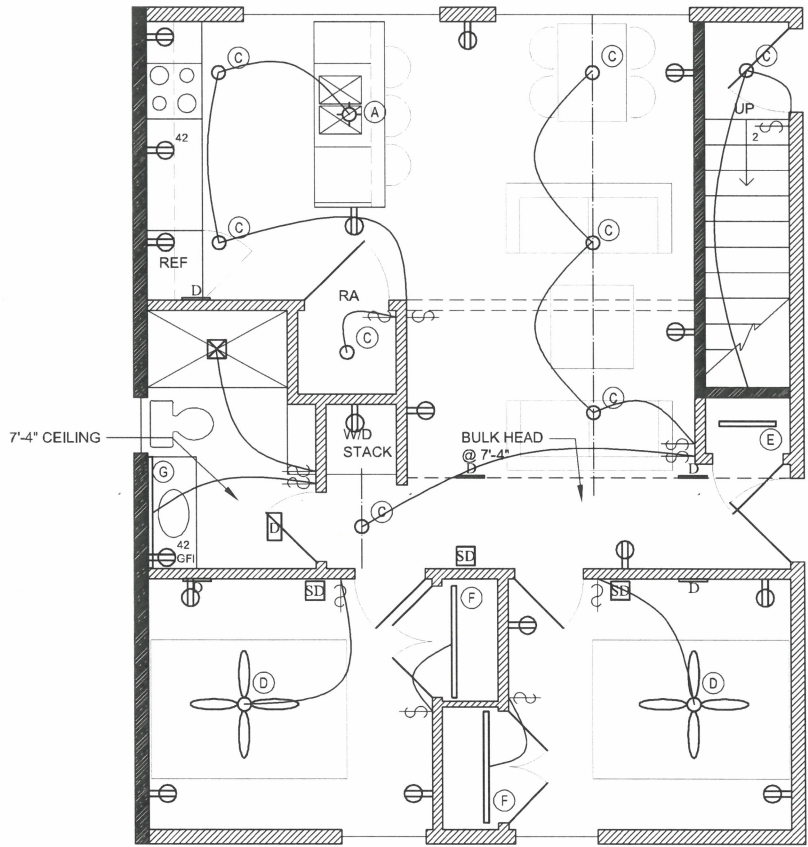

RECEIVED
SEP 08 2022
PLANNING &
DESIGN SERVICES

CARRIAGE HOUSE 1ST FLOOR LIGHTING & ELECTRIC

SCALE: 1/4" = 1'-0"

NORTH



CARRIAGE HOUSE 2ND FLOOR LIGHTING & ELECTRIC

SCALE: 1/4" = 1'-0"

NORTH



1300 EAST WASHINGTON

A D I T I O N
1300 E. WASHINGTON ST. LOUISVILLE KENTUCKY 40206

REVISIONS

29 JULY 2019

DATE

03 JUNE 2019

SHEET

8 OF 8

22-COA-0221





