Drawn By: Author
Checked By: Checker
Approved By: Approver

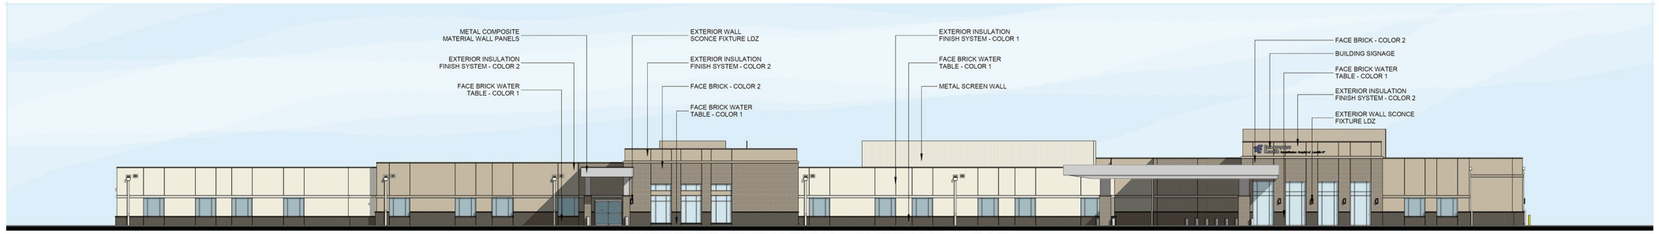

1 EXTERIOR ELEVATION - OVERALL WEST
1/16" = 1'-0"

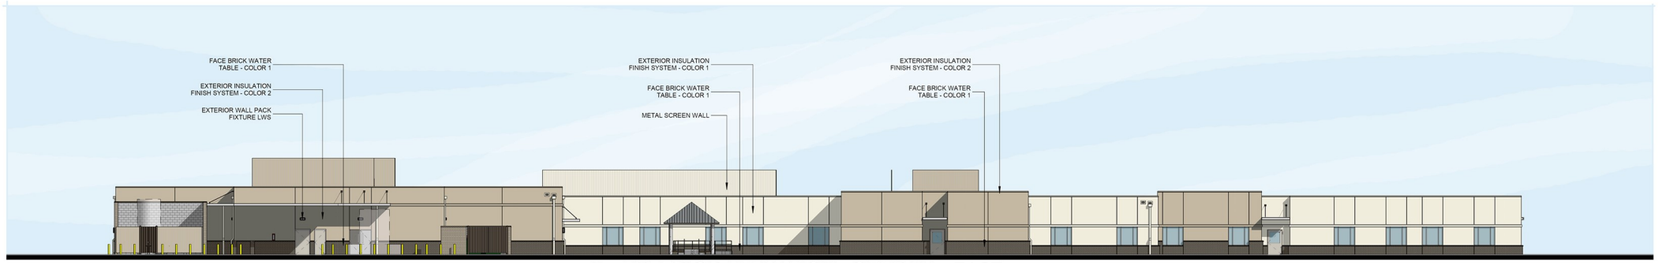

2 EXTERIOR ELEVATION - OVERALL EAST
1/16" = 1'-0"

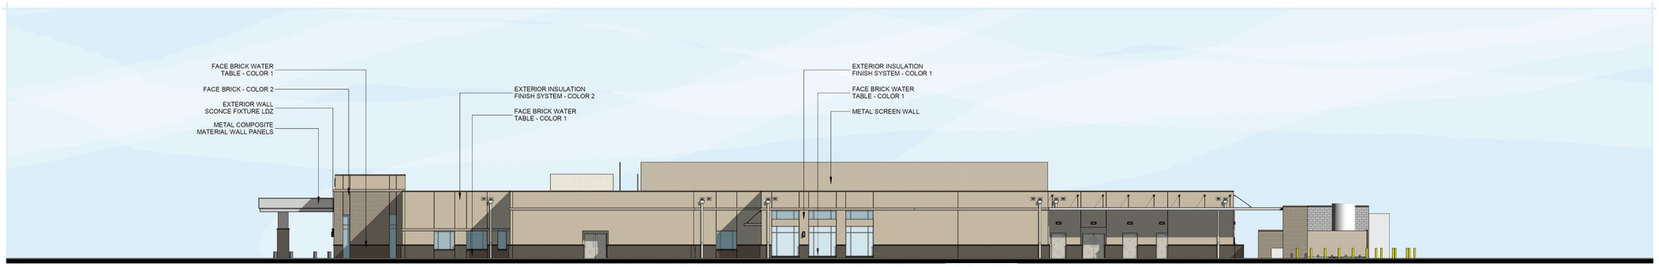

3 EXTERIOR ELEVATION - OVERALL SOUTH
1/16" = 1'-0"

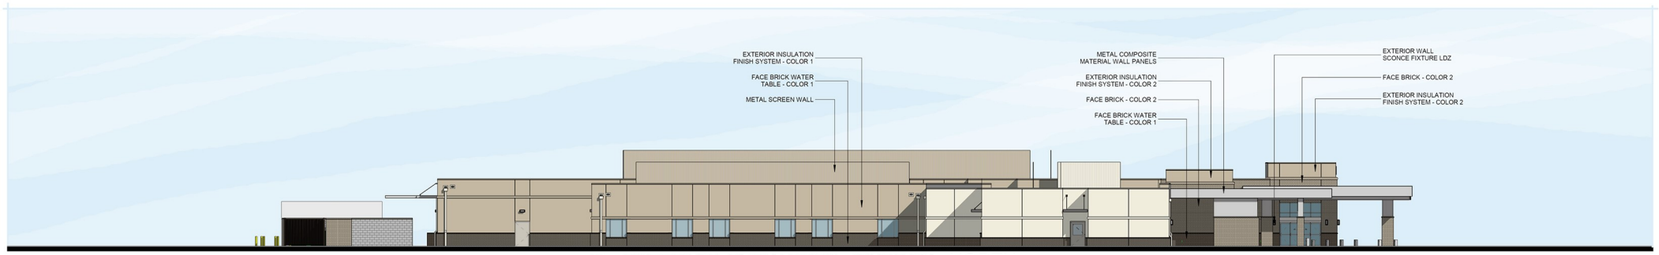

4 EXTERIOR ELEVATION - OVERALL NORTH
1/16" = 1'-0"

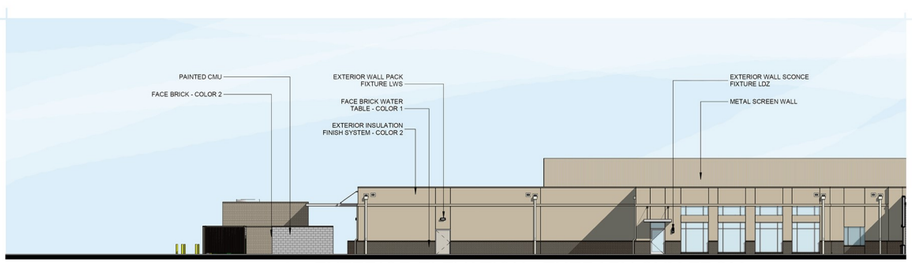

5 EXTERIOR ELEVATION - THERAPY GYM FROM NORTH
1/16" = 1'-0"

0' 8' 16' 32' 48'

Gresham Smith
GreshamSmith.com
3595 Grandview Parkway
Suite 300
Birmingham, AL 35243

Encompass Health

ENCOMPASS HEALTH REHABILITATION HOSPITAL OF LOUISVILLE KY

NOT FOR CONSTRUCTION

Revision

No.	Date	Description
1	7.15.2020	AGENCY COMMENTS

OVERALL COLOR EXTERIOR ELEVATIONS

A300

May 20, 2020

This Line is 3 Inches When Printed Full Size

5/14/2020 4:15:35 PM C:\Users\dongg\Desktop\Louisville\Louisville_Elevation20.rvt