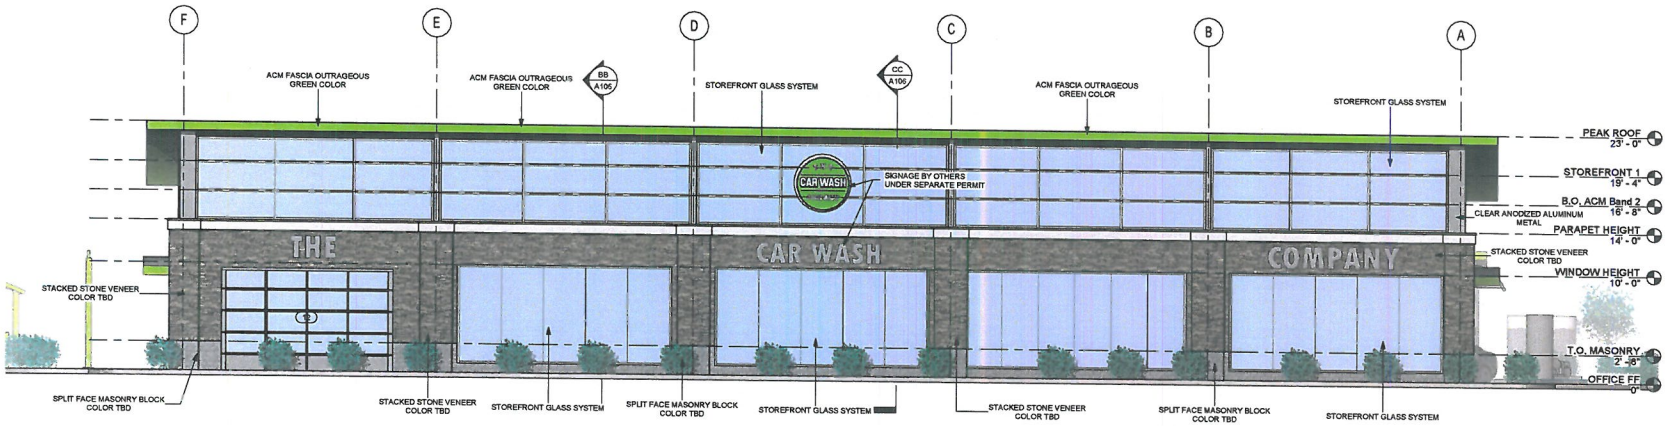

2 A104 SOUTH FRONT ELEVATION
3/16" = 1'-0"

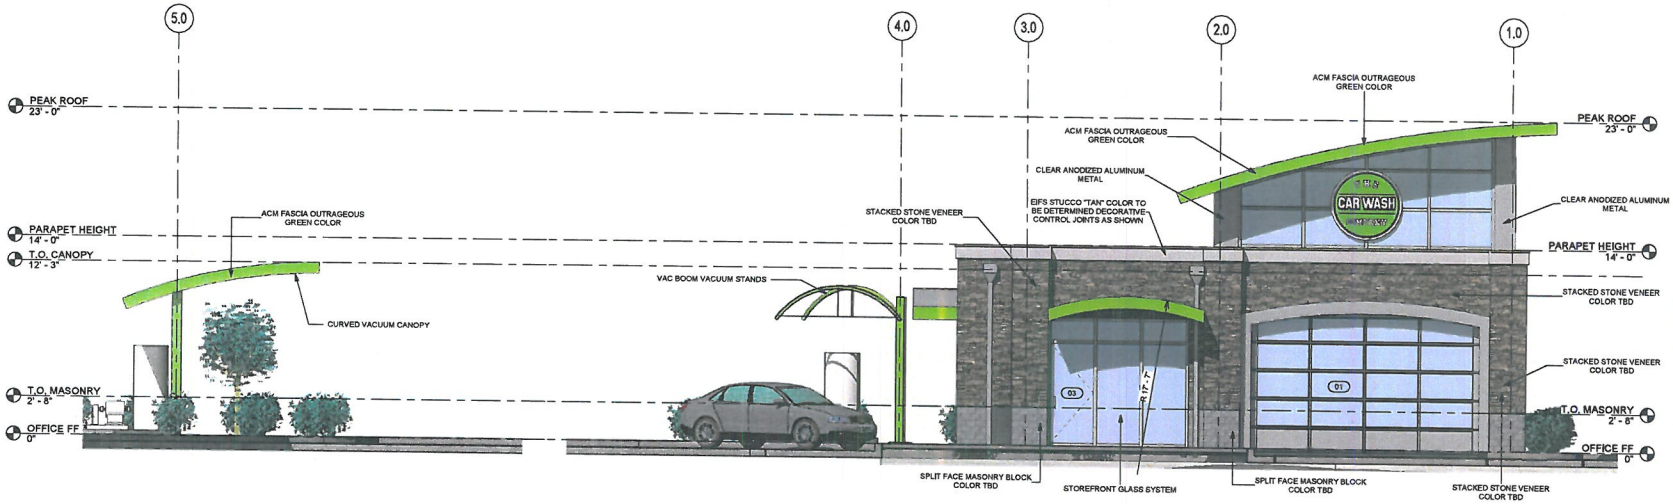

1 A104 WEST SIDE ELEVATION
1/4" = 1'-0"

THE ARBOR COMPANIES
COMMERCIAL & INDUSTRIAL CONSTRUCTION
4857 N. Main Street, Suite 220
Acworth, GA 30101
Phone: 678.574.4994
Fax: 678.574.4997
email: arborco@bellsouth.net

THESE DRAWINGS ARE THE PROPERTY OF ARBOR ENVIRONMENTAL SERVICES, INC. D/B/A THE ARBOR COMPANIES AND SHALL NOT BE REPRODUCED IN WHOLE OR IN PART WITHOUT THE EXPRESS WRITTEN PERMISSION OF ARBOR ENVIRONMENTAL SERVICES, INC.

MECHANICAL ENGINEER
MIKE MALONEY
MALONEY ENGINEERING, CHARLOTTE, NC
PHONE 980-226-5061

STRUCTURAL ENGINEER
VIC GARDEZI, PE
PHONE 770-864-5067

ELECTRICAL ENGINEER
JIM HENDERSON,PE
KMAS, CHARLOTTE, NC
PHONE 704-366-1776

CIVIL ENGINEER
JARRETT SLINKBEIL, PE
ON SITE CIVIL GROUP
Phone (404) 822-9147

CAR WASH EQUIPMENT
CAR WASH SERVICES OF THE SOUTHEAST
ZEEV ROSSMAN
Phone (770) 993-5989

ARCHITECT:
Kendall D. Hearn, AIA
8525 Hearn Road
Palmetto, GA 30268
PHONE: 678-574-4994

No.	Description	Date

THE CAR WASH COMPANY
EXPRESS CAR WASH
CANE RUN RD.
LOUISVILLE, KY

ELEVATIONS

Project number	15-0300
Date	07/07/15
Drawn by	CMC
Checked by	KDH

A104

Scale: As indicated

4/2/2016 12:26:44 PM

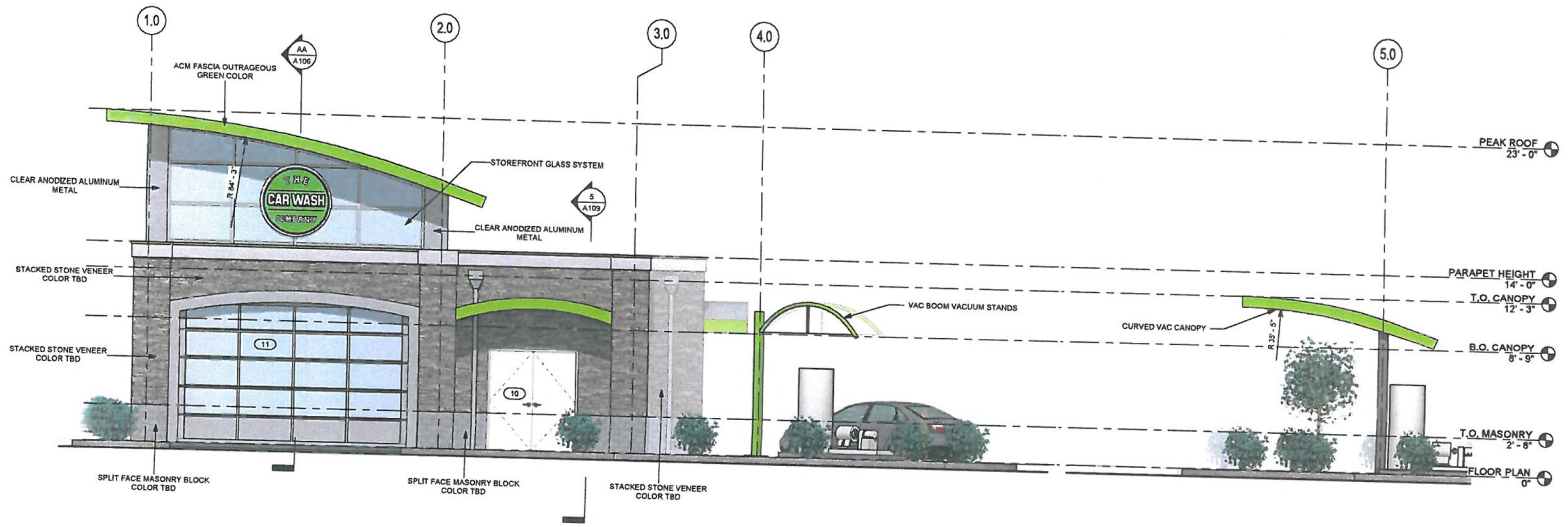

1 A1N1 EAST SIDE ELEVATION
1/4" = 1'-0"

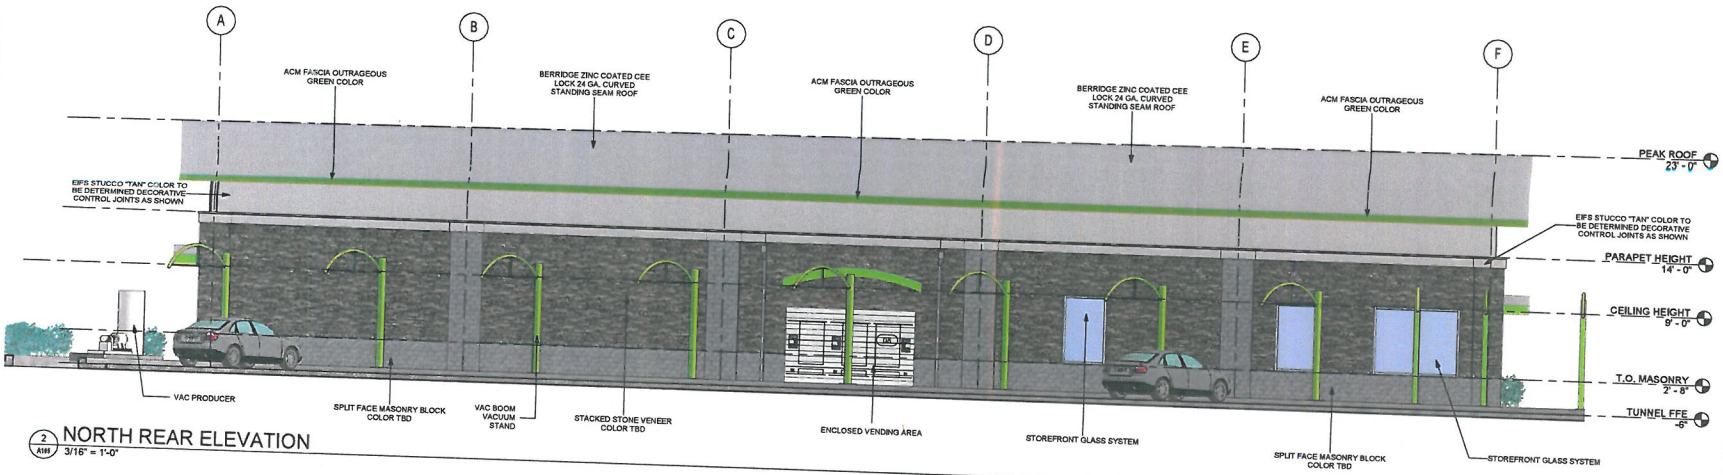

2 A1N1 NORTH REAR ELEVATION
3/16" = 1'-0"

THE ARBOR COMPANIES
COMMERCIAL & INDUSTRIAL CONSTRUCTION
4857 N. Main Street, Suite 220
Acworth, GA 30101
Phone: 678.574.4994
Fax: 678.574.4997
email: arborco@bellsouth.net

THESE DRAWINGS ARE THE PROPERTY OF ARBOR ENVIRONMENTAL SERVICES, INC. D/B/A THE ARBOR COMPANIES AND SHALL NOT BE REPRODUCED IN WHOLE OR IN PART WITHOUT THE EXPRESS WRITTEN PERMISSION OF ARBOR ENVIRONMENTAL SERVICES, INC.

MECHANICAL ENGINEER
MIKE MALONEY
MALONEY ENGINEERING, CHARLOTTE, NC
PHONE: 980-226-5661

STRUCTURAL ENGINEER
VIC CARDEZI, PE
PHONE: 770-309-5067

ELECTRICAL ENGINEER
JIM HENDERSON, PE
KMA's, CHARLOTTE, NC
PHONE: 704-376-2776

CIVIL ENGINEER
JARRETT SEINKBEIL, PE
ON SITE CIVIL GROUP
Phone: (404) 822-9147

CAR WASH EQUIPMENT
CAR WASH SERVICES OF THE SOUTHEAST
ZEEV JOSTMAN
Phone: (770) 995-3089

ARCHITECT:
Kendall D. Hearn, AIA
8525 Hearn Road
Palmetto, GA 30268
PHONE: 678-574-4994

No.	Description	Date

THE CAR WASH COMPANY
EXPRESS CAR WASH
CANE RUN RD.
LOUISVILLE, KY

ELEVATIONS

Project number	15-0300
Date	07/07/15
Drawn by	CMC
Checked by	KDH
Scale	As indicated

A105

4/2/2018 12:26:48 PM