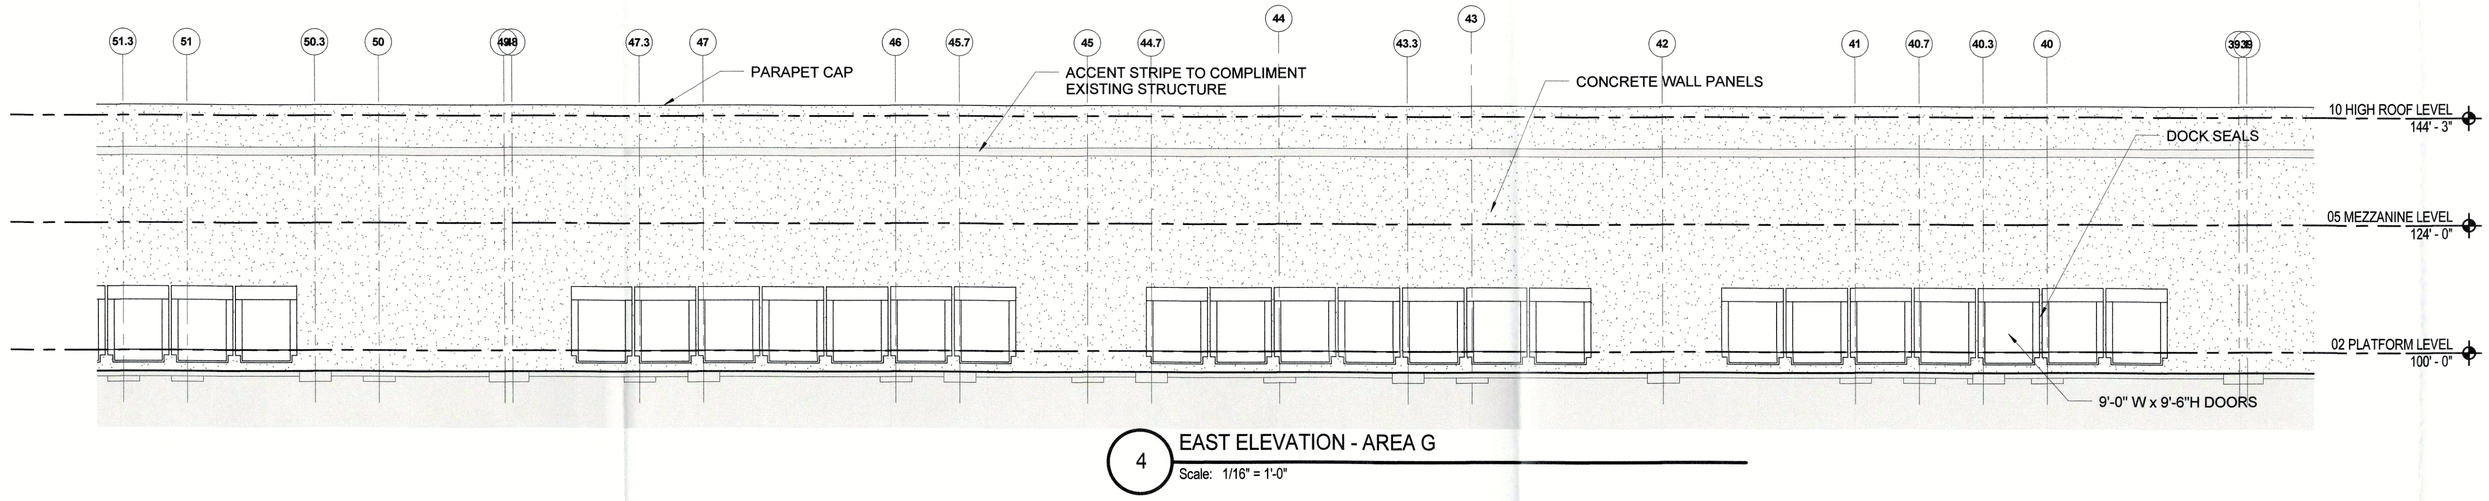

4 EAST ELEVATION - AREA G
Scale: 1/16" = 1'-0"

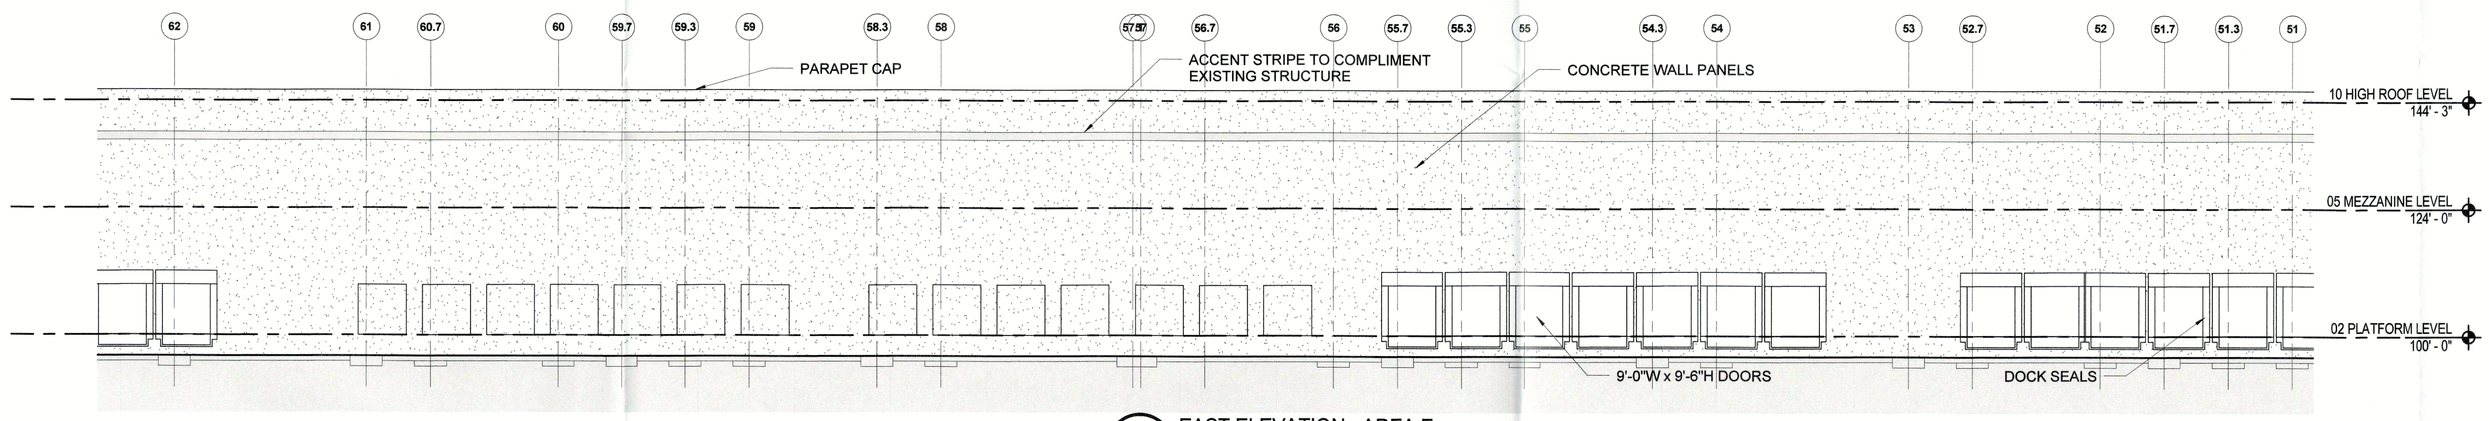

3 EAST ELEVATION - AREA E
Scale: 1/16" = 1'-0"

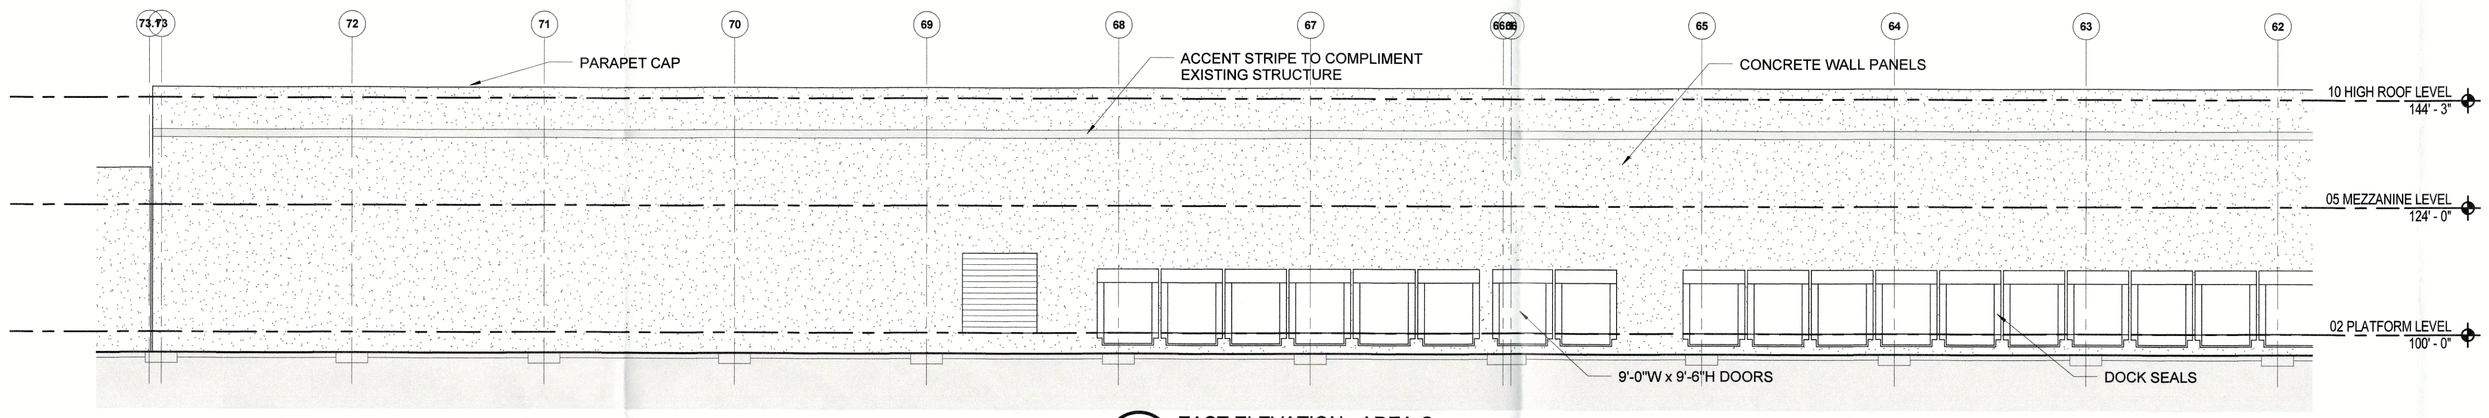

2 EAST ELEVATION - AREA C
Scale: 1/16" = 1'-0"

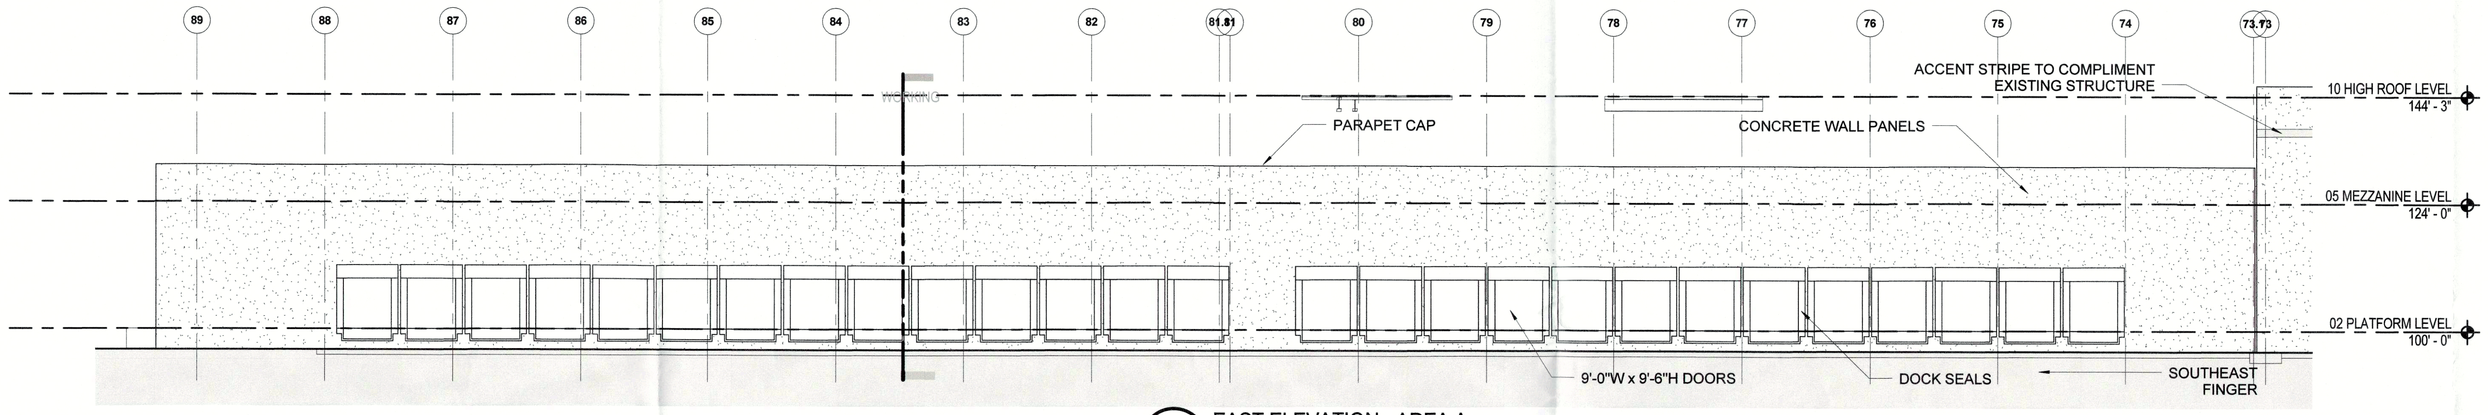

1 EAST ELEVATION - AREA A
Scale: 1/16" = 1'-0"

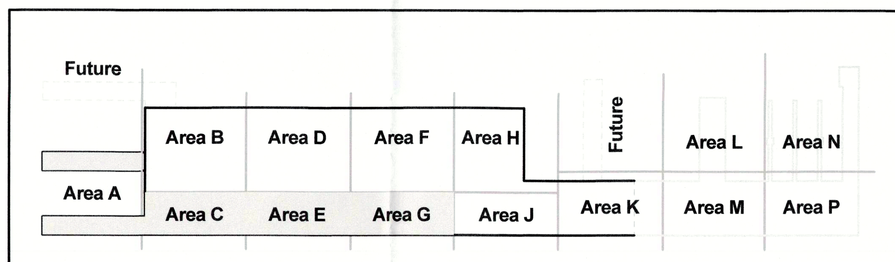

KEY PLAN
NOT TO SCALE

TRUE NORTH / Project North: W76.00°NW

NOT FOR CONSTRUCTION

6/8/2016 9:10:33 AM

5 4 3 2 1

A B C D

AECOM
277 W. Nationwide Blvd
Columbus, OH 43215
United States
P: 614 464 4500
F: 614 464 0588
www.aecom.com

Sheet Revisions

mark	date	description

United Parcel Service
8100 Air Commerce Dr.
Louisville, KY 40219

UPS Centennial Facility Expansion

Project Issue Dates
01
02
03
04
05
06
07
08
09
10
11
12
13

RECEIVED
JUN 08 2016
PLANNING &
DESIGN SERVICES

drawn by	checked by	manager
MJS	DP	MJS
AECOM project no.	client project no.	file no.
60504027		

EXTERIOR ELEVATION

6/8/2016 9:10:33 AM
drawing scale: 1/16" = 1'-0"

A04-01

Copyright © 2016 AECOM, All Rights Reserved

16 DEVPLAN 1103