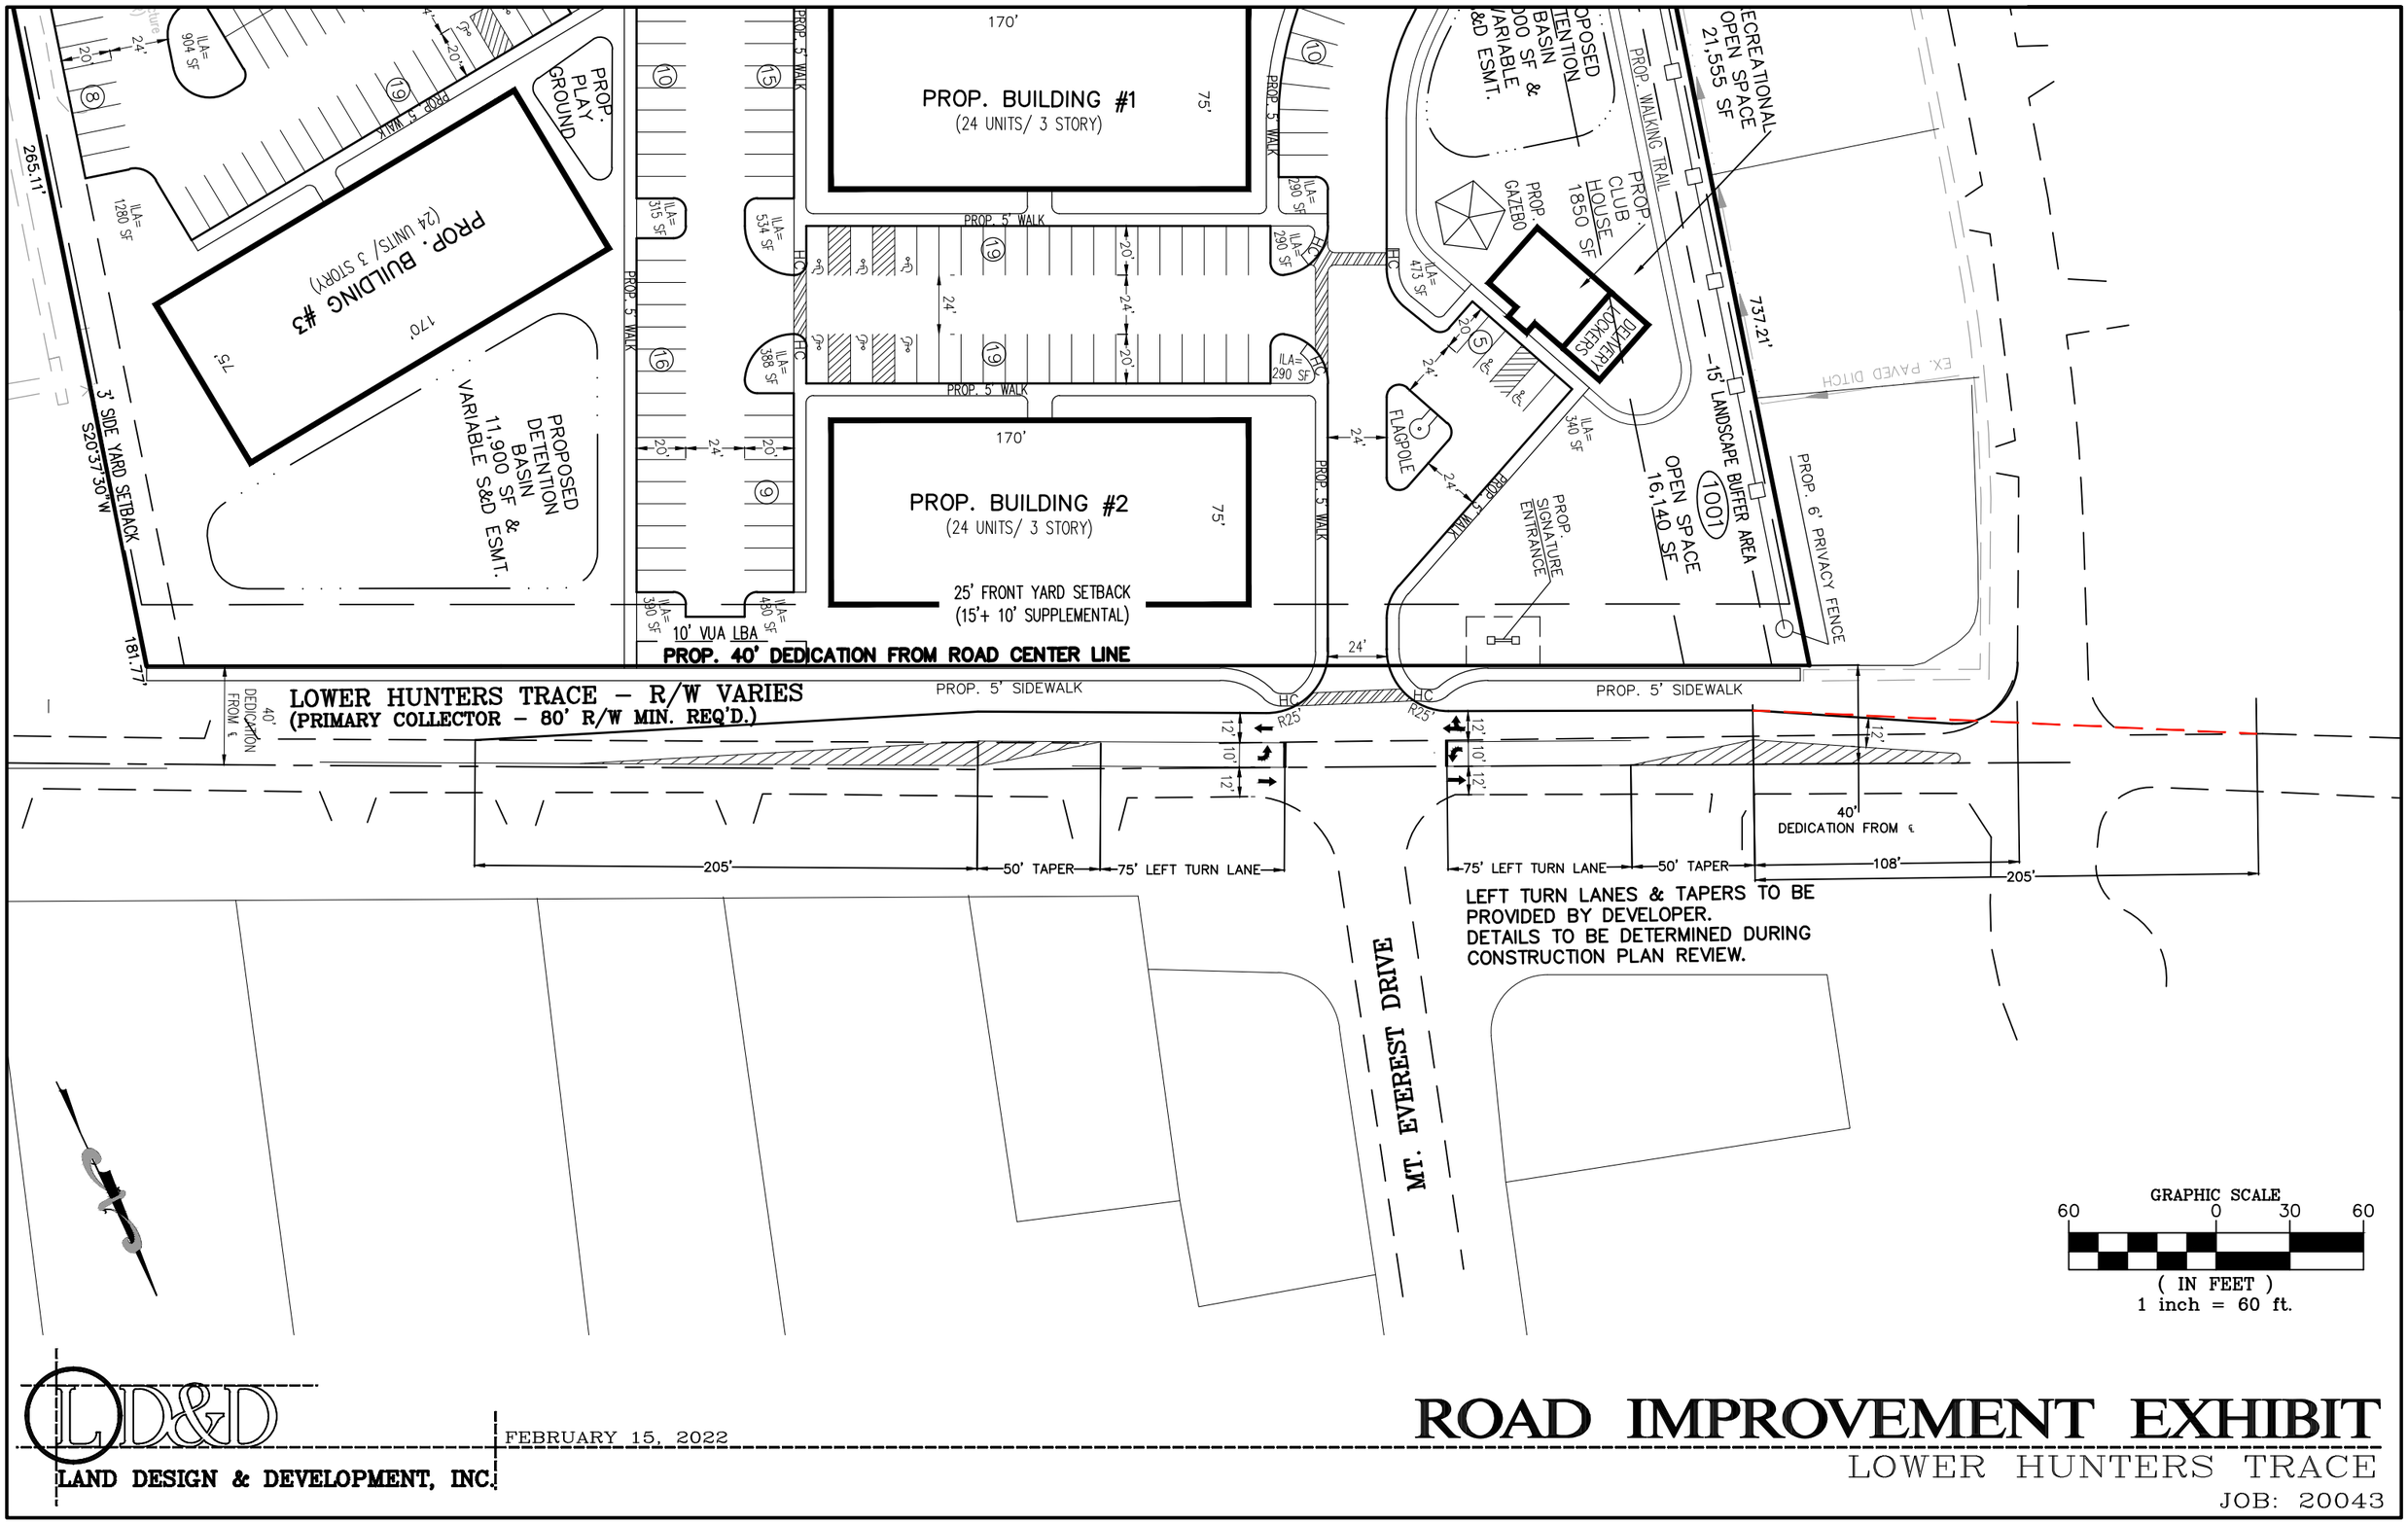

LD&D
LAND DESIGN & DEVELOPMENT, INC.

FEBRUARY 15, 2022

ROAD IMPROVEMENT EXHIBIT

LOWER HUNTERS TRACE

JOB: 20043

G:\Current Projects\20043\DWG\Planning\20043-DDDP-FILED-2-7-2022.dwg, 2/15/2022 12:05:07 PM, Helton, 1:1