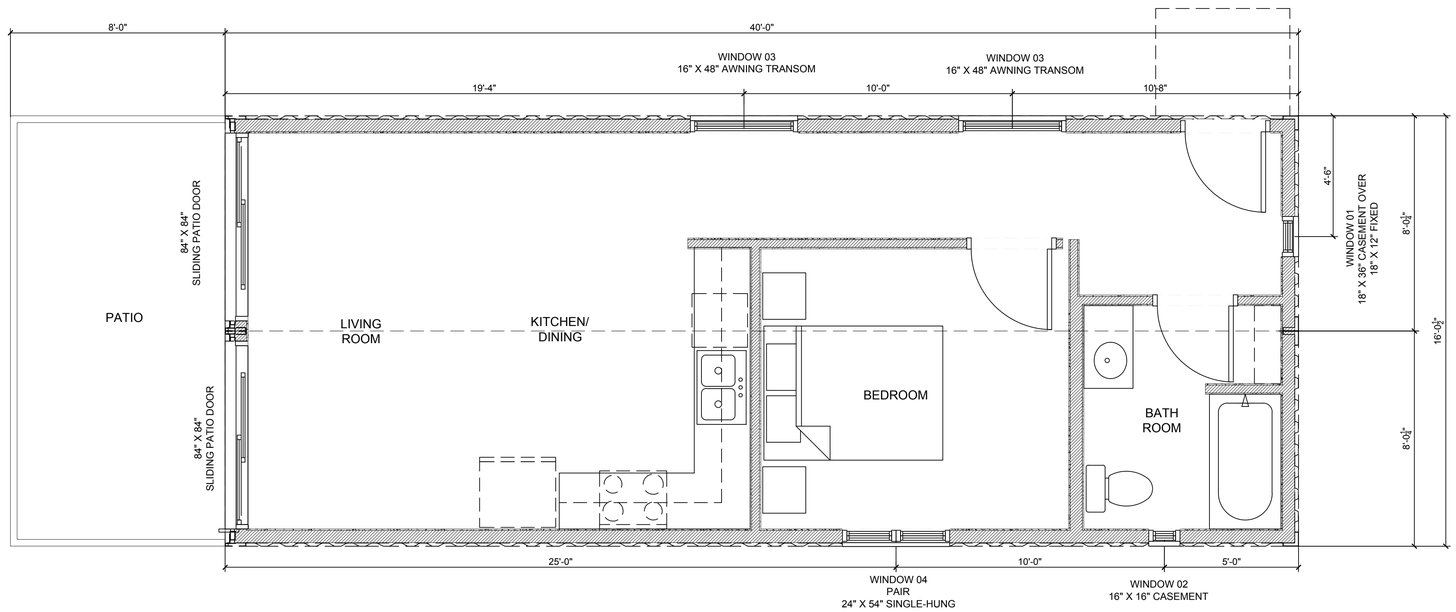

1000 E. JEFFERSON ST.

2 EX02 PROPOSED 2ND LEVEL UNIT PLAN

SCALE: 3/8" = 1'-0"

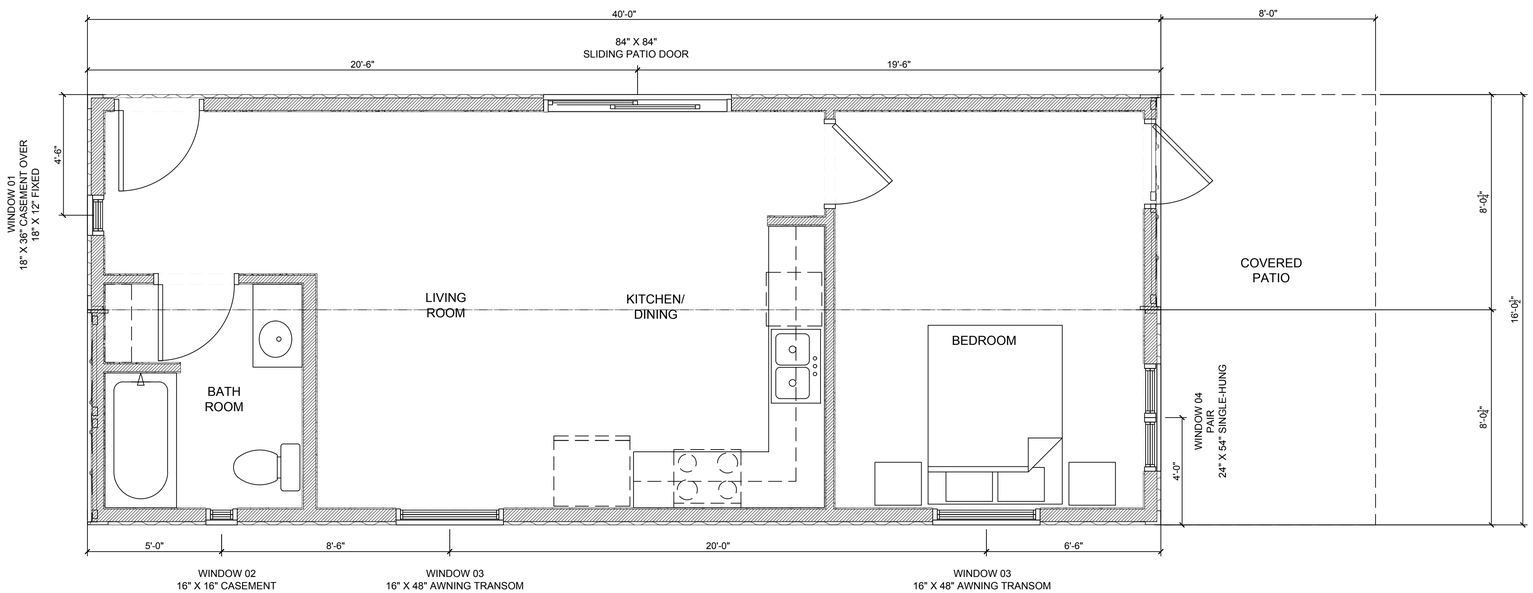

1000 E. JEFFERSON ST.

1 EX02 PROPOSED GROUND LEVEL UNIT PLAN

SCALE: 3/8" = 1'-0"

STUDIO A
architecture
2330 FRANKFORT AVE
LOUISVILLE, KENTUCKY 40206
T:502.589.8007 : F:502.589.8004
WWW.STUDIOAARCH.COM

CONSULTANTS

PROJECT NAME

1000
EAST JEFFERSON

1000 E. JEFFERSON STREET
LOUISVILLE, KY 40204

CLIENT

SEAL

No.	Description	Date

PRESENTATON

© 2018 STUDIO A ARCHITECTURE, INC.
MATERIAL INCLUDED HEREIN IS COVERED BY COPYRIGHT. USE OF THIS WORK IN WHOLE OR IN PART IS FORBIDDEN WITHOUT THE EXPRESSED WRITTEN CONSENT OF STUDIO A ARCHITECTURE.

PROPOSED
FLOOR PLANS

Project number	
Date	MARCH 30, 2020
Drawn by	TB
Checked by	TB

EX03

Scale 3/8" = 1'-0"

C:\Users\Admin\Desktop\1000 E JEFFERSON\1000 E JEFFERSON-rendering.dwg
3/30/2020