9/27/2018 6:41:58 AM

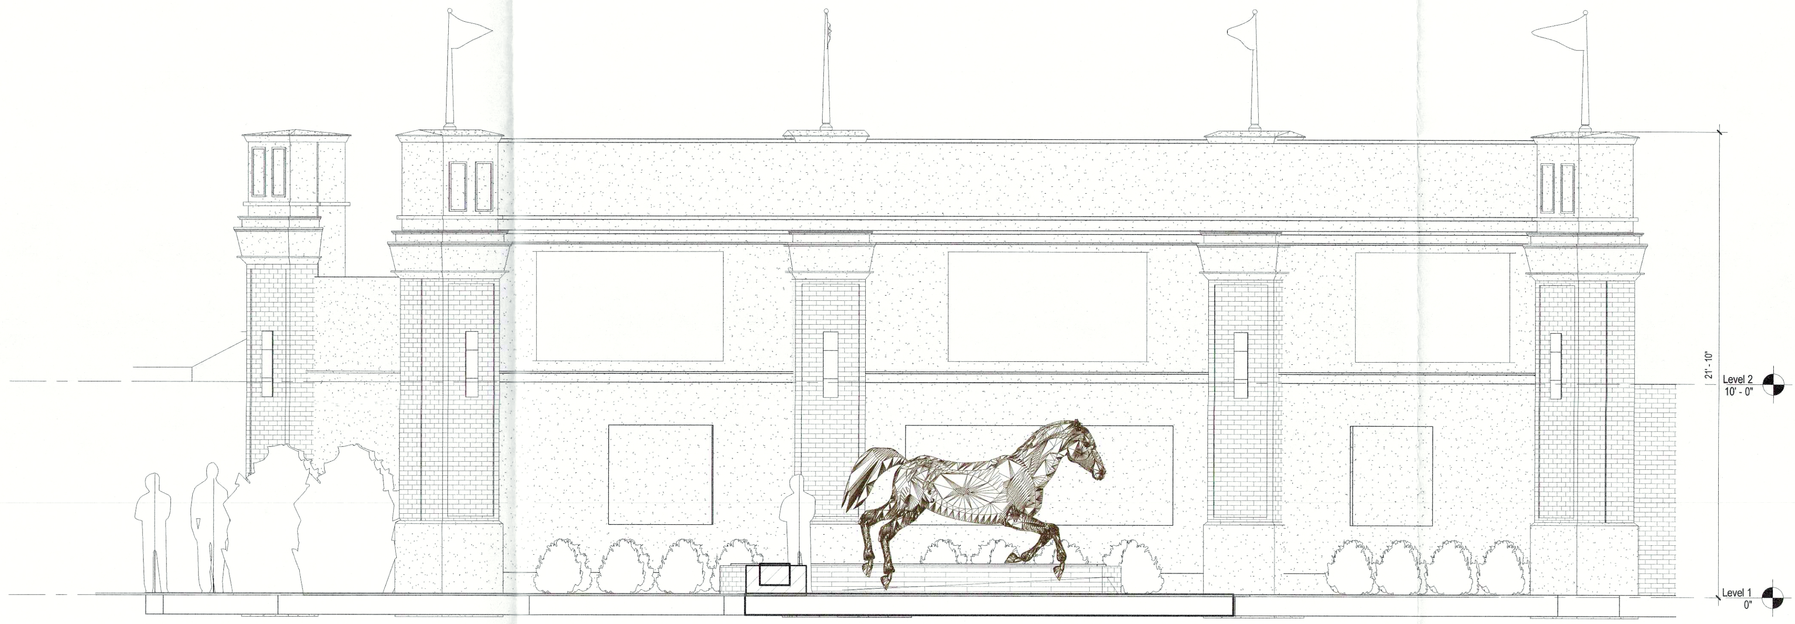

2 ENLARGED CORNER GATE ELEVATION
1/4" = 1'-0"

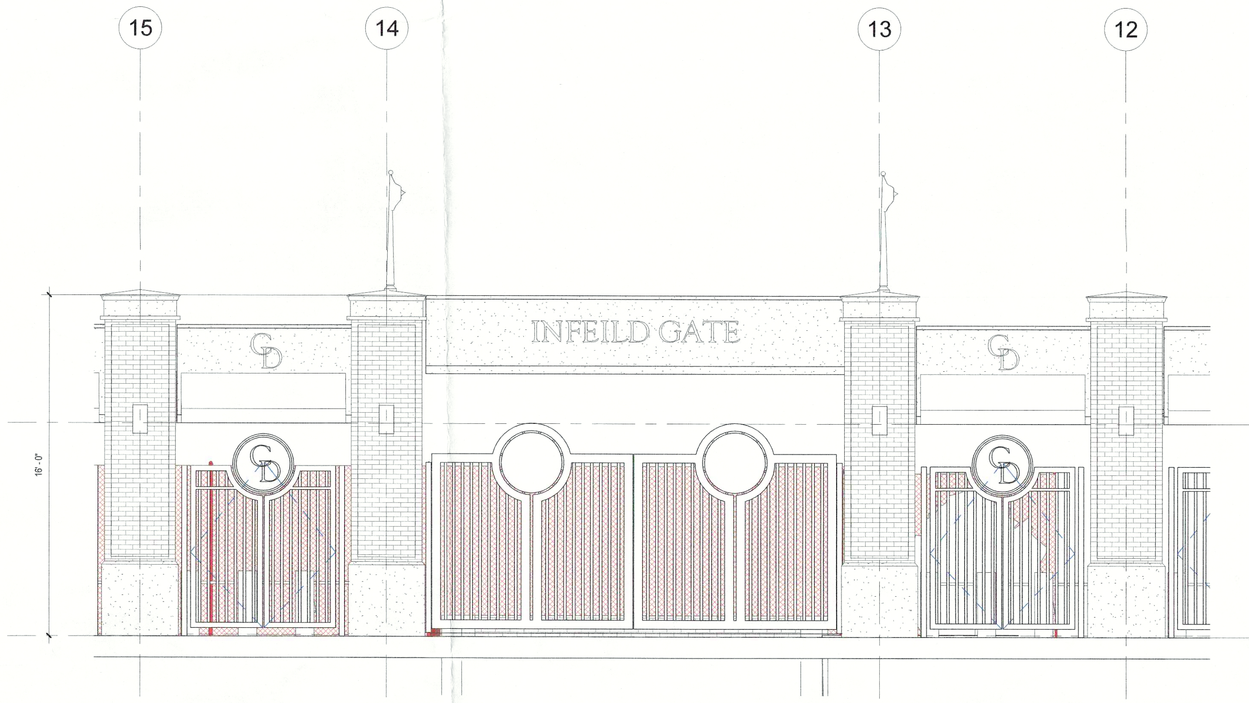

3 ENLARGED INFIELD GATE ELEVATION
1/4" = 1'-0"

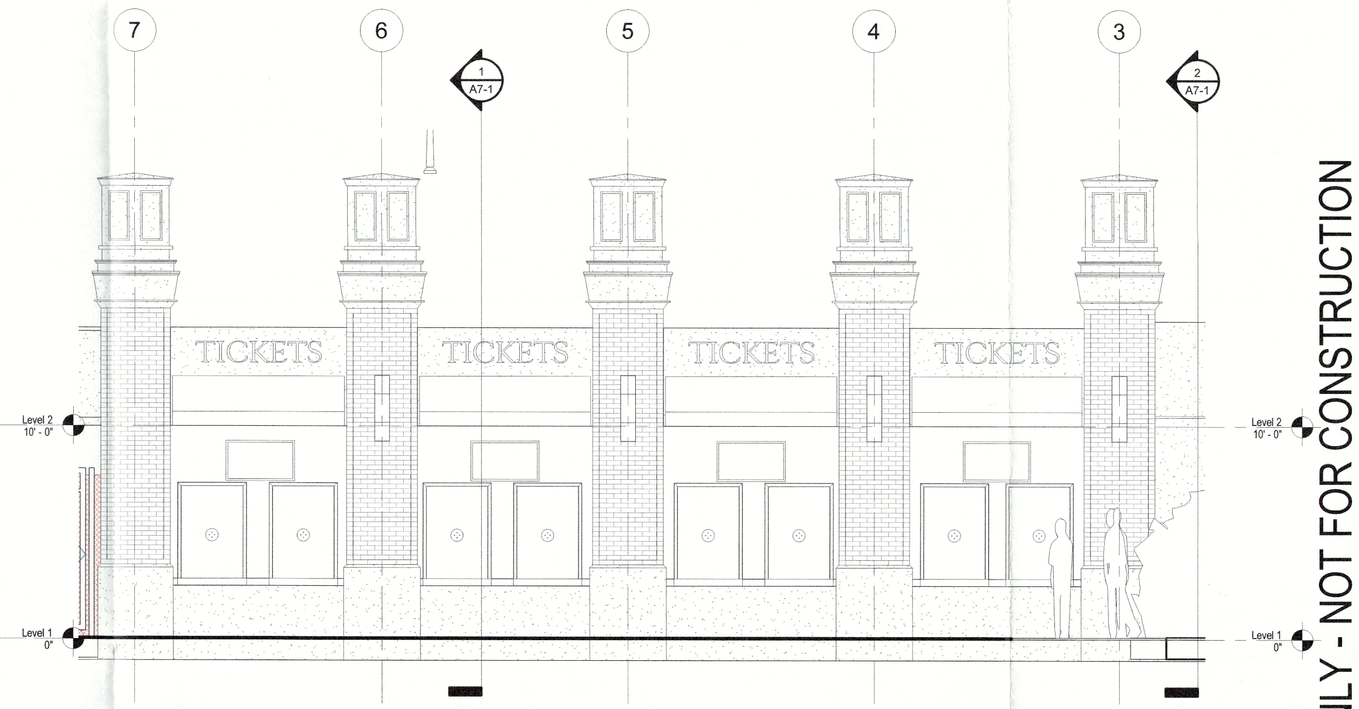

4 ENLARGED TICKETING WINDOWS ELEVATION
1/4" = 1'-0"

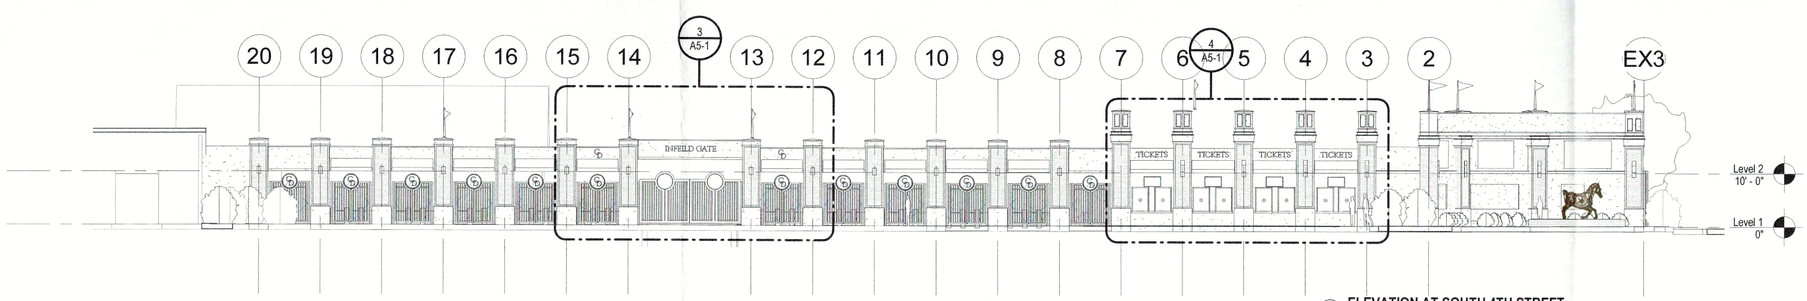

1 ELEVATION AT SOUTH 4TH STREET
1/16" = 1'-0"

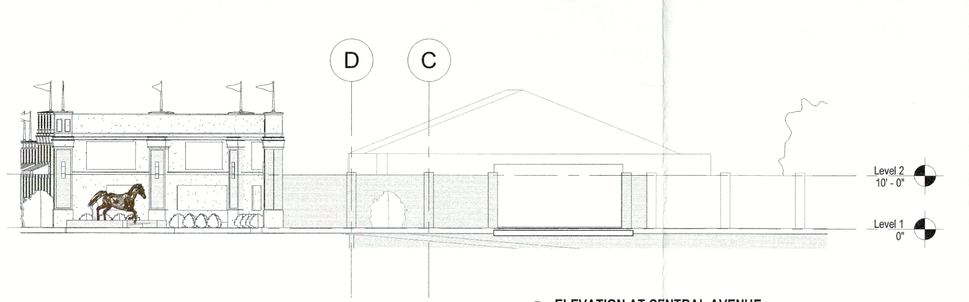

5 ELEVATION AT CENTRAL AVENUE
1/16" = 1'-0"

FOR REFERENCE ONLY - NOT FOR CONSTRUCTION

CONSTRUCTION TYPES LEGEND

FLOORS
FLOOR NOTES: FLOOR FINISHES ARE INDICATED ON THE FINISH SCHEDULE. REFER TO "AM" SERIES SHEETS FOR BELOW-GRADE WATERPROOFING AND SUBROOF LOCATIONS. ALL SUBROOF SYSTEMS TO RECEIVE R-30 BATT INSULATION w/ STICK-PINS AT UNDERSIDE.

CONCRETE SLAB FINISH NOTES:
UNPROTECTED CONCOURSES: BROOM
PROTECTED CONCOURSES: LIGHT BROOM
PRECAST SEATING RISERS:BROOM
OVER BUILT BOWL SLABS: BROOM
INTERIOR EXPOSED:STEEL TROWEL
INTERIOR TO RECEIVE FINISH: TBD PER FINISH REQUIREMENT

F1 CONCRETE SLAB-ON-GRADE
" SAND BED
VAPOR BARRIER
FILL (STRUCTURAL OR DRAINAGE)
F2 ELEVATED STRUCT. CONCRETE SLAB
F3 MMA FLOOR TOPPING
STRUCTURAL CONCRETE SLAB
R-30 BATT INSULATION w/ STICK- PINS
F4 STRUCTURAL PRECAST TREAD UNITS
F5 4" CONCRETE TOPPING SLAB
2" RIGID EPS INSULATION BOARD
DRAINAGE BOARD
WATERPROOF MEMBRANE
ELEVATED STRUCT. CONCRETE SLAB

ROOFS

R1 BIRDAIR "TENSOTHERM" FABRIC ROOF SYSTEM - RE: ROOF STRUCTURE DWGS.
R2 2 1/2" "VERSAPANEL" ROOF PANELS (R-15 COMPOSITE INSULATED)
PAINTED COLD FORMED PURLIN FRAMING
R3 THERMOPLASTIC MEMBRANE ROOFING
GYPSUM COVER BOARD
PVC AIR BARRIER
R-15 RIGID INSULATION BOARDS
STRUCT. METAL ROOF DECK

SOFFITS & FASCIAS

S1 PORTLAND CEMENT PLASTER (3 COAT)
LATHING
SOFFIT SUSPENSION SYSTEM
R-19 BATT INSULATION
S2 METAL SOFFIT PANELS
(LAPPED - CONCEALED FASTENERS)
W.P. UNDERLAYMENT
GYPSUM SHEATHING BOARD
LIGHT GAGE METAL FRAMING
R-19 BATT INSULATION
S3 METAL FASCIA PANELS
(CUSTOM - CONCEALED FASTENERS)
W.P. UNDERLAYMENT
GYPSUM SHEATHING BOARD
LIGHT GAGE METAL FRAMING
R-19 BATT INSULATION

WALLS
WALL NOTES: INTERIOR WALL FINISHES ARE INDICATED ON THE FINISH SCHEDULE. SUBSTITUTE TILE BACKER BOARD FOR GYPSUM WALLBOARD WHERE REQUIRED FOR FINISHES.
W1 2-1/2" "FORMAWALL" WALL PANELS
(R-19 COMPOSITE INSULATED)
PAINTED COLD FORMED PURLIN FRAMING
(SEE WALL ALTERNATES SCHEDULE)
W2 2-1/2" "FORMAWALL" WALL PANELS
(R-19 COMPOSITE INSULATED)
PAINTED LIGHT GAGE PURLIN FRAMING
COLD FORMED METAL FRAMING
5/8" GYPSUM WALLBOARD
(SEE WALL ALTERNATES SCHEDULE)
W3 PORCELAIN TILE (SEE ELEVS.)
PORTLAND CEMENT MORTAR BED
TILE BACKER BOARD
W.P. MEMBRANE
COLD FORMED METAL FRAMING
R-19 BATT INSULATION
5/8" GYPSUM WALLBOARD
W4 PORTLAND CEMENT PLASTER (3 COAT)
LATHING
W.P. MEMBRANE
GYPSUM SHEATHING BOARD
COLD FORMED METAL FRAMING
R-19 BATT INSULATION
5/8" GYPSUM WALLBOARD
W5 ETFE TRANSLUCENT WALL PANELS
W6 STRUCTURED POLYCARBONATE PANELS

GLAZING SYSTEMS

G1 CURTAINWALL SYSTEM (RE: ELEVS.) (RE: SECTIONS 084413 & 088100)
G2 METAL-FRAMED SKYLIGHTS (RE: ELEVS.) (RE: SECTION 086300)
G3 HORIZONTAL SLIDING WALL SYSTEMS (STACKABLE - RE: ELEVS.) (RE: SECTION 085115)
G4 HORIZONTAL SLIDING WALL SYSTEMS (NON-STACKABLE - RE: ELEVS.) (RE: SECTION 085115)
G5 FIXED BUTT-GLAZED WINDOW SYSTEMS (RE: SECTION 084413)
G6 TICKET WINDOW UNITS (RE: SECTION 085659)
G7 CUSTOM TICKET WINDOW ASSEMBLIES (S.S. DEAL TRAY & B.R. GLAZING INFILL WITHIN CURTAINWALL)
G8 OVERHEAD STACKING GLAZED WALL

(REFERENCE "MW" SERIES DRAWINGS FOR ADDITIONAL INFORMATION)

RECEIVED
NOV 12 2018
PLANNING & DESIGN SERVICES

PROJECT NORTH

POPULOUS

POPULOUS
Architecture, Planning, Interiors, Programming
4820 Main St., Suite 300
Kansas City, Missouri
64112

STRUCTURAL ENGINEER
WALTER P. MOORE
1301 MCKINNEY, SUITE 1100
HOUSTON, TEXAS 77010
713 / 630-7300

MEP, FP & LV ENGINEER
CMTA CONSULTING ENGINEERS
2429 MEMBERS WAY
LEXINGTON, KY 40504
859 / 253-0892

DOOR HARDWARE CONSULTANT
STUDIO 08 CONSULTANTS
5600 WEST 95TH ST. STE 216
OVERLAND PARK, KS 66207
816 / 931-5425

QK4, INC.
CIVIL ENGINEER
4 - Consultant Address
4 - Consultant Address
4 - Conultant Phone

5 - Consultant Discipline
5 - Consultant Name
5 - Consultant Address
5 - Consultant Address
5 - Consultant Phone

6 - Consultant Discipline
6 - Consultant Name
6 - Consultant Address
6 - Consultant Address
6 - Consultant Phone

7 - Consultant Discipline
7 - Consultant Name
7 - Consultant Address
7 - Consultant Address
7 - Consultant Phone

CHURCHILL DOWNS INFIELD GATE
700 Central Avenue | Louisville, Kentucky | 40208

SEPTEMBER 24, 2018

REVISIONS

NO.	DATE	DESCRIPTION

A D
B C

PROJECT 17.4453 ISSUED BY POPULOUS
ISSUED 10/20/10
SHEET BUILDING ELEVATIONS
DISCIPLINE - CATEGORY - SUB CATEGORY -
A5-1

Copyright 2018 © POPULOUS