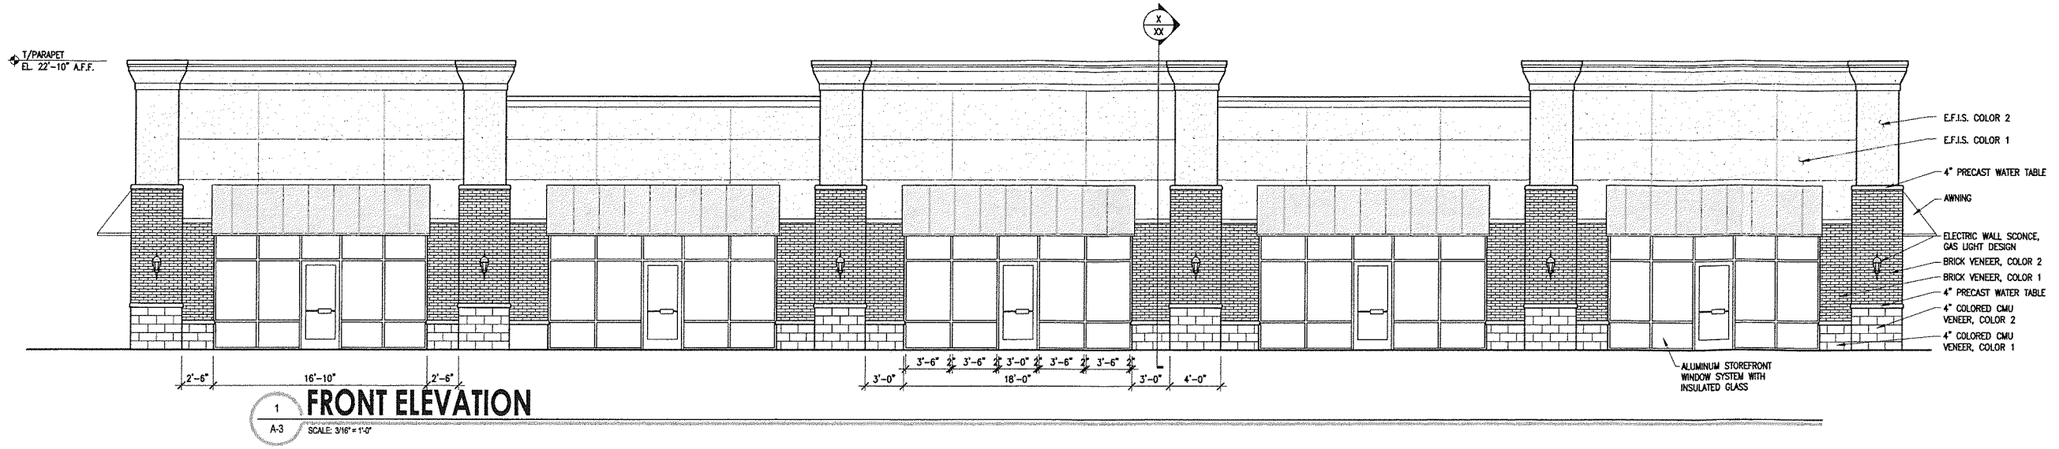

1 A-3 FRONT ELEVATION

SCALE: 3/16" = 1'-0"

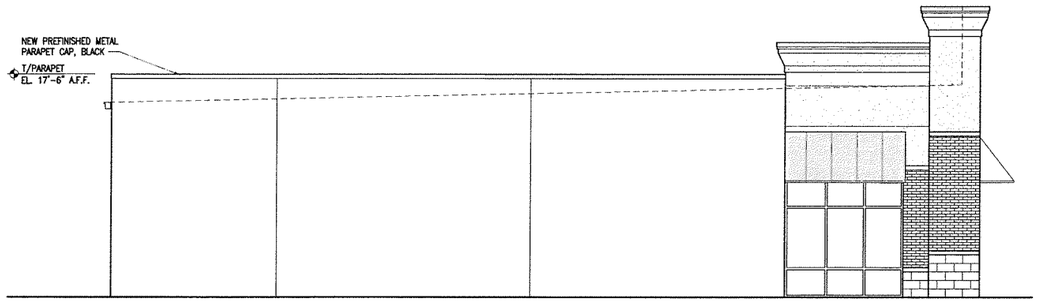

1 A-3 LEFT SIDE ELEVATION

SCALE: 3/16" = 1'-0"

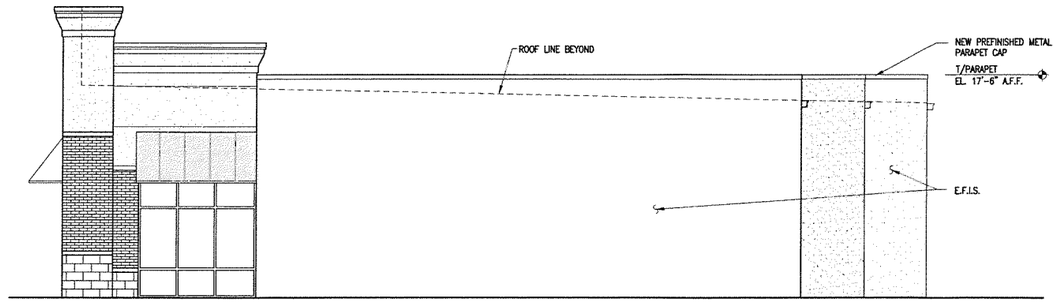

1 A-3 RIGHT SIDE ELEVATION

SCALE: 3/16" = 1'-0"

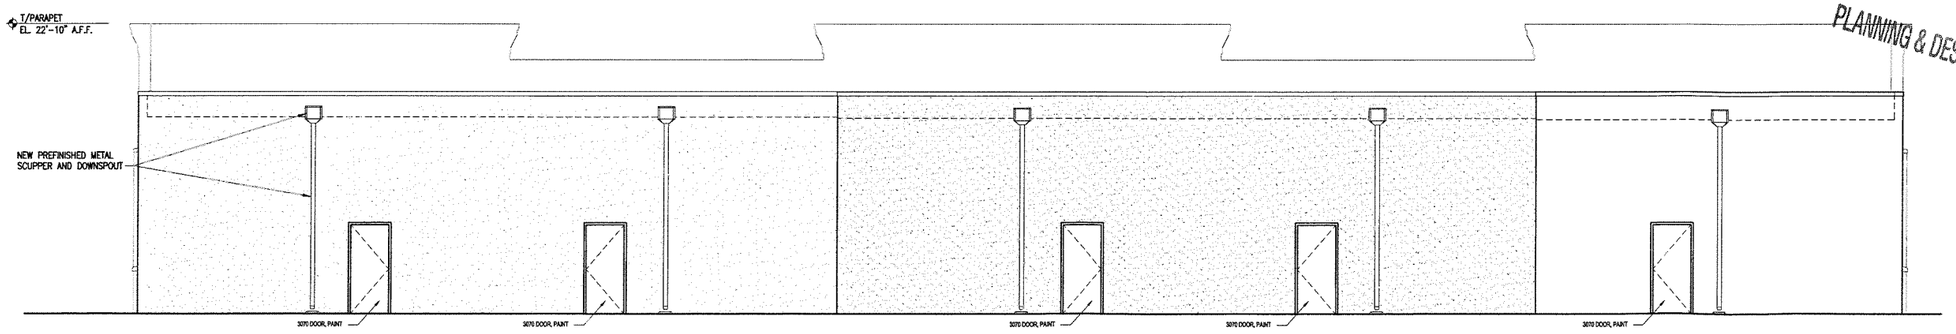

1 A-3 REAR ELEVATION

SCALE: 3/16" = 1'-0"

RECEIVED
SEP 16 2016
PLANNING & DESIGN SERVICES

PRODIGY CONSTRUCTION CORPORATION INC
11106 Decimal Drive
Louisville, Kentucky 40299
PH: 502-618-1816
FAX: 502-618-1826
www.prodigy-construction.com

"Construction Management Ahead of its Time"

TAYLORSVILLE ROAD RETAIL

9502 TAYLORSVILLE ROAD
LOUISVILLE, KENTUCKY 40299

PRELIMINARY REVIEW NOT FOR CONSTRUCTION

REVISIONS:

DATE: 9.15.16
CHKD: JDL
BY: EJP

EXTERIOR ELEVATIONS

A-3

PCC DESIGN PLLC

LL WAIVER 10357