RECEIVED
JUN 28 2021
PLANNING & DESIGN SERVICES

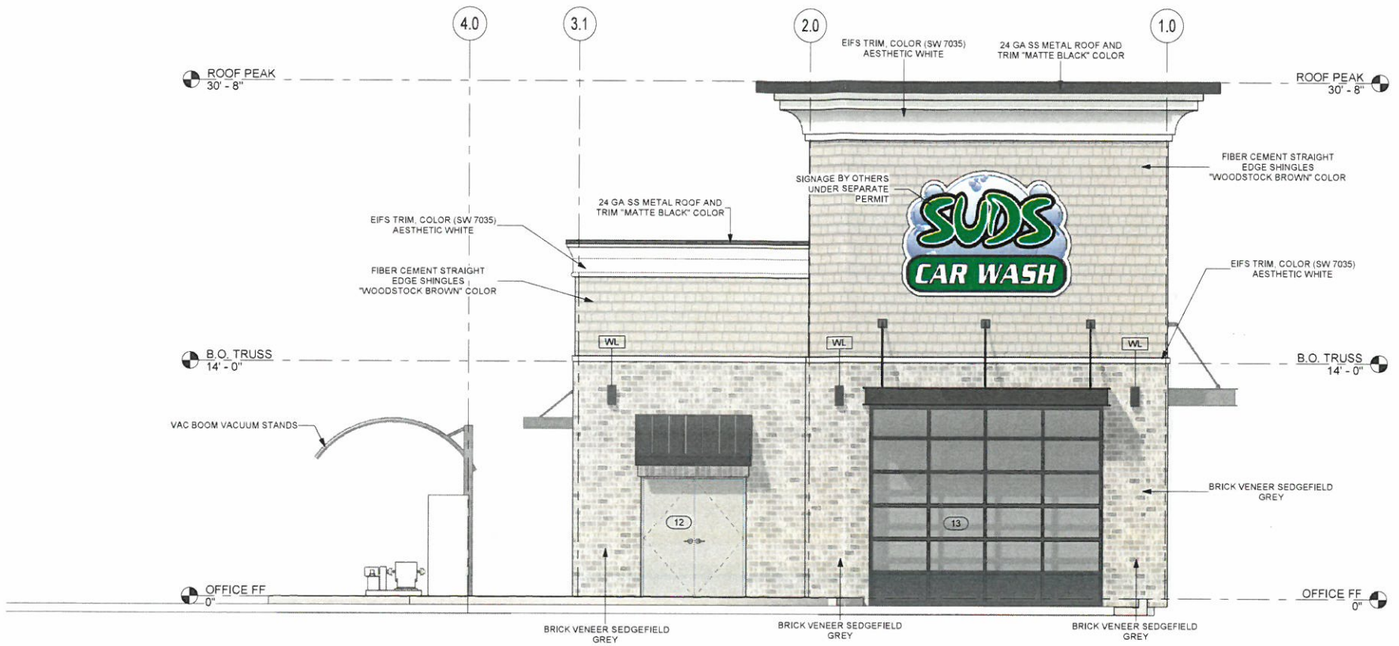

1 A104 SOUTH FRONT ELEVATION
1/4" = 1'-0"

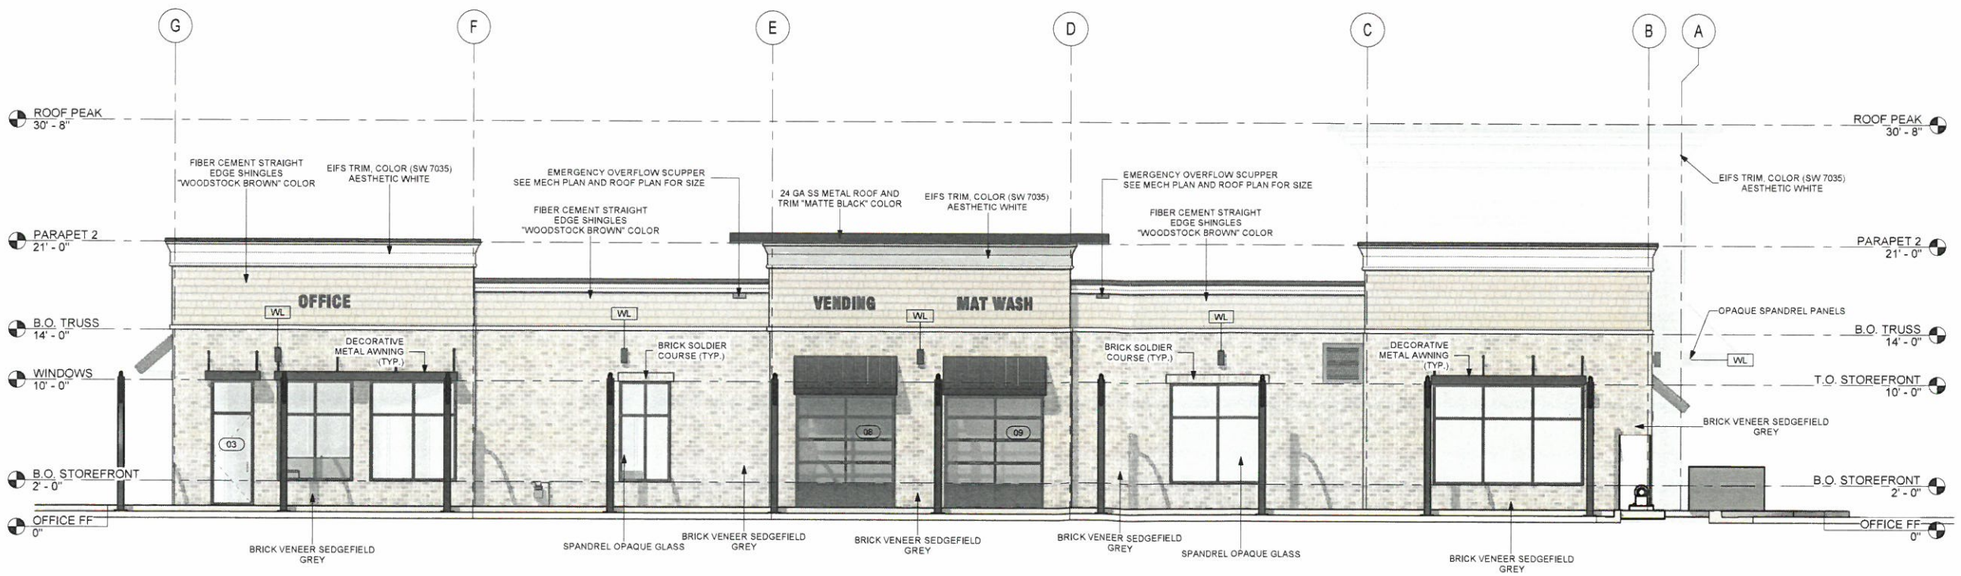

2 A104 EAST SIDE ELEVATION
3/16" = 1'-0"

THE ARBOR COMPANIES
COMMERCIAL & INDUSTRIAL CONSTRUCTION
4857 N. Main Street, Suite 220
Acworth, GA 30101
Phone: 678.574.4994
Fax: 678.574.4997
email: arborco@bellsouth.net

THESE DRAWINGS ARE THE PROPERTY OF ARBOR ENVIRONMENTAL SERVICES, INC. D/B/A THE ARBOR COMPANIES AND SHALL NOT BE REPRODUCED IN WHOLE OR IN PART WITHOUT THE EXPRESS WRITTEN PERMISSION OF ARBOR ENVIRONMENTAL SERVICES, INC.

MECHANICAL ENGINEER
MIKE MALONEY
MALONEY ENGINEERING, CHARLOTTE, NC
PHONE 980-226-5661

STRUCTURAL ENGINEER
VIC GARDEZI, PE
PHONE 770-309-5067

ELECTRICAL ENGINEER
JIM HENDERSON,PE
KMAA, CHARLOTTE, NC
PHONE 704-366-1776

CIVIL ENGINEER
JARRETT SEINCHEIL, PE
ON SITE CIVIL GROUP
Phone (404) 822-9147

CAR WASH EQUIPMENT
CAR WASH SERVICES OF THE SOUTHEAST
ZEEV IOSSMAN
Phone (770) 995-5989

No.	Description	Date

SUD'S EXPRESS
TUNNEL CAR WASH
12945 SHELBYVILLE RD.
MIDDLETOWN, KY 40243

ELEVATIONS

Project number	21-255
Date	06/24/21
Drawn by	CMC
Checked by	KDH

A104

Scale: As indicated

6/28/2021 10:27:40 AM

21-E DDP -0070

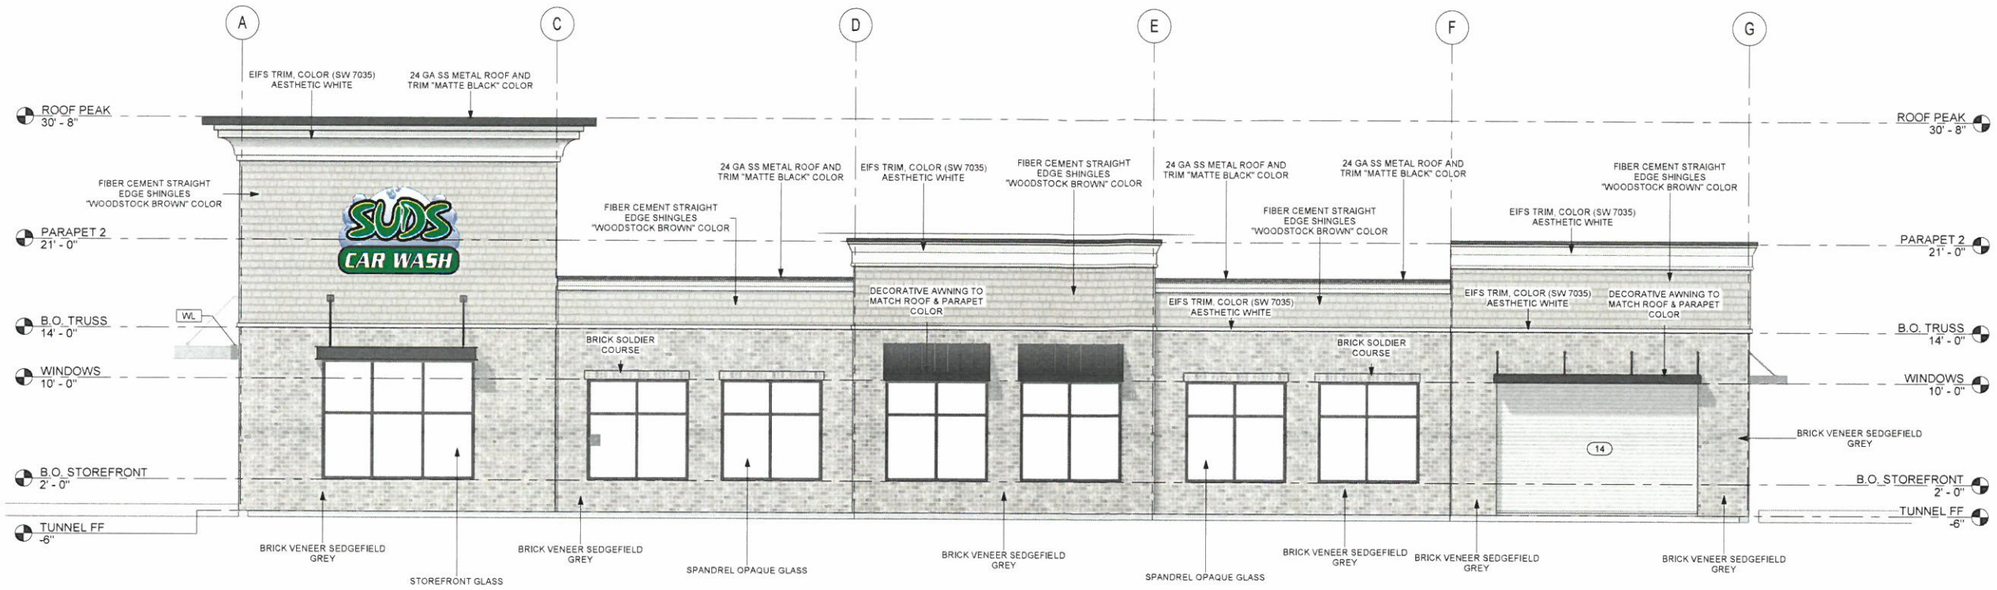

2 A105 WEST SIDE ELEVATION

3/16" = 1'-0"

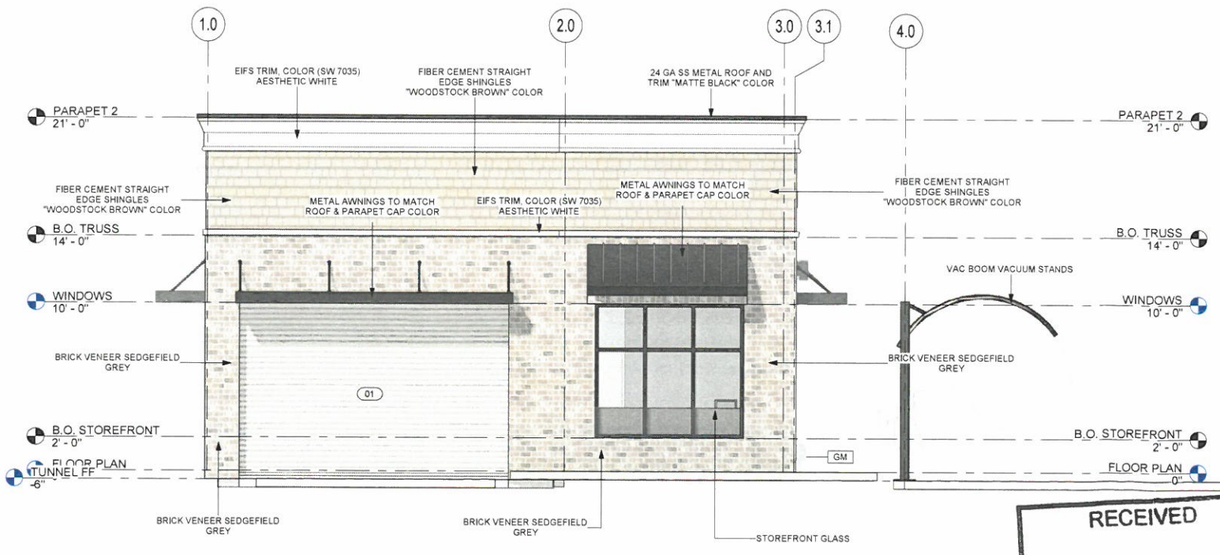

1 A105 NORTH REAR ELEVATION

1/4" = 1'-0"

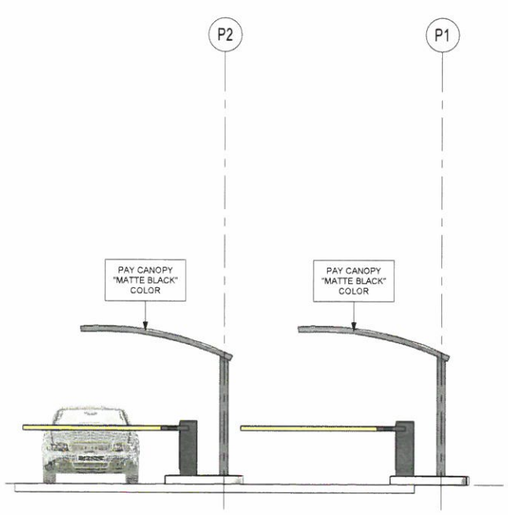

RECEIVED
JUN 28 2021
PLANNING & DESIGN SERVICES

THE ARBOR COMPANIES
COMMERCIAL & INDUSTRIAL CONSTRUCTION
4857 N. Main Street, Suite 220
Acworth, GA 30101
Phone: 678.574.4994
Fax: 678.574.4997
email: arborco@bellsouth.net

THESE DRAWINGS ARE THE PROPERTY OF ARBOR ENVIRONMENTAL SERVICES, INC. D/B/A THE ARBOR COMPANIES AND SHALL NOT BE REPRODUCED IN WHOLE OR IN PART WITHOUT THE EXPRESS WRITTEN PERMISSION OF ARBOR ENVIRONMENTAL SERVICES, INC.

MECHANICAL ENGINEER
MIKE MALONEY
MALONEY ENGINEERING, CHARLOTTE, NC
PHONE 980-226-5661

STRUCTURAL ENGINEER
VIC GARDEZI, PE
PHONE 770-309-5067

ELECTRICAL ENGINEER
JIM HENDERSON,PE
KMAA, CHARLOTTE, NC
PHONE 704-366-1776

CIVIL ENGINEER
JARRETT SEINKBEIL, PE
ON SITE CIVIL GROUP
Phone (404) 822-9147

CAR WASH EQUIPMENT
CAR WASH SERVICES OF THE SOUTHEAST
ZEEV JOSSMAN
Phone (770) 995-5989

No.	Description	Date

SUD'S EXPRESS
TUNNEL CAR WASH
12945 SHELBYVILLE RD.
MIDDLETOWN, KY 40243

ELEVATIONS

Project number	21-255
Date	06/24/21
Drawn by	CMC
Checked by	KDH

A105

Scale: As indicated

6/28/2021 10:27:42 AM

21-11 DDP -0070