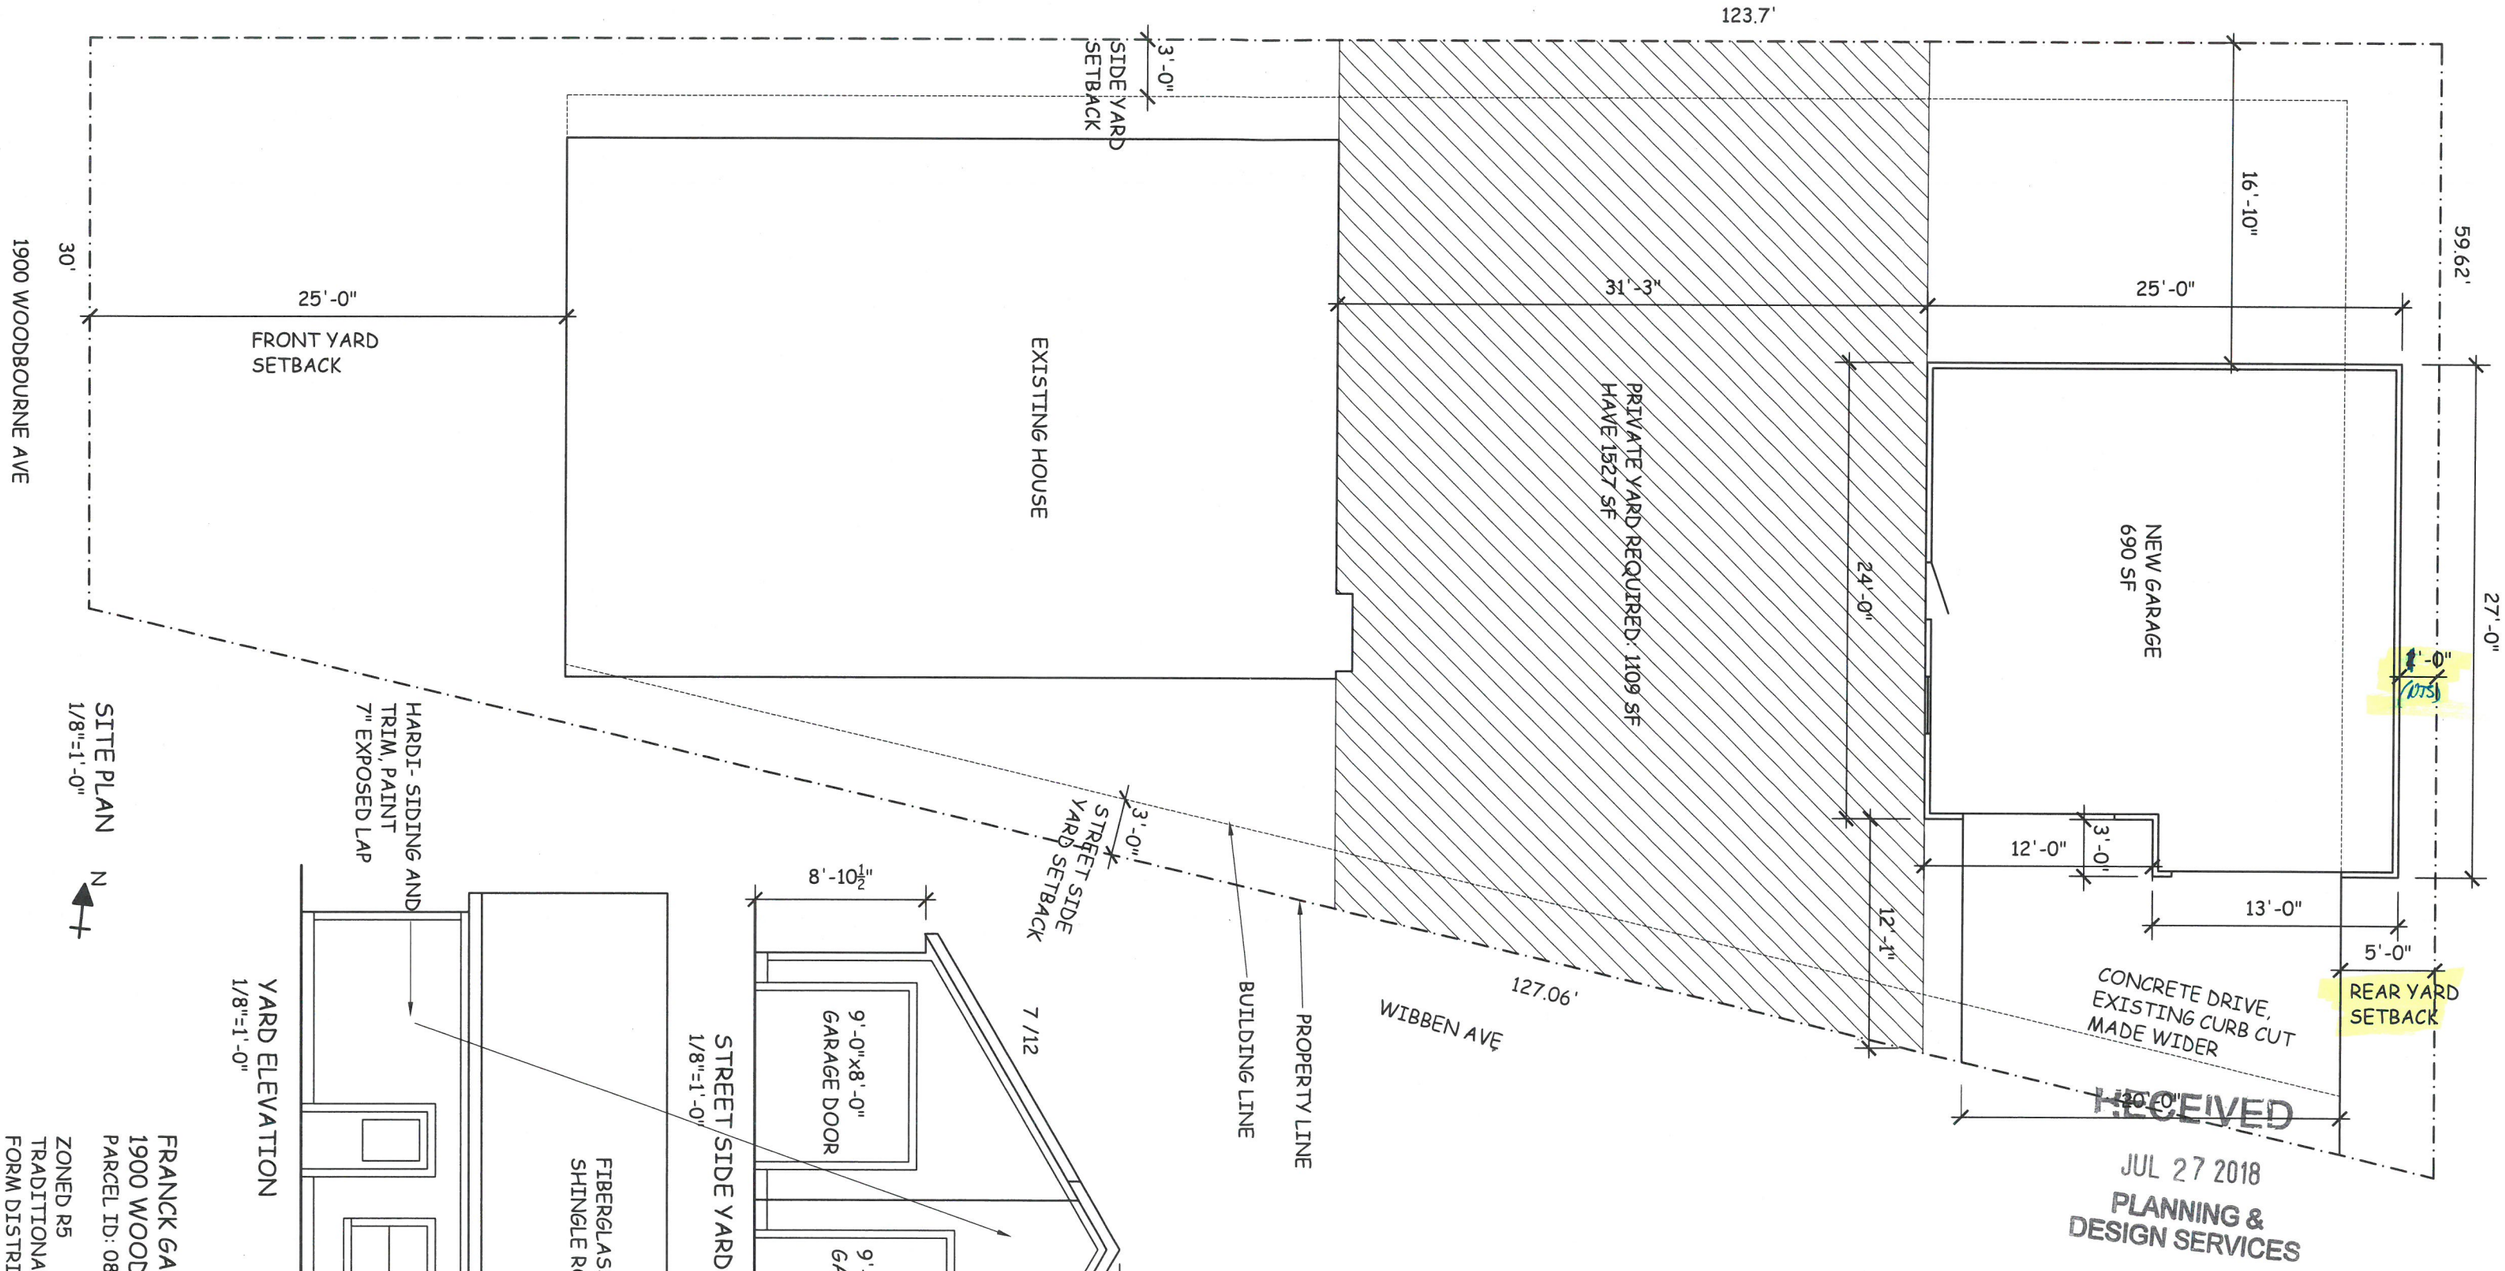

FRANCK GARAGE
1900 WOODBOURNE AVE
PARCEL ID: 080A 0042 0000

ZONED R5
TRADITIONAL NEIGHBORHOOD FORM DISTRICT

RECEIVED
JUL 27 2018
PLANNING & DESIGN SERVICES

Site Plan
Elevations
1/8"=1'-0"
7/26/18

Anne Del Prince, Architect
640 Country Club Road
(502) 893-6026

18 VARIANCE 1077