GENERAL NOTES

1. REFER TO EXTERIOR ELEVATIONS THIS SHEET FOR EXTERIOR SIGNAGE LOCATIONS, SIZES & DESCRIPTIONS.
2. EXTERIOR SIGNAGE PROVIDED BY TSV AND INSTALLED BY TSV. GC TO MAKE FINAL CONNECTION.
3. METAL CANOPY AND ROOF SCREEN ARE AVAILABLE FROM AMERICAN PRODUCTS, INC. (API), PHONE: (813) 925-0144, E-MAIL: BIDS@AMERICANPROD.COM

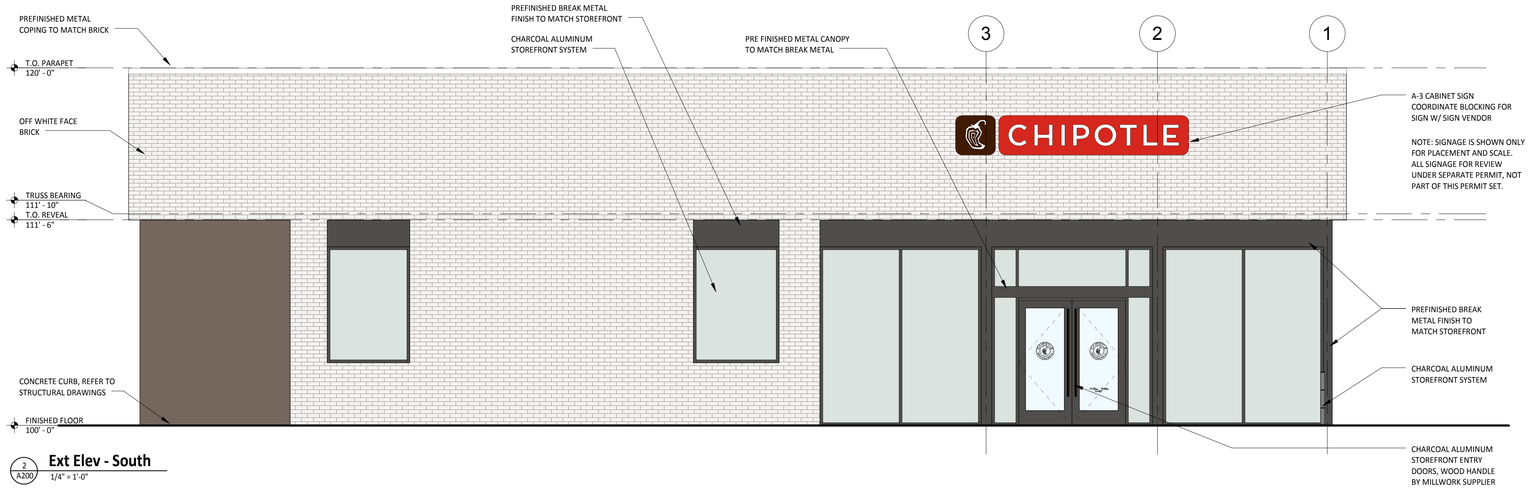

2 A200 **Ext Elev - South**
1/4" = 1'-0"

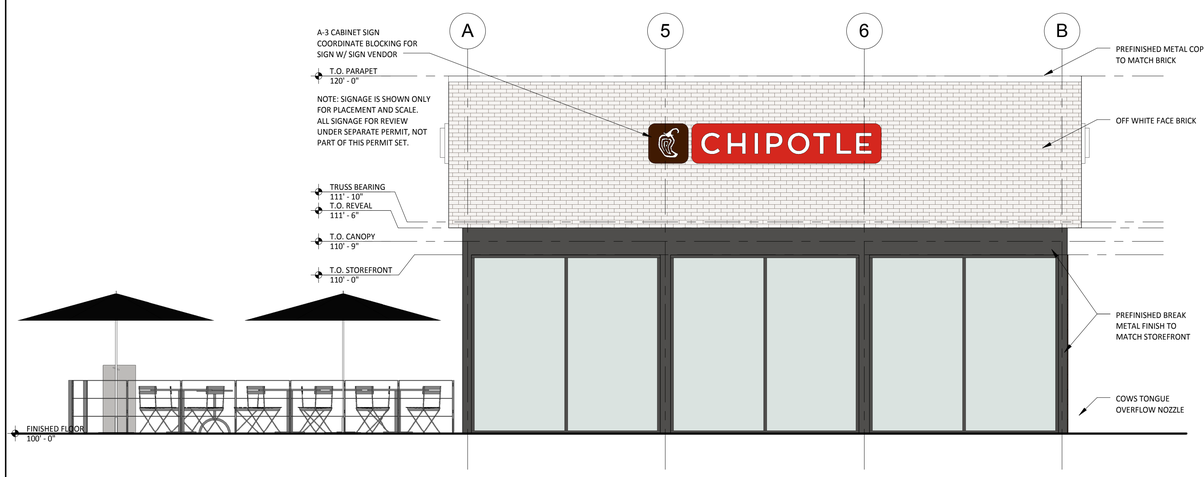

1 A200 **Ext Elev - East**
1/4" = 1'-0"

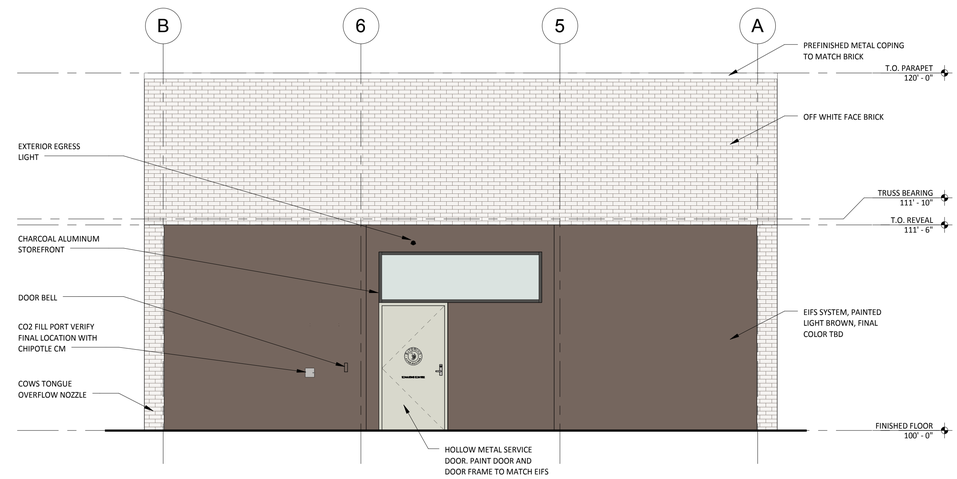

3 A200 **Ext Elev - West**
1/4" = 1'-0"

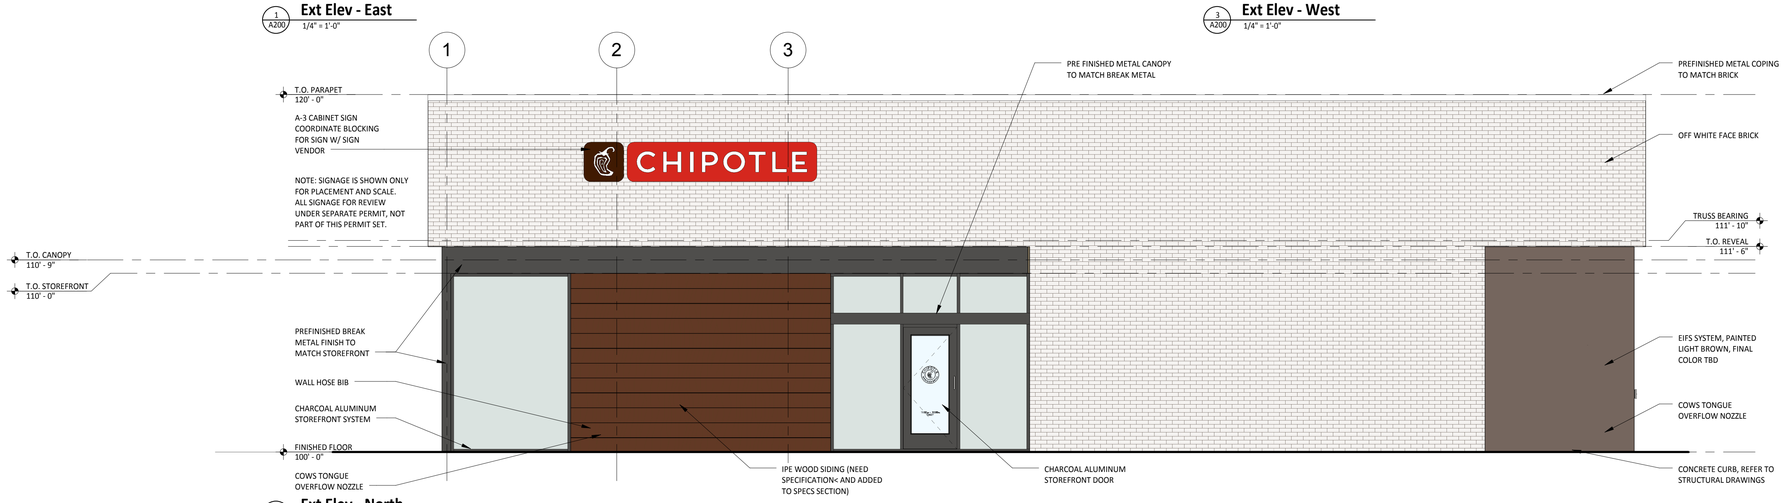

4 A200 **Ext Elev - North**
1/4" = 1'-0"

Consultant:

r e d
architecture + planning

855 GRANDVIEW AVENUE
SUITE 295
COLUMBUS, OHIO 43215
PHONE: 614.487.8770
FAX: 614.487.8777

COPYRIGHT 2015
THIS DRAWING IS AN INSTRUMENT OF SERVICE AND AS SUCH REMAINS THE PROPERTY OF CHIPOTLE MEXICAN GRILL, INC.. PERMISSION FOR USE OF THIS DOCUMENT IS LIMITED AND CAN BE EXTENDED ONLY BY WRITTEN AGREEMENT WITH CHIPOTLE MEXICAN GRILL, INC..

CHIPOTLE MEXICAN GRILL, INC.
1401 WYNKOOP STREET, SUITE 500
DENVER, COLORADO 80202
TELEPHONE: (303) 595-4000
FAX: (303) 595-4014
INTERNET: WWW.CHIPOTLE.COM

STORE NO.: 2615
HURSTBOURNE, KY
420 South Hurstbourne Parkway
Louisville, KY 40222

Issue Record:

03.17.15	ICP Sketch

Revisions:

Drawn: BP
Checked: KH

Project No.
CMG514

Contents:
Exterior Elevations

A200

Date of Last Print:
03.17.15