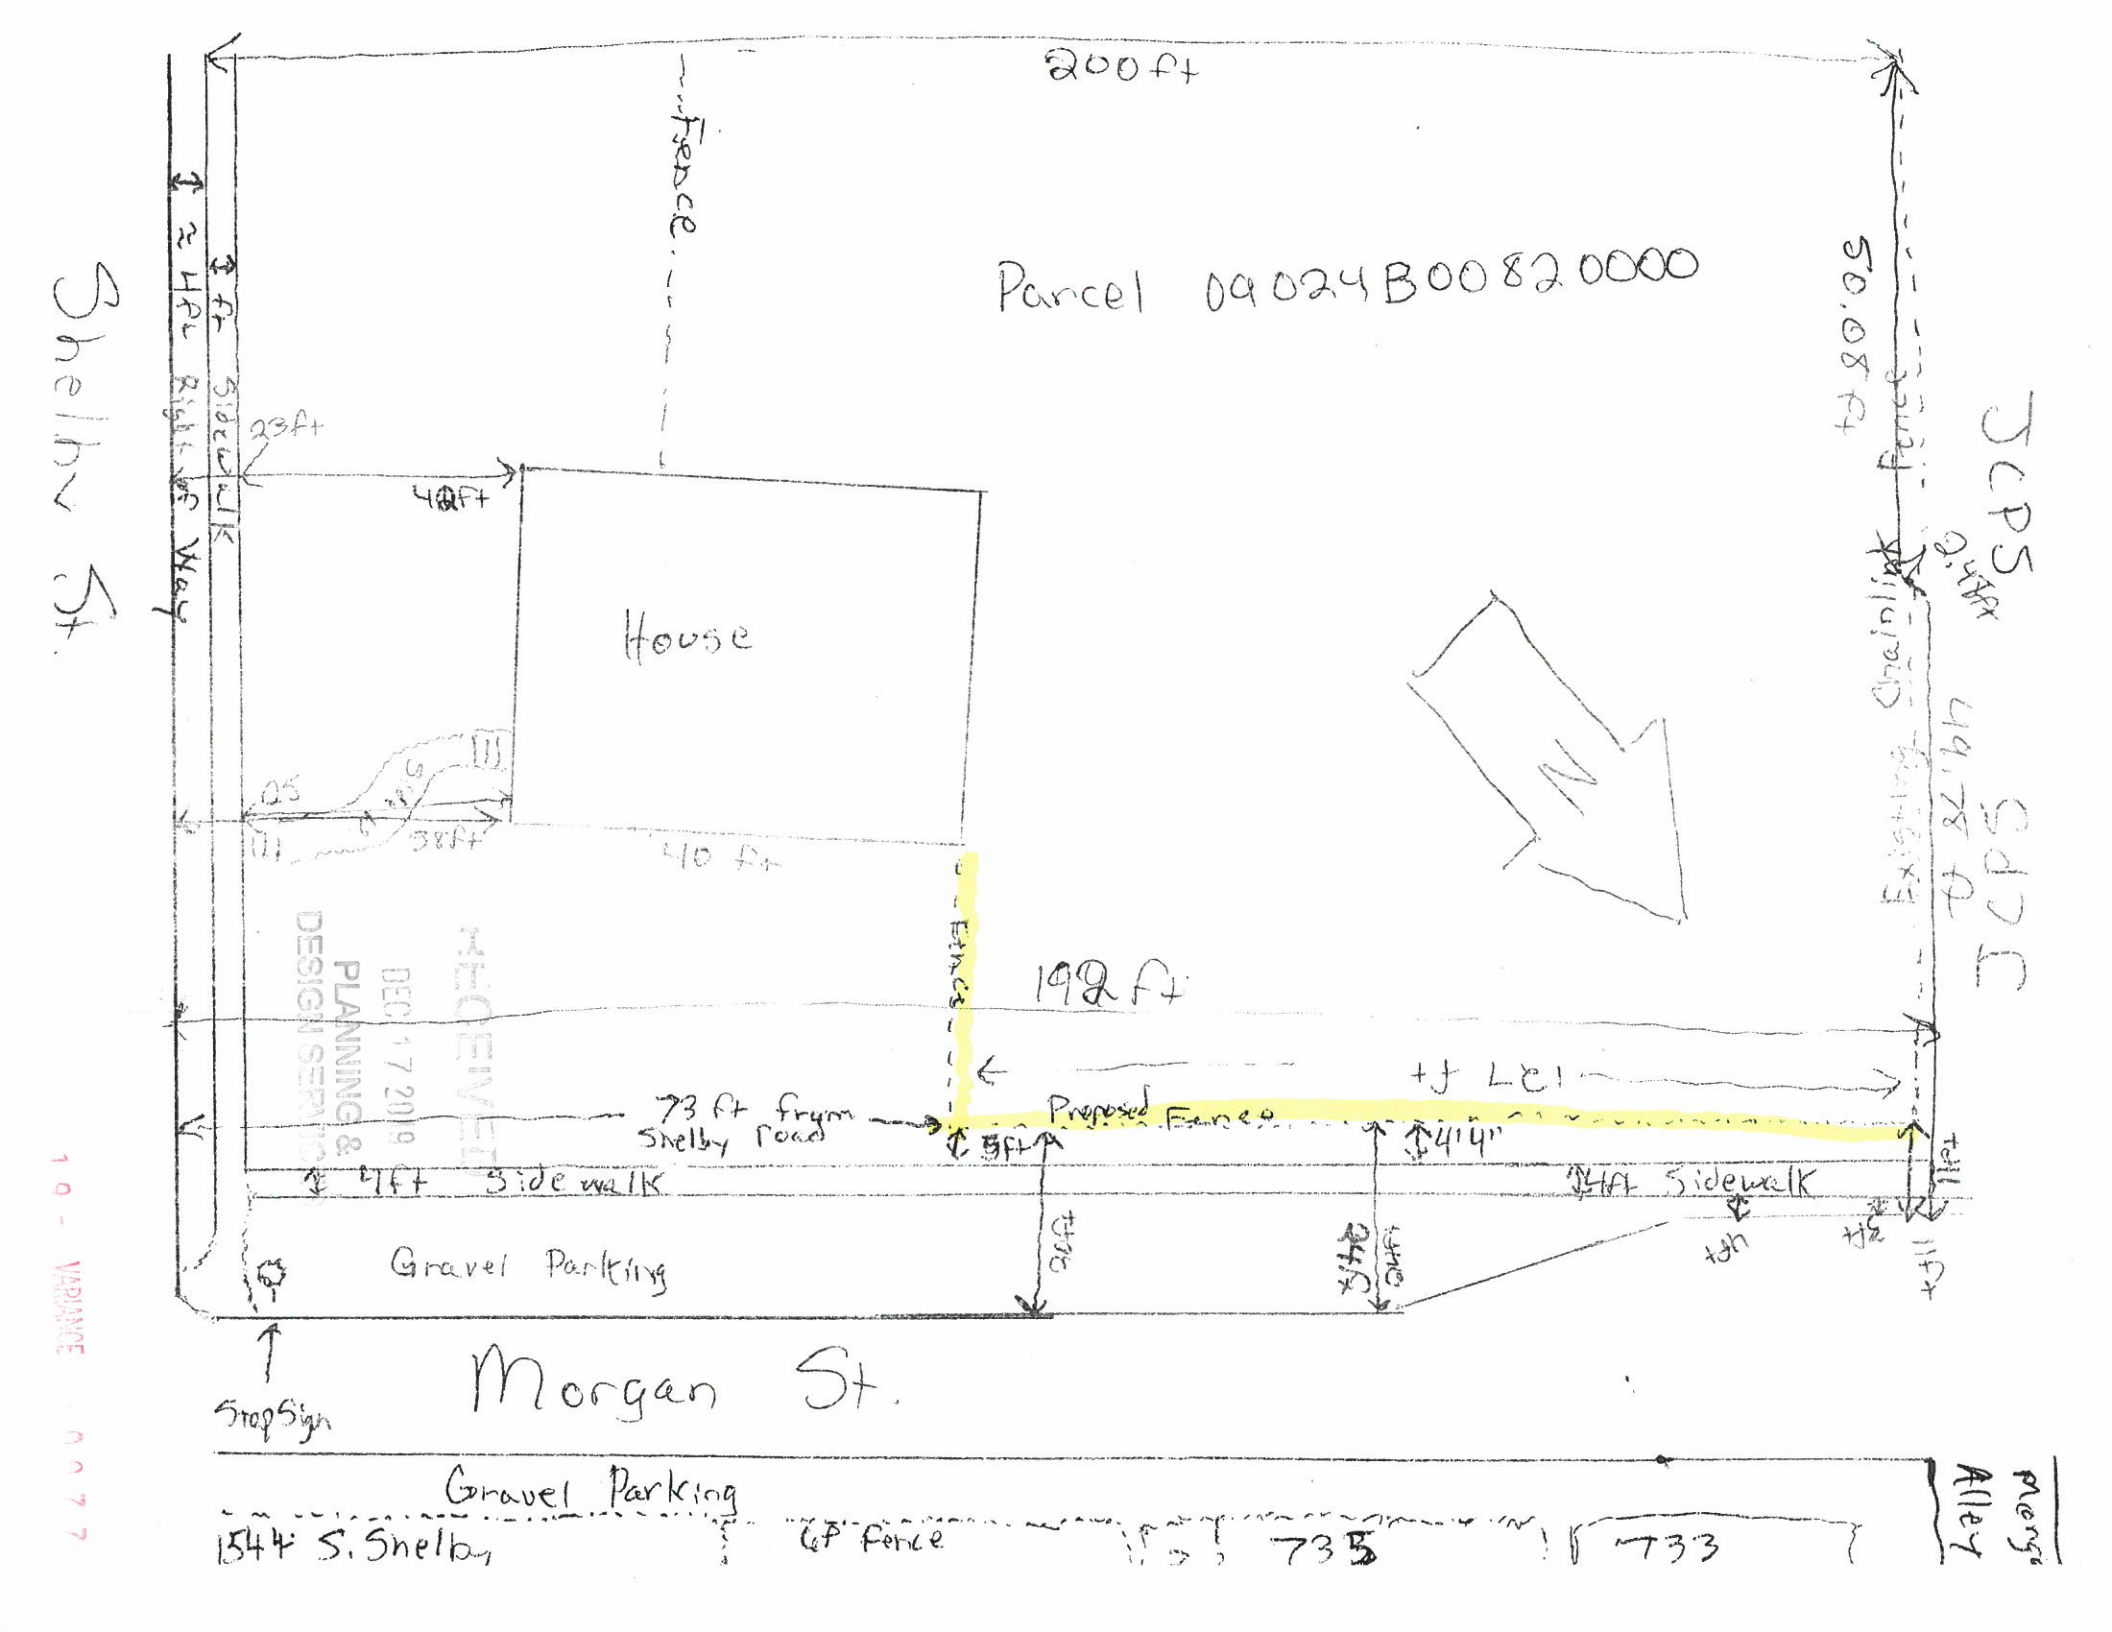
200 ft
Fence
Parcel 09024B00820000
50.08 ft
Existing Chain link Fence
JCPS
2.44 ft
49.74 ft
JCPS
Shelby St.
23ft
40ft
House
38ft
40 ft
198 ft
Fence
RECEIVED
DEC 17 2019
PLANNING & DESIGN SERVICES
73 ft from Shelby Road
Proposed Fence
5ft
4'4"
4ft Sidewalk
Gravel Parking
Stop Sign
Morgan St.
Gravel Parking
1544 S. Shelby
6' Fence
735
733
Alley
10 - VARIANCE - 00077