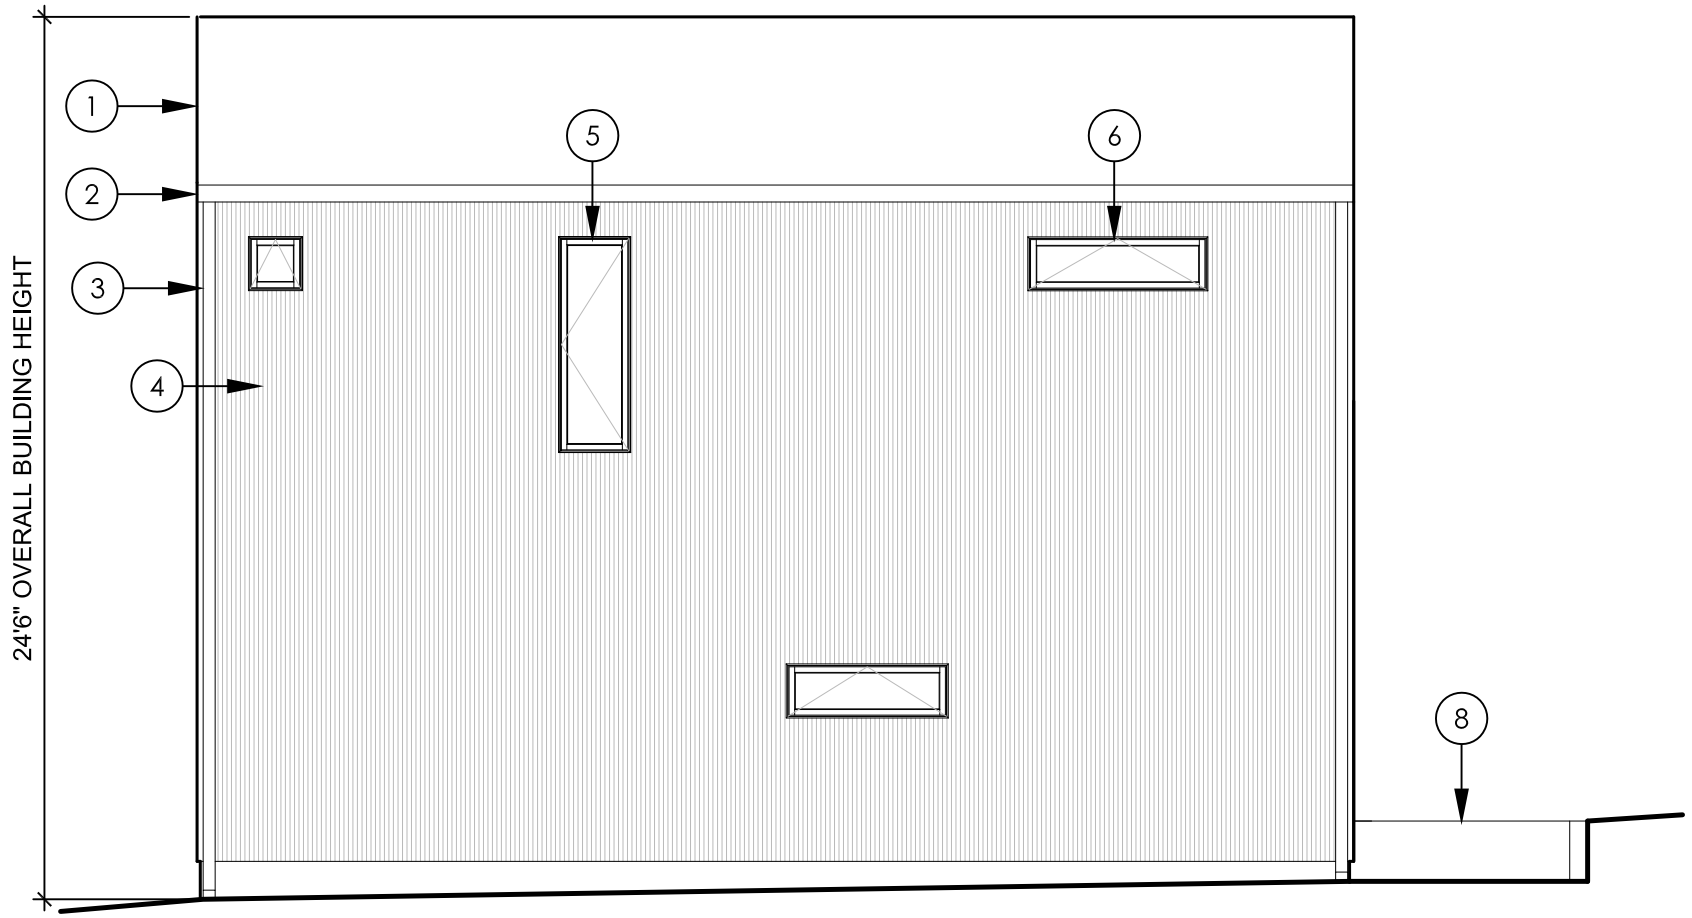

01 NORTH ELEVATION
SCALE: 3/16"=1'-0"

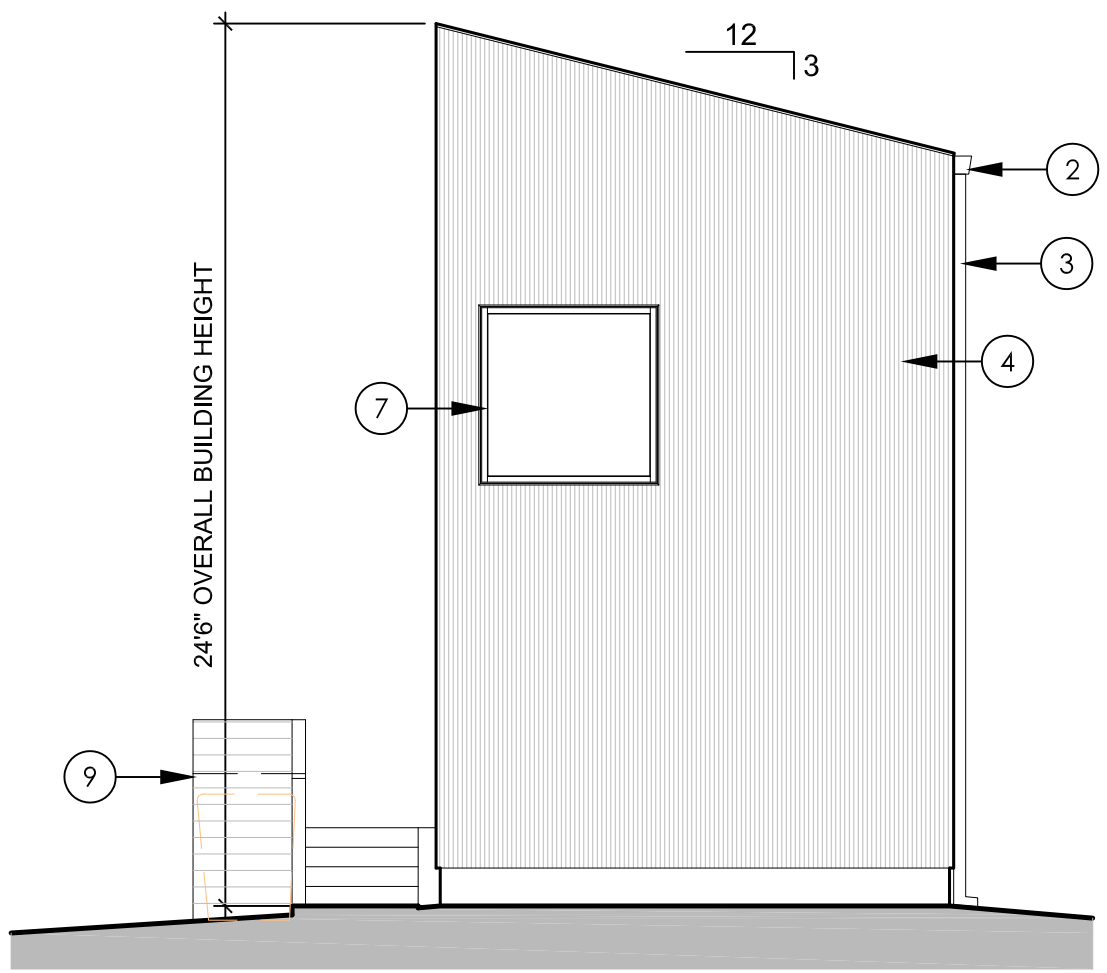

02 EAST ELEVATION
SCALE: 3/16"=1'-0"

ELEVATION NOTES

1. METAL PANEL ROOF
2. GUTTER COLOR TO MATCH SIDING
3. DOWNSPOUT TO MATCH SIDING
4. METAL PANEL SIDING
5. JELD-WEN SITELINE EX CASEMENT WINDOW
6. JELD-WEN SITELINE EX AWNING WINDOW
7. JELD-WEN SITELINE EX PICTURE WINDOW
8. TRTD. DECK/STAIR PER SITE CONDITIONS
9. WASTE BIN STORAGE BELOW

PART STUDIO LLC
502.409.3239
3210 Dublin Ln.
Louisville, KY 40206
info@part.studio.net

NATHAN SMITH ARCHITECT
NATHAN G. SMITH REGISTERED No. 4274 COMMONWEALTH OF KENTUCKY ARCHITECT

2015 © PART STUDIO llc

231(r) South Jane House
LOUISVILLE, KY 40206

BUILDING ELEVATIONS

rev.	no.	date
-		07.09.15
1		07.23.15

drawn by: NS
23 JULY 2015

A2.0

PART 1504