EXISTING SIGNAGE SCHEDULE

SIGNAGE LOCATION	QTY	COLOR	INDIVIDUAL AREA		TOTAL AREA	
FRONT SIGNAGE						
5'-6" WALMART	1	WHITE				
8'-0" SPARK	1	YELLOW	298.00	SF	298.00	SF
24" Market	1	WHITE	19.69	SF	19.69	SF
24" Home & Pharmacy	1	WHITE	62.49	SF	62.49	SF
24" Outdoor Living	1	WHITE	49.48	SF	49.48	SF
SUBWAY	1	WHITE/ YELLOW	50.75	SF	50.75	SF
TOTAL FRONT SIGNAGE					480.41	SF
PHARMACY DRIVE THRU SIGNAGE						
12" Pharmacy Drive-Thru	1	WHITE	17.78	SF	17.78	SF
12" Enter	1	WHITE	3.24	SF	3.24	SF
12" Exit	1	WHITE	2.34	SF	2.34	SF
TOTAL PHARMACY DRIVE THRU SIGNAGE					23.36	SF
AUTO CENTER SIGNAGE						
16" Walmart *	1	WHT/YLW	6.87	SF	6.87	SF
18" Auto Care	1	WHITE	22.50	SF	22.50	SF
18" Center	1	WHITE	11.63	SF	11.63	SF
12" Battery	2	WHITE	7.50	SF	15.00	SF
12" Tires	1	WHITE	3.90	SF	3.90	SF
12" Oil Change	6	WHITE	10.13	SF	60.78	SF
TOTAL AUTO CENTER SIGNAGE					120.68	SF
TOTAL BUILDING SIGNAGE					624.45	SF

EXISTING/NEW SIGNAGE SCHEDULES: 2
-ADDED EXISTING SUBWAY SIGN

NEW SIGNAGE SCHEDULE

SIGNAGE LOCATION	QTY	LIGHTED	COLOR	SIZE	INDIVIDUAL AREA		TOTAL AREA	
FRONT SIGNAGE								
Walmart	1	LED	WHITE	5'-6"				
Spark	1	LED	YELLOW	8'-0"	298.00	SF	298.00	SF
Grocery	1	N/A	WHITE	2'-6"	42.05	SF	42.05	SF
Home & Pharmacy	1	N/A	WHITE	2'-6"	97.66	SF	97.66	SF
Outdoor Living	1	N/A	WHITE	2'-6"	77.17	SF	77.17	SF
Auto Center-->	1	N/A	WHITE	2'-0"	34.50	SF	34.50	SF
<--Drive-Thru Pharmacy	1	N/A	WHITE	2'-0"	74.76	SF	74.76	SF
SUBWAY (EXISTING)	1	N/A	WHITE/ YELLOW	---	50.75	SF	50.75	SF
TOTAL FRONT SIGNAGE							674.89	SF
PHARMACY DRIVE THRU SIGNAGE								
Pharmacy Drive-Thru	1	N/A	WHITE	1'-6"	42.11	SF	42.11	SF
Enter	1	N/A	WHITE	1'-0"	3.24	SF	3.24	SF
Exit	1	N/A	WHITE	1'-0"	2.34	SF	2.34	SF
TOTAL PHARMACY DRIVE THRU SIGNAGE							47.69	SF
AUTO CENTER SIGNAGE								
Auto Center	1	N/A	WHITE	2'-0"	31.47	SF	31.47	SF
Tire	2	N/A	WHITE	1'-0"	2.38	SF	4.76	SF
Lube	2	N/A	WHITE	1'-0"	3.13	SF	6.26	SF
TOTAL AUTO CENTER SIGNAGE							42.49	SF
TOTAL BUILDING SIGNAGE							765.07	SF

SIGNAGE GENERAL NOTES

1. SIGNAGE FURNISHED BY WAL-MART AND INSTALLED BY OTHERS.
2. GENERAL CONTRACTOR RESPONSIBILITIES:
   - A. REMOVE EXISTING EXTERIOR BUILDING SIGNAGE AS NOTED ON SHEET A2.
   - B. BY END OF FIRST WEEK OF CONSTRUCTION, REVIEW EXISTING CONSTRUCTION WHERE SIGN(S) WILL BE INSTALLED. IF EXISTING CONDITIONS DO NOT MATCH SIGN ATTACHMENT DETAILS SHOWN, REQUEST APPROVAL FROM CONSTRUCTION MANAGER TO SUBMIT RFI IN ACCORDANCE WITH SECTION 01255. NOTE DIFFERENCES IN CONSTRUCTION, INCLUDING DIMENSIONS, AND INCLUDE PHOTOGRAPHS FOR CLARIFICATION.
   - C. PROVIDE SUBSTRATE SUITABLE FOR INSTALLATION OF SIGNAGE. REFER TO DETAILS ON SHEET A2.1.
   - D. PROVIDE JUNCTION BOXES AND CIRCUITRY TO NEW "Walmart" and "spark" SIGNAGE. EXISTING (8) BOXES FROM "WAL-MART" SIGNAGE MAY BE RESUED.
   - E. NOT USED.
   - F. NOT USED.
   - G. VERIFY VOLTAGE AT CIRCUITS FEEDING LIGHTED SIGNAGE. REFER TO ELECTRICAL.
   - H. MAKE FINAL TERMINATIONS ON LIGHTED SIGNAGE.
3. SIGNAGE CONTRACTOR RESPONSIBILITIES:
   - A. FURNISH SPECIFIED CONDUIT FOR LIGHTED SIGNAGE.
   - B. MAKE REQUIRED EXTERIOR WALL PENETRATIONS, INSTALL CONDUIT, AND SEAL PENETRATIONS PER SPECIFICATION 07900.
   - C. INSTALL SIGNAGE PER DETAILS ON SHEET A2.1.

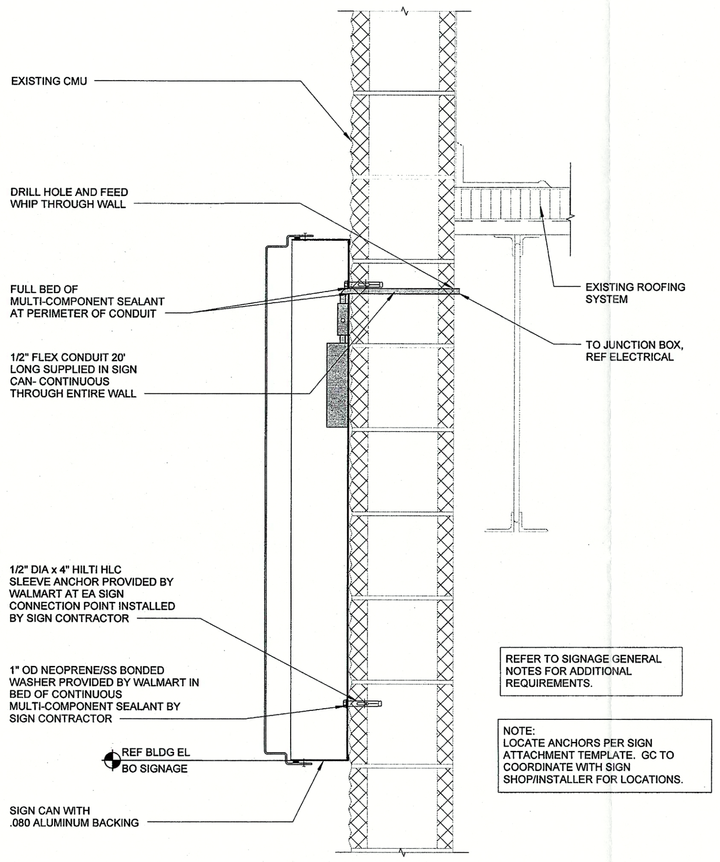

SECTION "A"

19 WALMART SIGN ATTACHMENT AT CMU
1 1/2" = 1'-0"

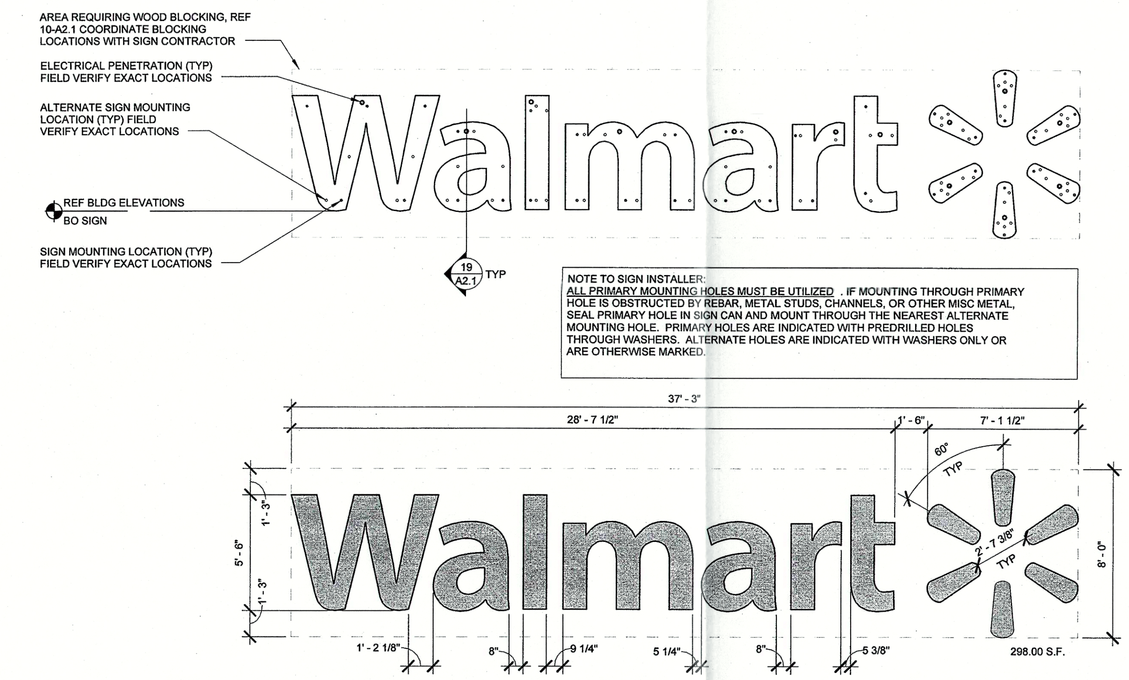

18 5'-6" WALMART SIGN AND MOUNTING DIAGRAM
1/4" = 1'-0"

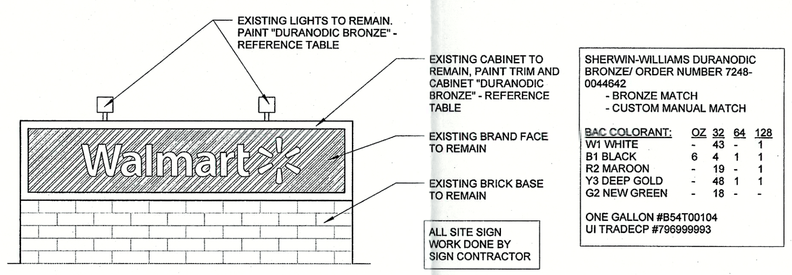

17 WALMART MONUMENT SIGN
3/16" = 1'-0"

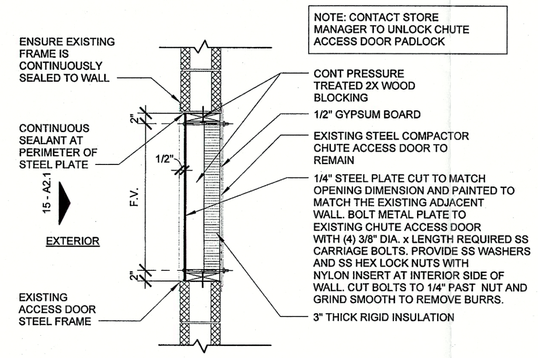

16 SECTION @ GR COMPACTOR CHUTE ACCESS DOOR
3/4" = 1'-0"

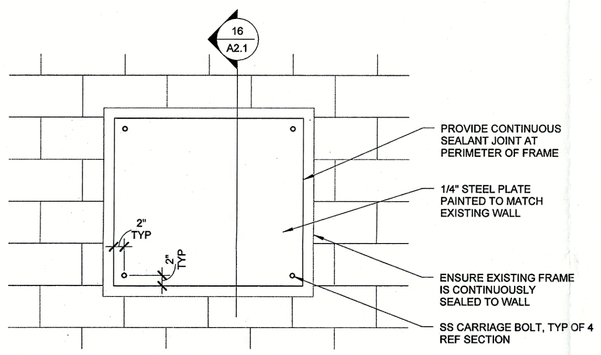

15 ELEVATION @ COMPACTOR CHUTE ACCESS DOOR
3/4" = 1'-0"

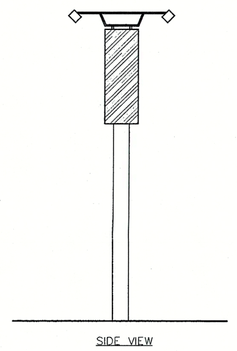

SIDE VIEW

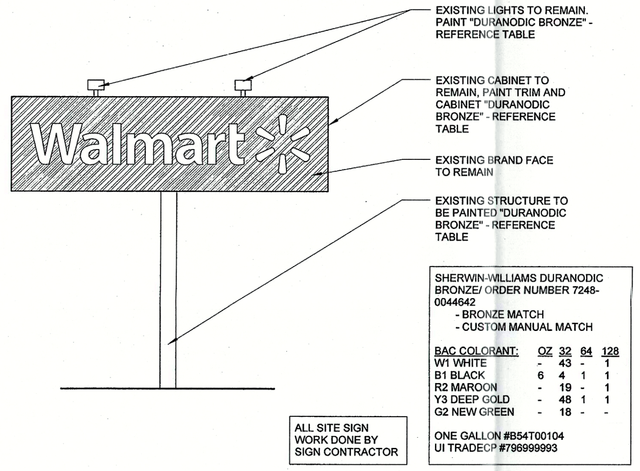

14 WALMART PYLON
3/16" = 1'-0"

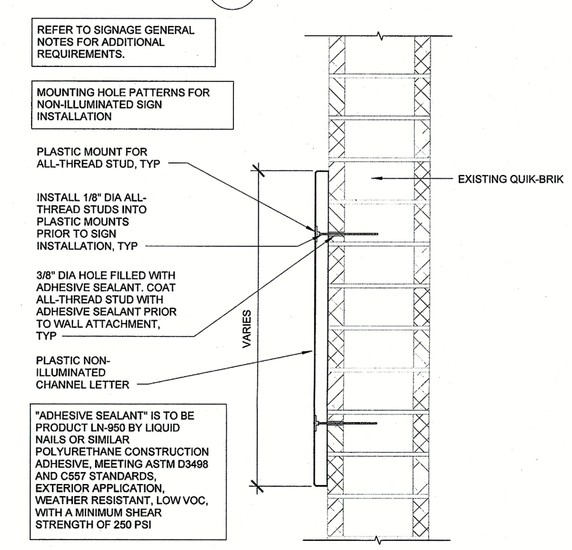

13 SIGN ATTACHMENT AT QUIK-BRIK WALL
1 1/2" = 1'-0"

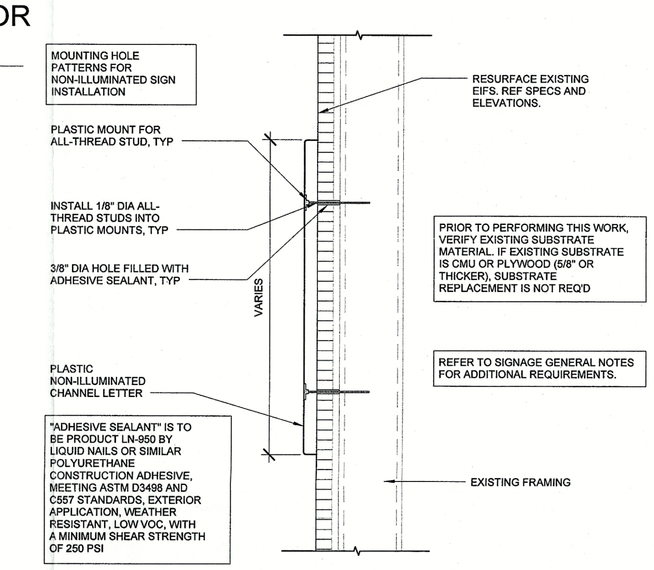

12 SIGN ATTACHMENT AT EXISTING EIFS AND METAL STUD WALL
1 1/2" = 1'-0"

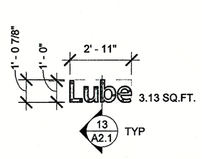

11 12" LUBE SIGNAGE
1/4" = 1'-0"

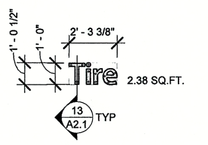

10 12" TIRE SIGNAGE
1/4" = 1'-0"

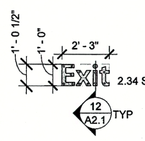

9 12" EXIT SIGNAGE
1/4" = 1'-0"

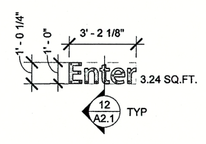

8 12" ENTER SIGNAGE
1/4" = 1'-0"

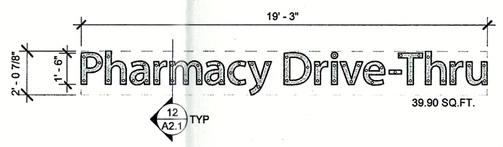

7 18" PHARMACY DRIVE-THRU
1/4" = 1'-0"

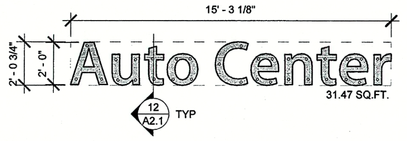

6 24" AUTO CENTER SIGNAGE
1/4" = 1'-0"

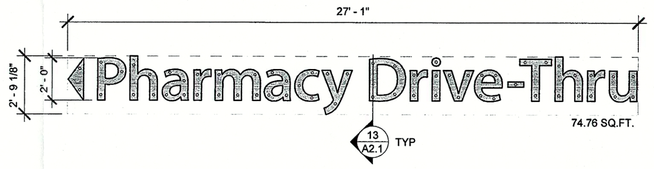

5 24" PHARMACY DRIVE-THRU SIGN (W/ ARROW)
1/4" = 1'-0"

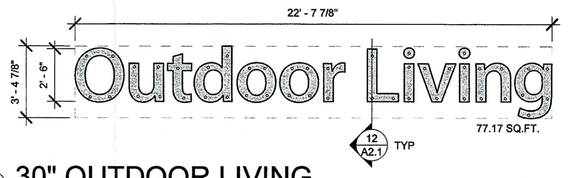

4 30" OUTDOOR LIVING
1/4" = 1'-0"

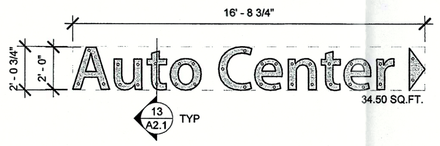

3 24" AUTO CENTER (W/ ARROW)
1/4" = 1'-0"

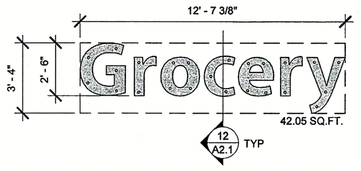

2 30" GROCERY SIGNAGE
1/4" = 1'-0"

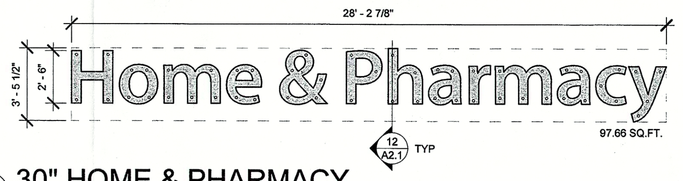

1 30" HOME & PHARMACY
1/4" = 1'-0"

HFA ARCHITECTS ENGINEERS INTERIORS
HARRISON FRENCH & ASSOCIATES, LTD
1705 S. Walton Blvd., Suite 3
Bentonville, Arkansas 72712
t 479.273.7780
f 888.520.9685
www.hfa-ae.com

STIPULATION FOR REUSE
THIS DRAWING WAS PREPARED FOR USE ON A SPECIFIC SITE/PROJECT. CONDITIONS THAT EXIST ON SITES/PROJECTS THAT DIFFER FROM THOSE ON THE SITE/PROJECT HERE ON AT A LATER TIME, USE OF THIS DRAWING MAY NOT BE APPROPRIATE. THE REPRODUCTION OF THIS DRAWING FOR ANY PURPOSE OTHER THAN THOSE AUTHORIZED BY ARCHITECT IS PROHIBITED. REPRODUCTION OF THIS DRAWING FOR REPRODUCTION BY OTHERS IS NOT AUTHORIZED AND MAY BE CONTRARY TO LAW.

Walmart
LOUISVILLE, KY
STORE NO: 5418
195 SC GENERAL REMODEL
JOB NUMBER: 02-16-25418

ISSUE BLOCK

1	PR 1	1/18/16
2	ADD 1	02/11/16

CHECKED BY:	DMG
DRAWN BY:	MVS
DOCUMENT DATE:	12/23/15
PROTO TYPE:	195 SC
PROTO CYCLE:	10/30/15

BOGIE L. EBERSCHOLT REGISTERED 7 COMMONWEALTH OF KENTUCKY ARCHITECT

FEB 11 2016

RECEIVED
FEB 18 2016
PLANNING & DESIGN SERVICES

EXTERIOR DETAILS AND SIGNAGE

SHEET: A2.1

16 VARIANCE 1010

2/18/2016 11:27:13 AM
C:\Users\mvs\Desktop\195 Louisville, KY (RM) Center_jones.rvt