All drawings and written materials appearing herein constitutes original and unpublished work of the architect and may not be duplicated reused or disclosed without the written consent of the architect.

FAILURE TO AVOID BY DESIGN DOCUMENTS OR TO OBTAIN CLIDANCE: The Design Professional waives any and all responsibility and liability for the consequences of failure to follow these warnings, specifications and/or the instructions of the Design Professional for problems that arise from circumstances known to or which could be known by the Design Professional.
guidance with respect to any errors, omissions, inconsistencies, ambiguities or conflicts that are alleged.

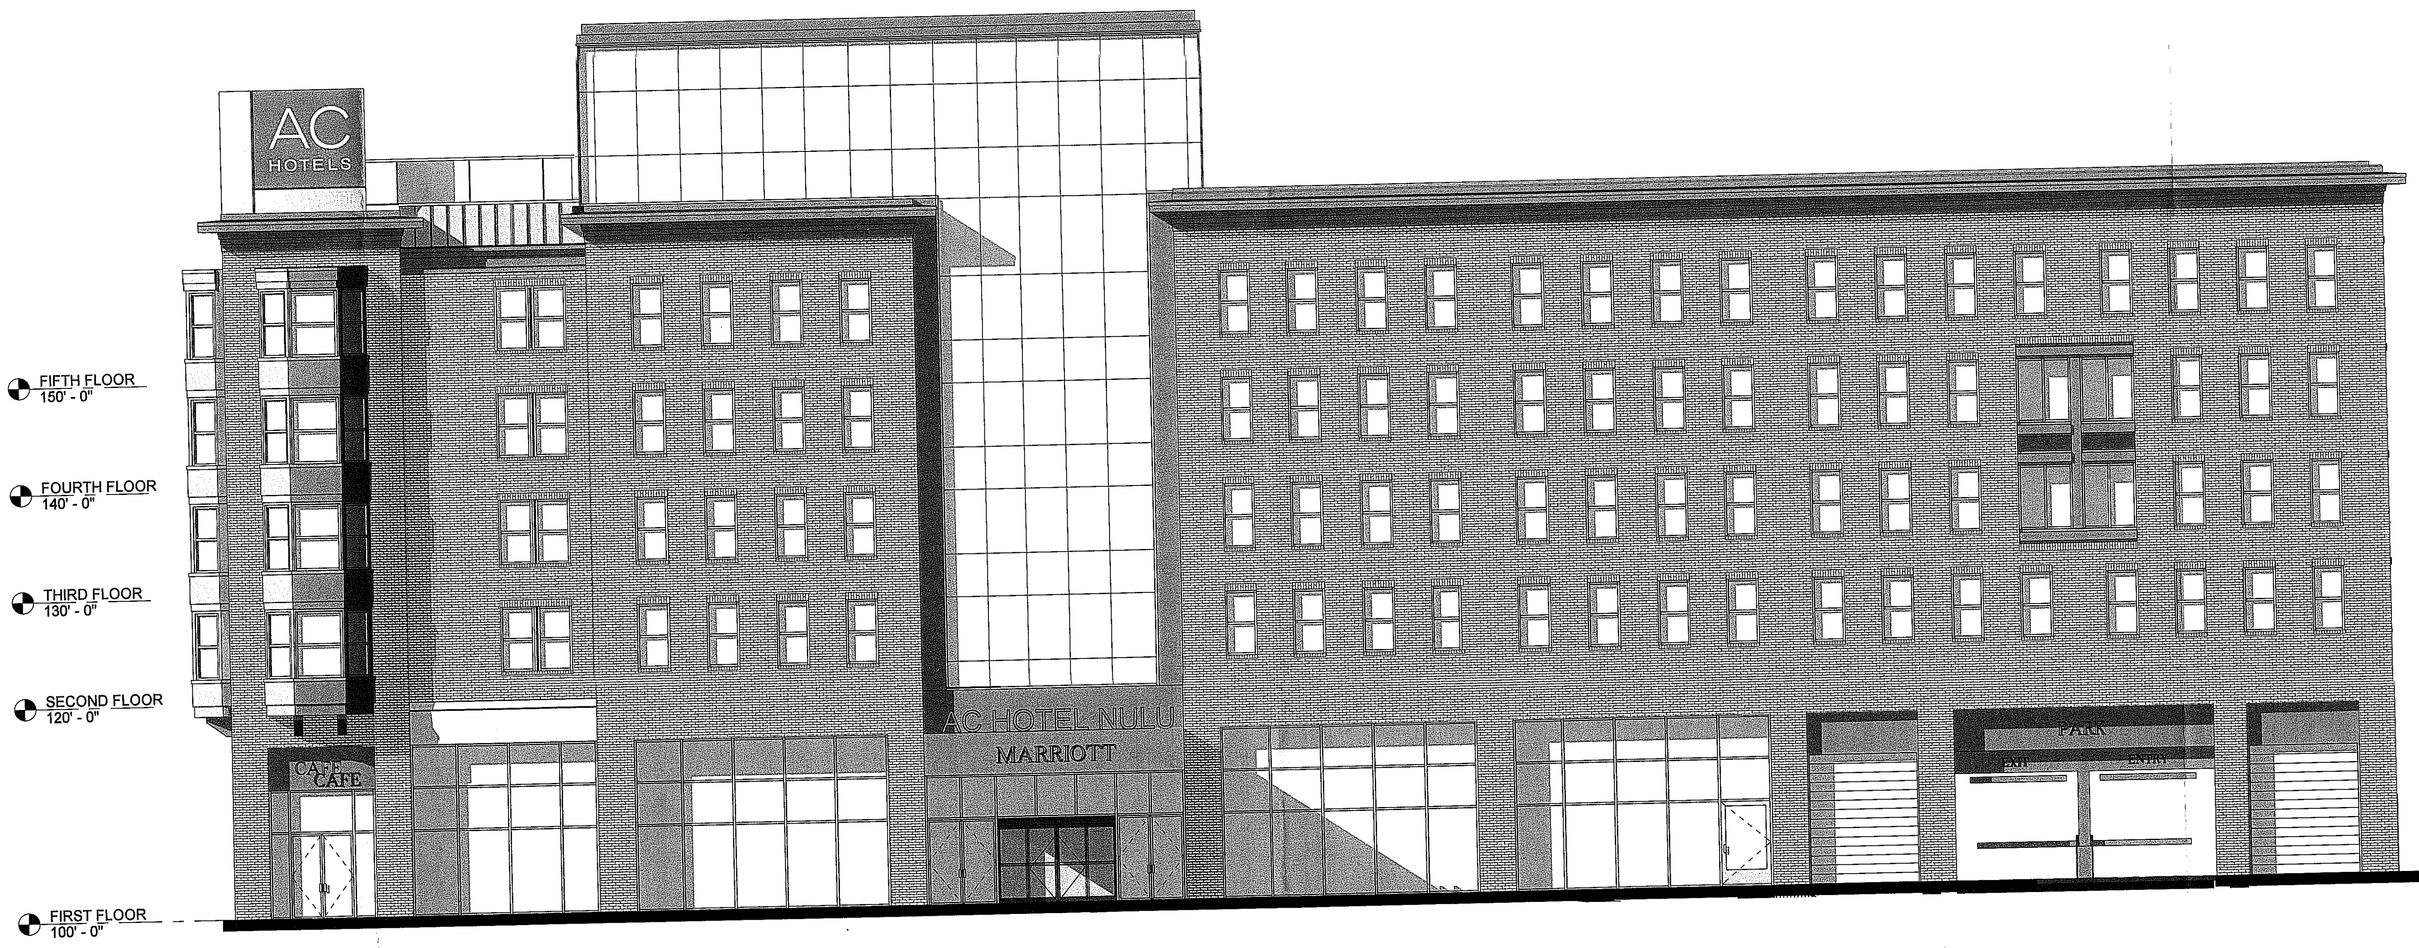

RECEIVED
MAR 10 2014
PLANNING & DESIGN SERVICES

HOTEL NULU
725 East Market Street
Louisville, Kentucky 40202

PROJECT:

PRELIMINARY NOT FOR CONSTRUCTION

KERSEY AND KERSEY ARCHITECTS
839 East Gray Street
Louisville, KY 40204
Tel 502 585 0004
Fax 502 585 2728
8307 West 1000 North
Cannelburg, IN 47227
Tel 812 873 1487
Fax 812 873 1487
kerseyandkersey.com

Sheet
A400
Title ELEVATIONS
Date
Rev
Rev
Rev

© 2013 Kersey & Kersey, Inc.

13ZONE1028