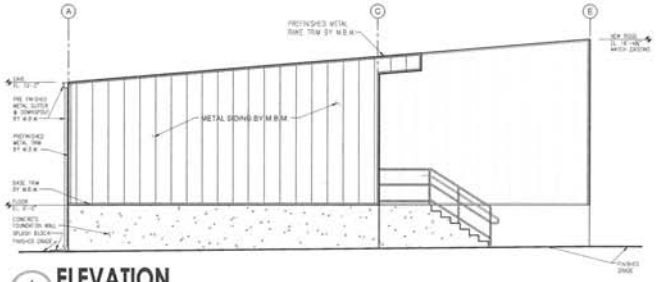

1 A-3 **ELEVATION**
SCALE: 1/4"=1'-0"

RECEIVED
DEC 17 2018
PLANNING &
DESIGN SERVICES

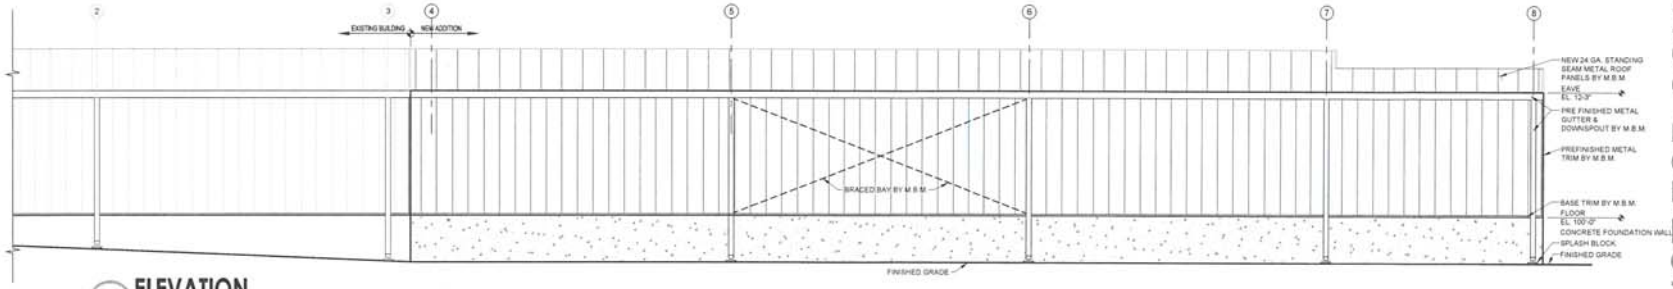

2 A-3 **ELEVATION**
SCALE: 3/16"=1'-0"

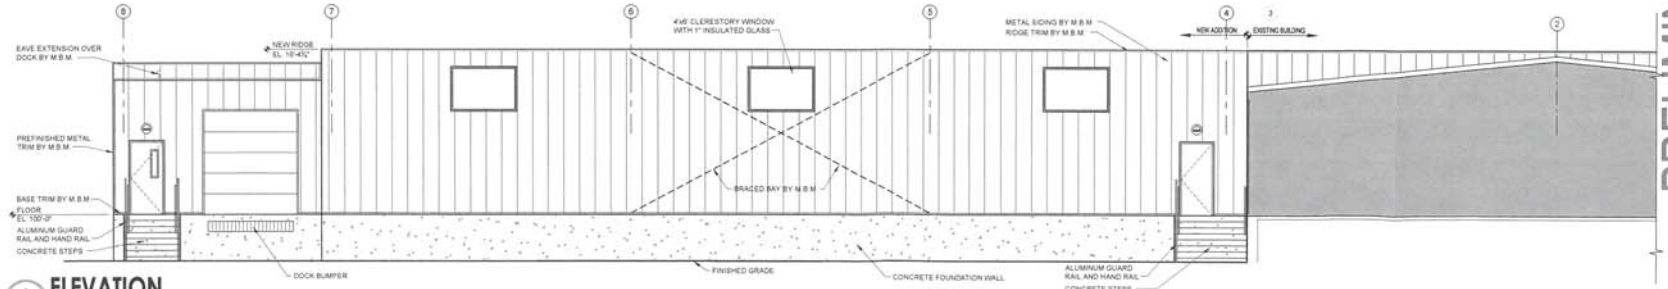

3 A-3 **ELEVATION**
SCALE: 1/4"=1'-0"

PRELIMINARY, NOT FOR CONSTRUCTION

PRODIGY CONSTRUCTION
Build Smarter
11106 Decimal Drive
Louisville, Kentucky 40299
PH: 502-618-1816
FAX: 502-618-1826
www.prodigy-construction.com

BUILDING ADDITION FOR
HI-FLOAT
13025 MIDDLETOWN INDUSTRIAL BLVD.
LOUISVILLE, KENTUCKY 40223

REVISIONS:

DATE: 10.25.18
CHKD: JDL
BY: EJP

EXTERIOR ELEVATIONS

A-3

PCC DESIGN PLLC

18 DEVPLAN 1213