01 NORTH ELEVATION
SCALE: 1/4" = 1'-0"

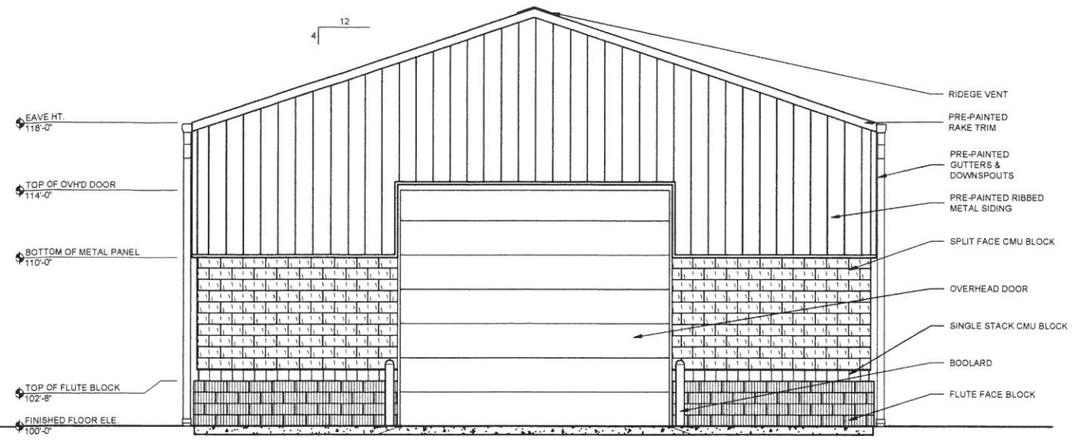

02 EAST ELEVATION
SCALE: 1/4" = 1'-0"

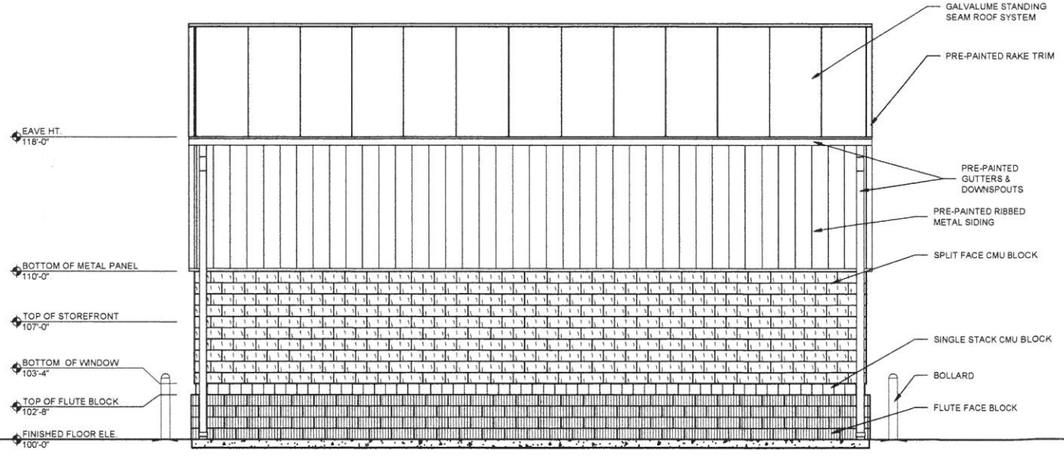

01 SOUTH ELEVATION
SCALE: 1/4" = 1'-0"

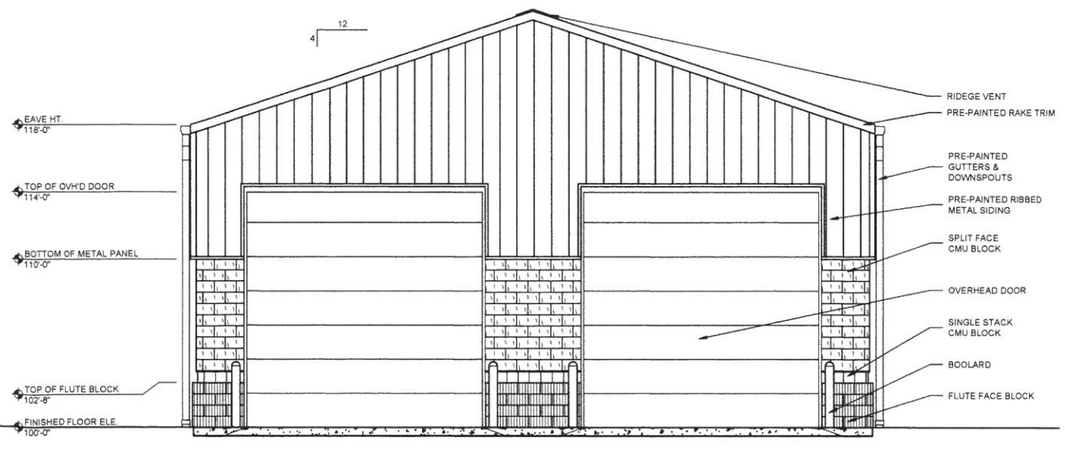

02 WEST ELEVATION
SCALE: 1/4" = 1'-0"

RECEIVED
AUG 10 2020
PLANNING & DESIGN SERVICES

PROJECT NO: 20-4051
DRAWN BY: NM\
DATE: 08/03/2020

KEYES ARCHITECTS & ASSOCIATES
4717 PRESTON HIGHWAY
LOUISVILLE, KENTUCKY 40213 (502) 636-5115

NEW BUILDING FOR:
MATLY DIGITAL SOLUTIONS
3432 PRESTON HIGHWAY
LOUISVILLE, KY 40213

Keyes Architects and Associates expressly reserve its common law copyright and other property rights in these documents. These documents are considered proprietary information and shall not be upgraded, changed or copied in any form or matter whatsoever nor are they to be assigned to any third party without first obtaining the express written permission and consent of Keyes Architects and Associates, 3005 Taylor Boulevard, Louisville, Kentucky 40208

EXTERIOR ELEVATIONS
A2.01

20 - DDP - 0059

I:\2020\20-4051 MATLY Digital Solutions\Drawings\A2.01 Exterior Elevations.dwg, 8/3/2020 10:45:55 AM, dkeyes
PROJECT: MATLY DIGITAL SOLUTIONS - FILE: A2.01 Exterior Elevations.dwg - DATE: Aug 03 2020 - BY: NICK MCSAY