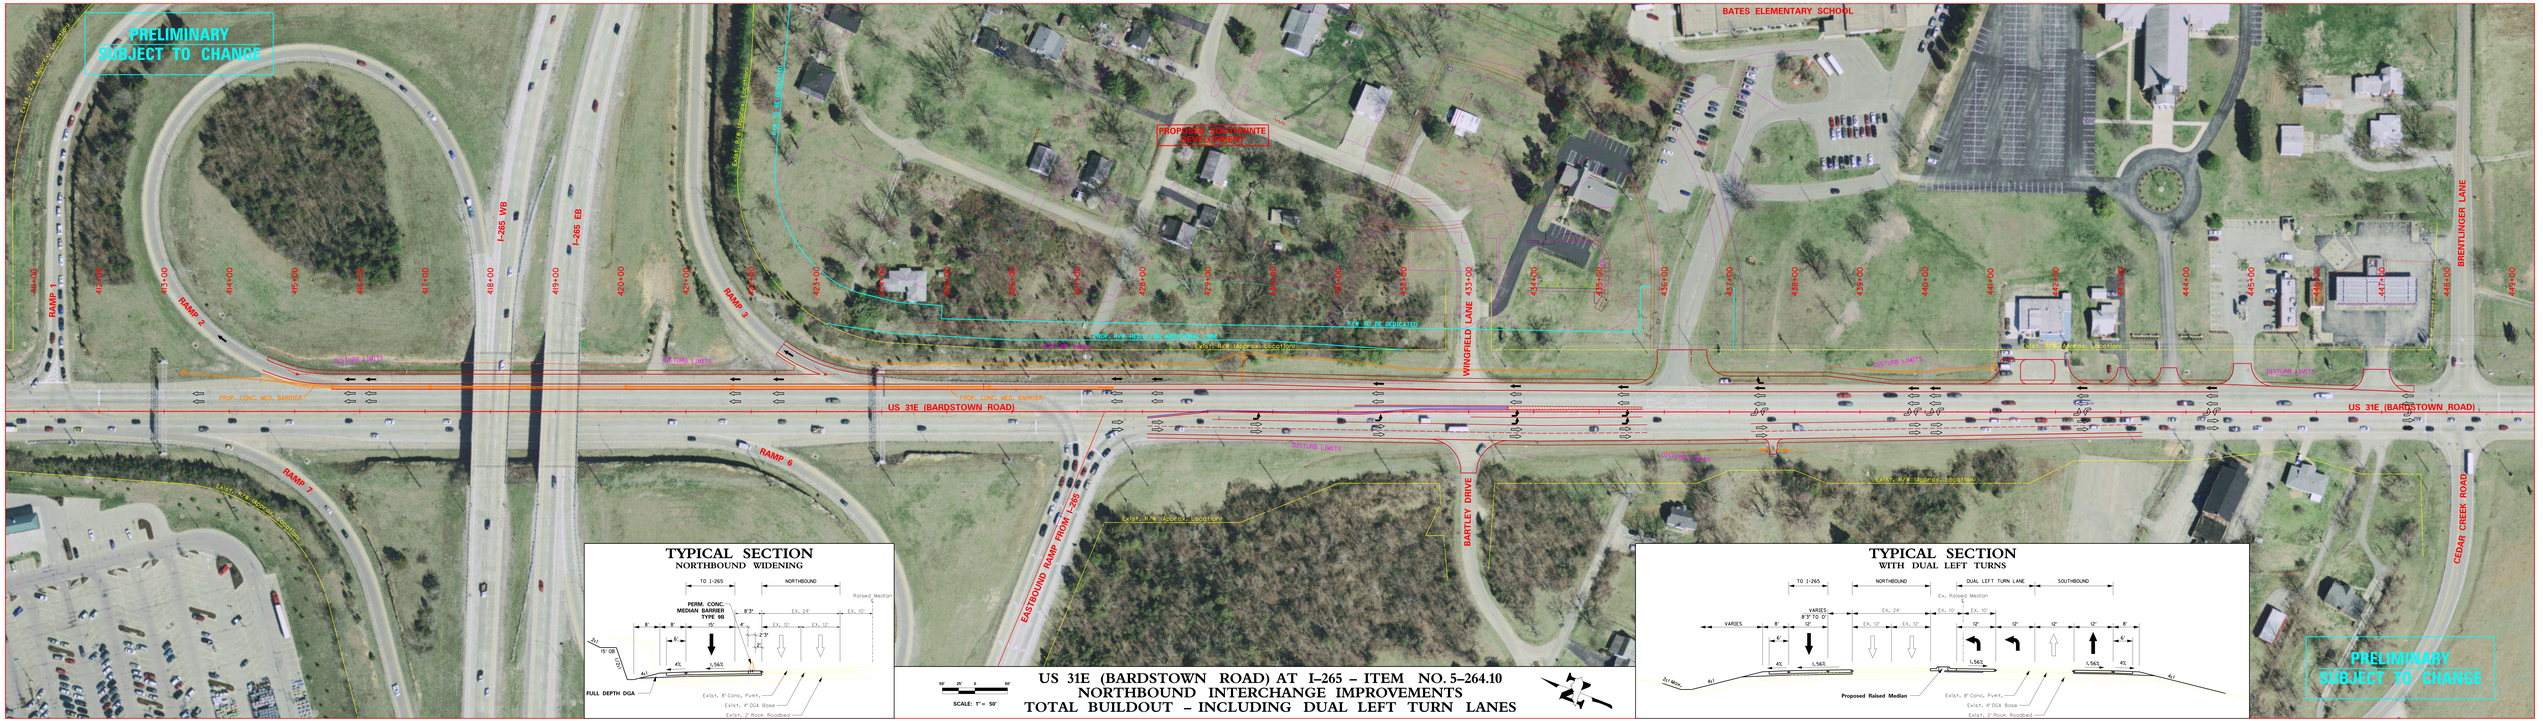
PRELIMINARY
SUBJECT TO CHANGE
BATES ELEMENTARY SCHOOL
PROPOSED SOUTHPOINTE DEVELOPMENT
I-265 WB
I-265 EB
RAMP 1
RAMP 2
RAMP 3
RAMP 6
RAMP 7
EASTBOUND RAMP FROM I-265
US 31E (BARDSTOWN ROAD)
WINGFIELD LANE
BARTLEY DRIVE
BRENTLINGER LANE
CEDAR CREEK ROAD
PROP. CONC. MED. BARRIER
Exist. R/W (Approx. Location)
TYPICAL SECTION
NORTHBOUND WIDENING
TO I-265
NORTHBOUND
Raised Median
PERM. CONC. MEDIAN BARRIER TYPE 98
FULL DEPTH DGA
Exist. 8" Conc. Pvmt.
Exist. 4" DGA Base
Exist. 2" Rock Roadbed
TYPICAL SECTION
WITH DUAL LEFT TURNS
DUAL LEFT TURN LANE
SOUTHBOUND
Ex. Raised Median
VARIES
Proposed Raised Median
SCALE: 1" = 50'
US 31E (BARDSTOWN ROAD) AT I-265 – ITEM NO. 5-264.10
NORTHBOUND INTERCHANGE IMPROVEMENTS
TOTAL BUILDOUT – INCLUDING DUAL LEFT TURN LANES
PRELIMINARY
SUBJECT TO CHANGE