6 UNIT RESIDENTIAL
CONDOMINIUM BUILDING
R7, TN

HIAWATHA ASSOCIATION
1048 CHEROKEE ROAD
LOUISVILLE, KY 40204
CARRIAGE HOUSE/PARKING STUDIES

2-16-2015

REVISED 4-30-2015

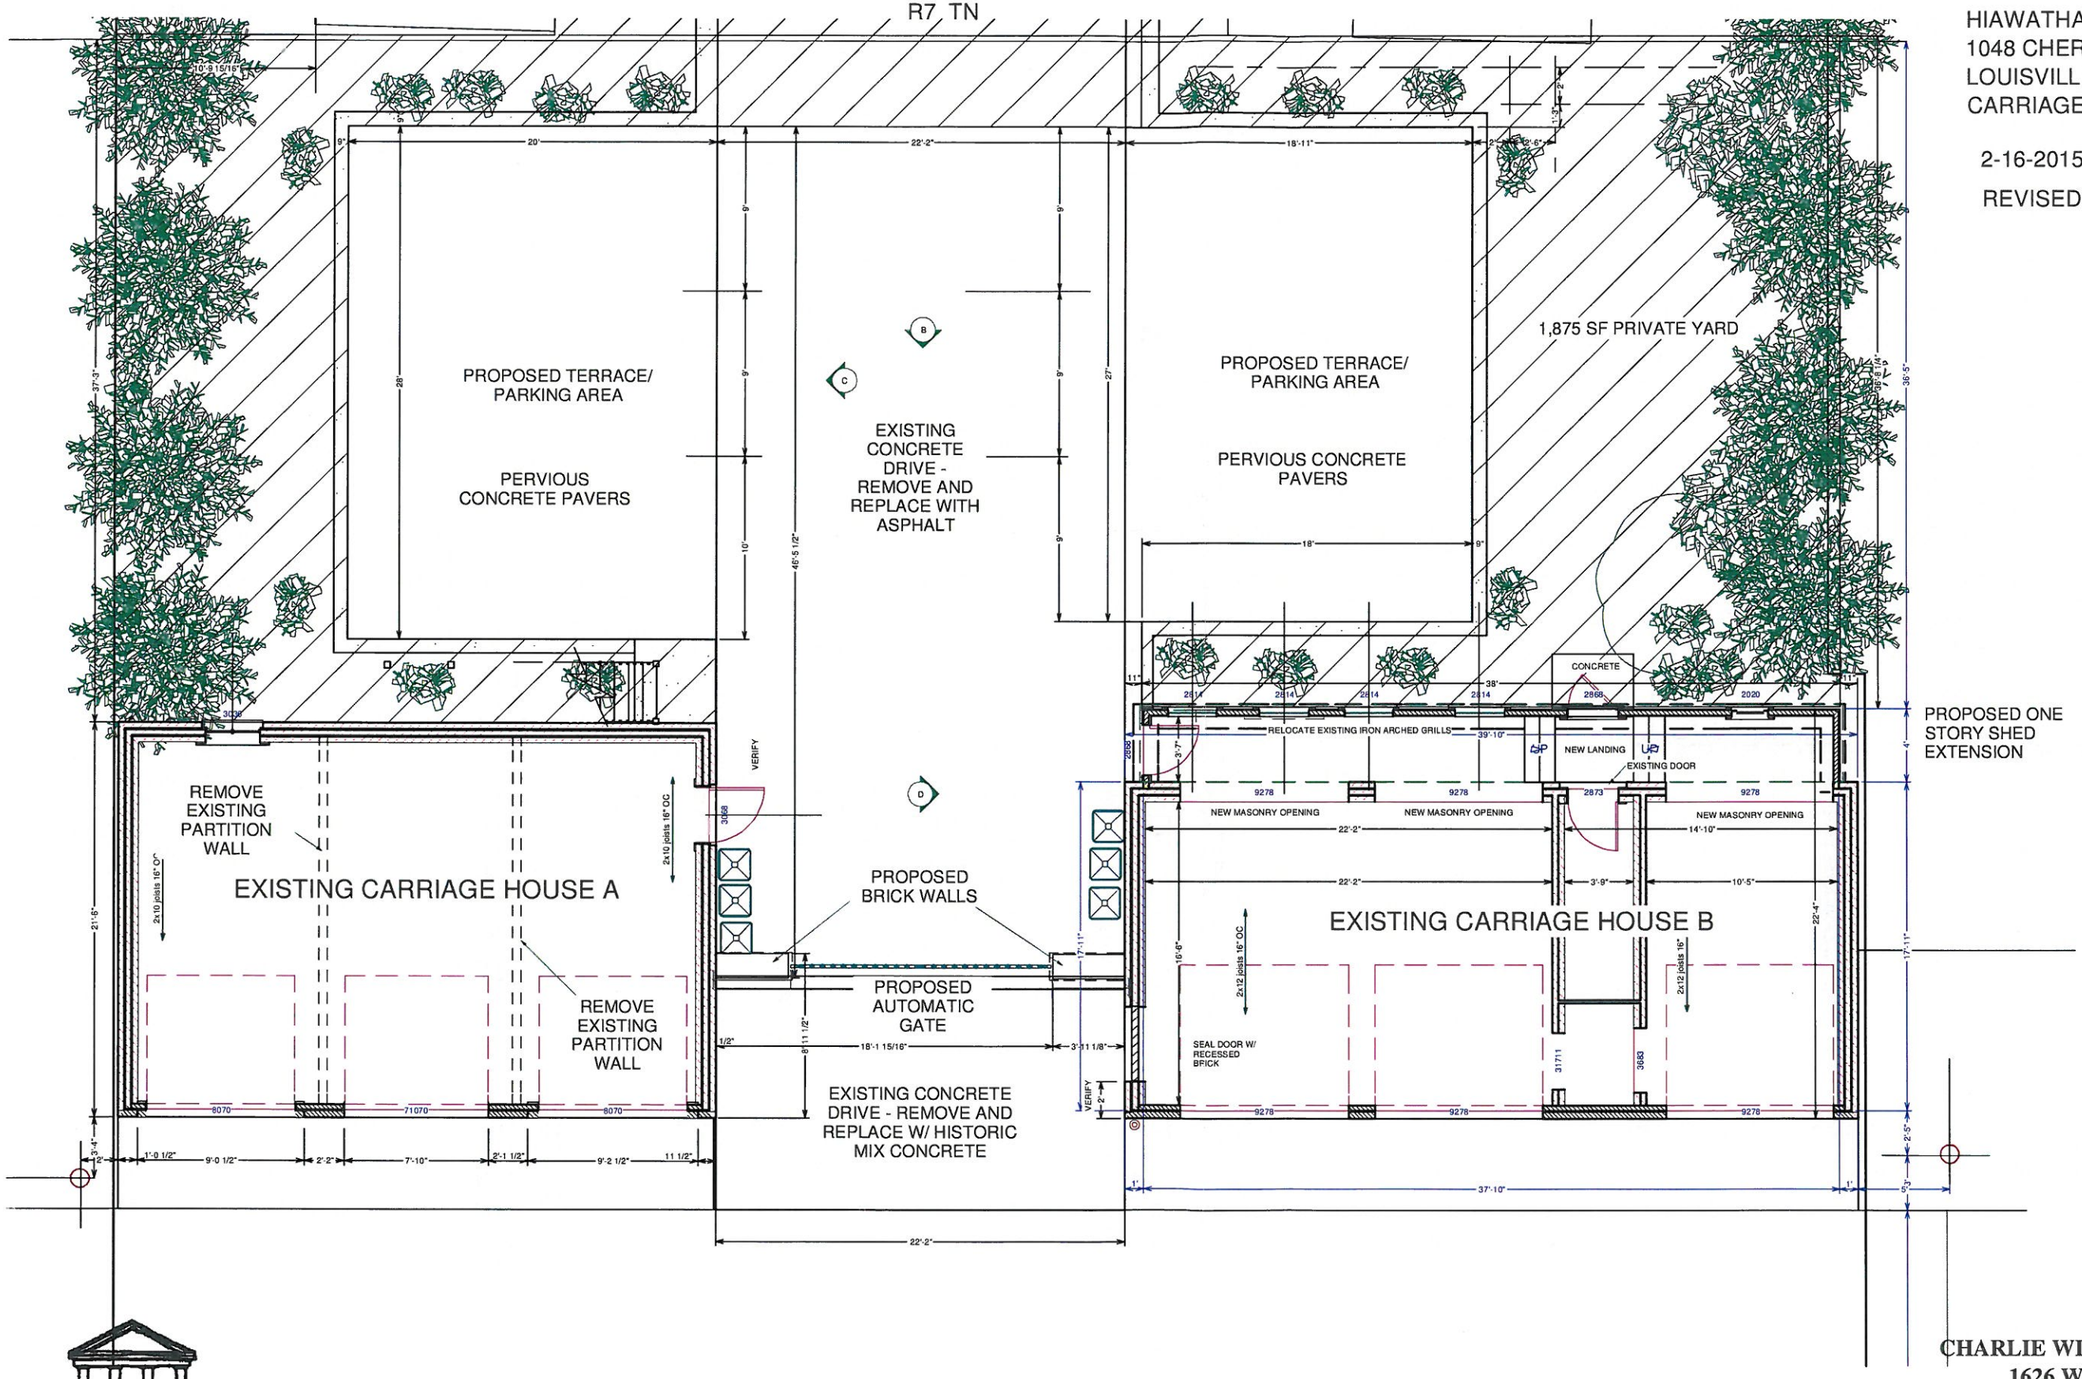

PROPOSED PARTIAL
PLAN

SCALE 1/8"=1'-0"

CHARLIE WILLIAMS DESIGN, INC.
1626 WINDSOR PLACE
LOUISVILLE, KY 40204
502 459 1810