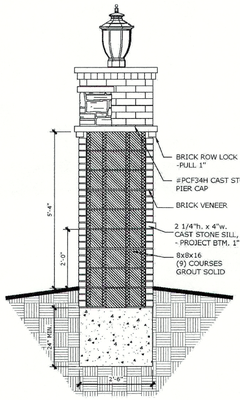

08 EAST MONUMENT SECTION
SCALE: 1/2" = 1'-0"

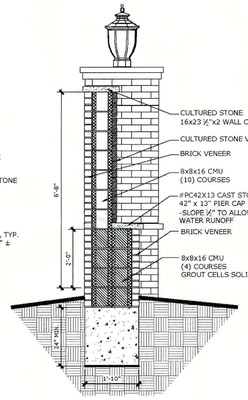

07 EAST MONUMENT SECTION
SCALE: 1/2" = 1'-0"

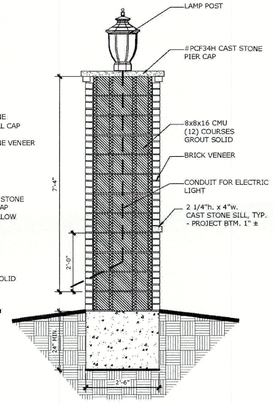

06 EAST MONUMENT SECTION
SCALE: 1/2" = 1'-0"

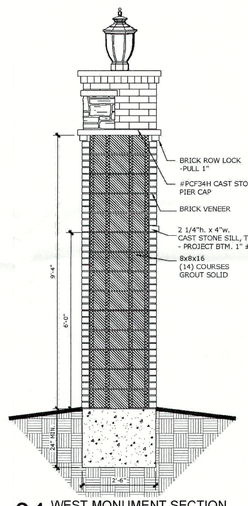

04 WEST MONUMENT SECTION
SCALE: 1/2" = 1'-0"

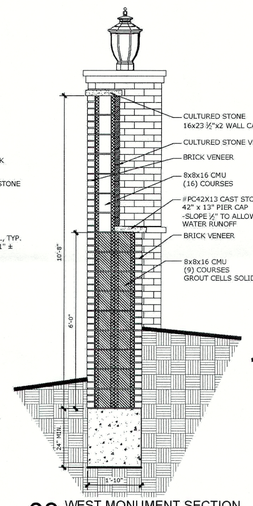

03 WEST MONUMENT SECTION
SCALE: 1/2" = 1'-0"

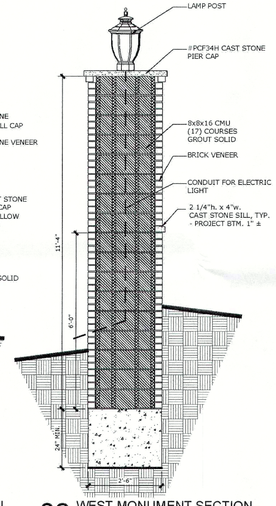

02 WEST MONUMENT SECTION
SCALE: 1/2" = 1'-0"

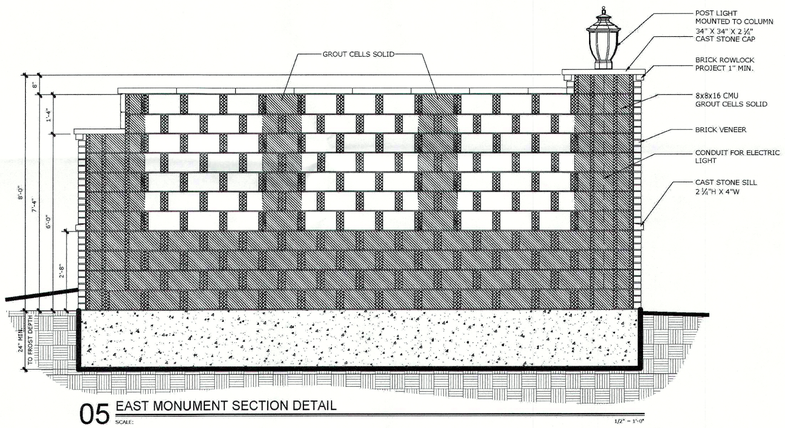

05 EAST MONUMENT SECTION DETAIL
SCALE: 1/2" = 1'-0"

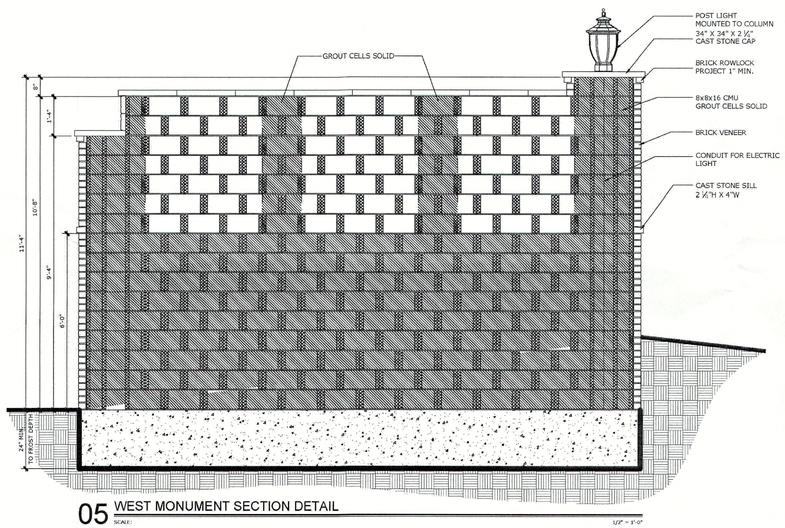

05 WEST MONUMENT SECTION DETAIL
SCALE: 1/2" = 1'-0"

PLOT DATE: 3/27/2018 3:15 PM

REASON FOR PLOT: FOR CONSTRUCTION

NOTE:
SIGNATURE ENTRANCE WALL & DETAILS PROVIDED BY:
THE FISCHER GROUP
3940 OLYMPIC BLVD.
SUITE 100
ERLANGER, KY 41018

CASE# 18DEVPLAN1022
RELATED CASES: 17LSCAPE1054
17LSCAPE1048, 16SUBDIV1011,
15SUBDIV1015

For Buried Line/Cable Locations
** Contact Two Business Days Before **
Kentucky 811
Know what's below. Call before you dig.
www.kentucky811.com

FISCHER HOMES SINGLE FAMILY HOMES III, Ltd.
3940 OLYMPIC BLVD. SUITE 100
ERLANGER, KY 41018
PHONE: (859) 344-7100

FIELD SPEC HOTLINE: (859) 344-7100

REV. No:	#
DATE:	########
INITIALS:	###

JOB INFO:
PLAN NAME: ######
ELEV: ###

COPYRIGHT © 2016 FISCHER HOMES, Inc.
ALL RIGHTS RESERVED

##########

DRIVE REVIEW:	RECEIVED: ###
PERMIT:	RECEIVED: ###
SIGN-OFF:	RECEIVED: ###
CONSTRUCTION:	RECEIVED: ###

PROJECT COORDINATOR: XXX
DATE: 00.XX.17
AUP TICK NO.:
PHONE NO.: 859.578.7723

WILLIAM LAUFHOLZ
LICENSED
No. 4532
COMMONWEALTH OF KENTUCKY
ARCHITECT

ENTRY MONUMENT FOR:
FLOYDS FORK
AIKEN ROAD
LOUISVILLE, KY 40245

FISCHER HOMES

Sheet No.
A1.3
Sheet
1 of 1

Job No.
EFF-610

RECEIVED
APR 02 2018
PLANNING & DESIGN SERVICES

PROFESSIONAL'S SEAL

MINDEL SCOTT
ENGINEERING ▶ SURVEYING ▶ PLANNING ▶ LANDSCAPE ARCHITECTURE
5151 Jefferson Blvd. Louisville, KY 40219
502-485-1508 ▶ MindelScott.com

OWNER / DEVELOPER
JSAR, LLC
9707 SHELBYVILLE ROAD
LOUISVILLE, KY 40223
(502) 548-6276

SIGNATURE ENTRANCE WALL
MANOR AT FLOYDS FORK AND MEADOWS AT FLOYDS FORK (F.K.A. SUTHERLAND POINTE)
15905 AIKEN RD. LOUISVILLE, KENTUCKY 40245
TAX BLOCK 16, LOTS 70 & 100
D.B. 10724, PG. 70

Revisions

Vertical Scale: N/A
Horizontal Scale: N/A
Date: 2/22/18
Job Number: 3166

Sheet
5
of 6