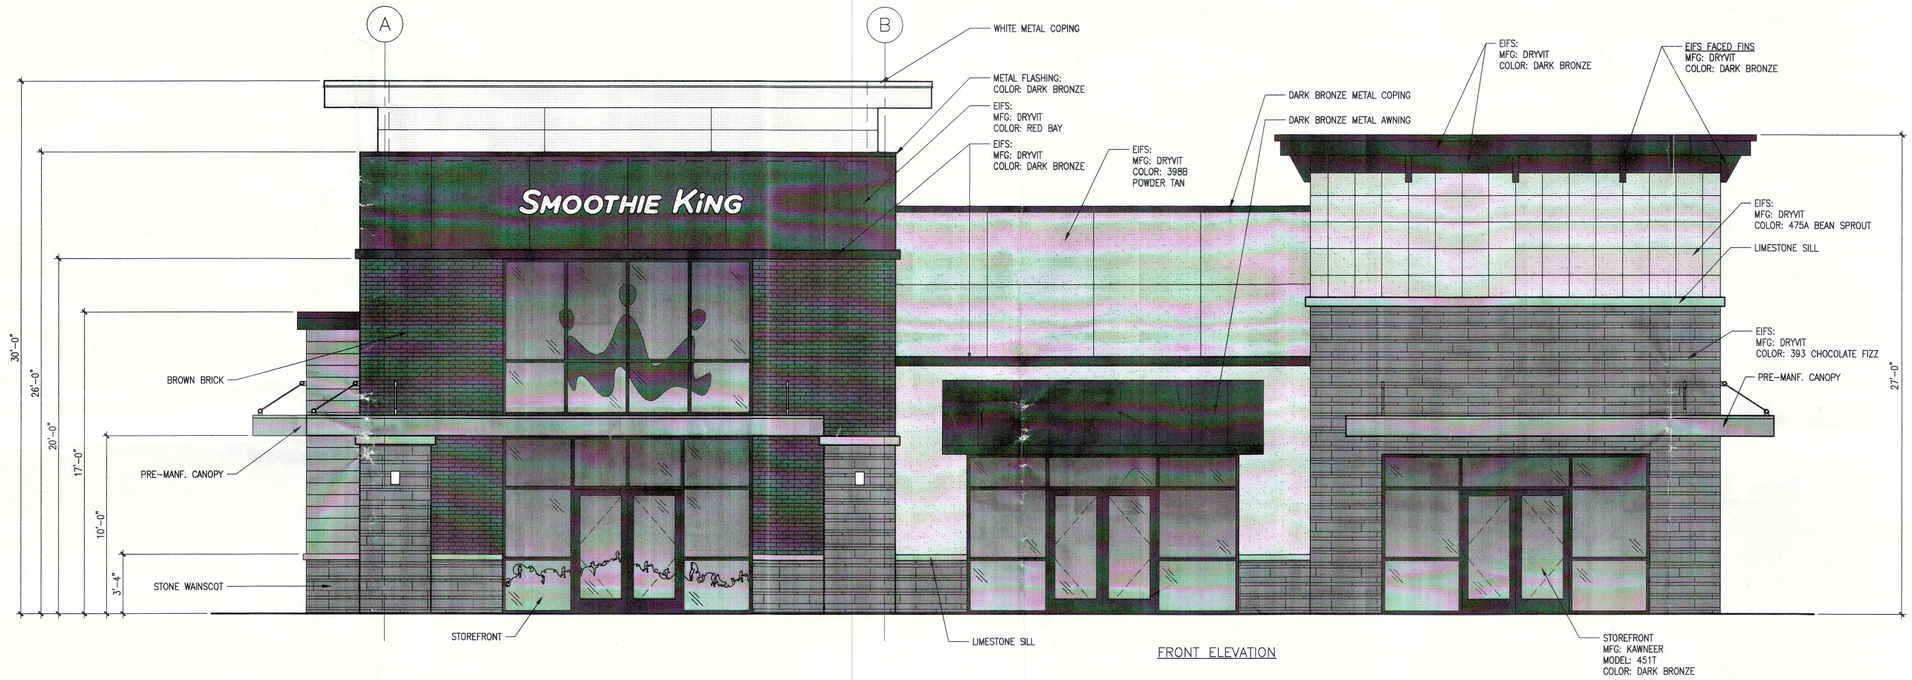

FRONT ELEVATION

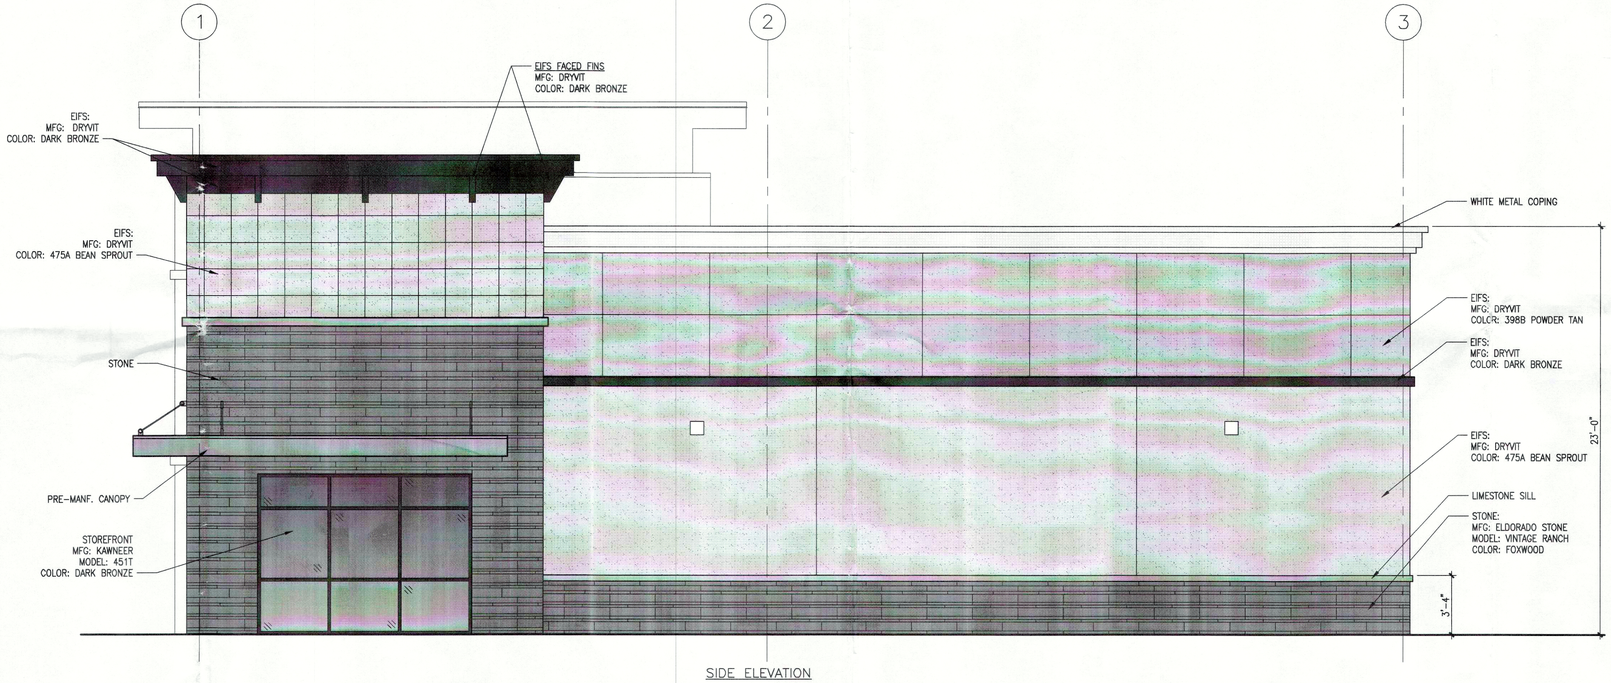

SIDE ELEVATION

RECEIVED
JAN 10 2019
DESIGN SERVICES

PLANNING
DESIGN
ARCHITECTURE
SUSTAINABILITY
STUDIO

RETAIL CENTER - END CAP
LOUISVILLE, KY - DIXIE HIGHWAY

PROPOSED EXTERIOR ELEVATIONS
01.09.19

SCALE:
1/4" = 1'-0"

19Dev plan 1007