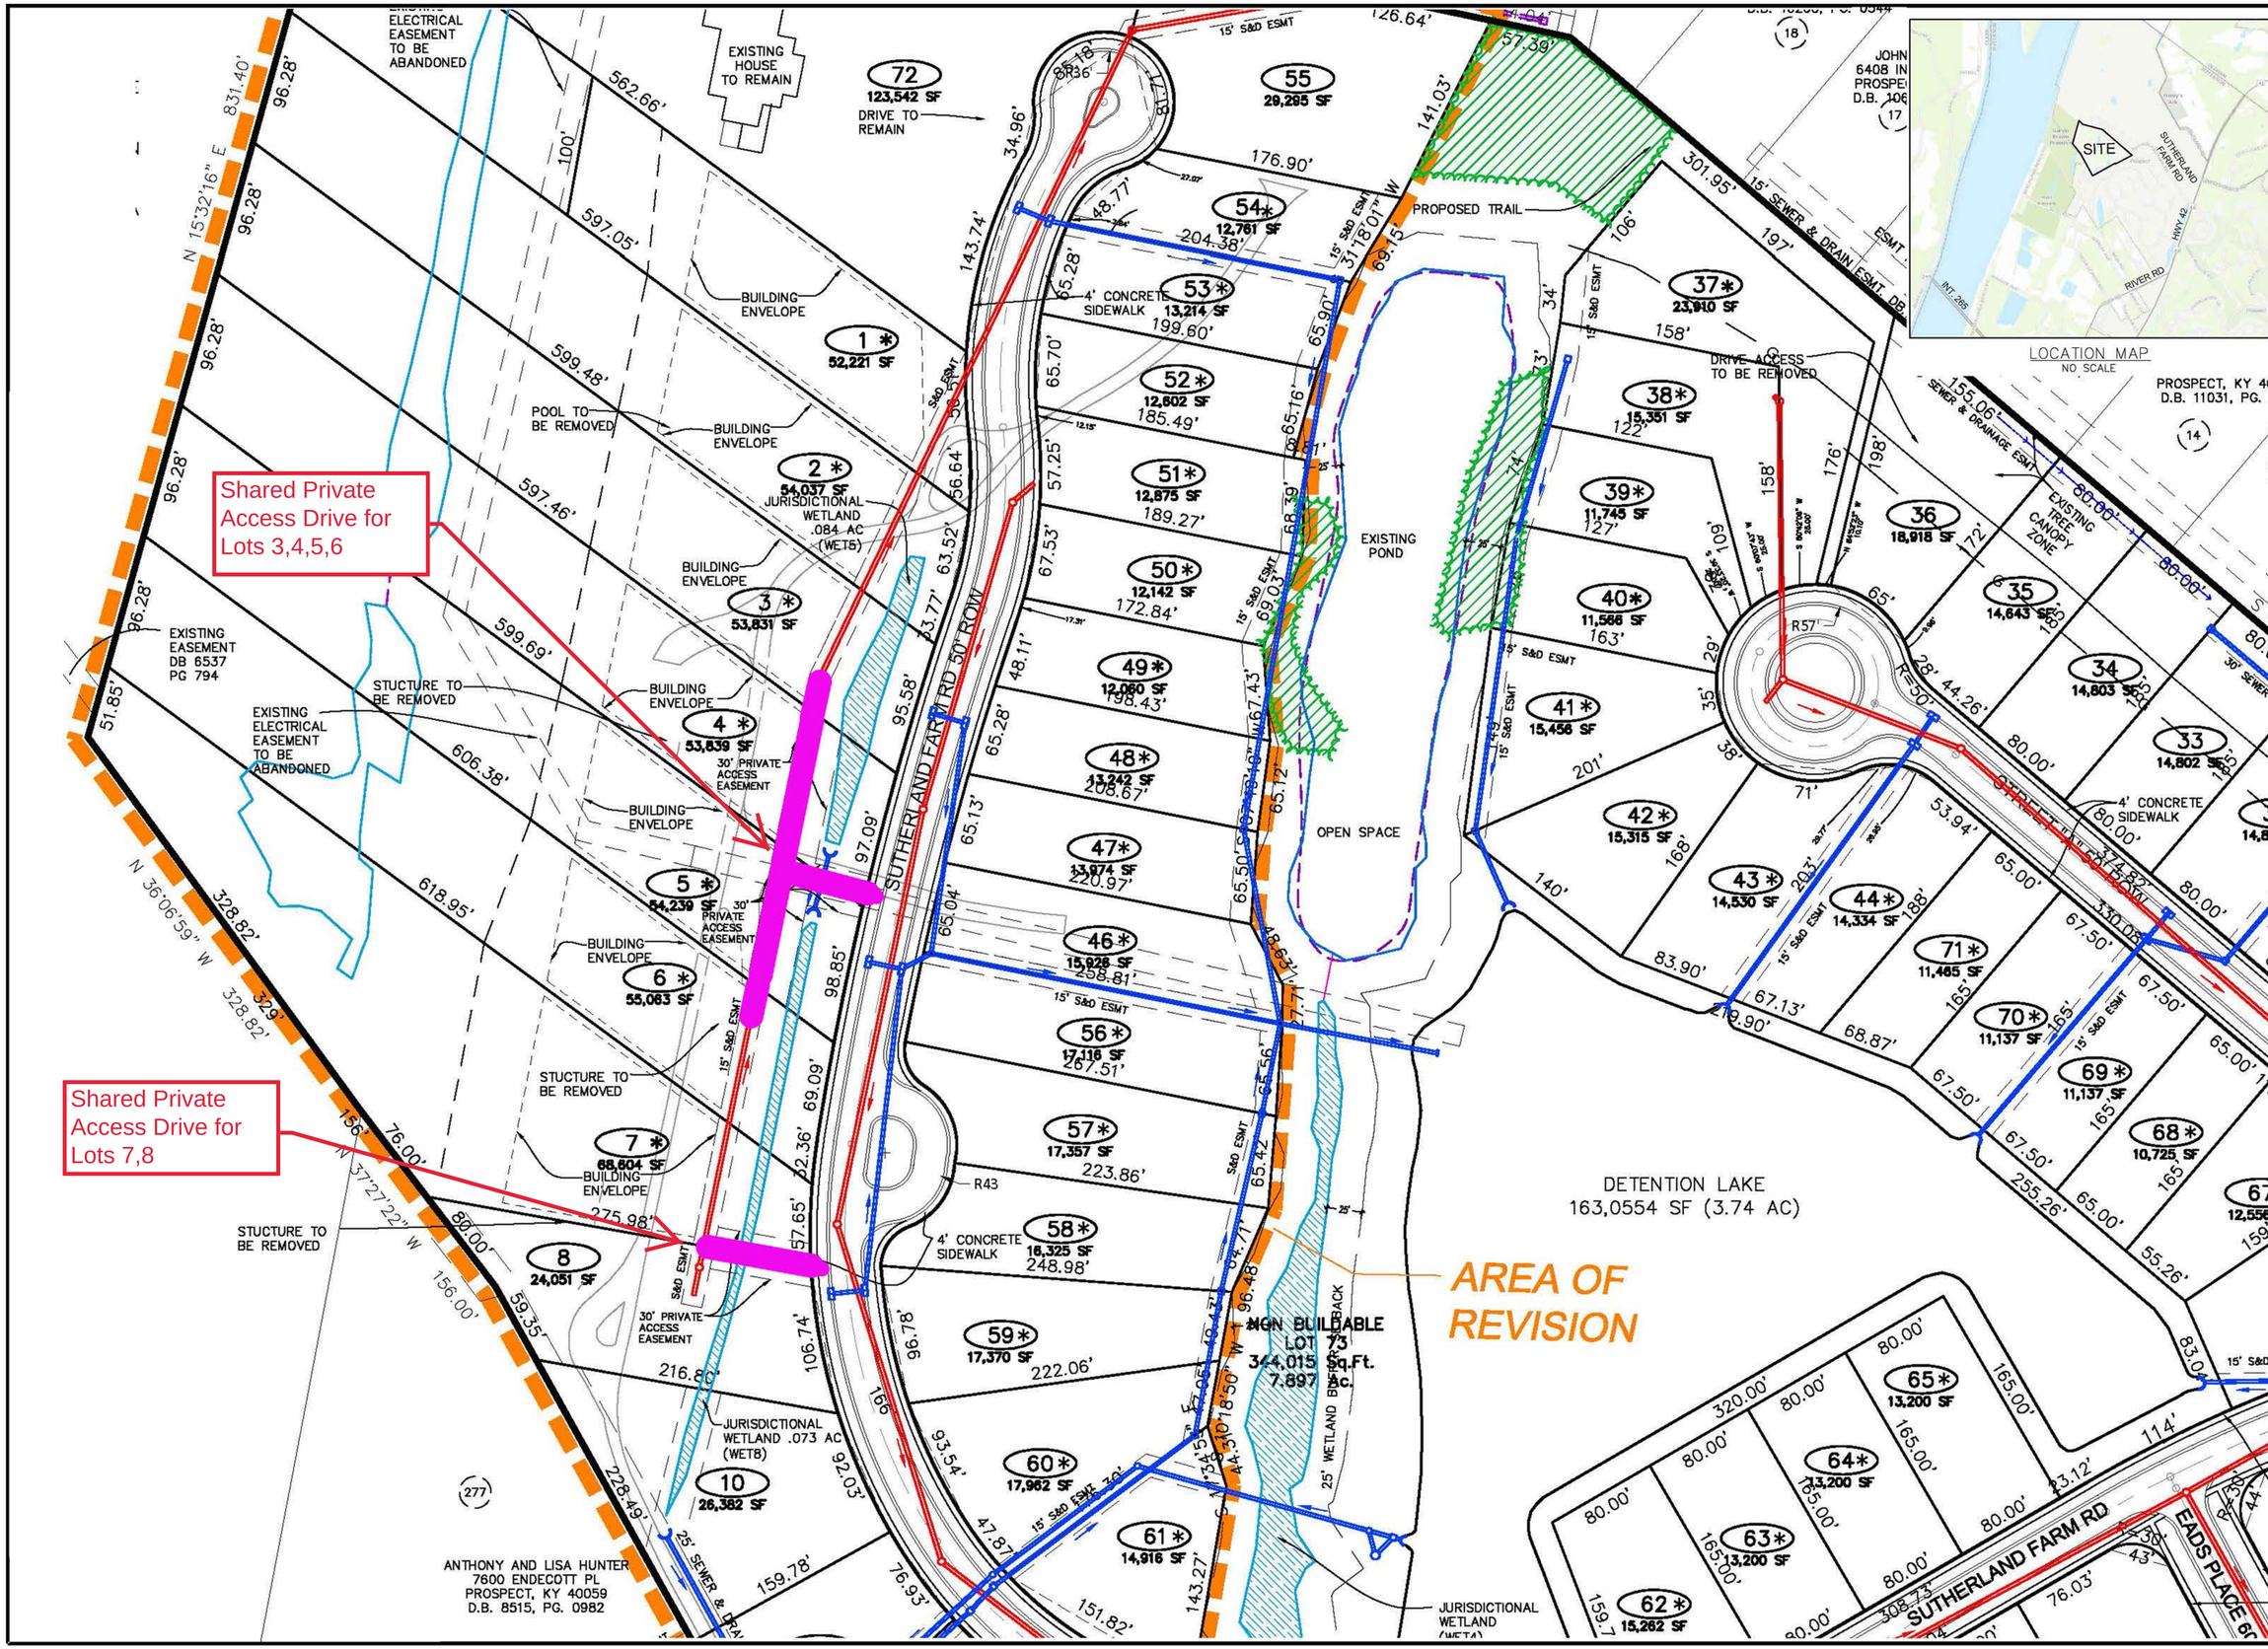

SABAK, WILSON & LINGO, INC
ENGINEERS, LANDSCAPE ARCHITECTS & PLANNERS
THE HENRY CLAY 608 S. THIRD STREET, LOUISVILLE, KENTUCKY 40202 (502) 584 - 6271

SHEET TITLE: REVISED MAJOR PRELIMINARY SUBDIVISION PLAN

PROJECT TITLE: THE BREAKERS AT PROSPECT,LLC
7800 SUTHERLAND FARM RD
PROSPECT, KY 40059

JOB NO. 3146
SCALE: 1"=100'
DATE: 04/23/2020

DRAWING NO: PSP

SHEET 1 OF 1