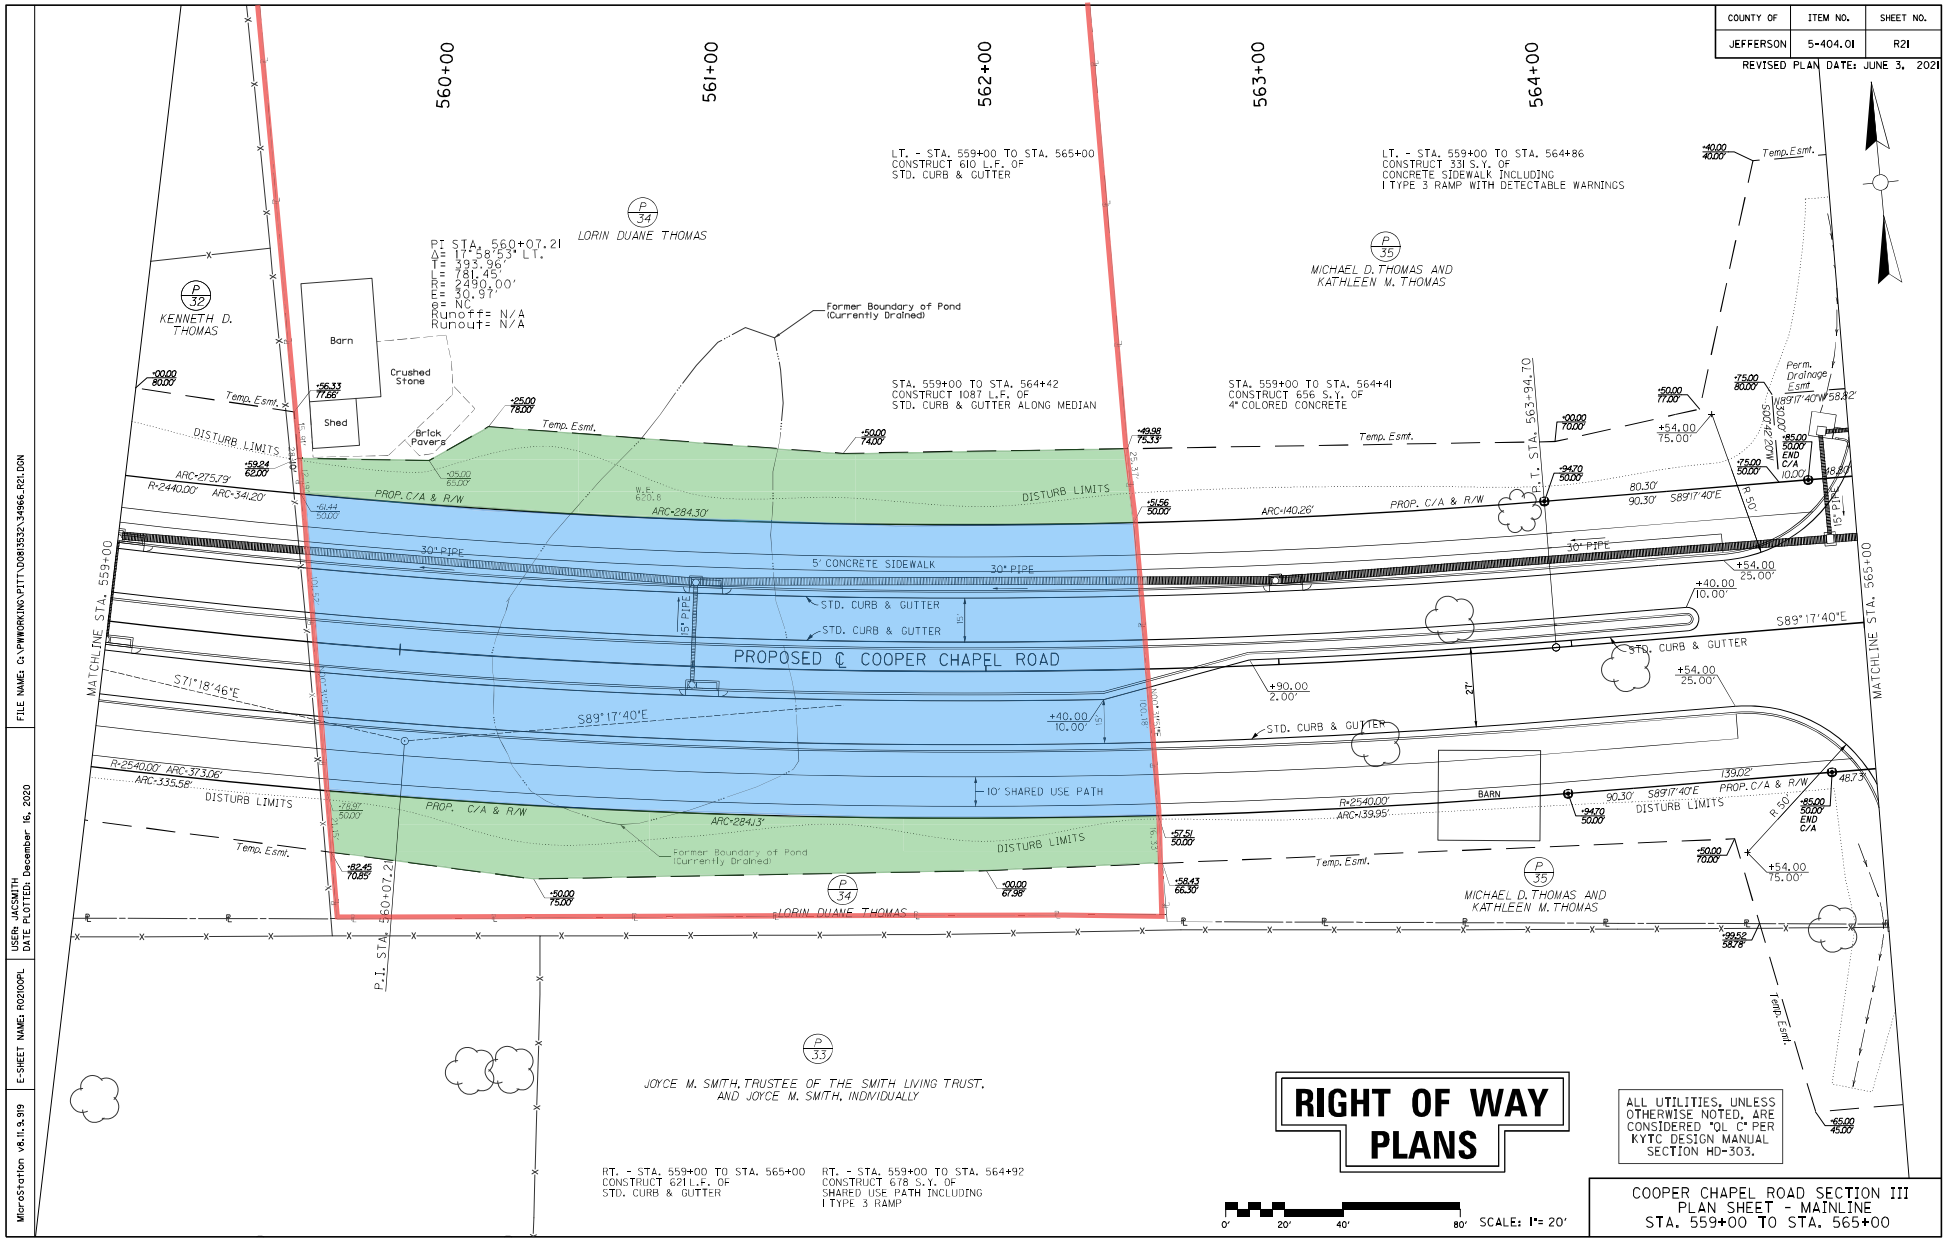
560+00
561+00
562+00
563+00
564+00
PI STA. 560+07.21
Δ= 17°56'53" LT.
D= 393.96'
L= 781.45'
R= 2490.00'
E= 30.97'
m= NC
Runoff= N/A
Runout= N/A
LT. - STA. 559+00 TO STA. 565+00
CONSTRUCT 610 L.F. OF
STD. CURB & GUTTER
LT. - STA. 559+00 TO STA. 564+86
CONSTRUCT 331 S.Y. OF
CONCRETE SIDEWALK INCLUDING
1 TYPE 3 RAMP WITH DETECTABLE WARNINGS
STA. 559+00 TO STA. 564+42
CONSTRUCT 1087 L.F. OF
STD. CURB & GUTTER ALONG MEDIAN
STA. 559+00 TO STA. 564+41
CONSTRUCT 656 S.Y. OF
4" COLORED CONCRETE
LORIN DUANE THOMAS
KENNETH D. THOMAS
MICHAEL D. THOMAS AND KATHLEEN M. THOMAS
JOYCE M. SMITH, TRUSTEE OF THE SMITH LIVING TRUST. AND JOYCE M. SMITH, INDIVIDUALLY
Barn
Shed
Crushed Stone
Brick Pavers
Former Boundary of Pond (Currently Drained)
Temp. Esmt.
DISTURB LIMITS
PROP. C/A & R/W
5' CONCRETE SIDEWALK
30" PIPE
STD. CURB & GUTTER
PROPOSED ℄ COOPER CHAPEL ROAD
10' SHARED USE PATH
MATCHLINE STA. 559+00
MATCHLINE STA. 565+00
P.I. STA. 560+07.21
P.T. STA. 563+94.70
Perm. Drainage Esmt
BARN
RT. - STA. 559+00 TO STA. 565+00
CONSTRUCT 621 L.F. OF
STD. CURB & GUTTER
RT. - STA. 559+00 TO STA. 564+92
CONSTRUCT 678 S.Y. OF
SHARED USE PATH INCLUDING
1 TYPE 3 RAMP
RIGHT OF WAY PLANS
ALL UTILITIES, UNLESS OTHERWISE NOTED, ARE CONSIDERED "OL C" PER KYTC DESIGN MANUAL SECTION HD-303.
0' 20' 40' 80' SCALE: 1"= 20'
COOPER CHAPEL ROAD SECTION III
PLAN SHEET - MAINLINE
STA. 559+00 TO STA. 565+00
COUNTY OF: JEFFERSON
ITEM NO.: 5-404.01
SHEET NO.: R21
REVISED PLAN DATE: JUNE 3, 2021
FILE NAME: C:\PWWORKING\PITT\D0813532\J34966_R21.DGN
USER: JACSMITH
DATE PLOTTED: December 16, 2020
E-SHEET NAME: R02100PL
MicroStation v8.11.9.919