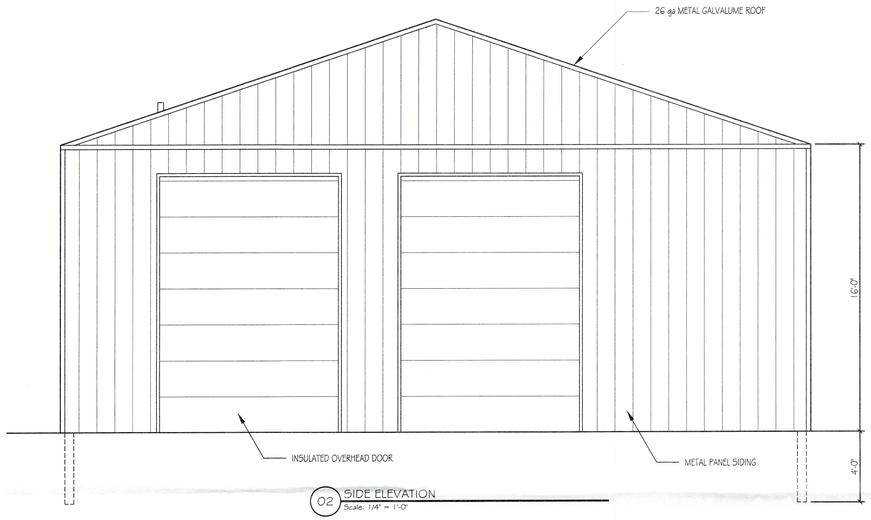

02 SIDE ELEVATION
Scale: 1/4" = 1'-0"

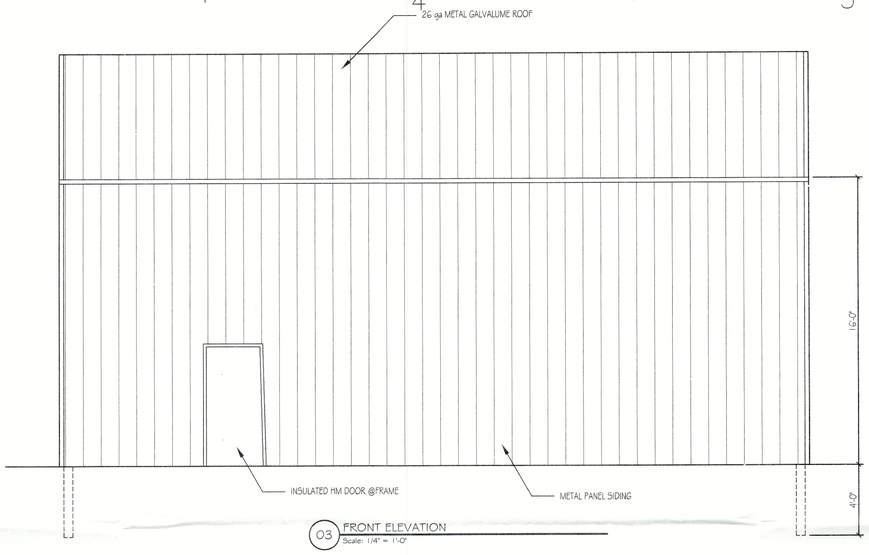

03 FRONT ELEVATION
Scale: 1/4" = 1'-0"

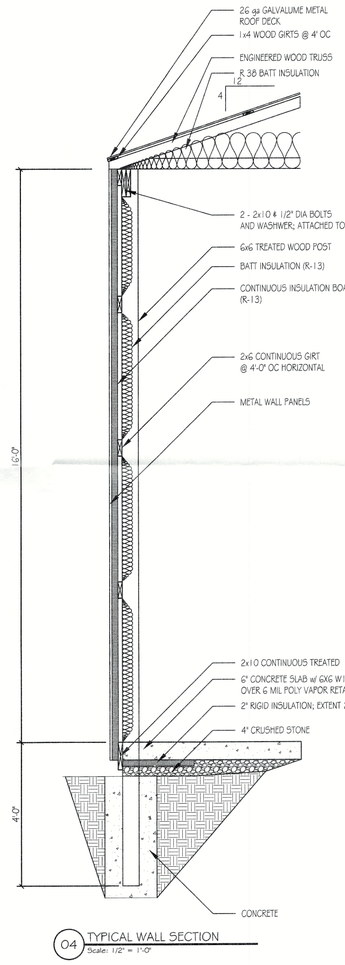

04 TYPICAL WALL SECTION
Scale: 1/2" = 1'-0"

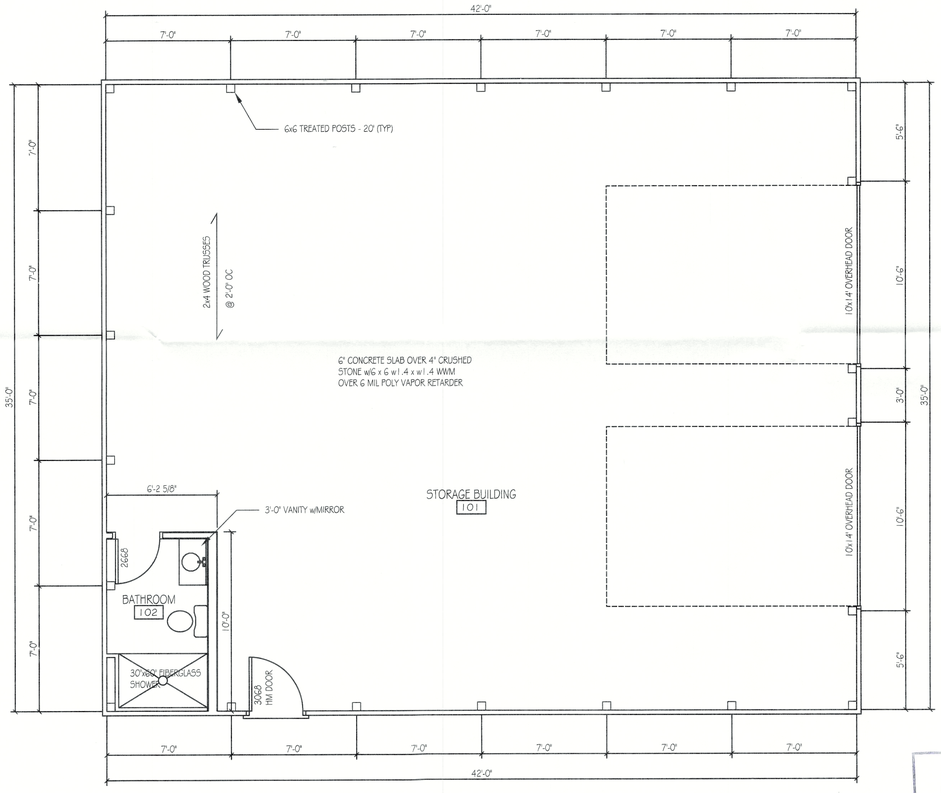

01 FLOOR PLAN
Scale: 1/4" = 1'-0"

RECEIVED
MAY 06 2021
PLANNING & DESIGN SERVICES

SG CONSTRUCTION LLC

SCOTT GORTER (502) 649-1312

RICK GORTER (502 262-0322

ARCHHITECT

C. THOMAS BENDORF, AIA
3032 DALE ANN DRIVE
LOUISVILLE, KY 40220
((502) 648-1268
CTBENDORF@GMAIL.COM

OWNER

LOPEZ TREE SERVICE

111620 DIODE COURT
LOUISVILLE, KY 40299

MARK	DATE	DESCRIPTION

PROJECT NO:	21001
CAD DWG FILE:	PLAN.DWG
DRAWN BY:	CTB
CHK'D BY:	
COPYRIGHT:	

SHEET TITLE

PLAN, ELEVATIONS, & SECTION

SHEET A1.0 OF

21-DDP-0052