PLANNING
DESIGN
ARCHITECTURE
SUSTAINABILITY

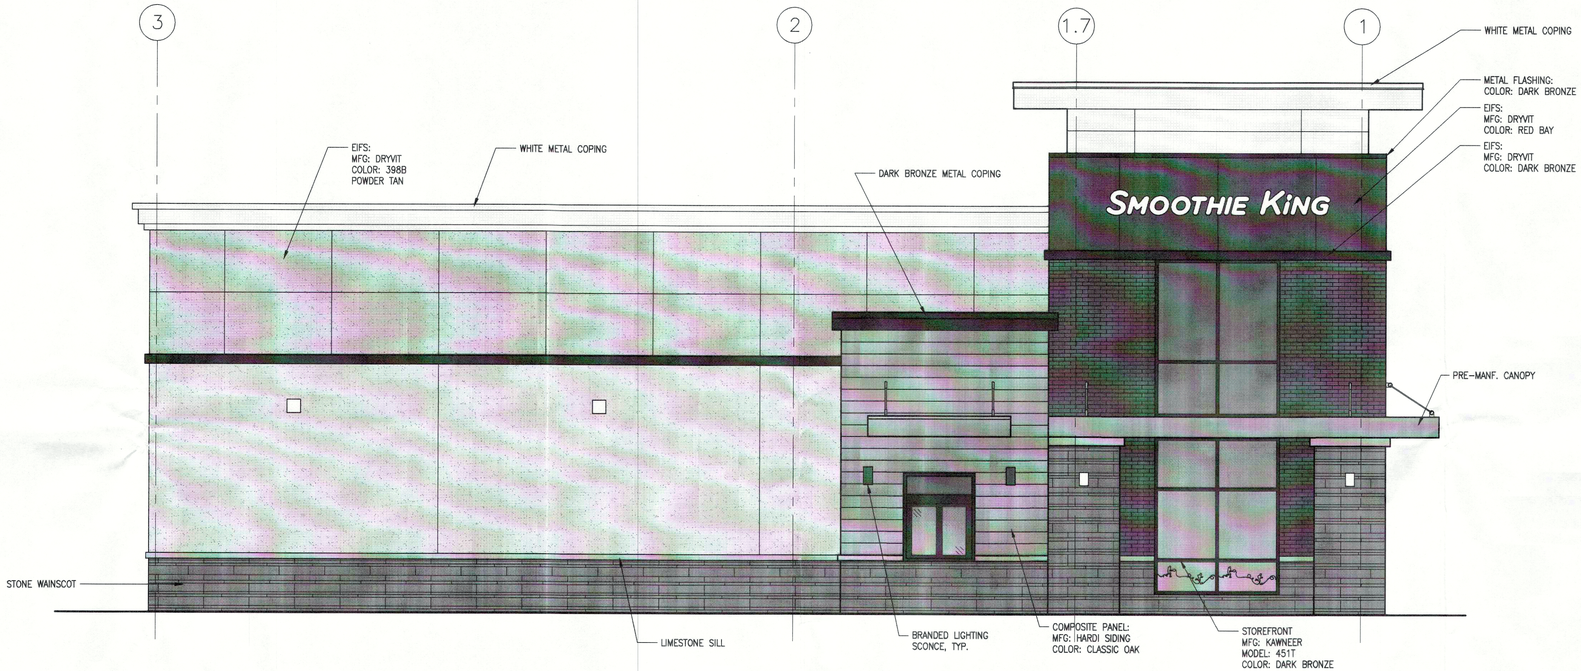

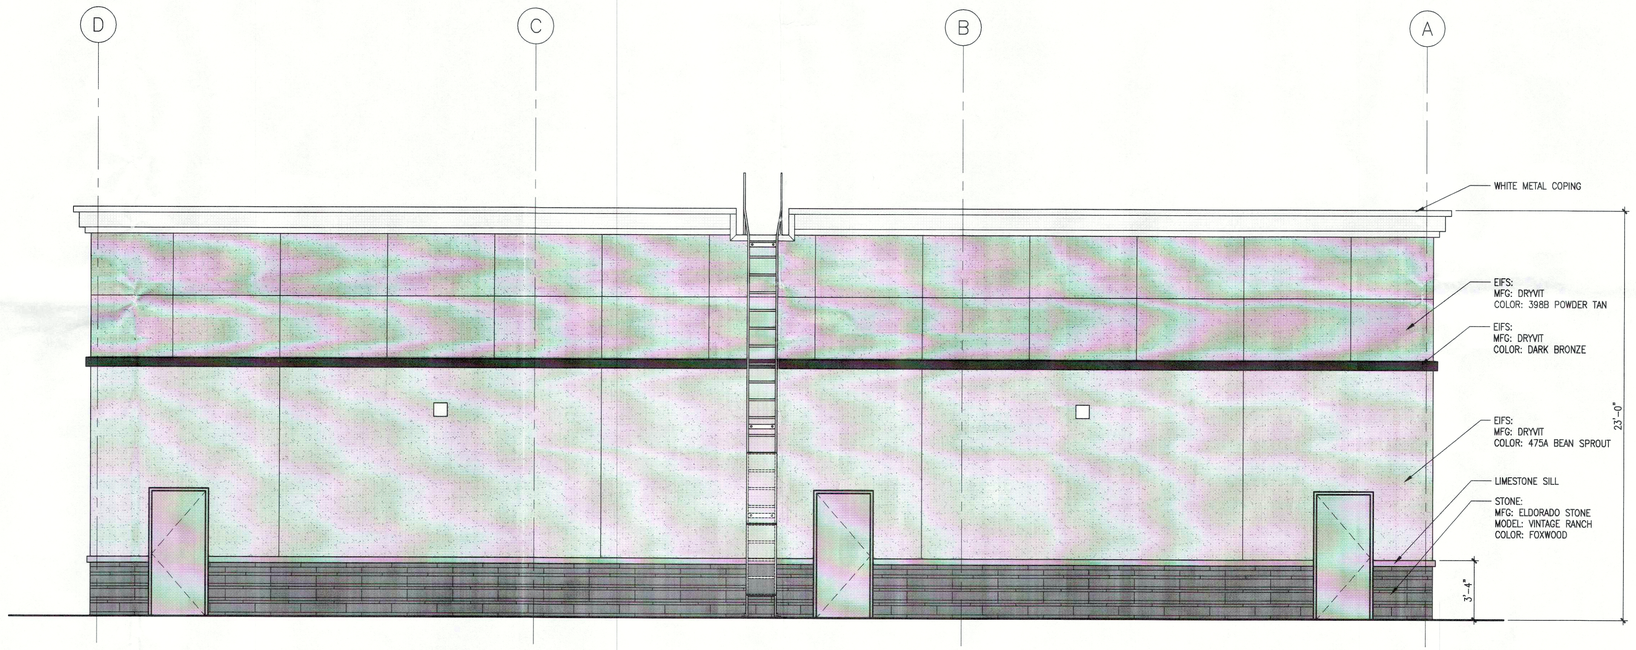

-D
0 2019
ESIGN SERVICES

RETAIL CENTER - END CAP
LOUISVILLE, KY - DIXIE HIGHWAY

PROPOSED EXTERIOR ELEVATIONS
01.09.19

SCALE:
1/4" = 1'-0"

19 Revision 1007