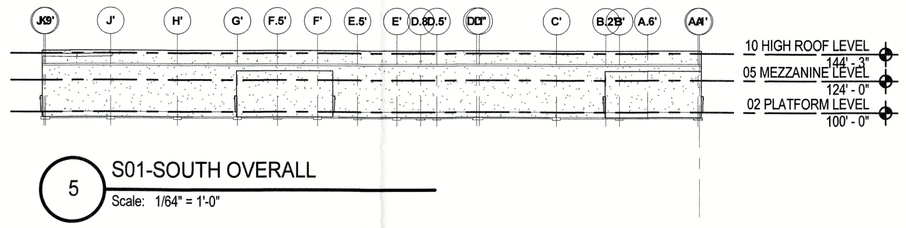

5 S01-SOUTH OVERALL
Scale: 1/64" = 1'-0"

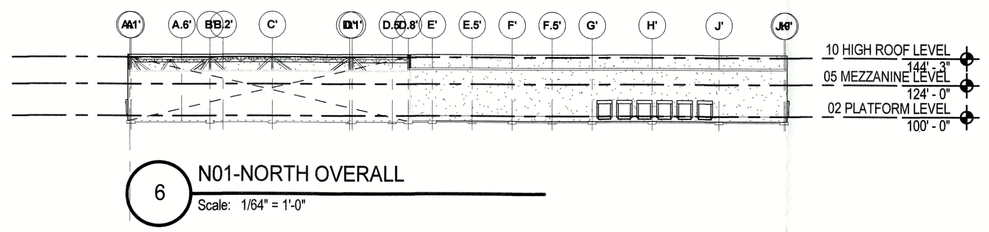

6 N01-NORTH OVERALL
Scale: 1/64" = 1'-0"

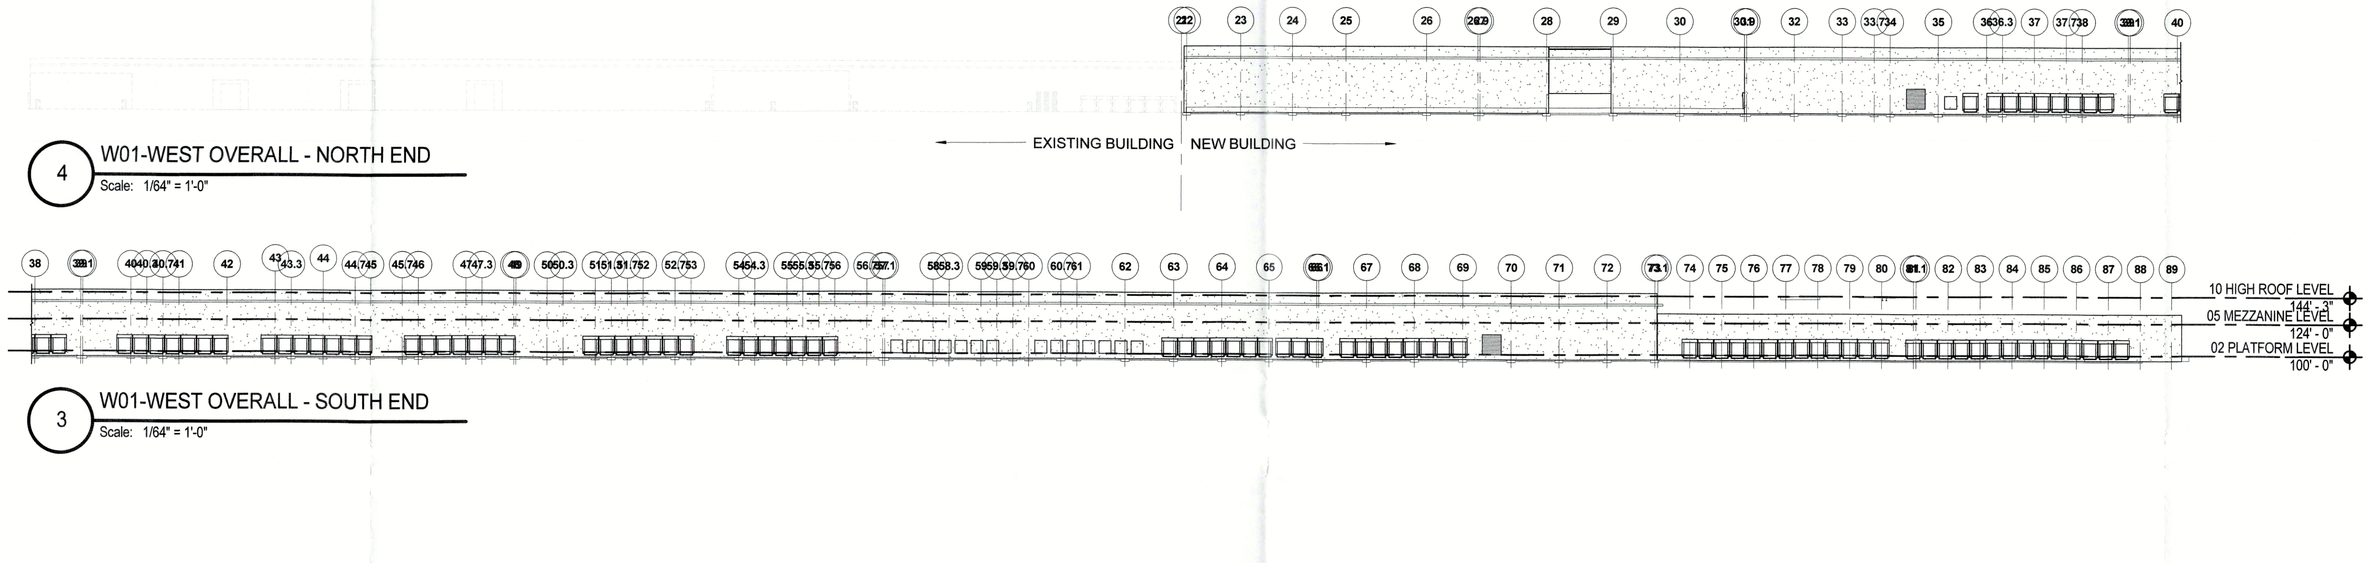

4 W01-WEST OVERALL - NORTH END
Scale: 1/64" = 1'-0"

3 W01-WEST OVERALL - SOUTH END
Scale: 1/64" = 1'-0"

2 E01-EAST OVERALL - NORTH END
Scale: 1/64" = 1'-0"

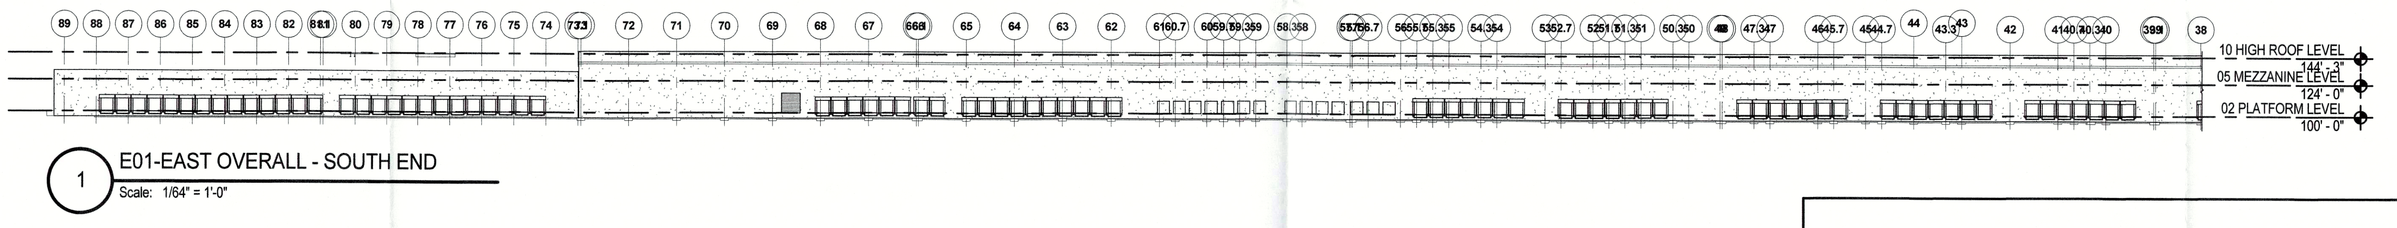

1 E01-EAST OVERALL - SOUTH END
Scale: 1/64" = 1'-0"

SEE ENLARGED PARTIAL ELEVATION SHEETS A04-01 AND A04-02
FOR MATERIAL NOTES

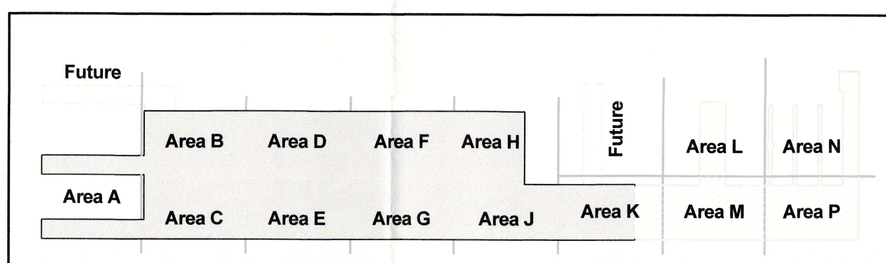

NOT FOR CONSTRUCTION

6/8/2016 9:10:30 AM

AECOM
277 W. Nationwide Blvd
Columbus, OH 43215
United States
P: 614 464 4500
F: 614 464 0588
www.aecom.com

Sheet Revisions

mark	date	description

United Parcel Service
8100 Air Commerce Dr.
Louisville, KY 40219

UPS Centennial Facility Expansion

Project Issue Dates

01
02
03
04
05
06
07
08
09
10
11
12
13

RECEIVED
JUN 08 2016
PLANNING &
DESIGN SERVICES

drawn by	checked by	manager
Author	Checker	Designer
AECOM project no. 60504027	client project no.	file no.

OVERALL EXTERIOR ELEVATIONS

6/8/2016 9:10:30 AM
drawing scale: 1/64" = 1'-0"

A04-00

Copyright © 2016 AECOM. All Rights Reserved

16 DEVPLAN 1103